





NORTH-EAST (BROAD STREET) ELEVATION - EXISTING (SEE DRAWING 24003/07 for PROPOSED ELEVATION)

 


FOYER LONG SECTION/SOUTH-EAST ELEVATION of HALL - EXISTING and PROPOSED

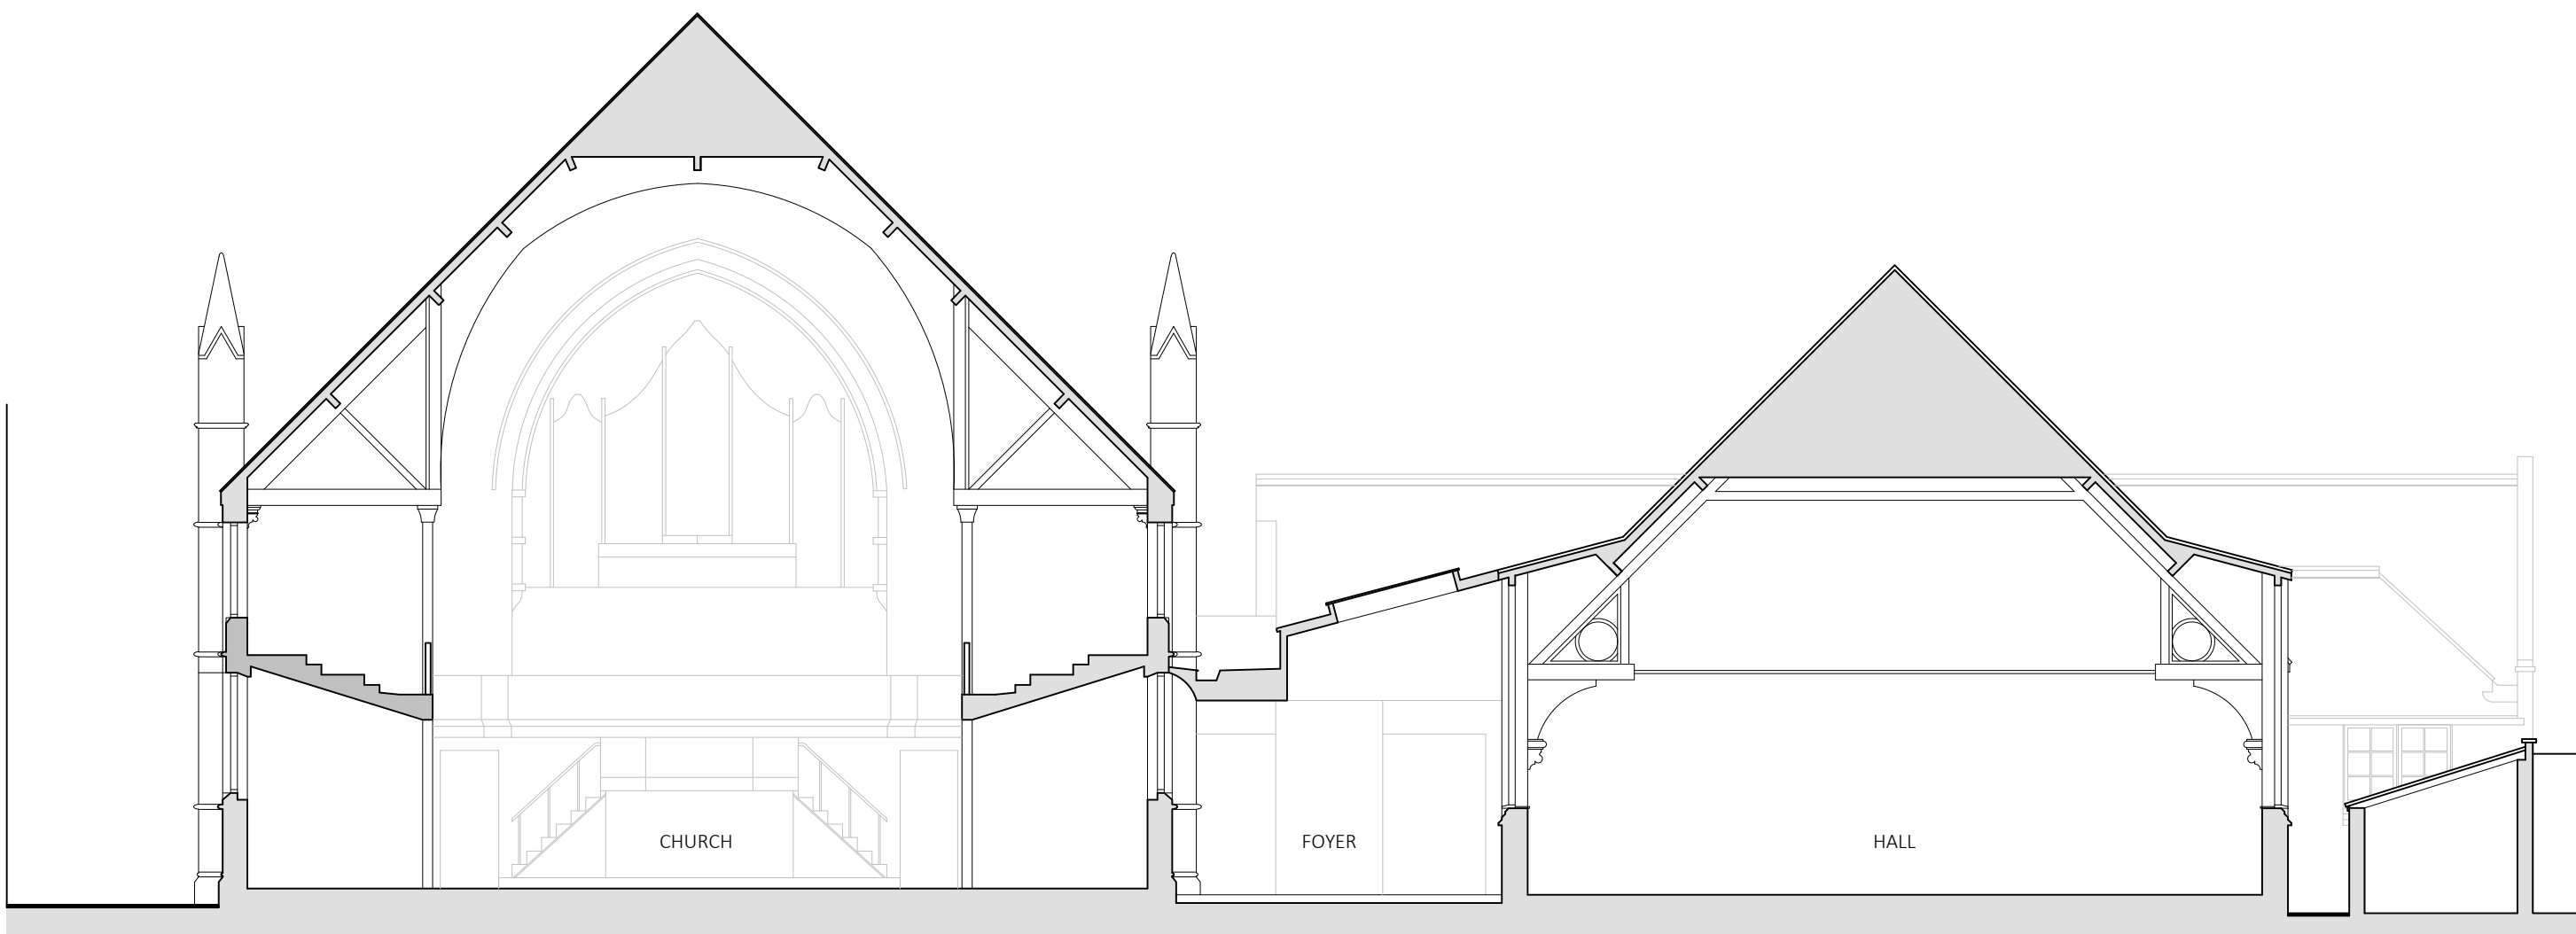

CROSS SECTION - EXISTING



SOUTH-WEST (REAR) ELEVATION - EXISTING and PROPOSED

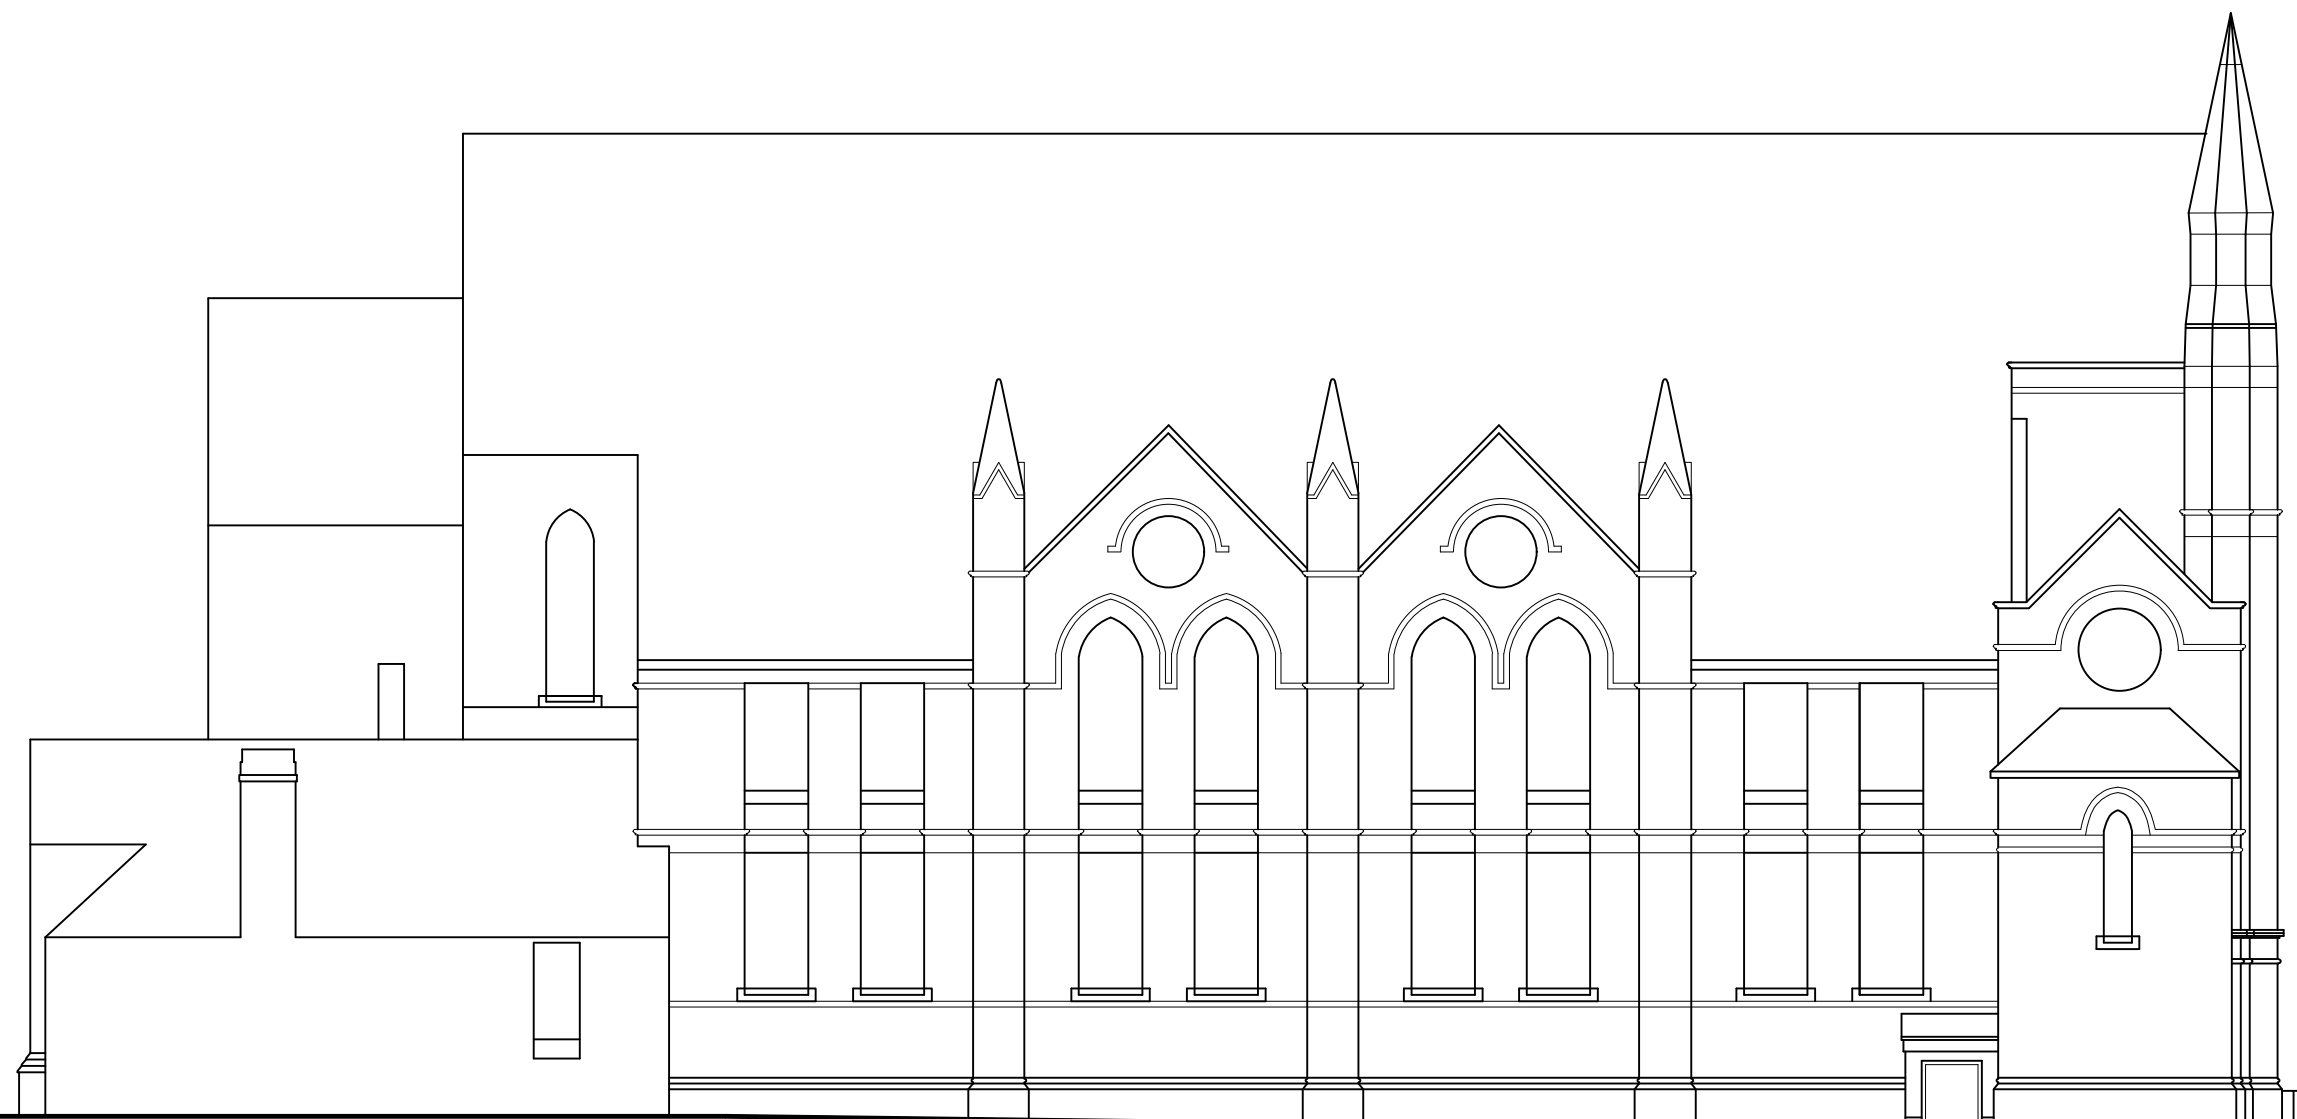

SOUTH-EAST (CHURCH) ELEVATION - EXISTING and PROPOSED

REVISION B
REVISION A



General update
Cross section added

BROAD STREET METHODIST CHURCH
RECONFIGURATION of STORAGE and WCS
ELEVATIONS and CROSS SECTION

Scale: 1:100@A1
Drawn: PTDH

Date: Dec 2024
Dwg No: 24003/02B

PTDH 09 09 2025
PTDH 18 03 2025

PDG ARCHITECTS LTD
1 Eaglethorpe Barns,
Eaglethorpe, Warrington,
Peterborough, PE8 6TJ
T: 01733 371000
E: design@pdgarchitects.co.uk
W: www.pdgarchitects.co.uk