


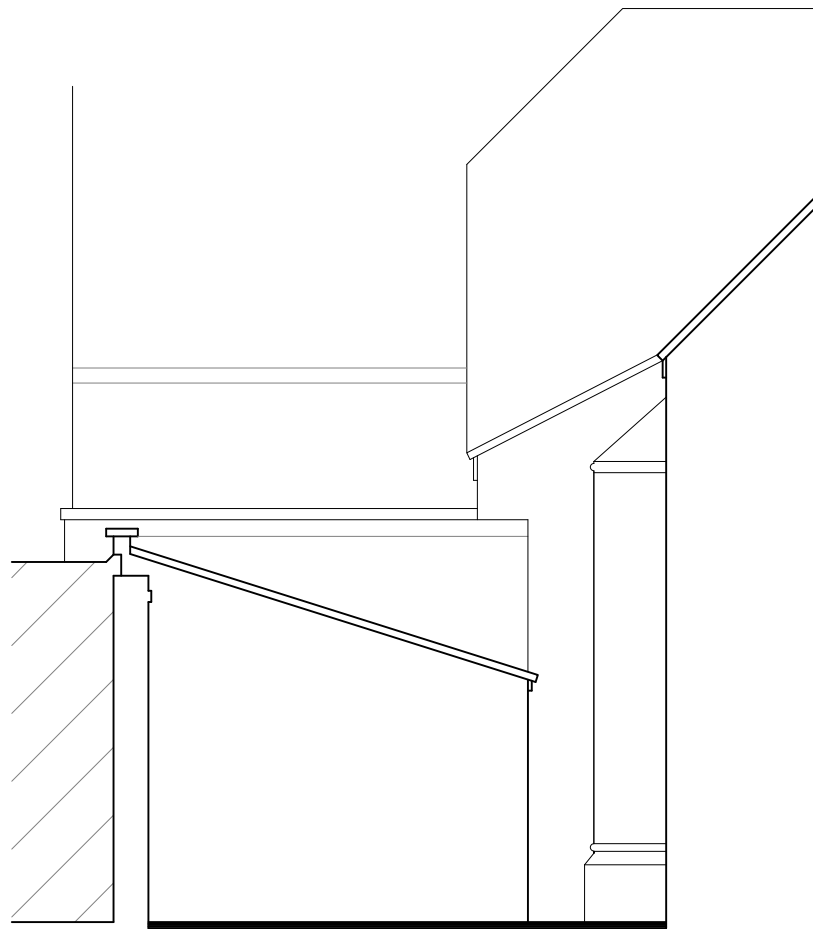


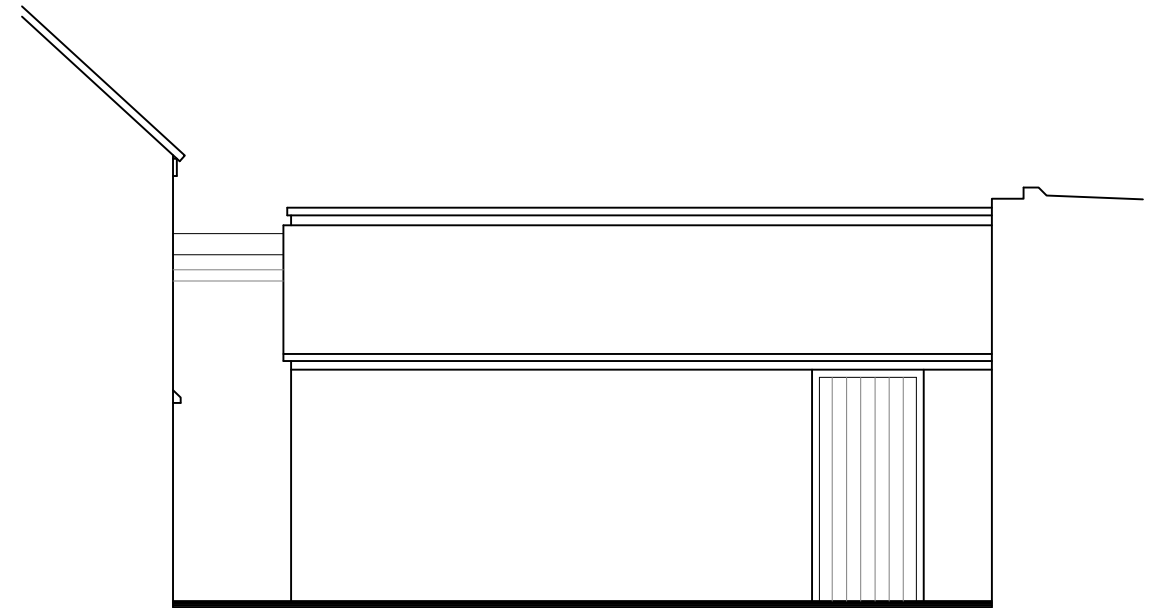

STORE - SOUTH-WEST ELEVATION

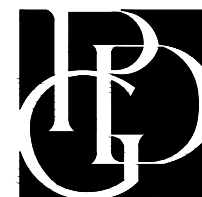

STORE - SOUTH-EAST ELEVATION

 

BROAD STREET METHODIST CHURCH  
RECONFIGURATION of STORAGE and WCS  
EXISTING STORE

Scale: 1:50@A3

Drawn: PTDH

Date: March 2025

Dwg No: 24003/03

**PDG ARCHITECTS LTD**

1 Eaglethorpe Barns,  
Eaglethorpe, Warmington,  
Peterborough, PE8 6TJ

T: 01733 371000

E: design@pdgarchitects.co.uk

W: www.pdgarchitects.co.uk