




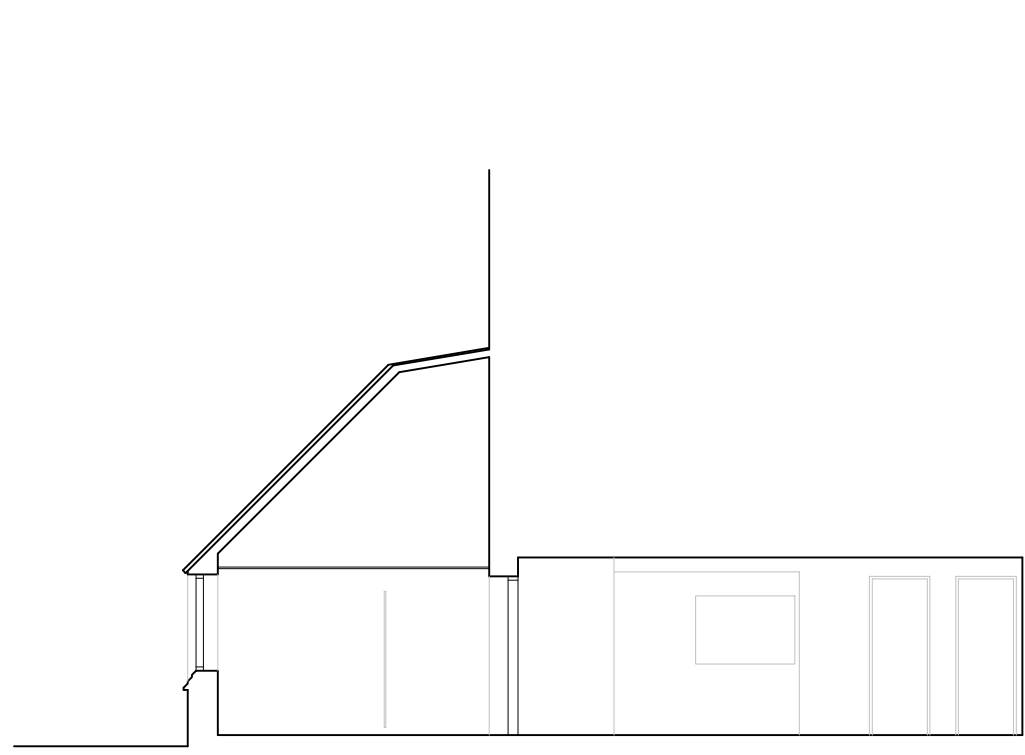


SECTION A-A

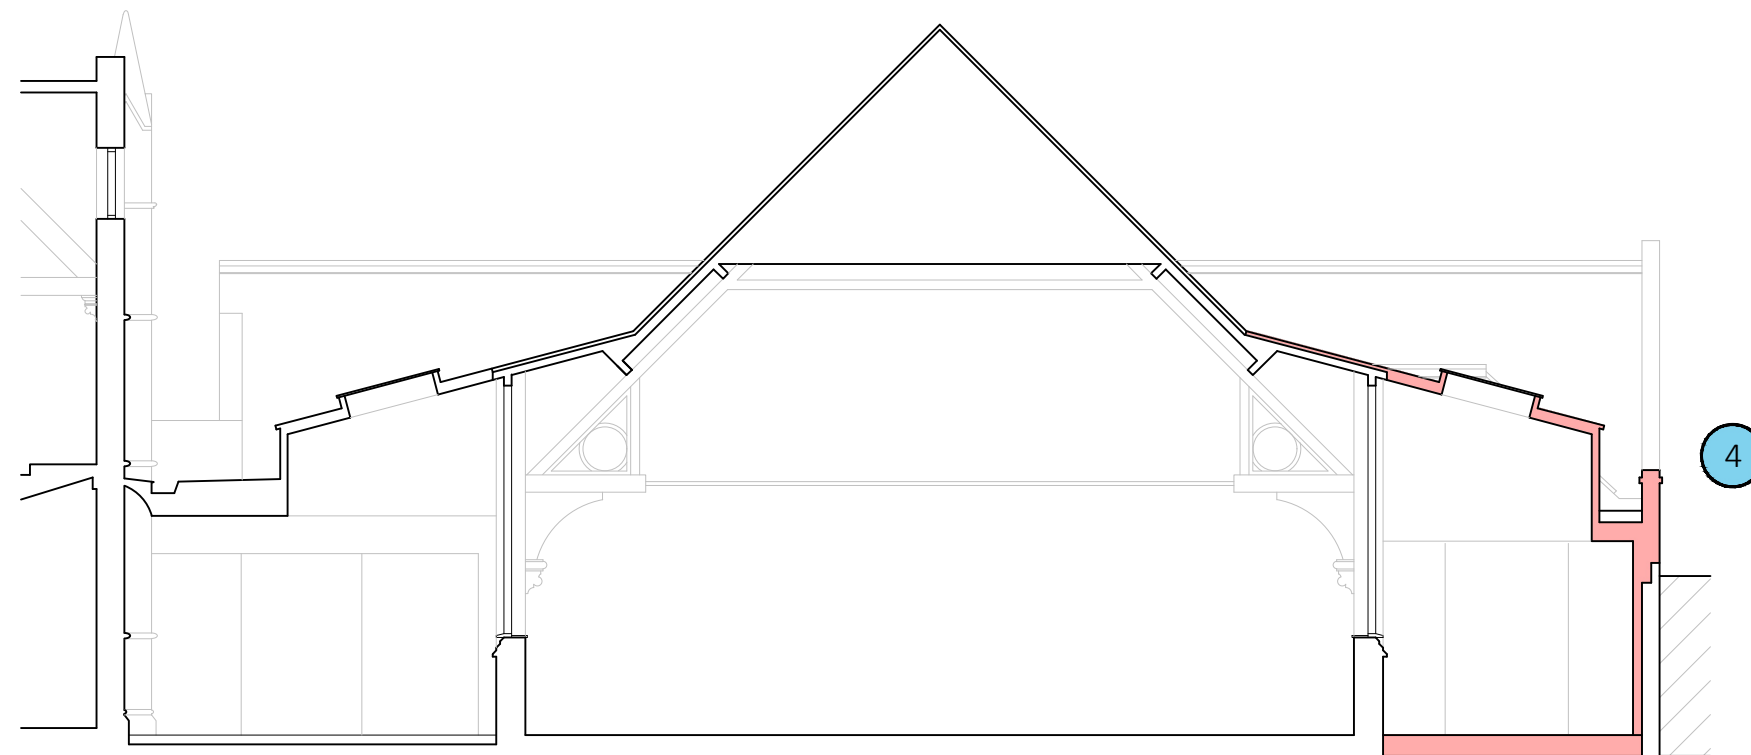


SECTION B-B

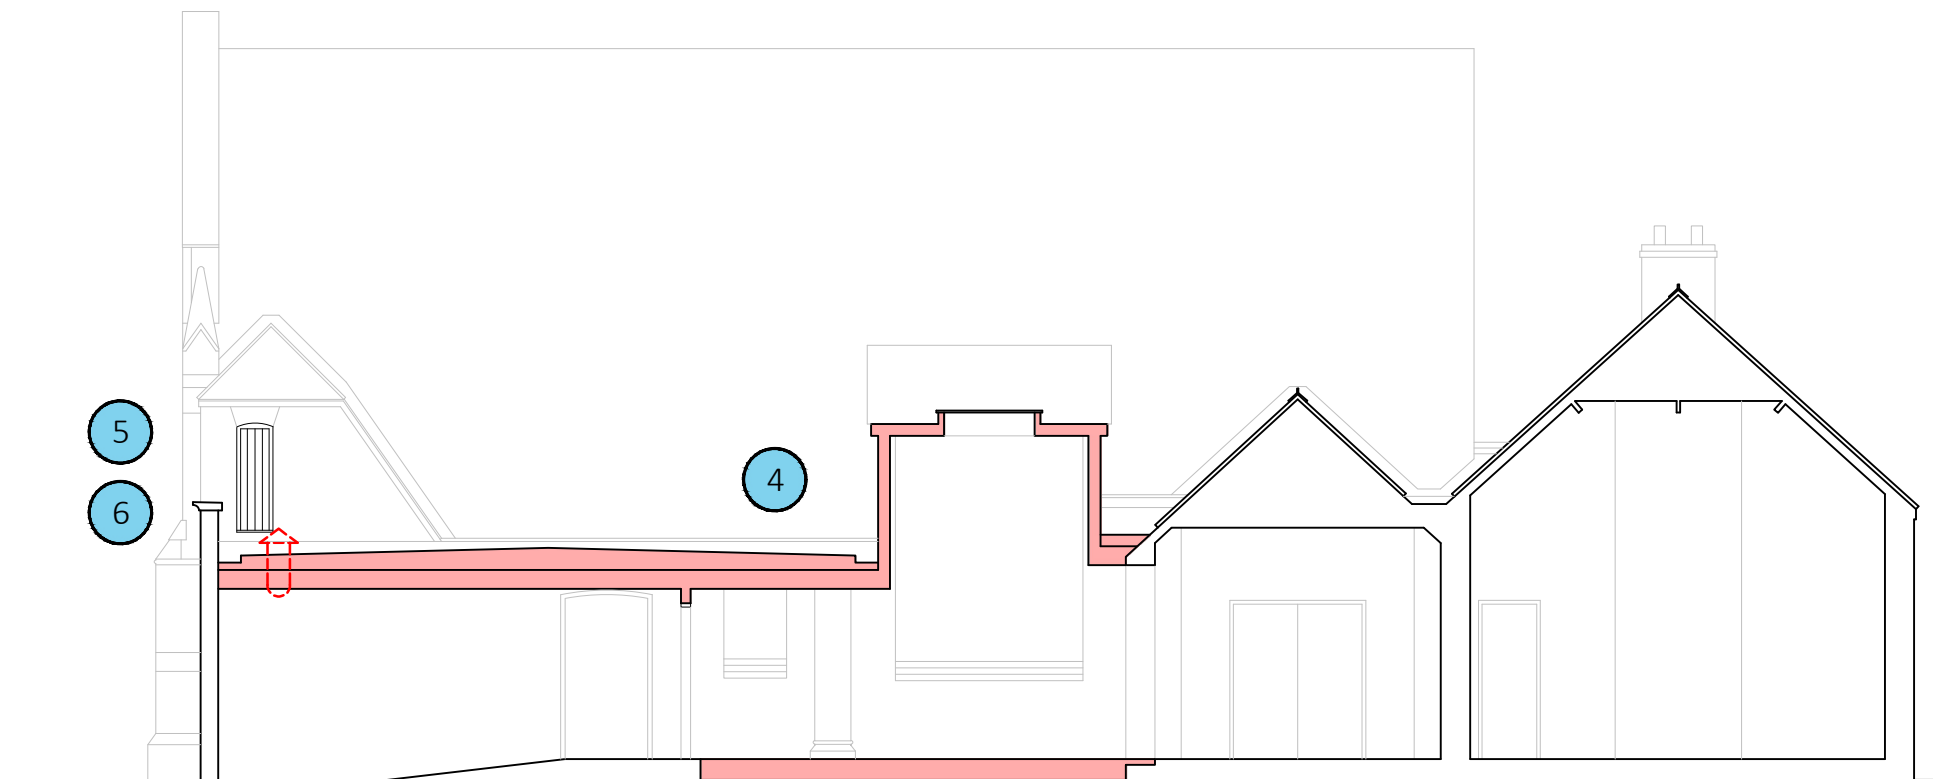

SECTION C-C

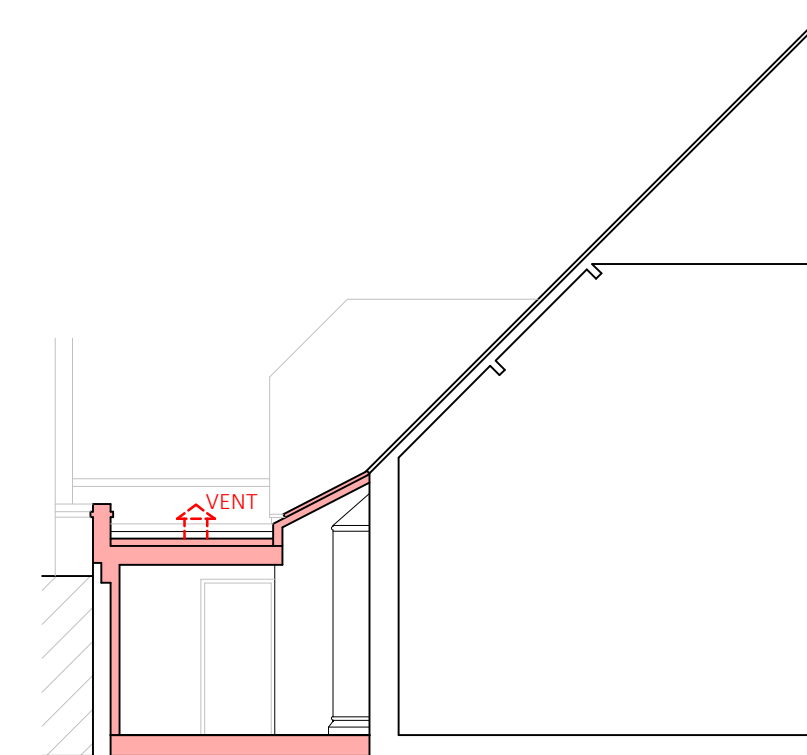


SECTION D-D

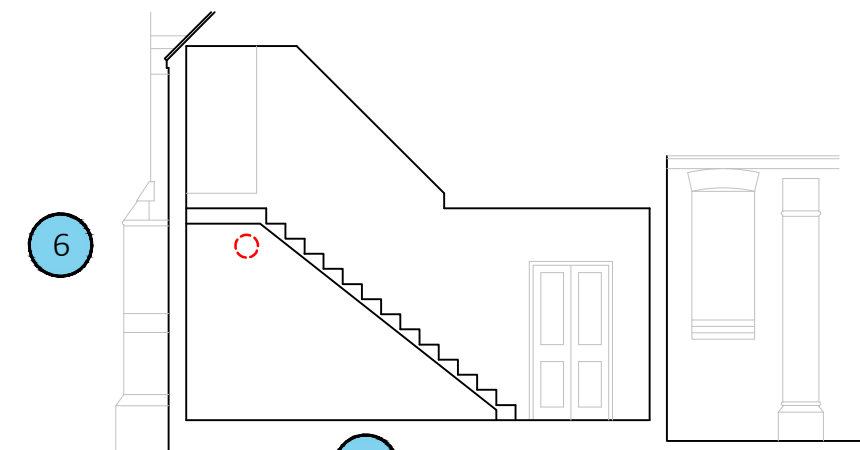


SECTION E-E

SUMMARY of PROPOSALS


- 1 WHEELCHAIR ACCESSIBLE SHOWER CUBICLE and WC
- 2 TWO NEW SELF-CONTAINED UNIVERSAL TOILETS
- 3 NEW STORE AREA
- 4 NEW ROOF to STORE AREA incorporating ROOF WINDOW
- 5 STAIRS ALTERED to ALLOW for DOOR ACCESS onto ROOF
- 6 RELOCATED COOKER EXTRACT

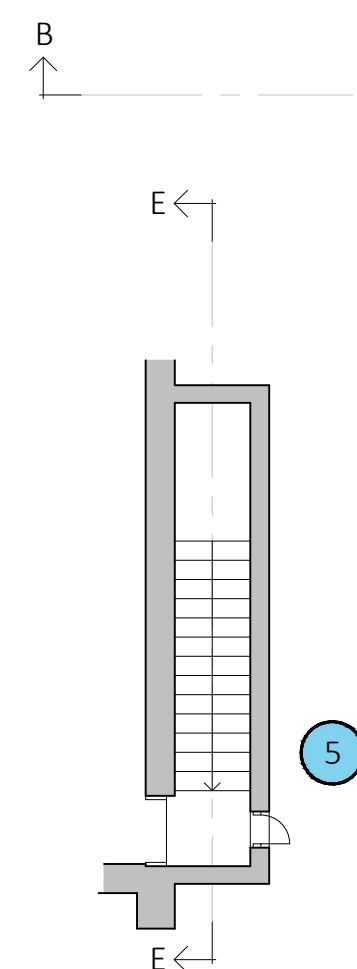


STAIR PLAN

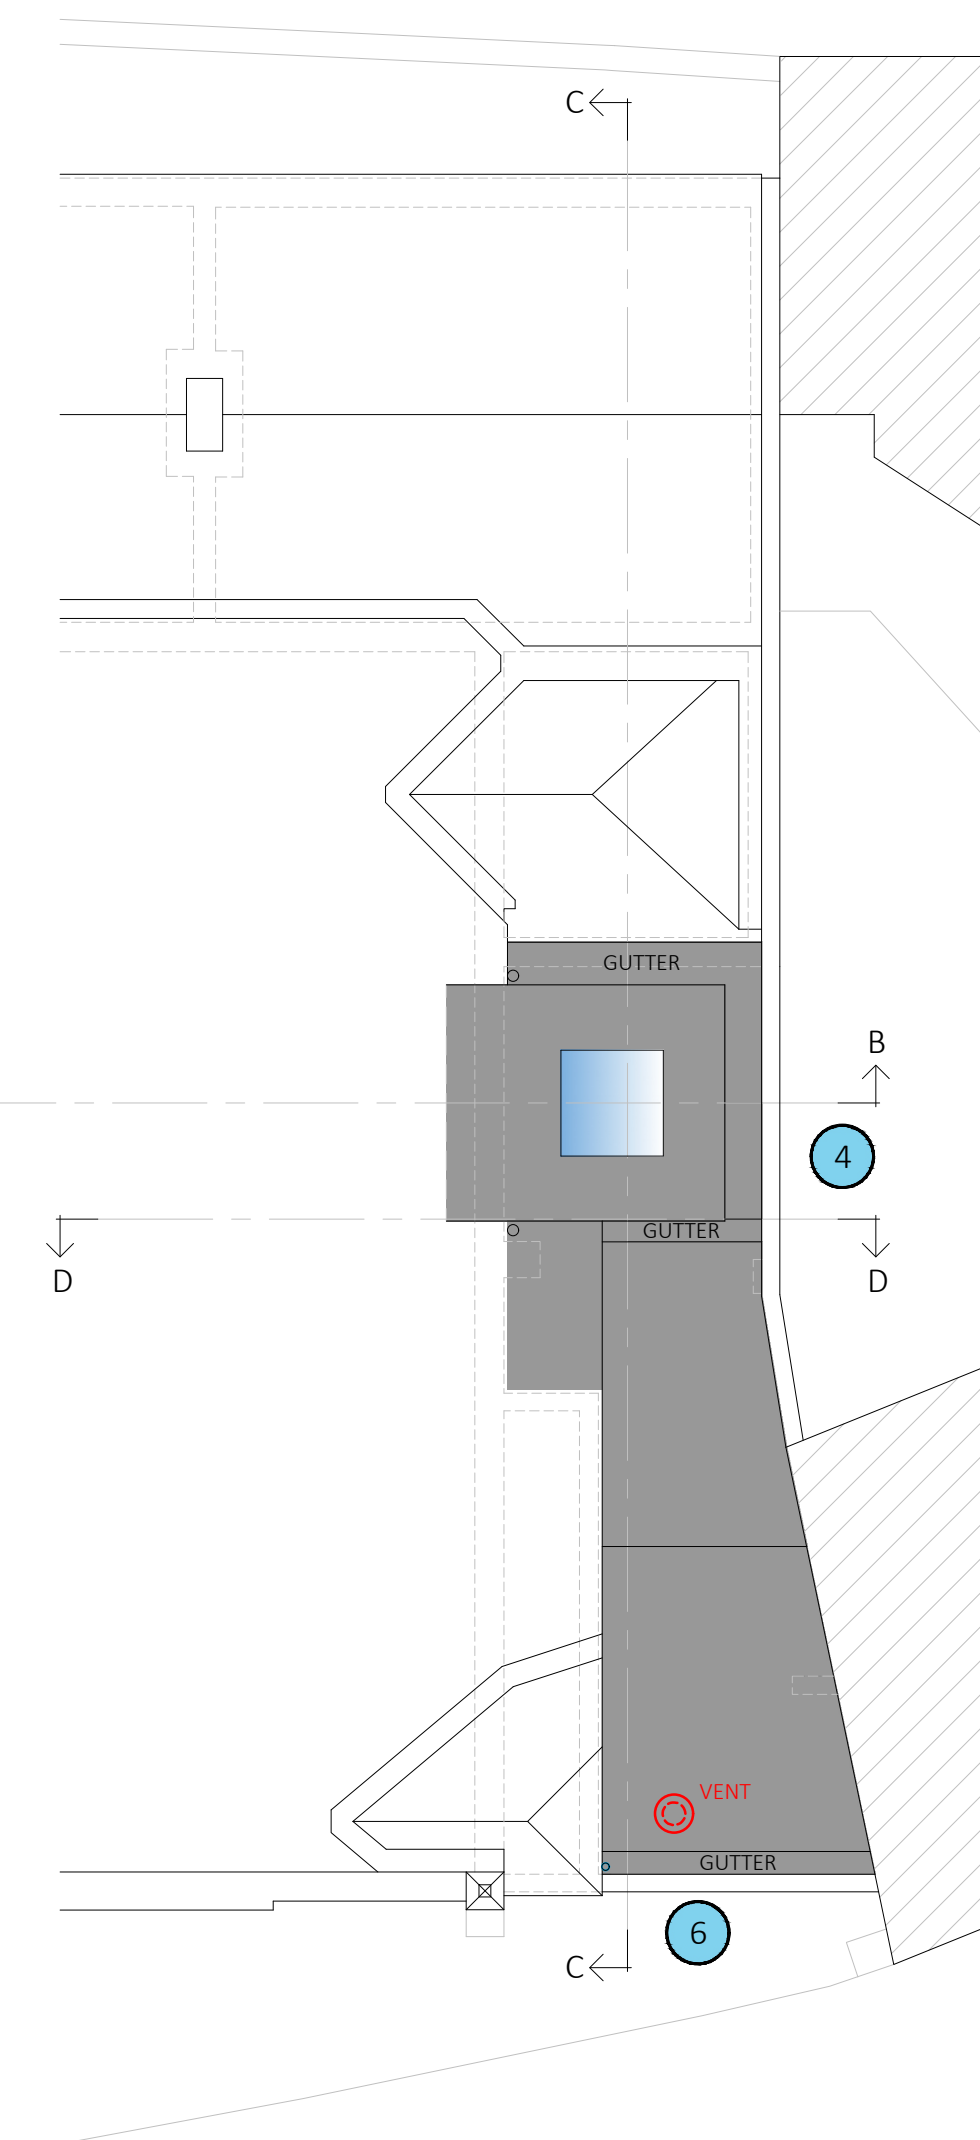

(PART) ROOF PLAN

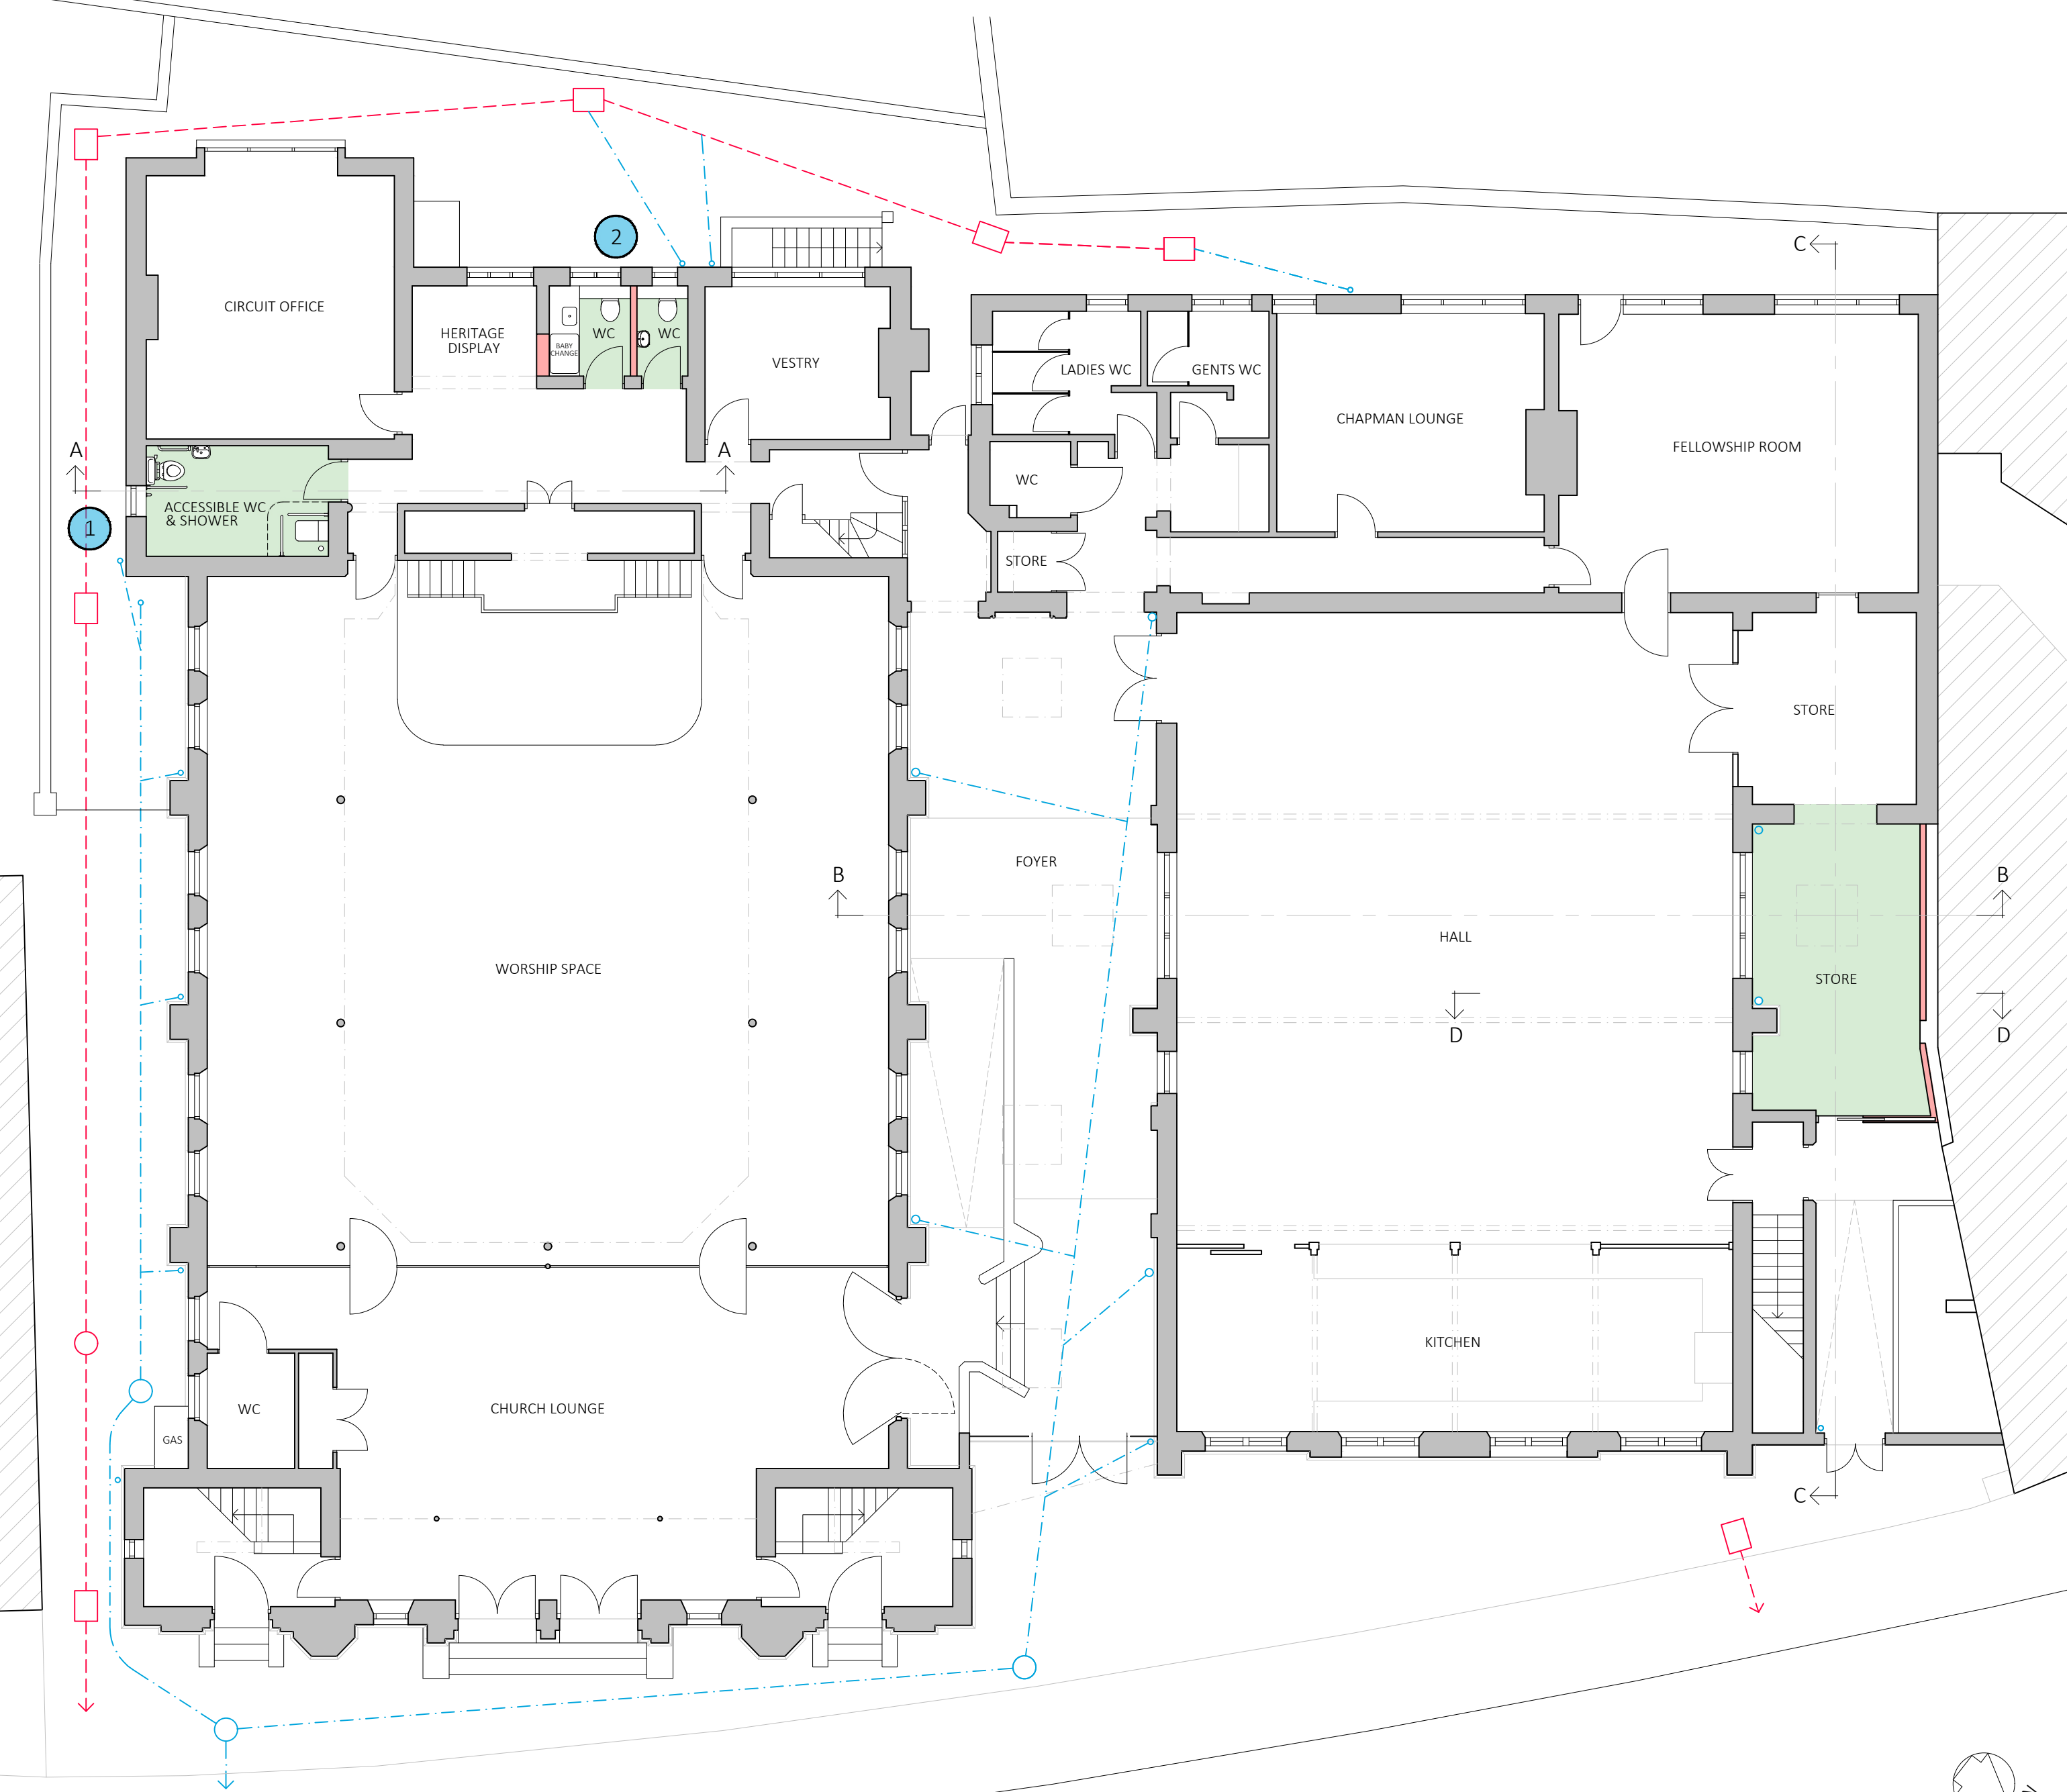

GROUND FLOOR and SITE PLAN

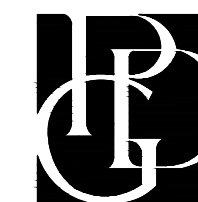

BROAD STREET METHODIST CHURCH
RECONFIGURATION of STORAGE and WCS
PROPOSALS

Scale: 1:100@A1
Drawn: PTDH

Date: March 2025
Dwg No: 24003/06

PDG ARCHITECTS LTD
1 Eaglethorpe Barns,
Eaglethorpe, Warrington,
Peterborough, PE8 6TJ
T: 01733 371000
E: design@pdgarchitects.co.uk
W: www.pdgarchitects.co.uk