


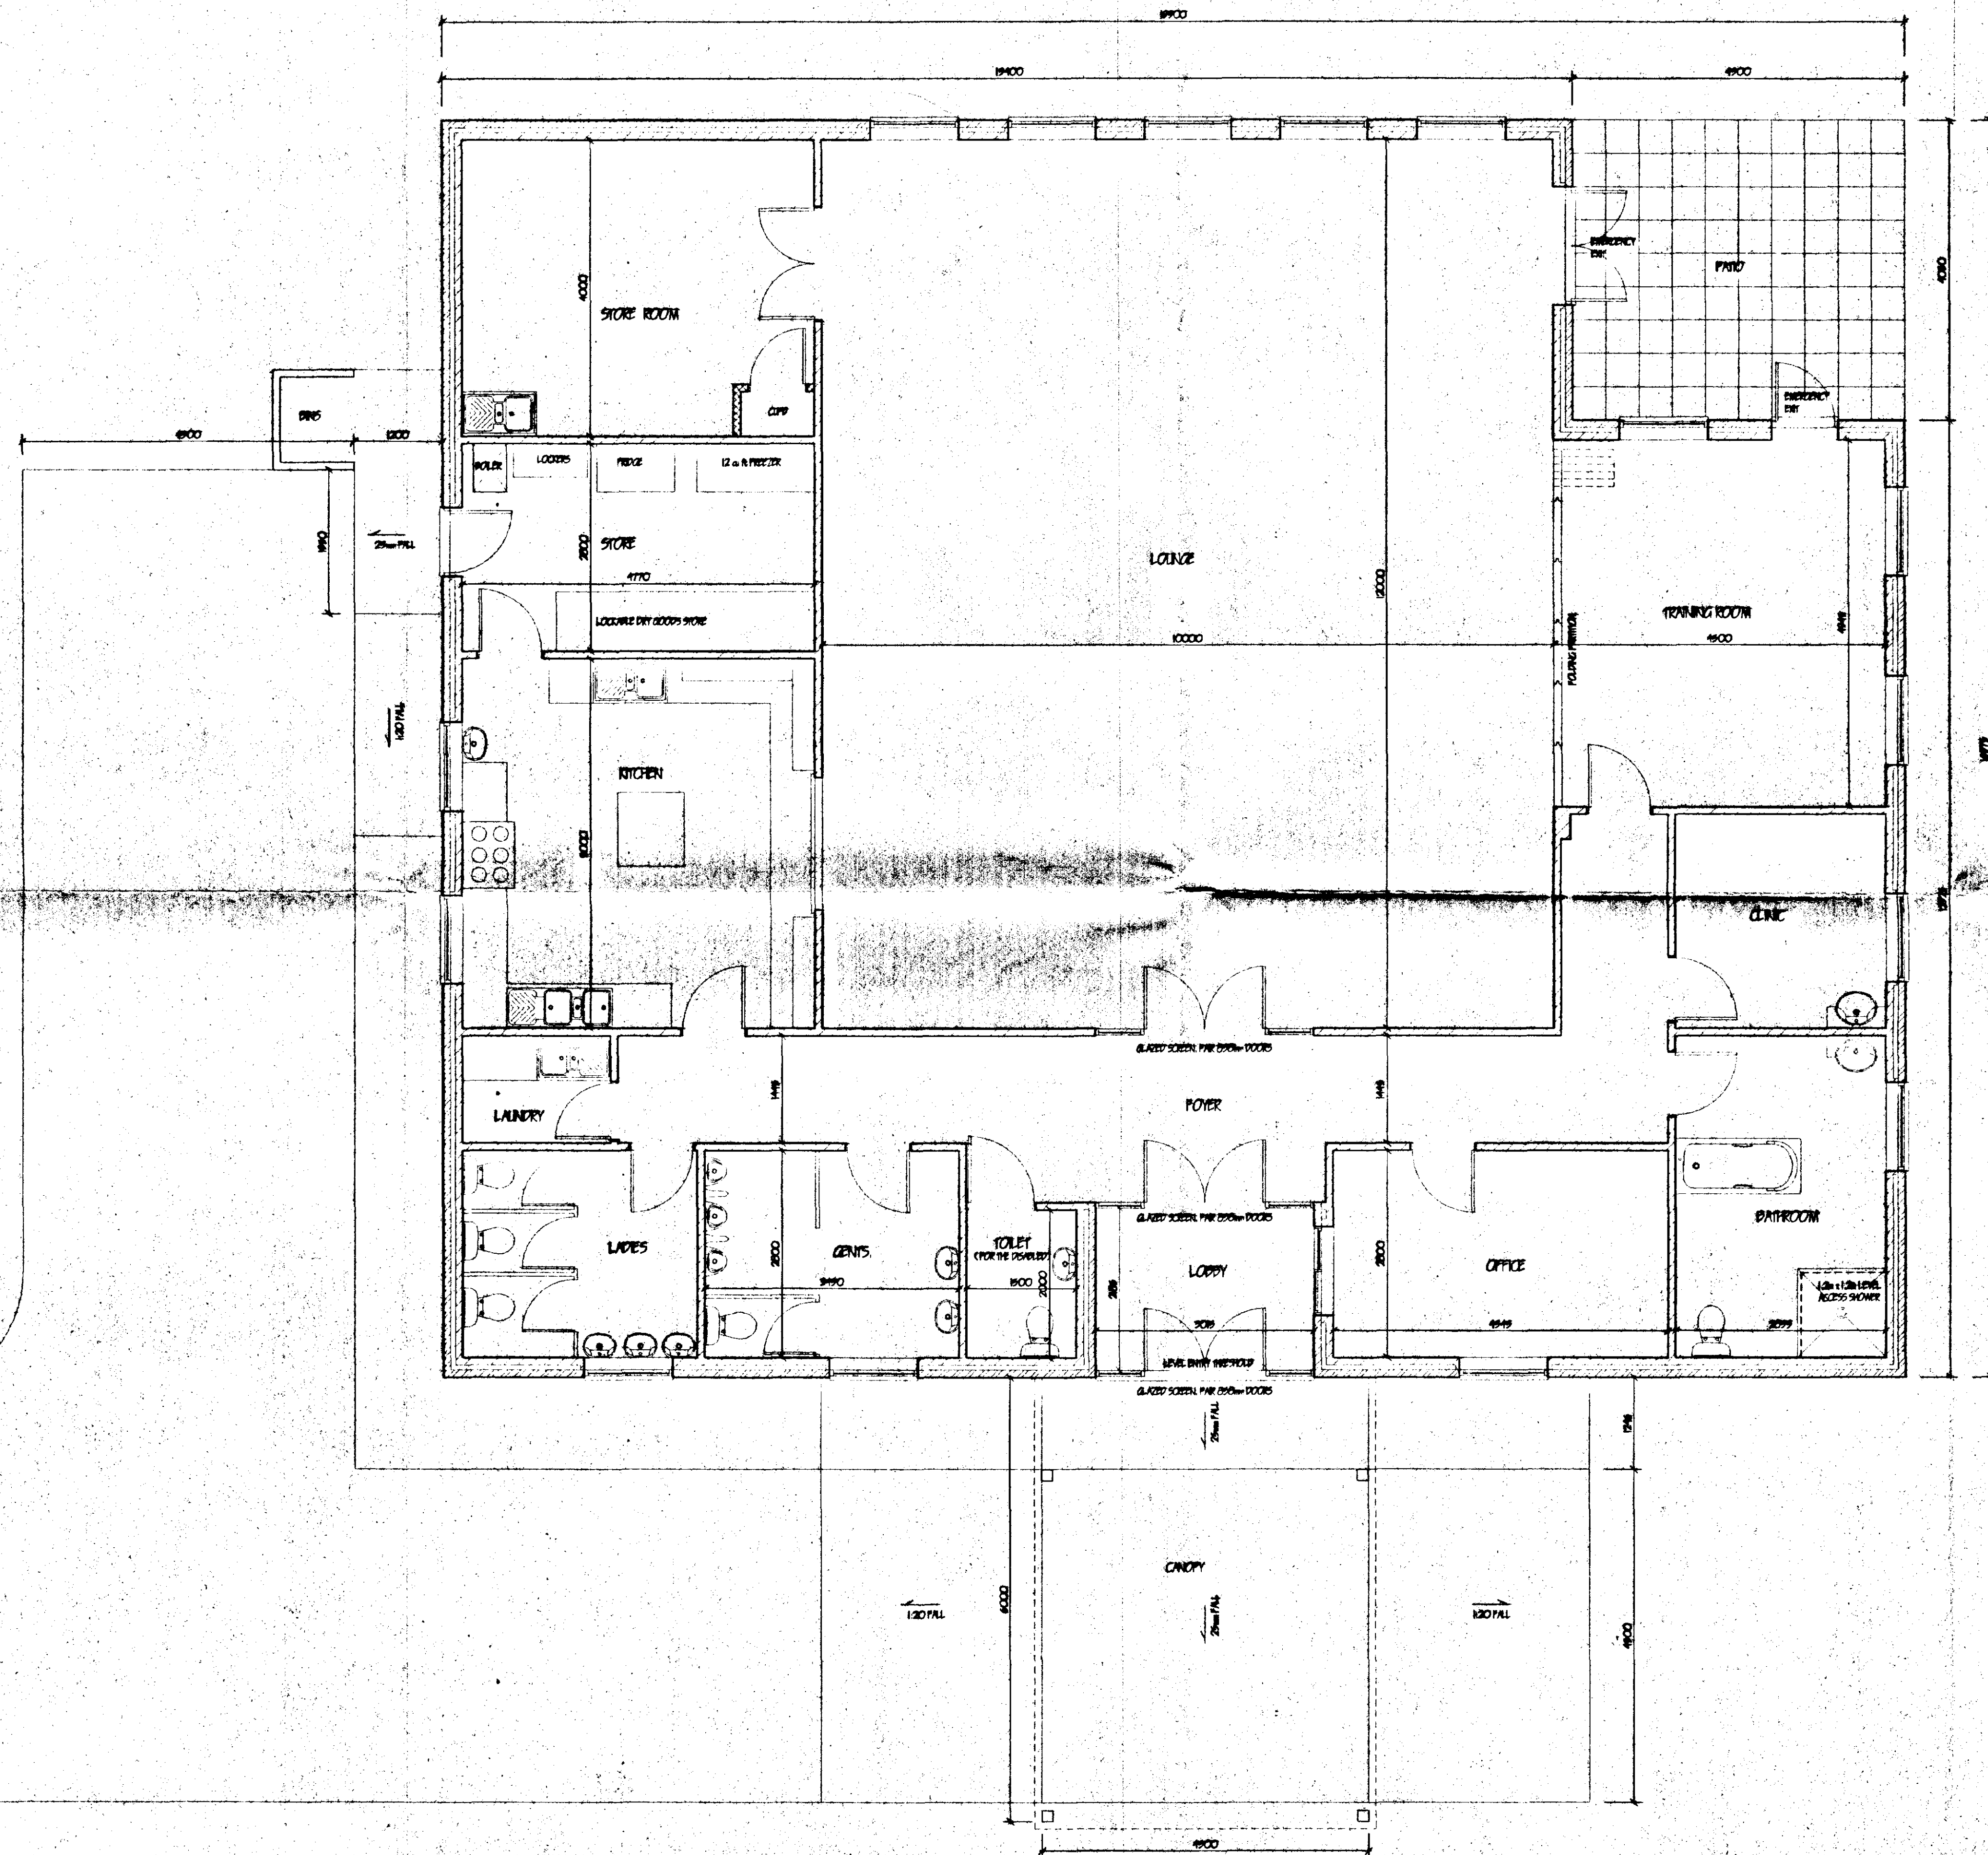



**NOTES:**  
 The drawing is intended for the use of information only and does not represent a full specification of the work. It is subject to the approval of the Planning / Building Regulations approval. The drawing must not be used as a contract document.  
 All dimensions shall be taken from the actual work. Under no circumstances shall measurements be scaled from the drawing for construction or ordering purposes. All open dimensions shall be checked by the Builder / Contractor and will be his responsibility from commencement of site work.  
 It is the client or their appointed agents responsibility to control workmanship, substitution of materials, adherence to specification, variations to contract etc.

**COPYRIGHT RESERVED:**  
 Copies of this drawing, must be made only with the written permission of Langwith Builders Ltd.

**STANDARDS:**  
 All materials to be used unless otherwise stated and all components and materials etc. to be used fitted and installed etc. in strict accordance with manufacturers instruction and relevant Code of Practice. Materials shall conform to appropriate British Standard Specification or BPA Certificate or European Code equivalent.

**HEALTH & SAFETY:**  
 The Employer / Client shall ensure that the selected contractor is conversant with and adopts all measures necessary to achieve compliance with Health & Safety legislation for Building Sites and Work Places. The Employer / Client is advised that should the work need to comply with the Construction Design and Management Regulations an independent Planning Supervisor will be required.

## Langwith Design Associates

Architectural Design Consultants  
 registered office  
 72 Church Street  
 Holbeach  
 Spalding  
 Lincolnshire PE12 7LL  
 telephone: (01406) 425766  
 fax: Holbeach (01406) 425766

Amendments

SOUTH HOLLAND DC  
 HOUSING & PLANNING  
 - 4 OCT 1999  
 Ref: 0997/19

© Copyright Reserved


Client

**DETERMINED PLAN**


Job PROPOSED AGE CONCERN CENTRE,  
 PARK ROAD,  
 SPALDING,  
 LINCOLNSHIRE

Drawing FLOOR PLAN


Scale 1:50 Date SEPT. 99  
 No. Ref. #

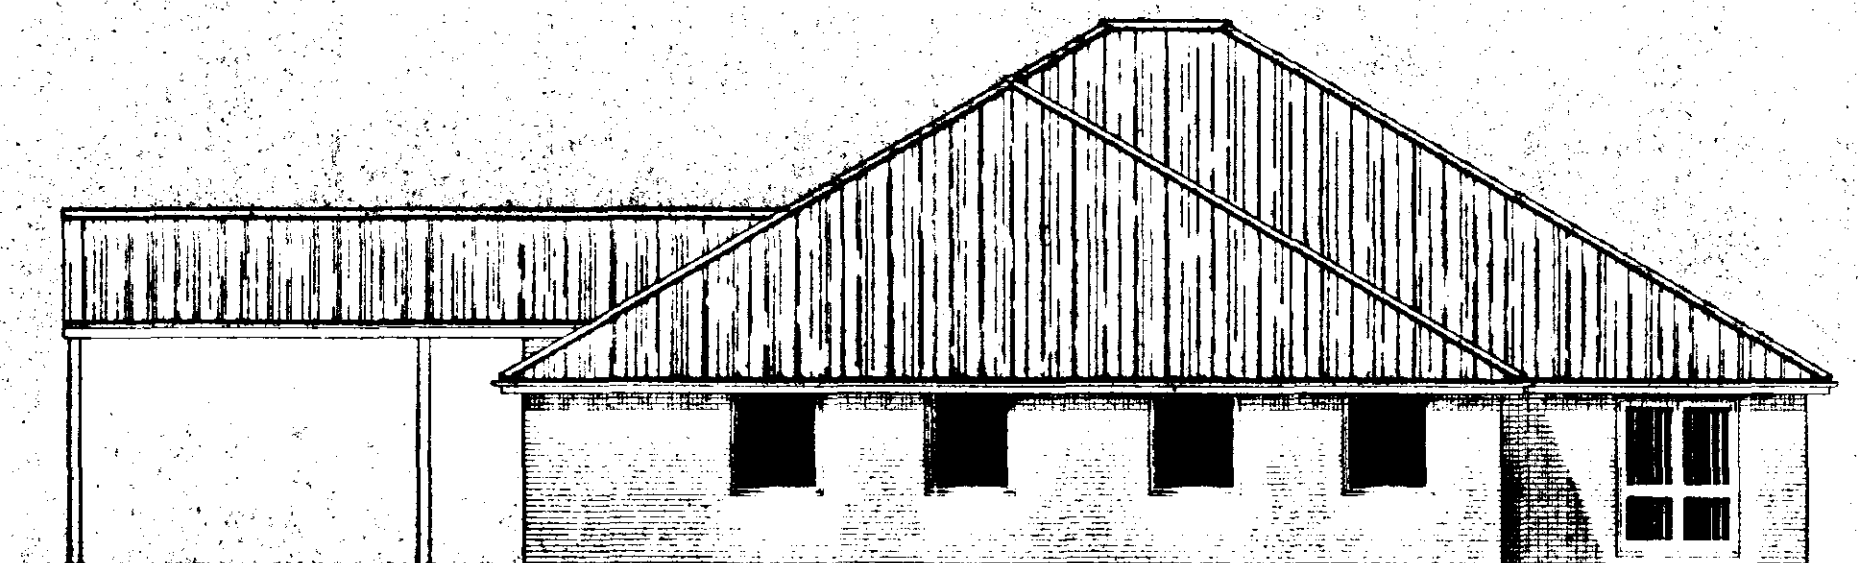


WEST ELEVATION

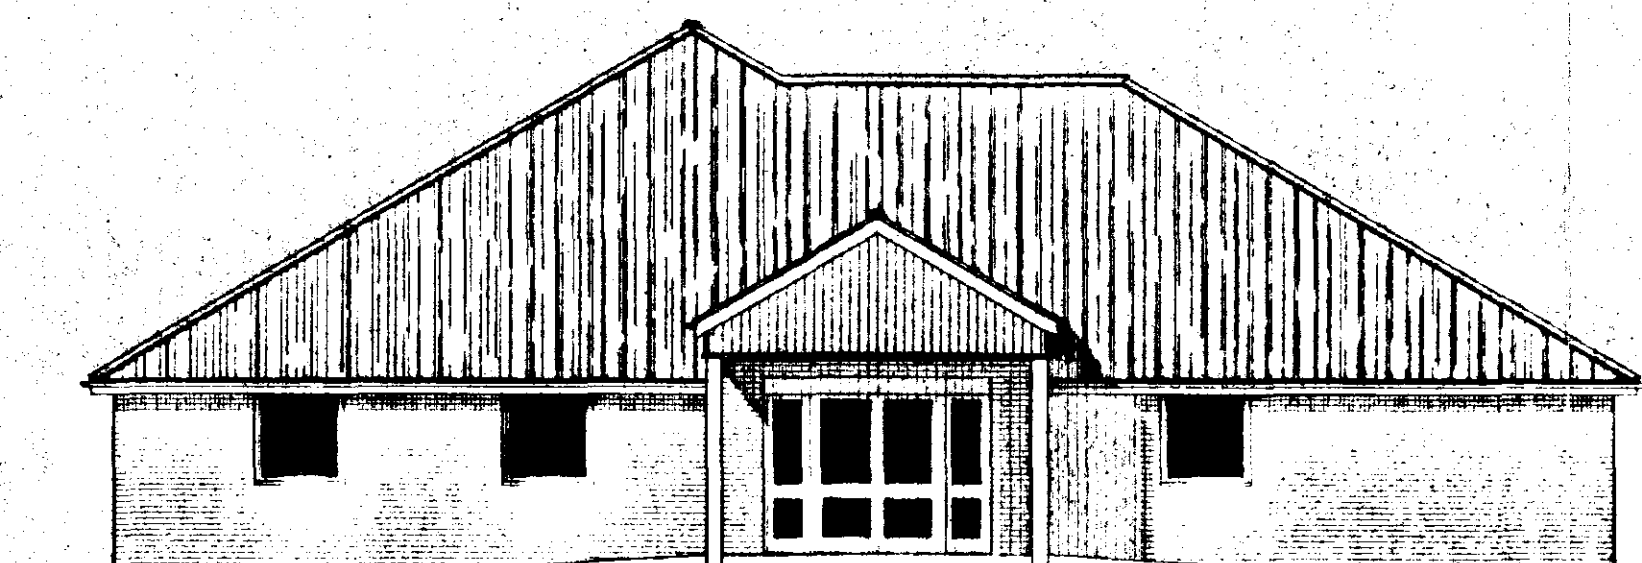


NORTH ELEVATION

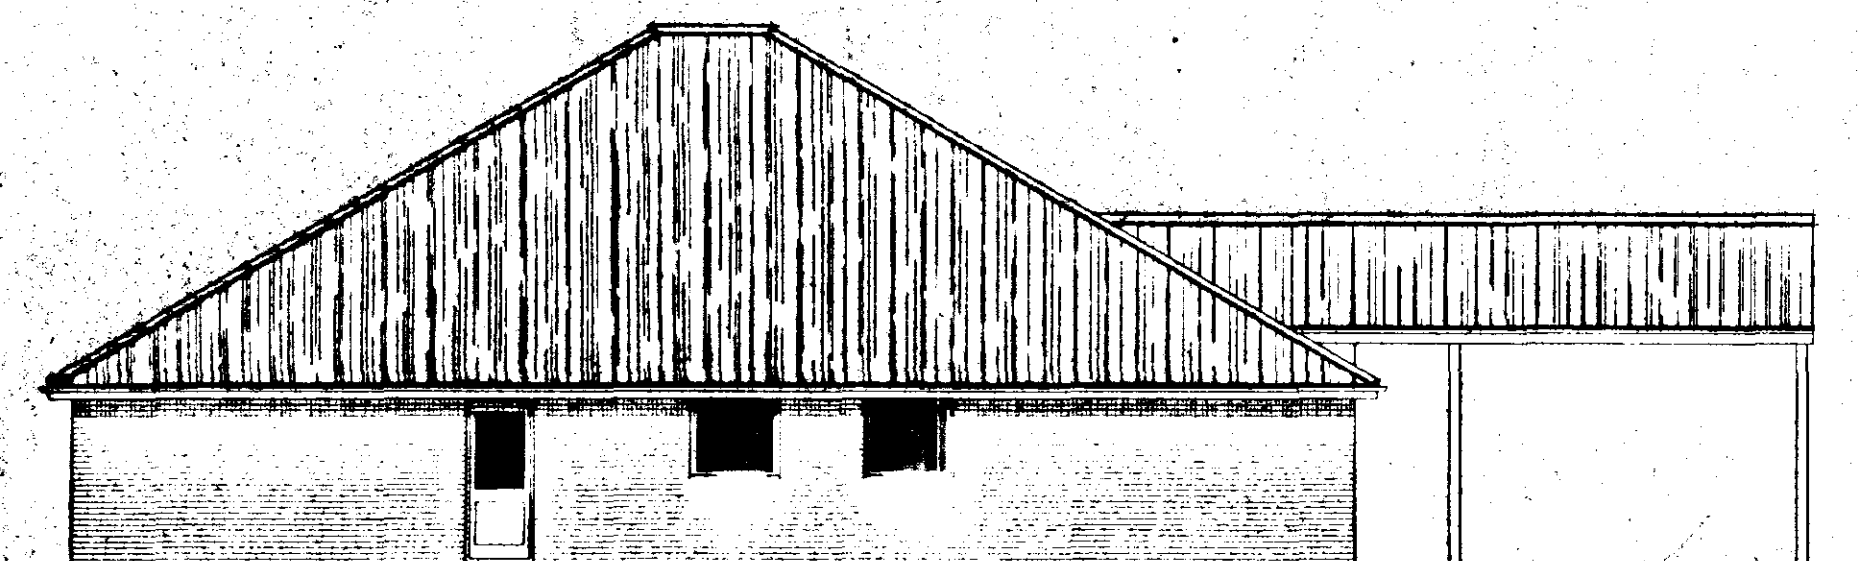


EAST ELEVATION

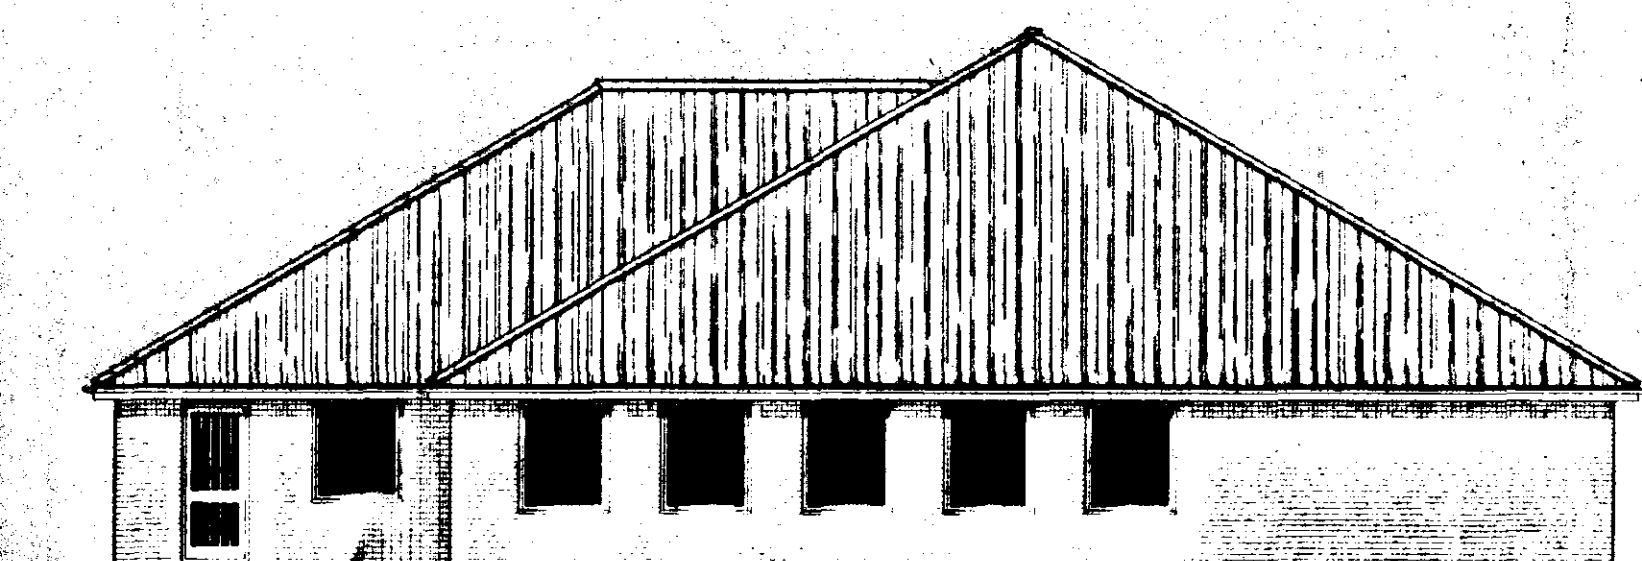


SOUTH ELEVATION

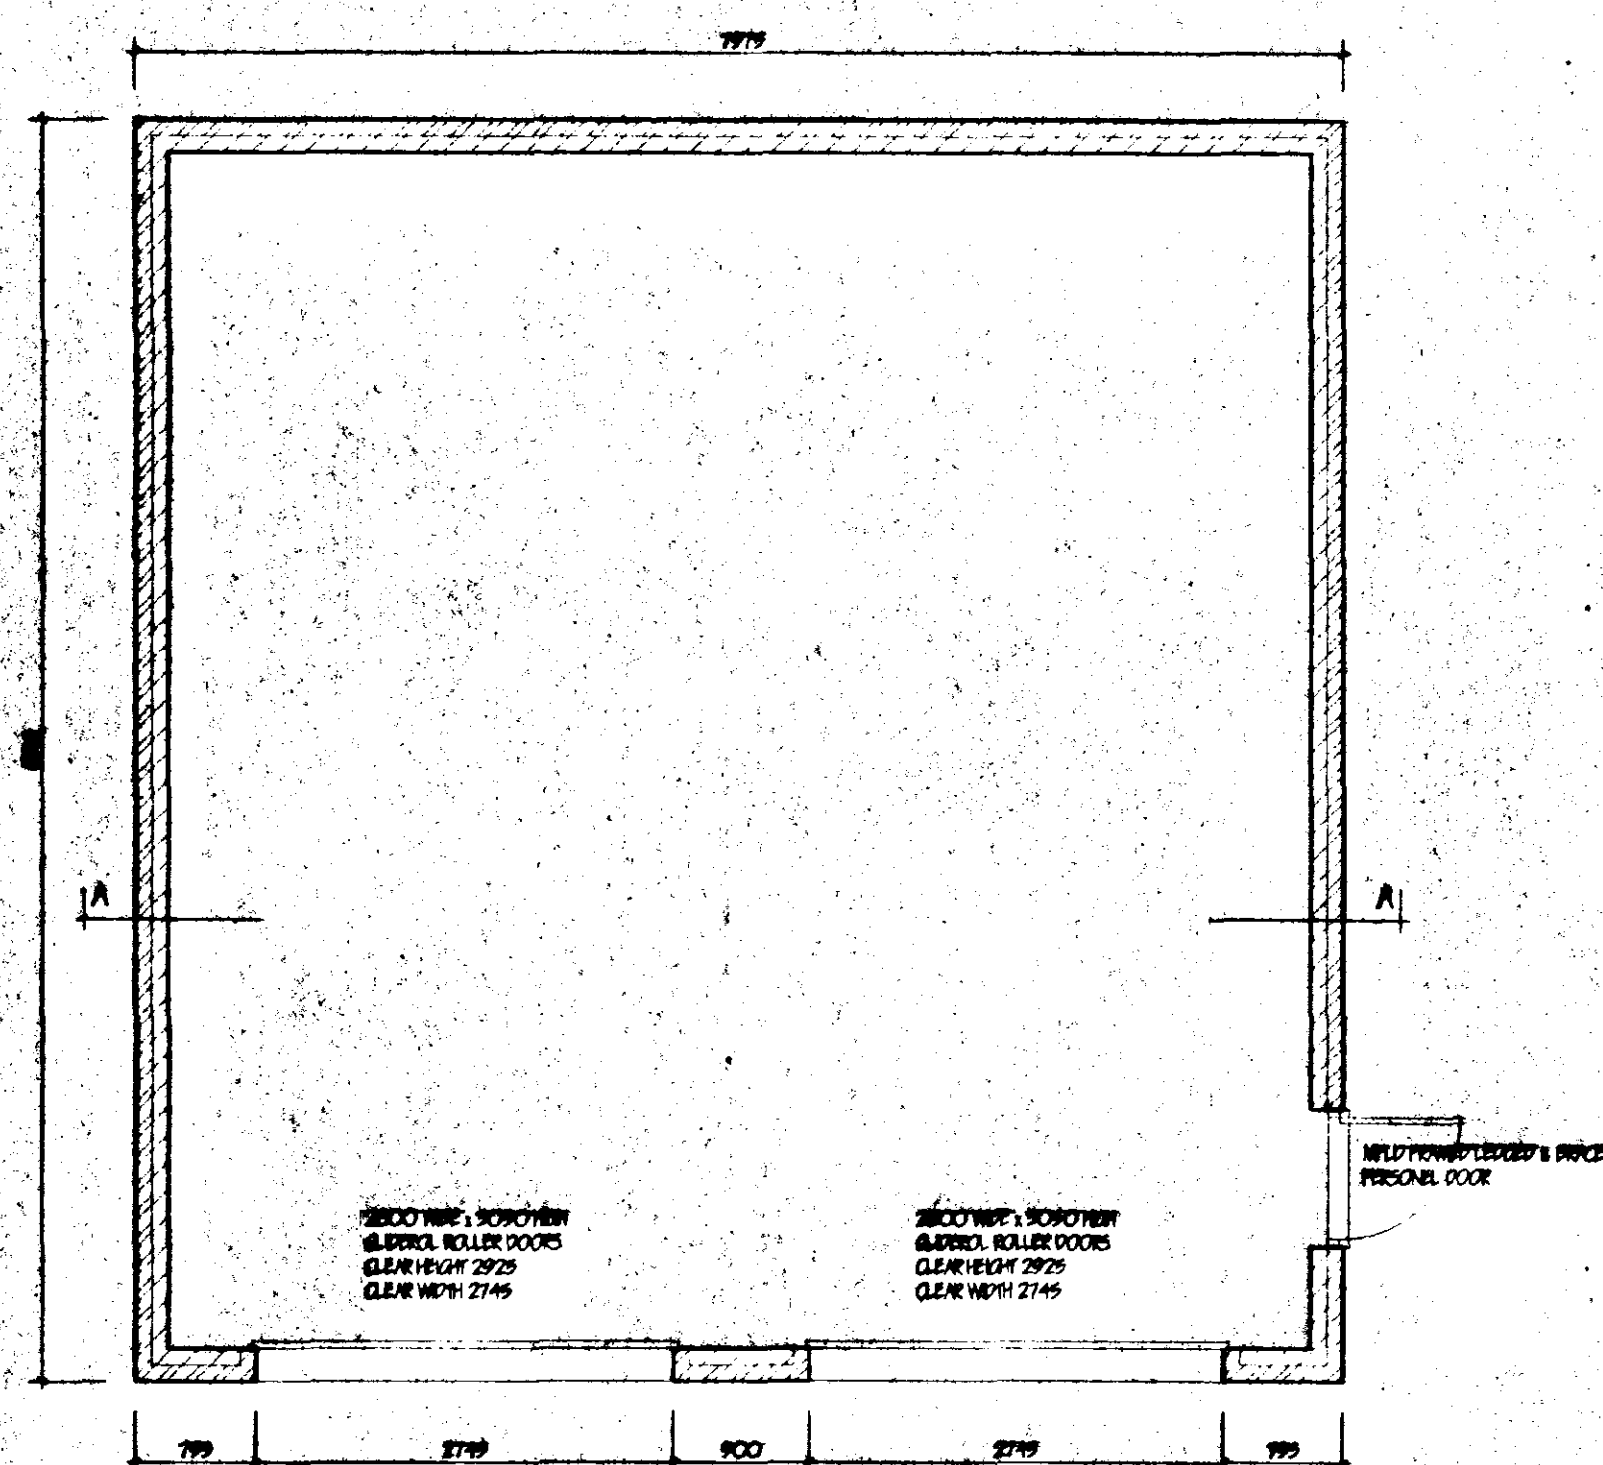


Garage Floor Plan

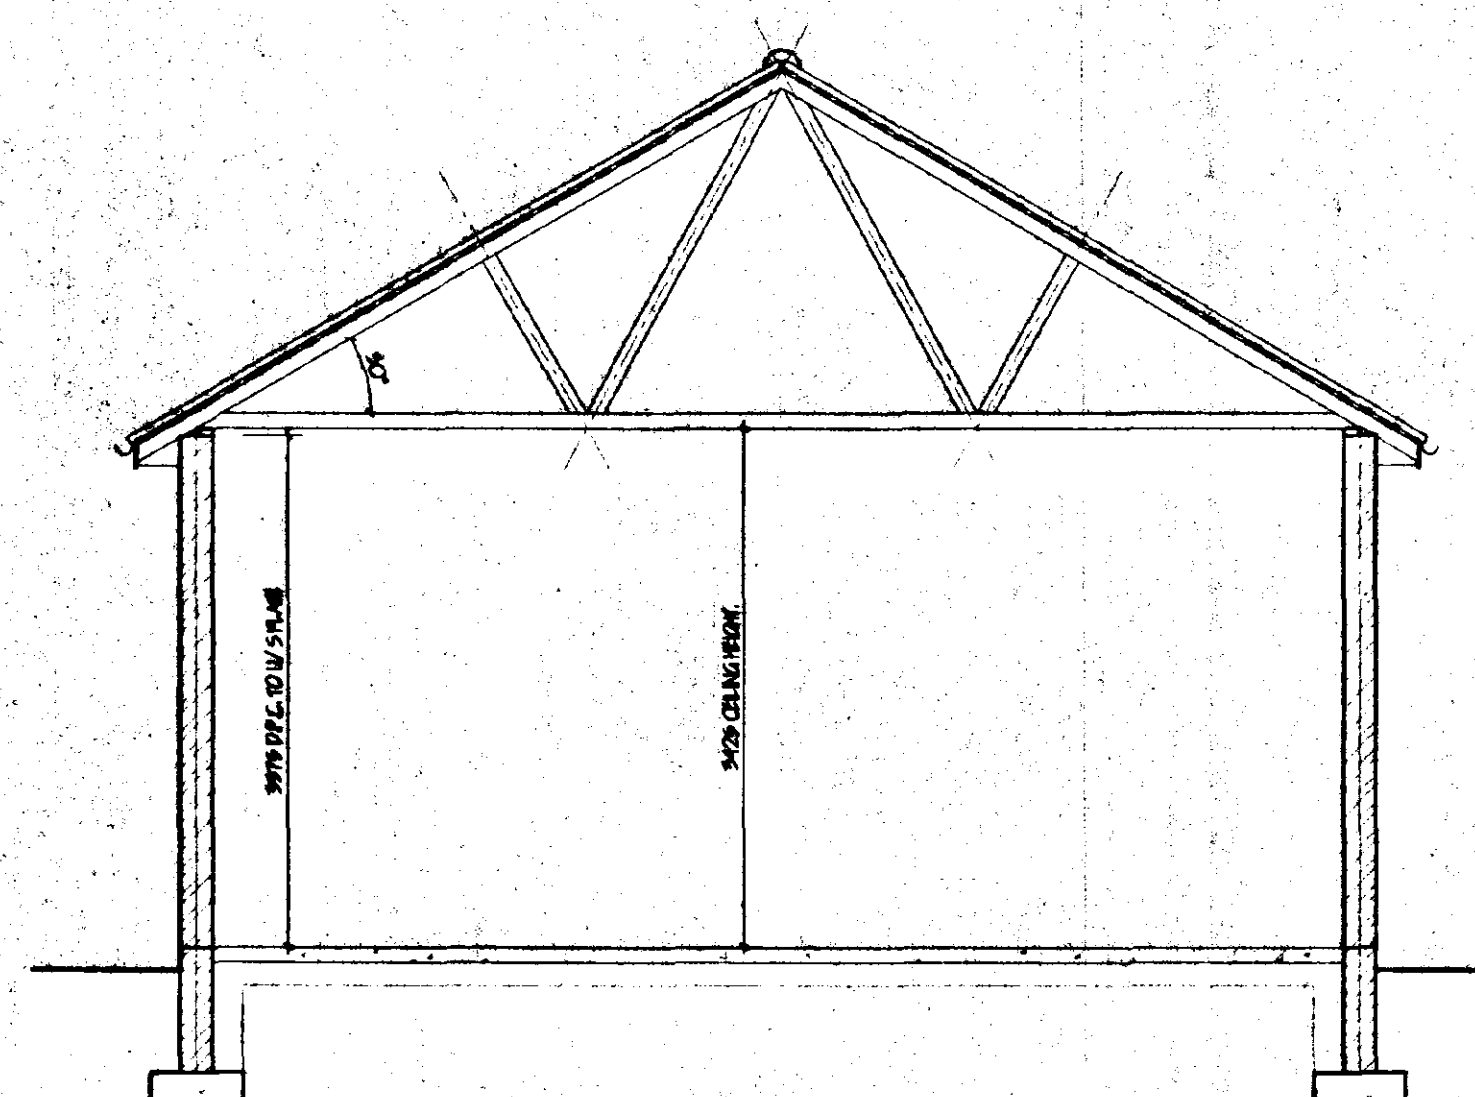


SECTION A - A

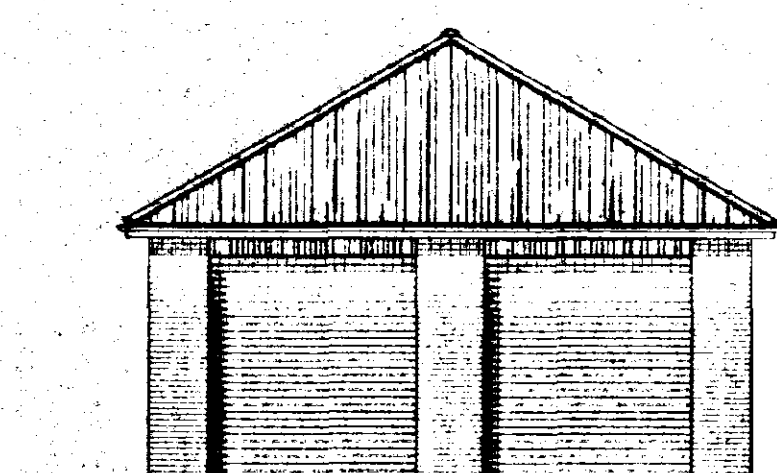


SOUTH ELEVATION

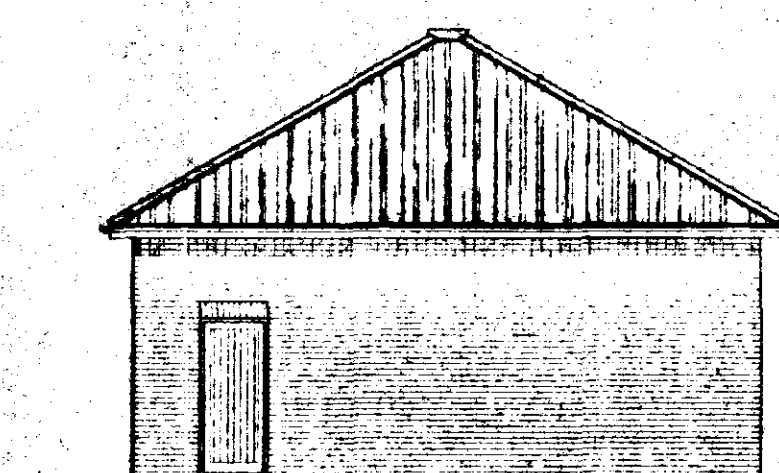

EAST ELEVATION

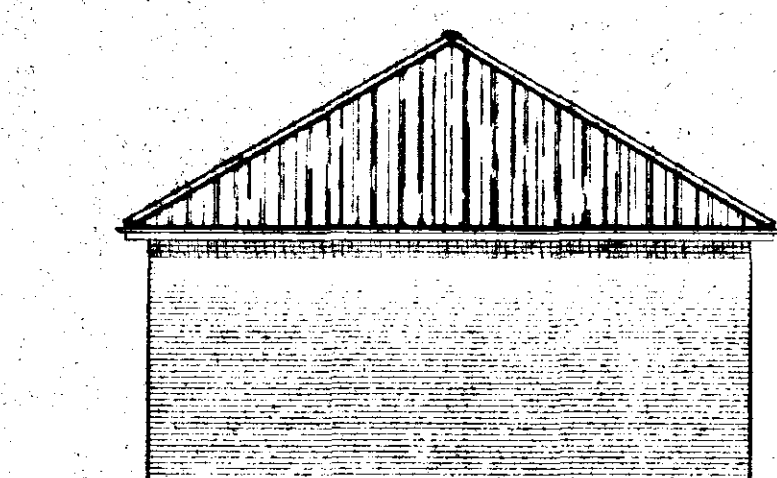

NORTH ELEVATION

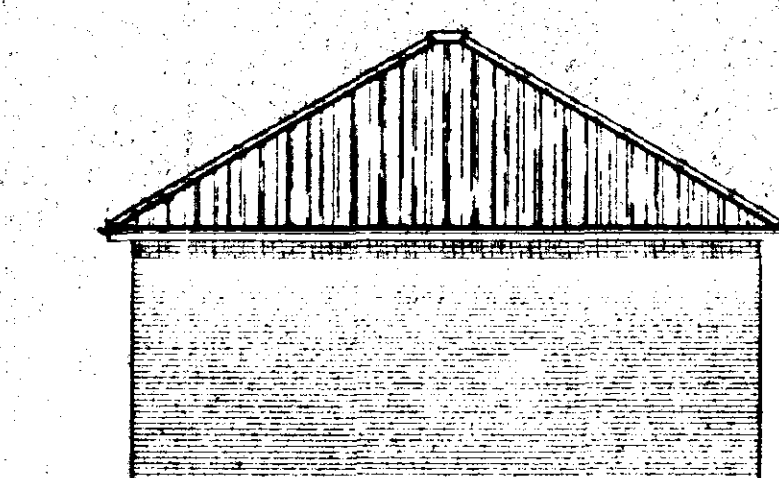

WEST ELEVATION

**LIMITATIONS:**  
This drawing is limited to the extent of information contained and does not purport to contain a full specification of the works. It is solely for the purpose of obtaining Planning / Building Regulation approval. The drawing must not be used as a contract document alone.  
All dimensions shall be taken from site from actual work. Under no circumstances shall measurements be scaled from the drawing for construction or ordering purposes. All open dimensions shall be checked by the Builder / Contractor and will be his responsibility from commencement of site work.  
It is the client or their appointed agents responsibility to control workmanship, substitution of materials, adherence to specification, variations to contract etc.

**COPYRIGHT RESERVED:**  
Copies of this drawing must be made only with the written permission of Langwith Builders Ltd.

**STANDARDS:**  
All materials to be new unless otherwise stated and all components and materials etc. to be used fitted and installed etc. in strict accordance with manufacturers instruction and relevant Code of Practice. Materials shall conform to appropriate British Standard Specification or PPA Certificate or European Code equivalent.

**HEALTH & SAFETY:**  
The Employer / Client shall ensure that the selected contractor is conversant with and adopts all measures necessary to achieve compliance with Health & Safety legislation for Public Sites and Work Places. The Employer / Client is advised that should the works need to comply with the Construction Design and Management Regulations or Independent Planning Supervisor will be required.

# Langwith Design Associates

Architectural Design Consultants  
registered office  
72 Church Street  
Holebeach  
Spalding  
Lincolnshire PE12 7LL  
telephone: holebeach (01406) 425766  
fax: holebeach (01406) 425766

Amendments

**DETERMINED PLAN**

SOUTH HOLLAND DC HOUSING & PLANNING

4 OCT 1999

0999/99

Copyright Reserved



Client

Job: PROPOSED AGE CONCERN CENTRE, PARK ROAD, SPALDING, LINCOLNSHIRE

Drawing: ELEVATIONS AND GARAGE DETAILS

Scale: 1:50 HOO Date: SEPT. 99

No. Ref. #

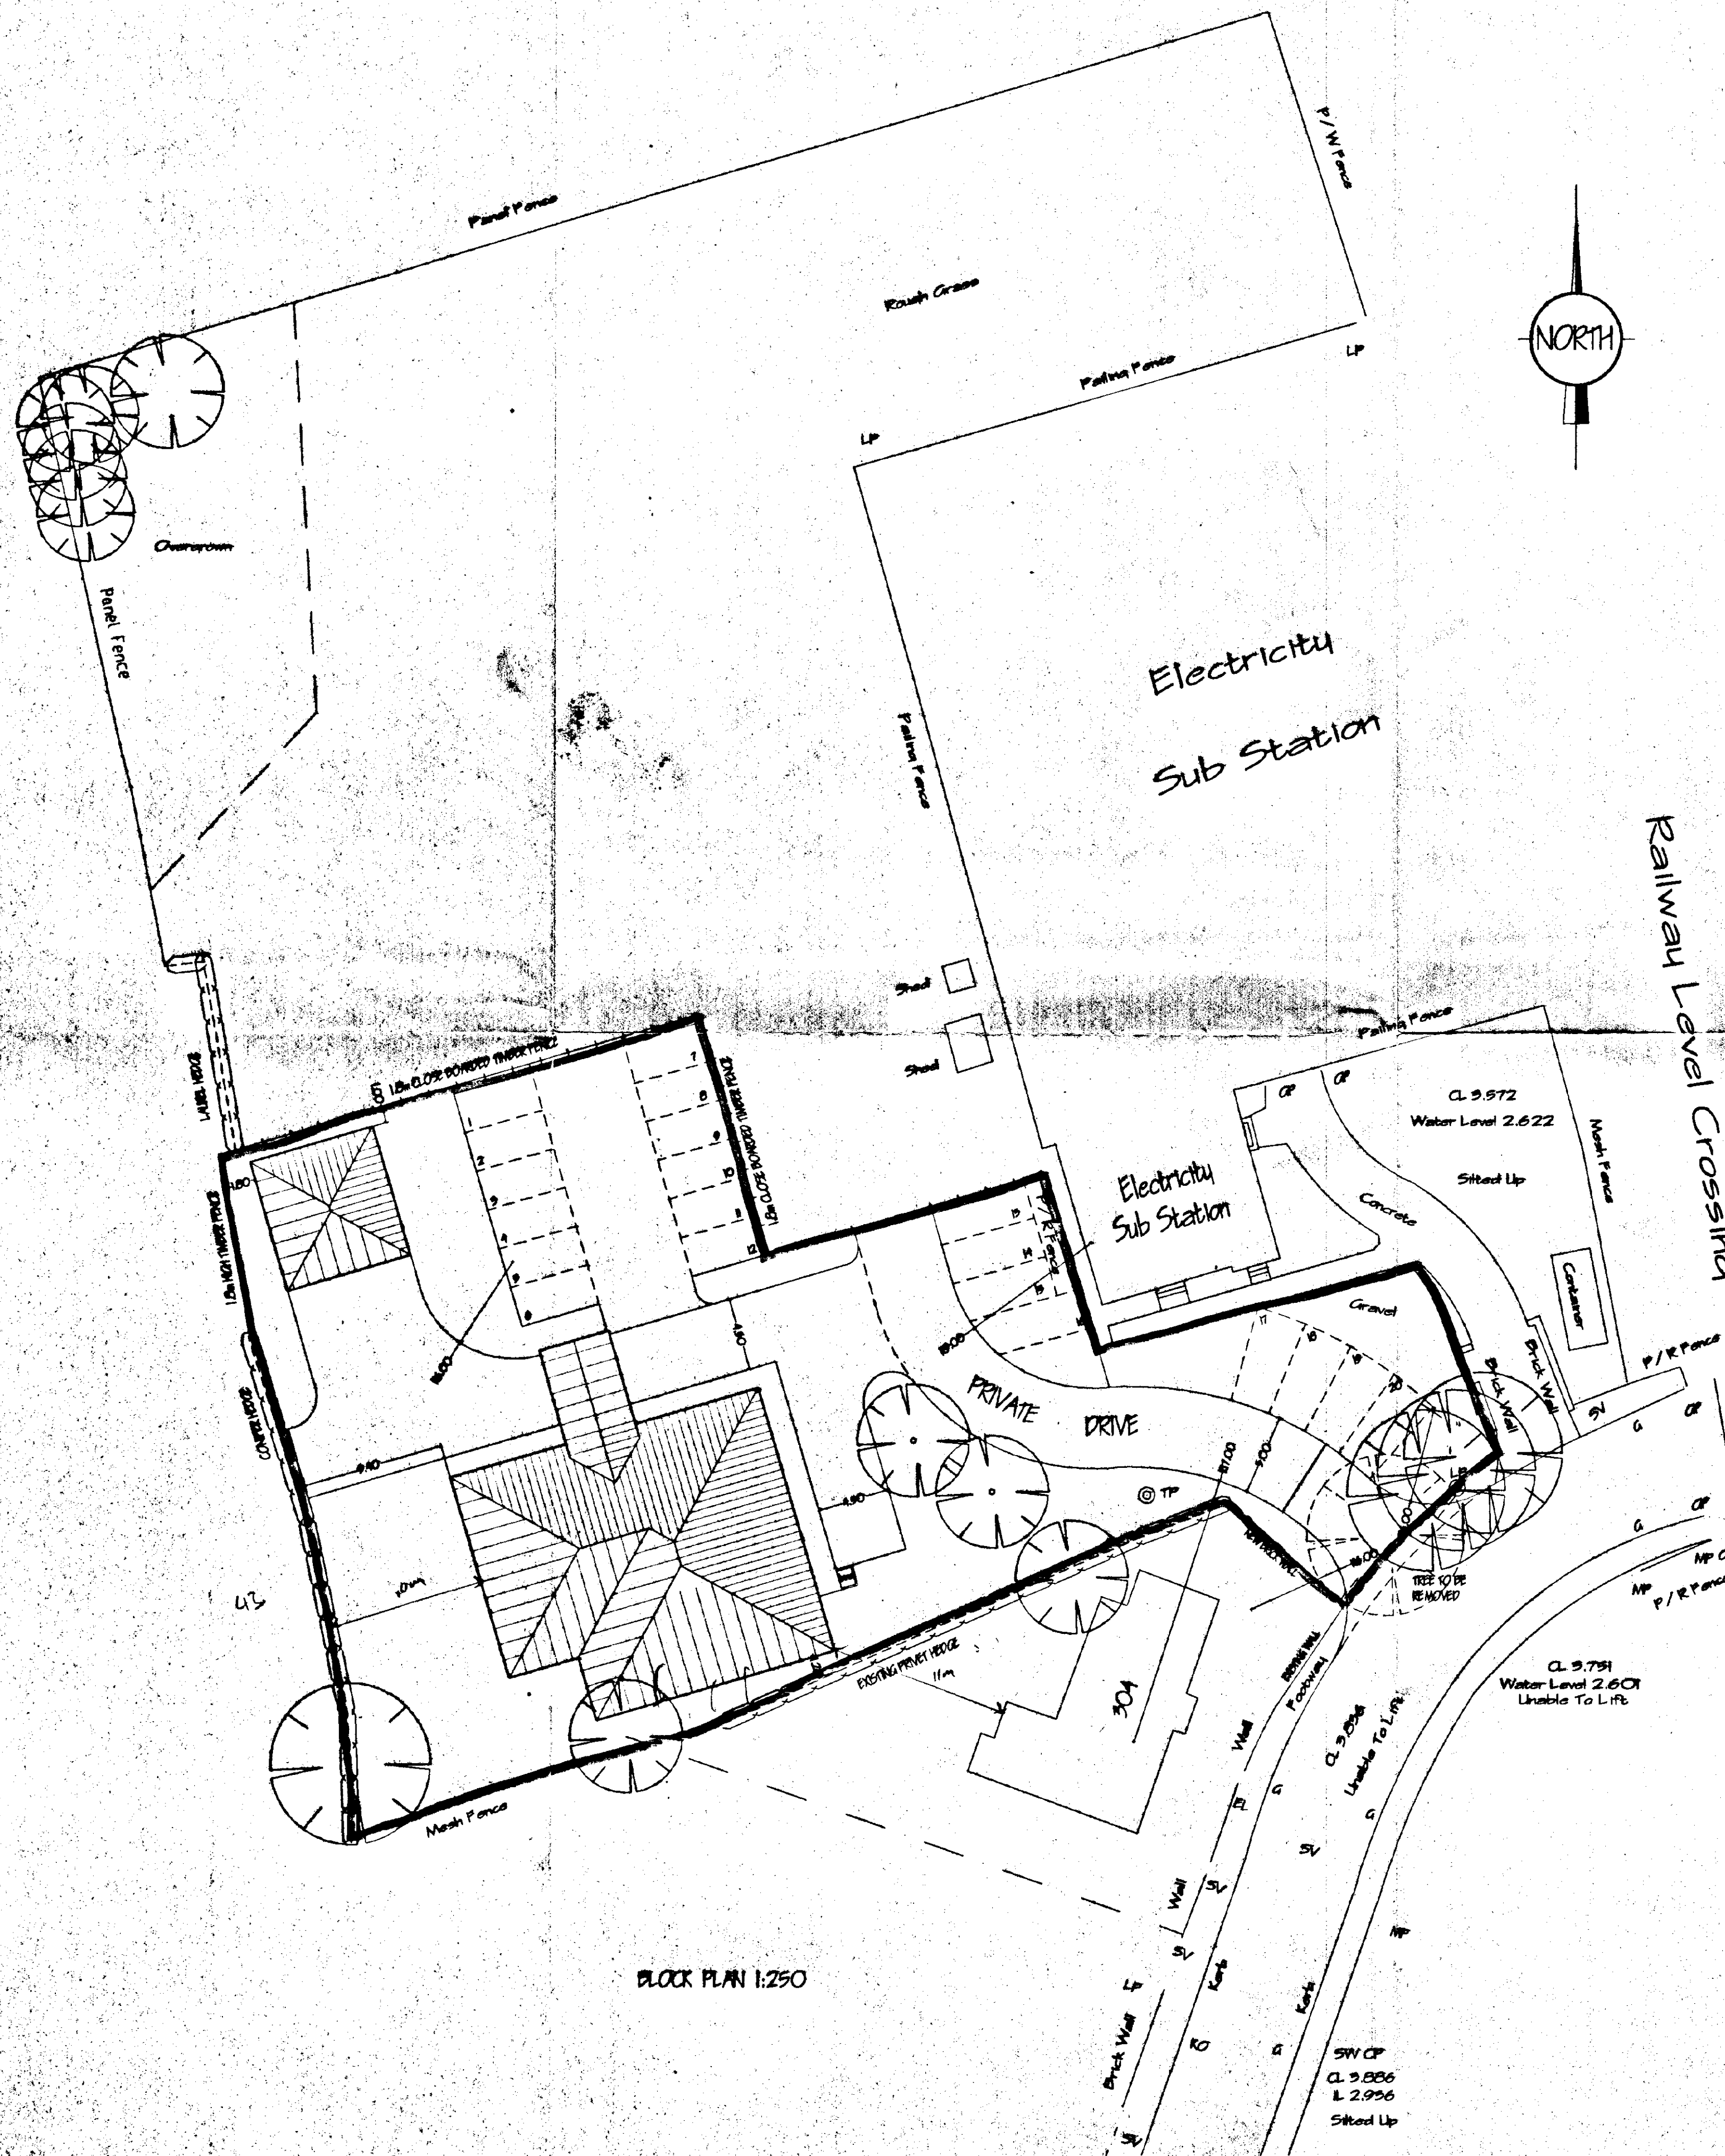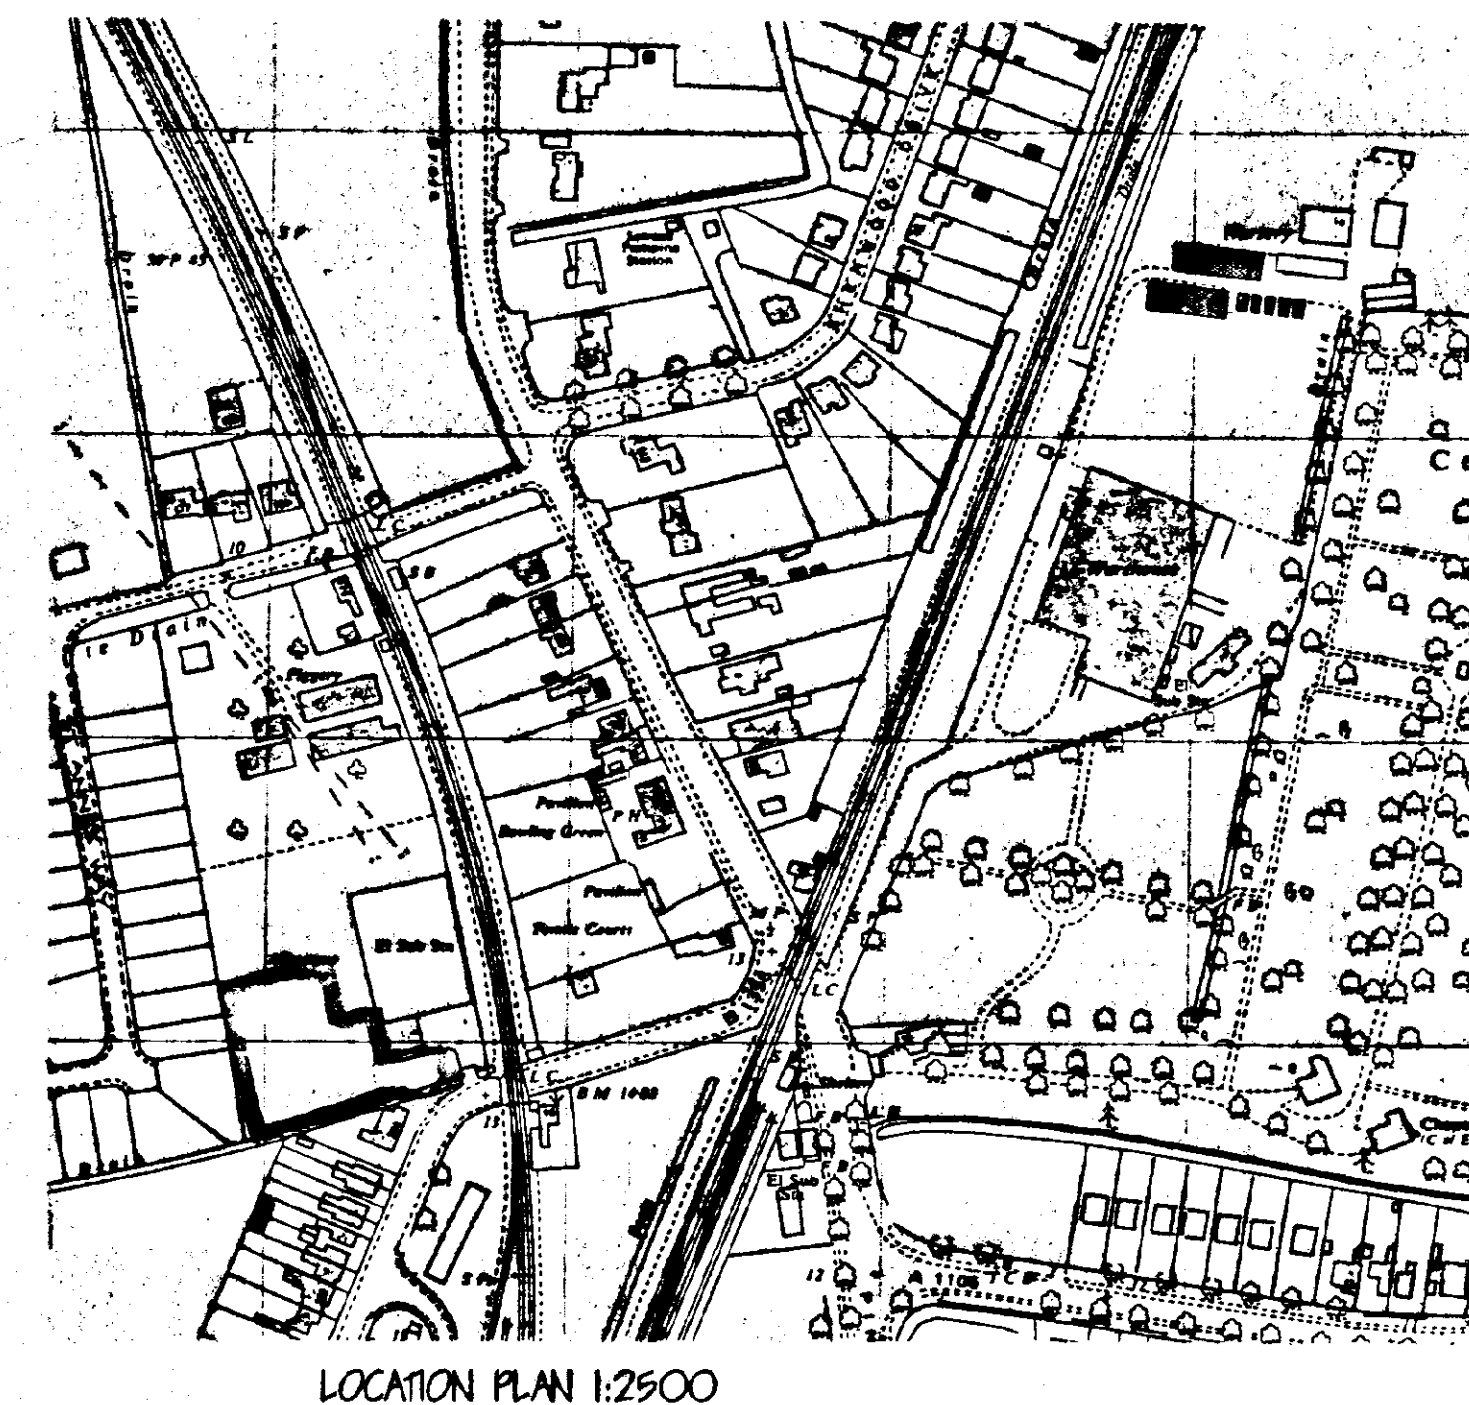

# Langwith Design Associates

Architectural Design Consultants  
registered office  
72 Church Street  
Holbeach  
Spalding  
Lincolnshire PE12 7LL  
telephone 01406 425766  
fax 01406 425766

Amendments

SOUTH HOLLAND DC  
HOUSING & PLANNING  
- 4 OCT 1999  
Ref: 077/19

© Copyright Reserved

Client

**SUPERSEDED**

Job PROPOSED AGE CONCERN CENTRE,  
PARK ROAD,  
SPALDING,  
LINCOLNSHIRE

Drawing  
BLOCK & LOCATION PLAN

Scale 1:2500 1:250 Date SEPT. 99  
No. Ref.#

This is a detailed black and white aerial photograph of a residential area in the Bronx, New York. The image shows a dense cluster of houses, streets, and a large industrial or commercial building complex on the right side. A prominent road or railway line runs diagonally across the center. The area is labeled 'BRONX' and 'NEW YORK'.



\_\_\_\_\_B

