


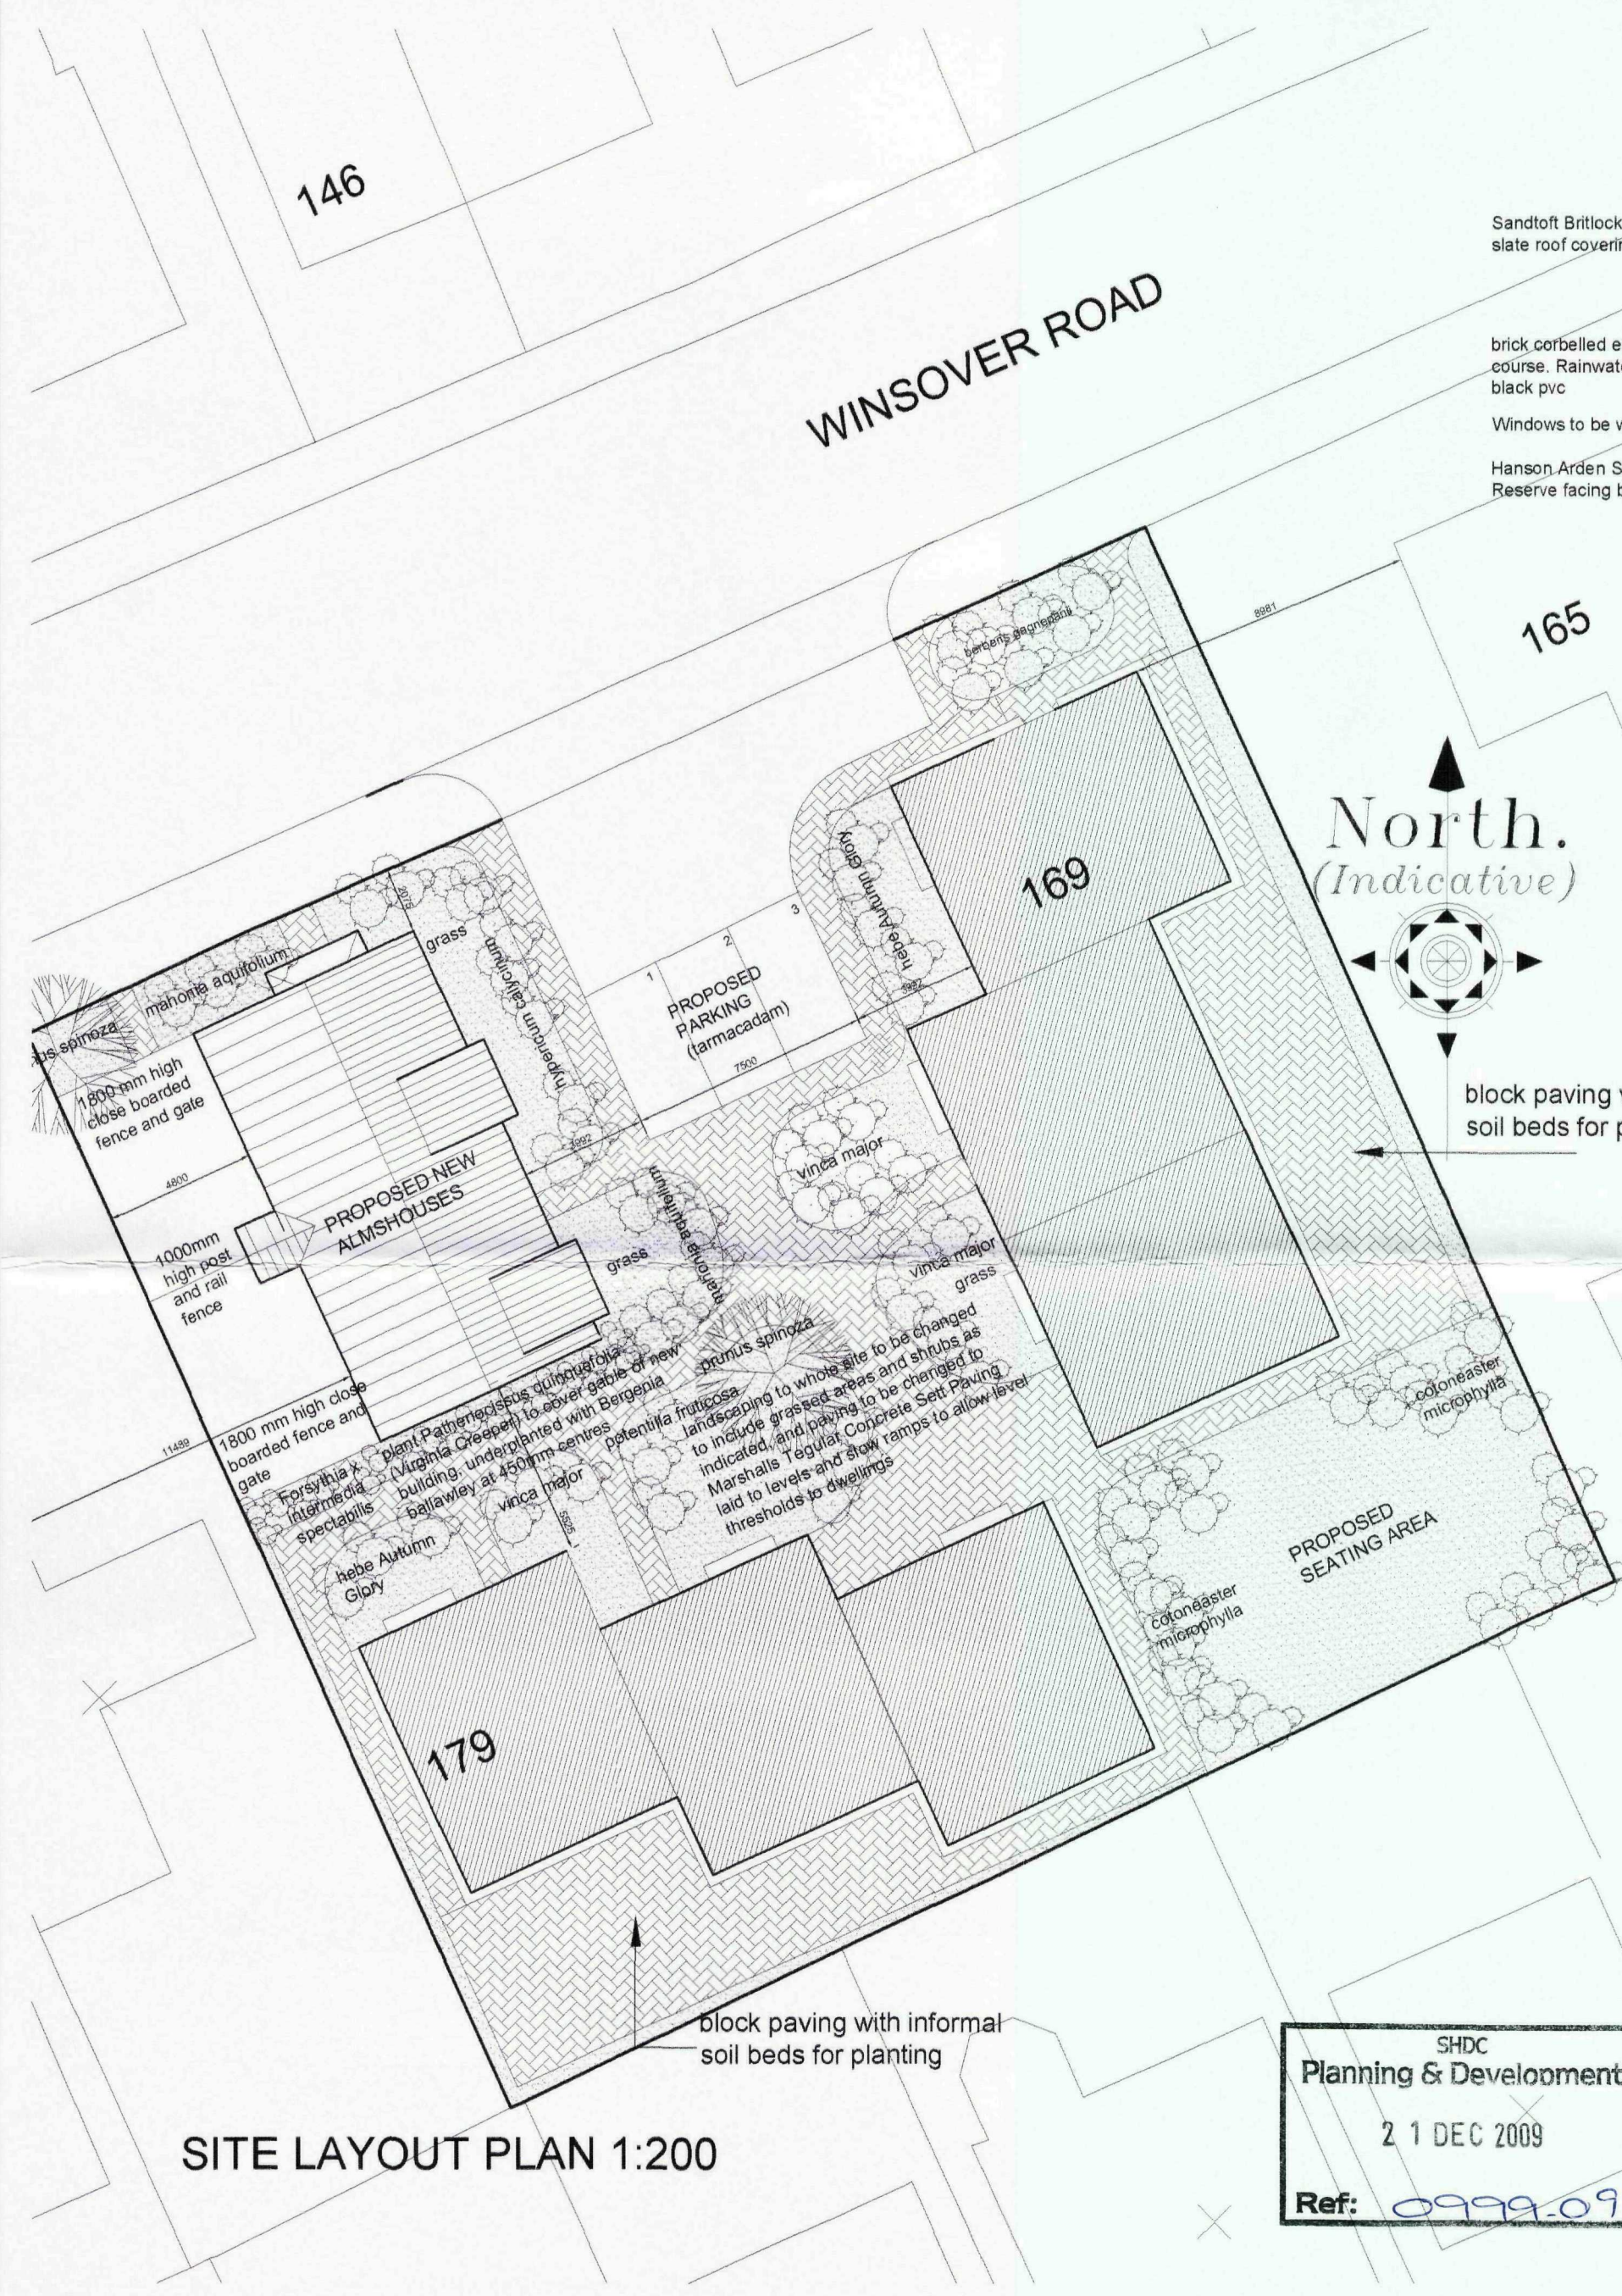

Sandtoft Britlock reconstituted  
slate roof covering

brick corbelled eaves with dentil  
course. Rainwater goods to be  
black pvc

Windows to be white pvc

Hanson Arden Special  
Reserve facing brickwork


Doors to be white pvc




EAST ELEVATION 1:100




WEST ELEVATION 1:100

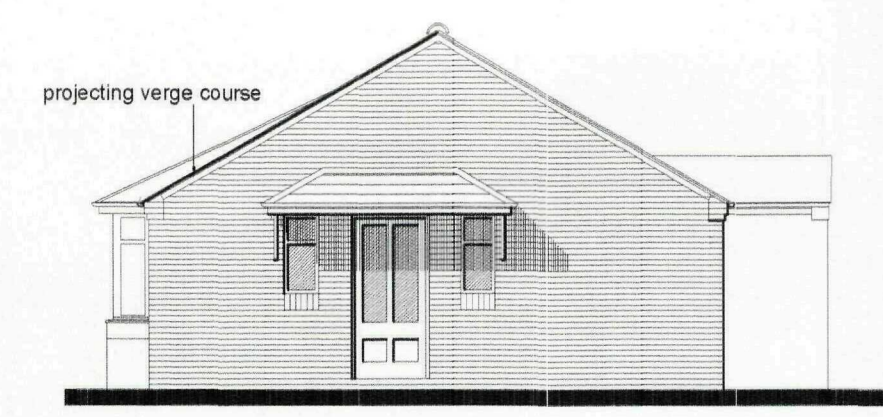


NORTH ELEVATION 1:100

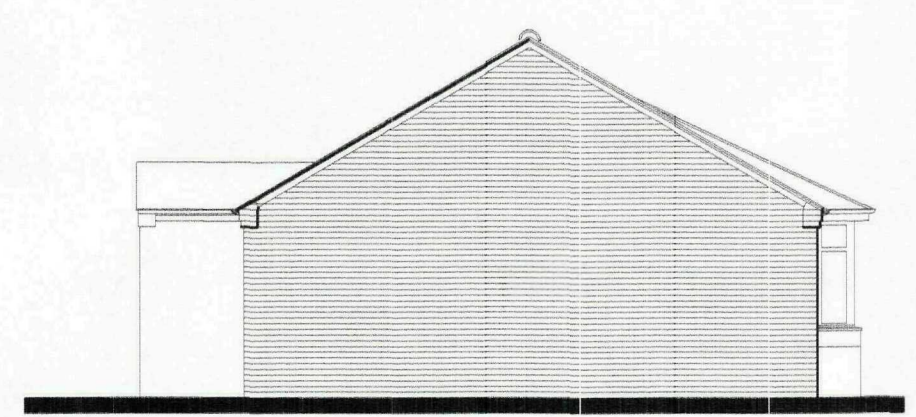

SOUTH ELEVATION 1:100

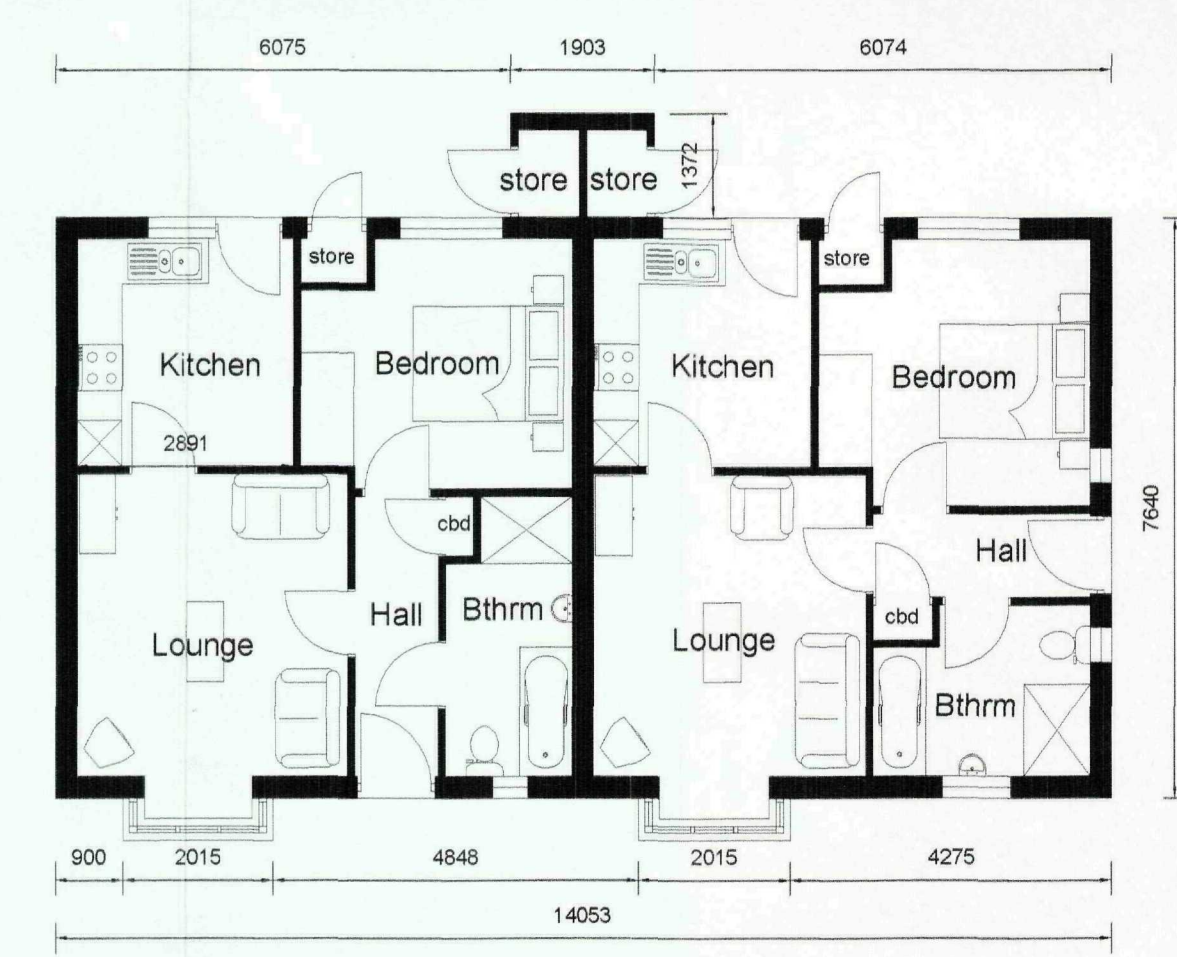

GROUND FLOOR LAYOUT PLAN 1:100

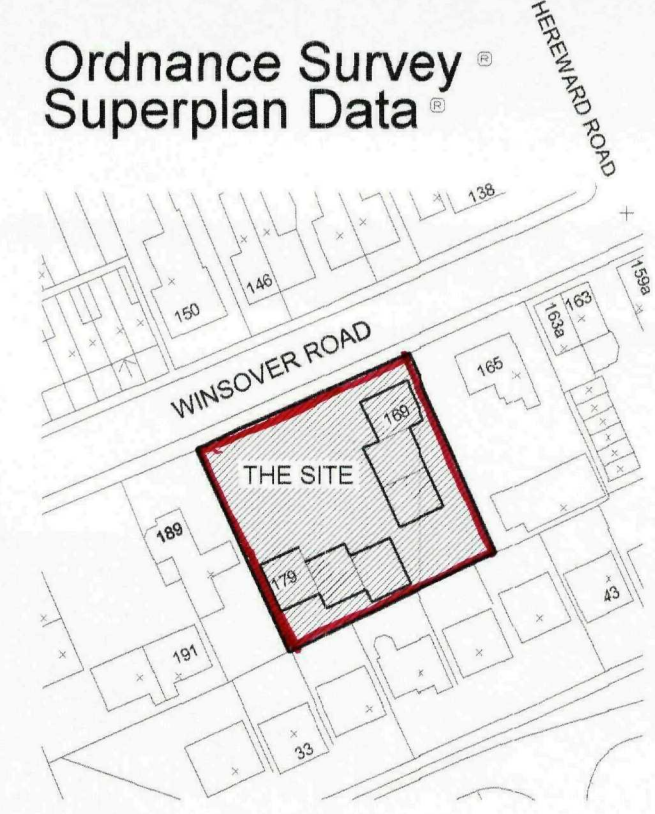

LOCATION PLAN 1:1250

PROPOSED NEW ALMSHOUSES AT 169 TO 179 WINSOVER ROAD, SPALDING  
FOR SPALDING TOWN HUSBANDS

Drawing Number:  
05/175/PA/006

Rev:  
A

PLANNING APPLICATION DRAWING

Do not measure from this drawing. All discrepancies should be reported to the architect.  
This drawing should be read in conjunction with the specification and standard details.  
All intellectual property rights are the copyright of Trevor A Clay RIBA Ltd.

Revisions:  
A - 17 Dec 09 - Parking arrangements and planting amended

Scales: 1:500-100-1250  
Sheet Size: A2  
Date: 02.09.09  
Drawn: TAC

14 Old Fendike Road  
Weston Hills  
SPALDING  
Lincolnshire PE12 6DD

Tel/Fax 01406 380027  
Mobile 07778 597975

