




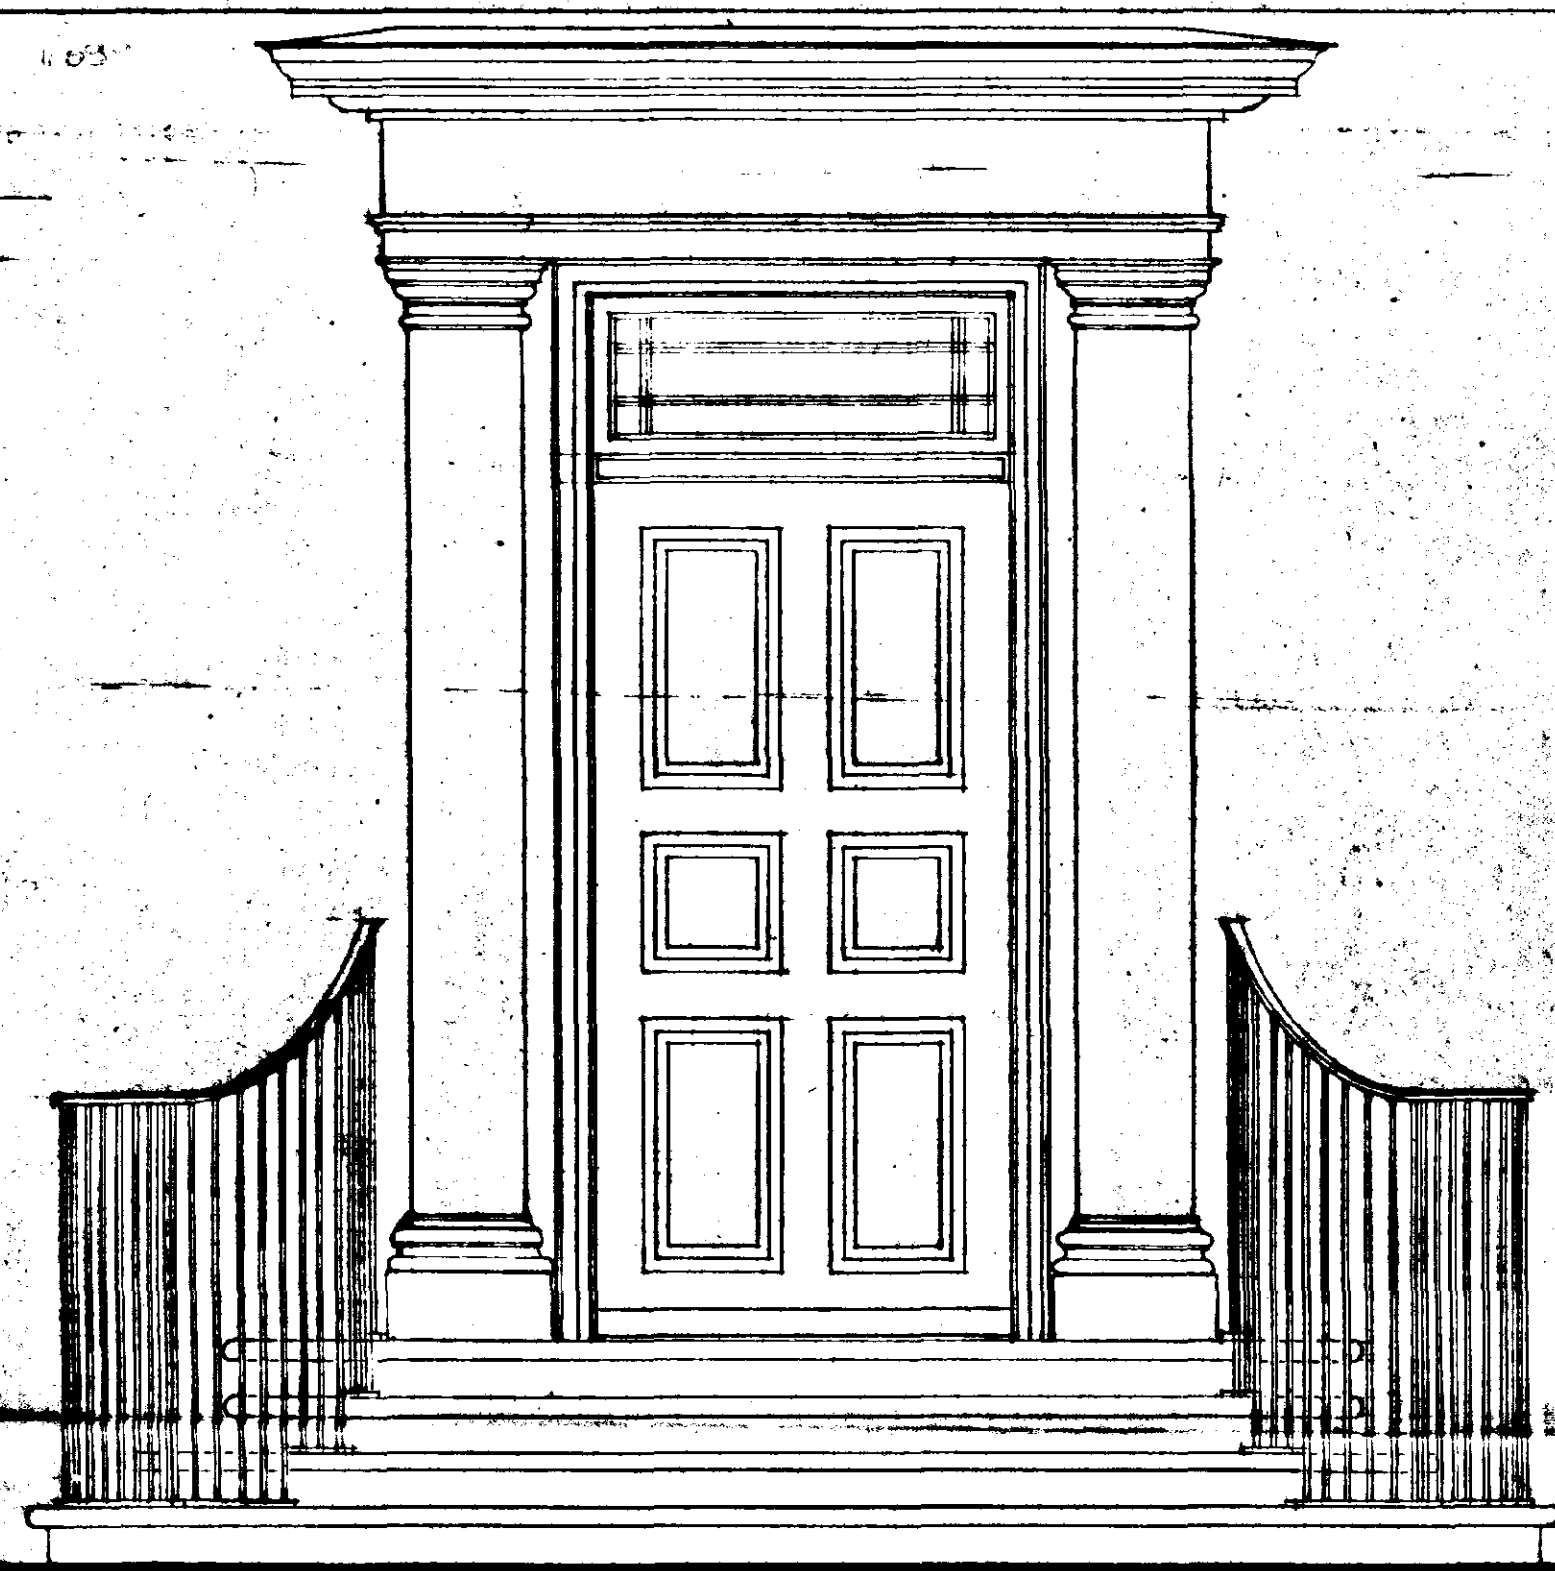

FRONT ELEVATION

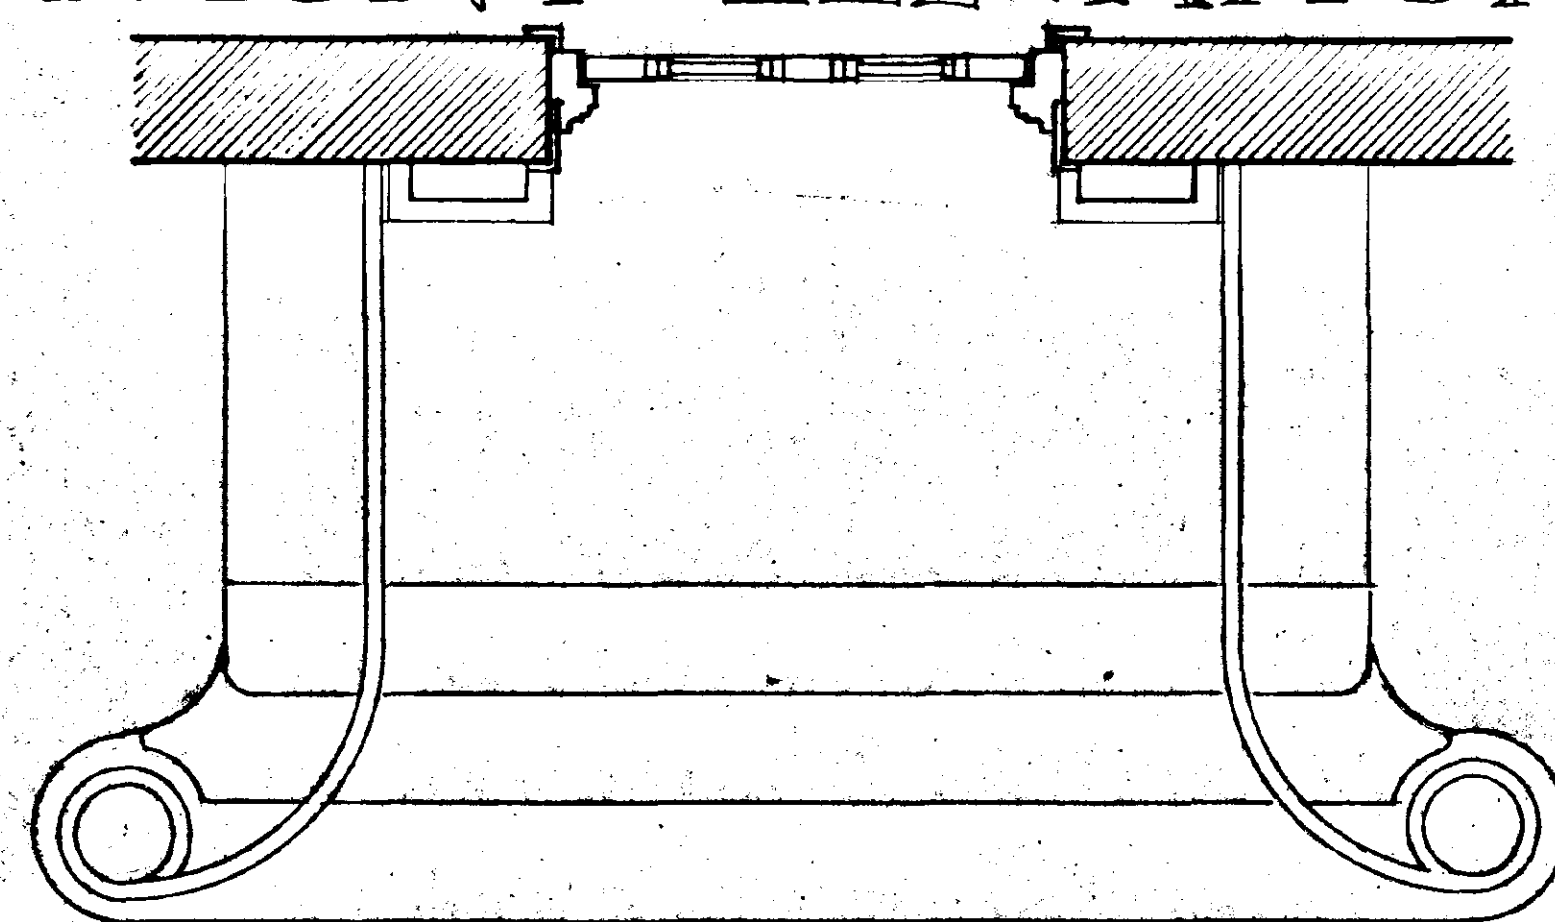

SECTIONED PLAN

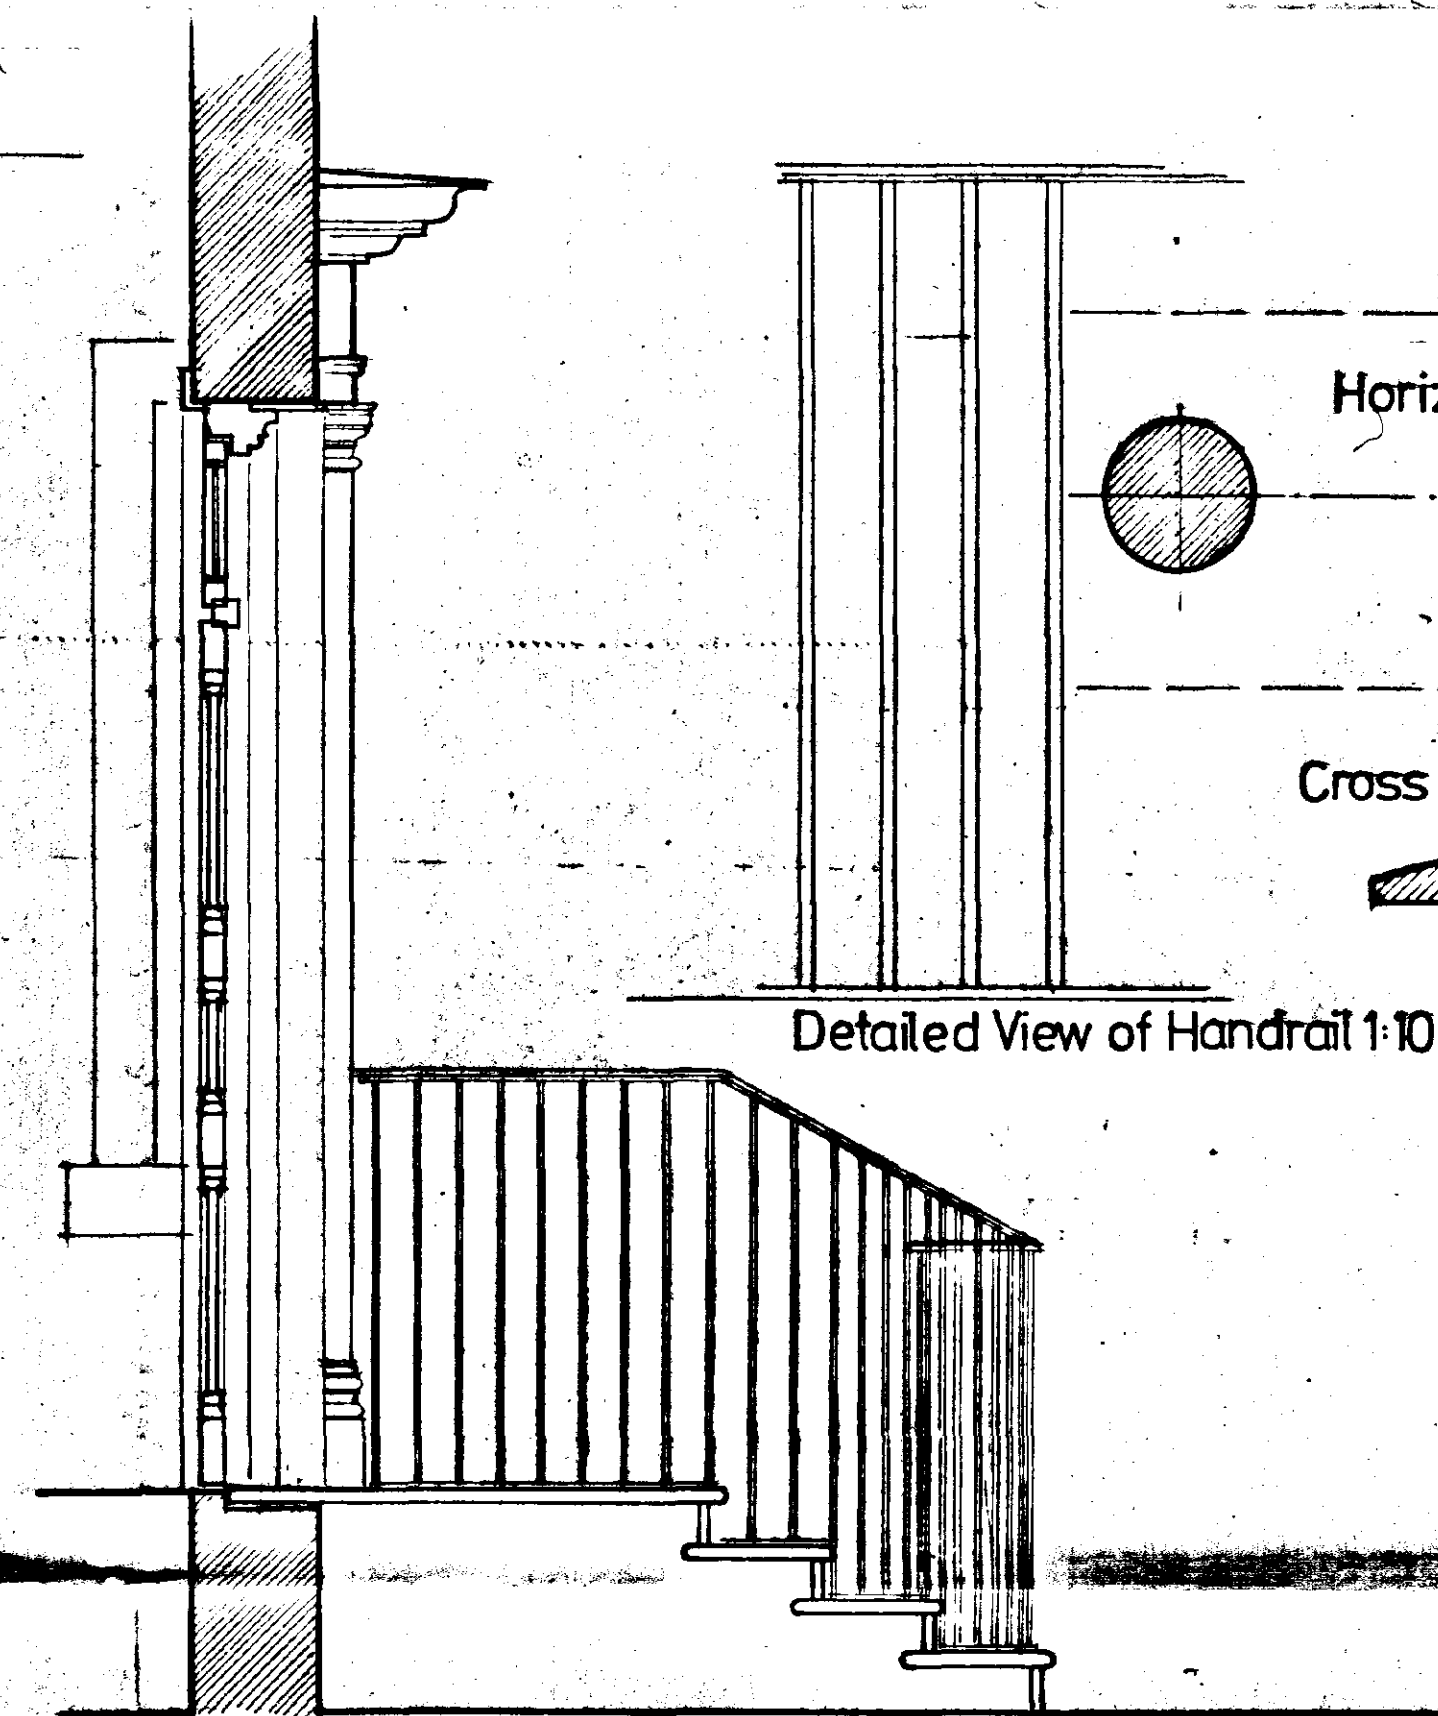

SECTION

Horizontal Section 1:1

Cross Section Handgrip 1:1

Detailed View of Handrail 1:10

A: 50-4-97 minor amendments

Project Details		
PROPOSED ALTERATIONS TO HOLLAND HOUSE HIGH STREET SPALDING		
Date	Drawn	
APRIL 1997	UG	
Drawing		
REVISED PATIO DETAILS		
Client	Scale	
BROWN & CO	1:20	
Drawing Number		
96269/A2/13 A		

DETERMINED
P.L.N.

SOUTH HOLLAND DC
HOUSING & PLANNING
- 1 MAY 1997
Ref: 1000/96


AMENDED PLAN
Ref.

STEVEN DUNN
CHARTERED
ARCHITECTS


27 West End
Walcott
Lincoln
LN4 3ST

Tel. 01526 860 757
Fax 01526 861 575

THIS DRAWING IS A PRELIMINARY DESIGN AND NOT A CONTRACT DOCUMENT. IT IS NOT TO BE USED FOR CONSTRUCTION OR FOR ANY OTHER PURPOSE WITHOUT THE WRITTEN CONSENT OF THE ARCHITECT. THE ARCHITECT'S LIABILITY IS LIMITED BY THE ARCHITECTS' ACT 1997 AND THE CONTRACT OF 1997. THE ARCHITECT'S LIABILITY IS LIMITED BY THE ARCHITECTS' ACT 1997 AND THE CONTRACT OF 1997.

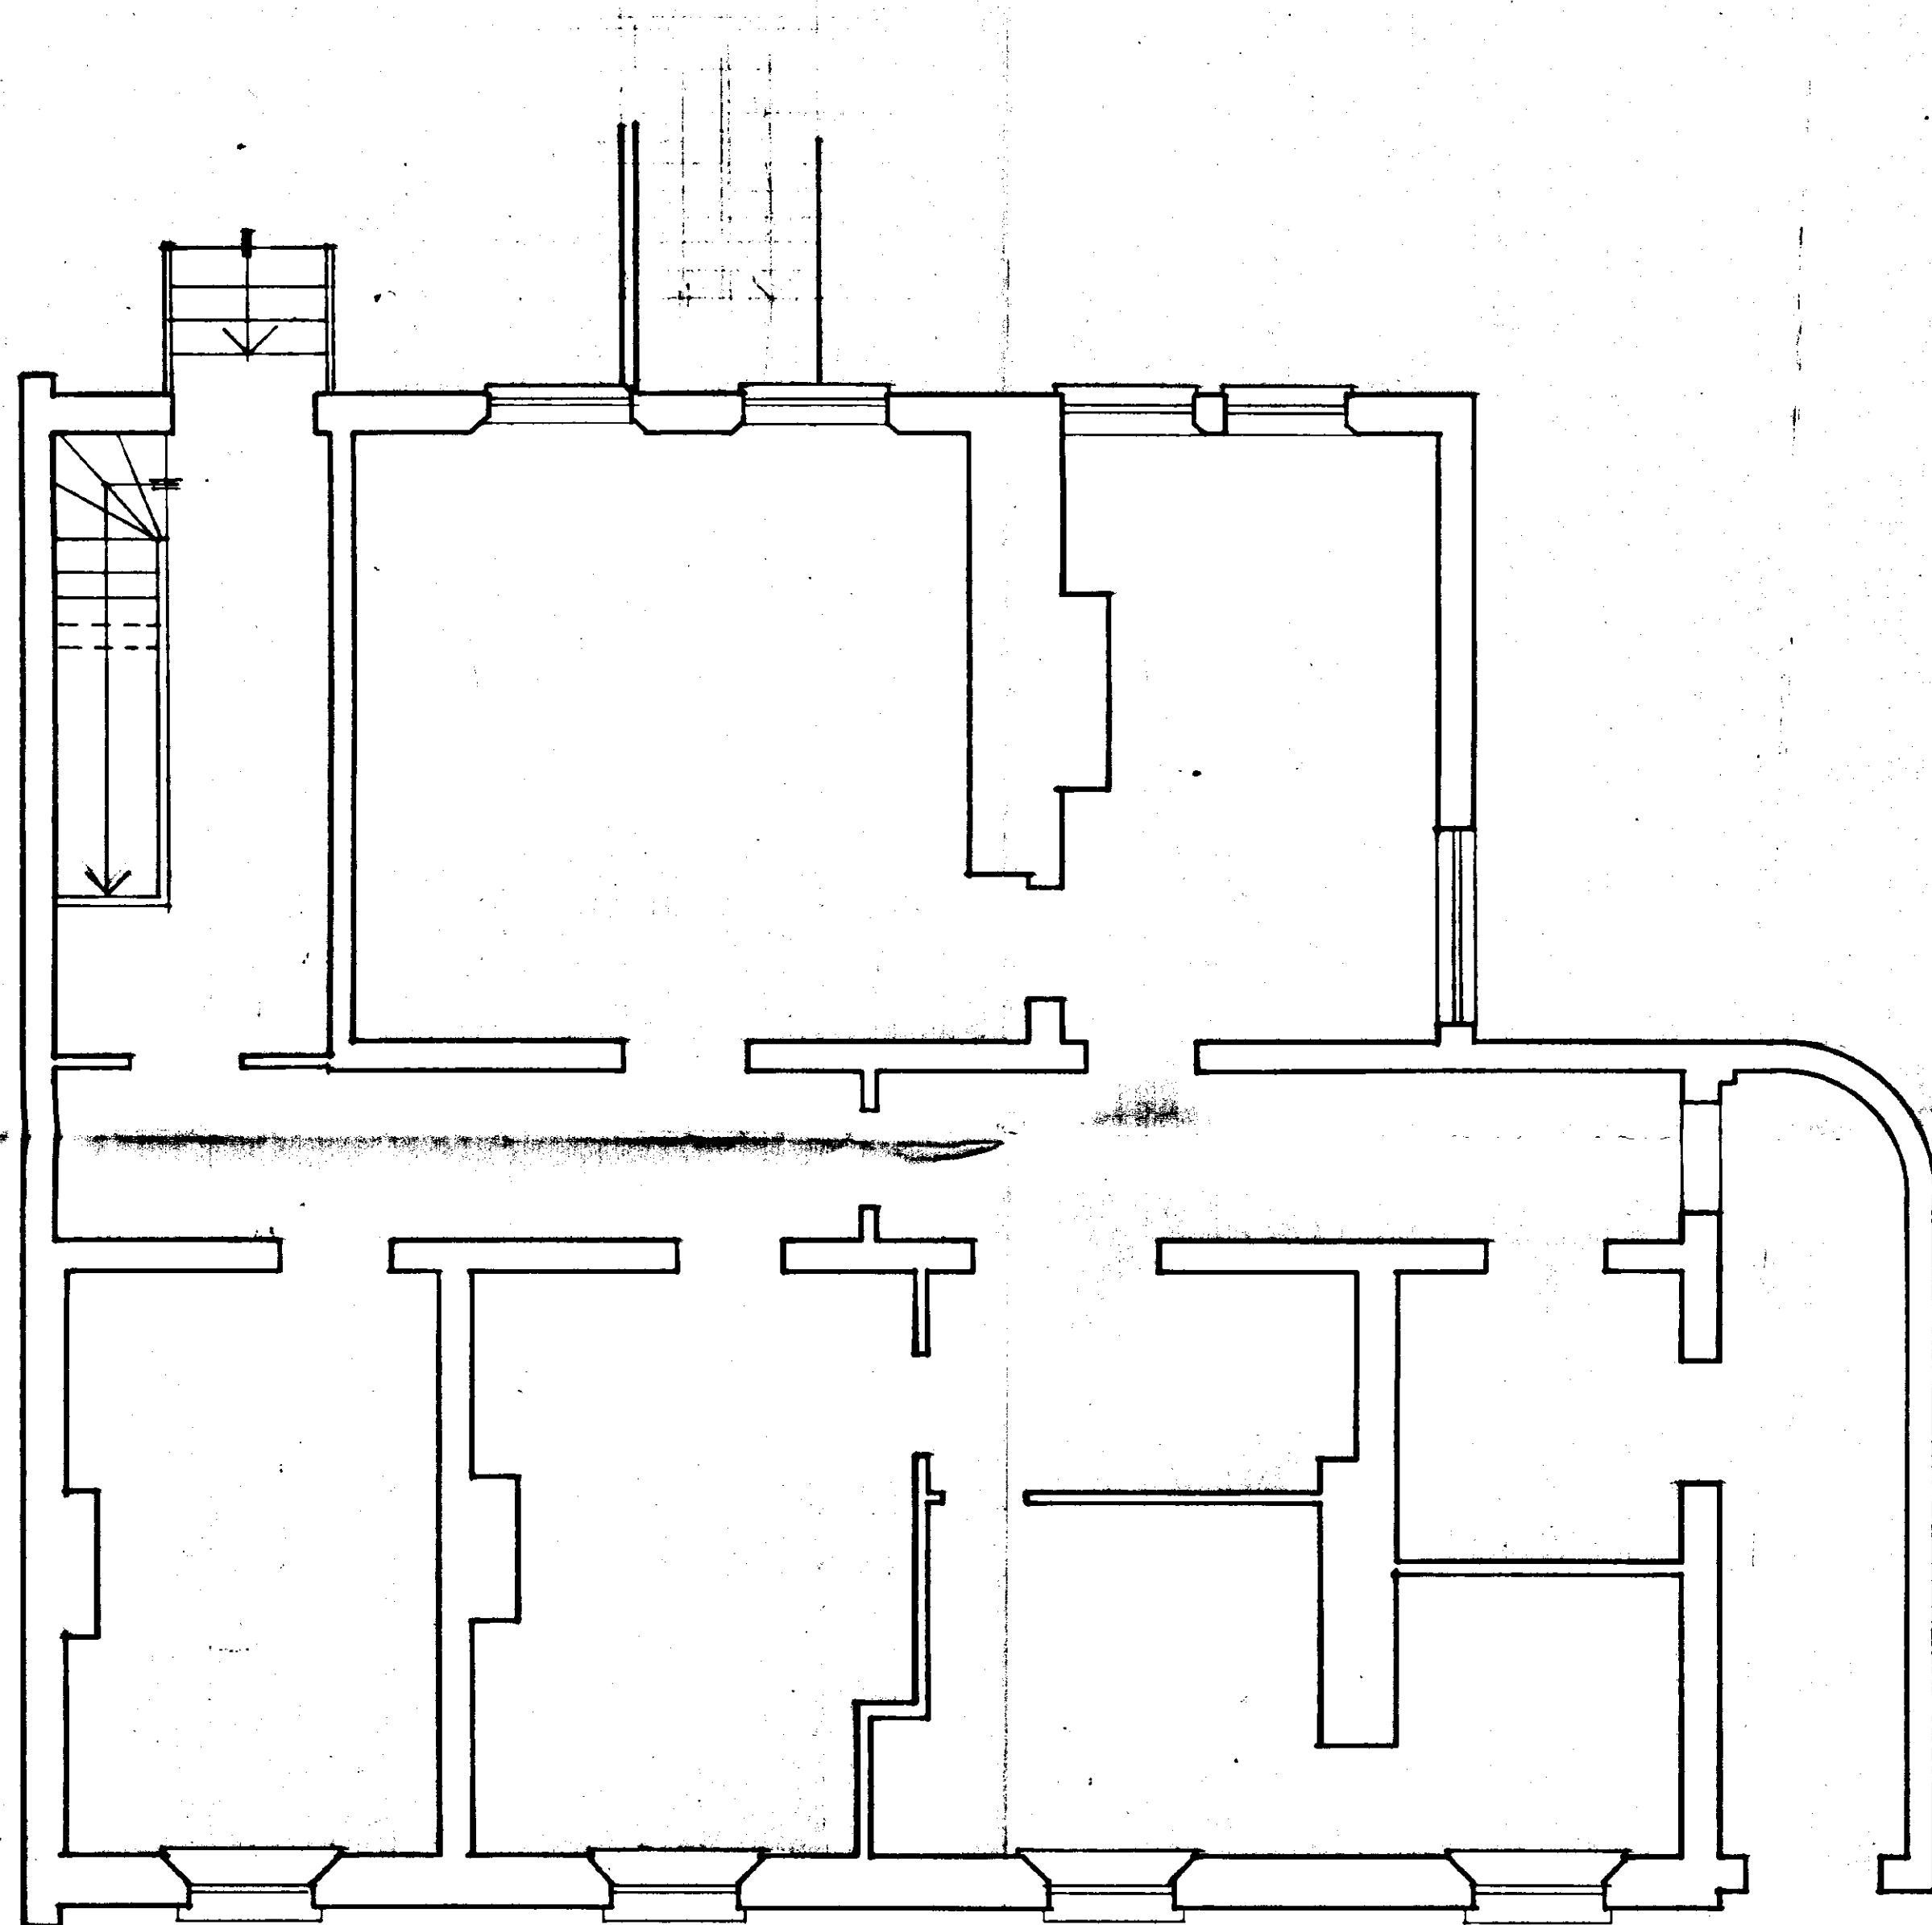

GROUND FLOOR PLAN AS EXISTING 1:50

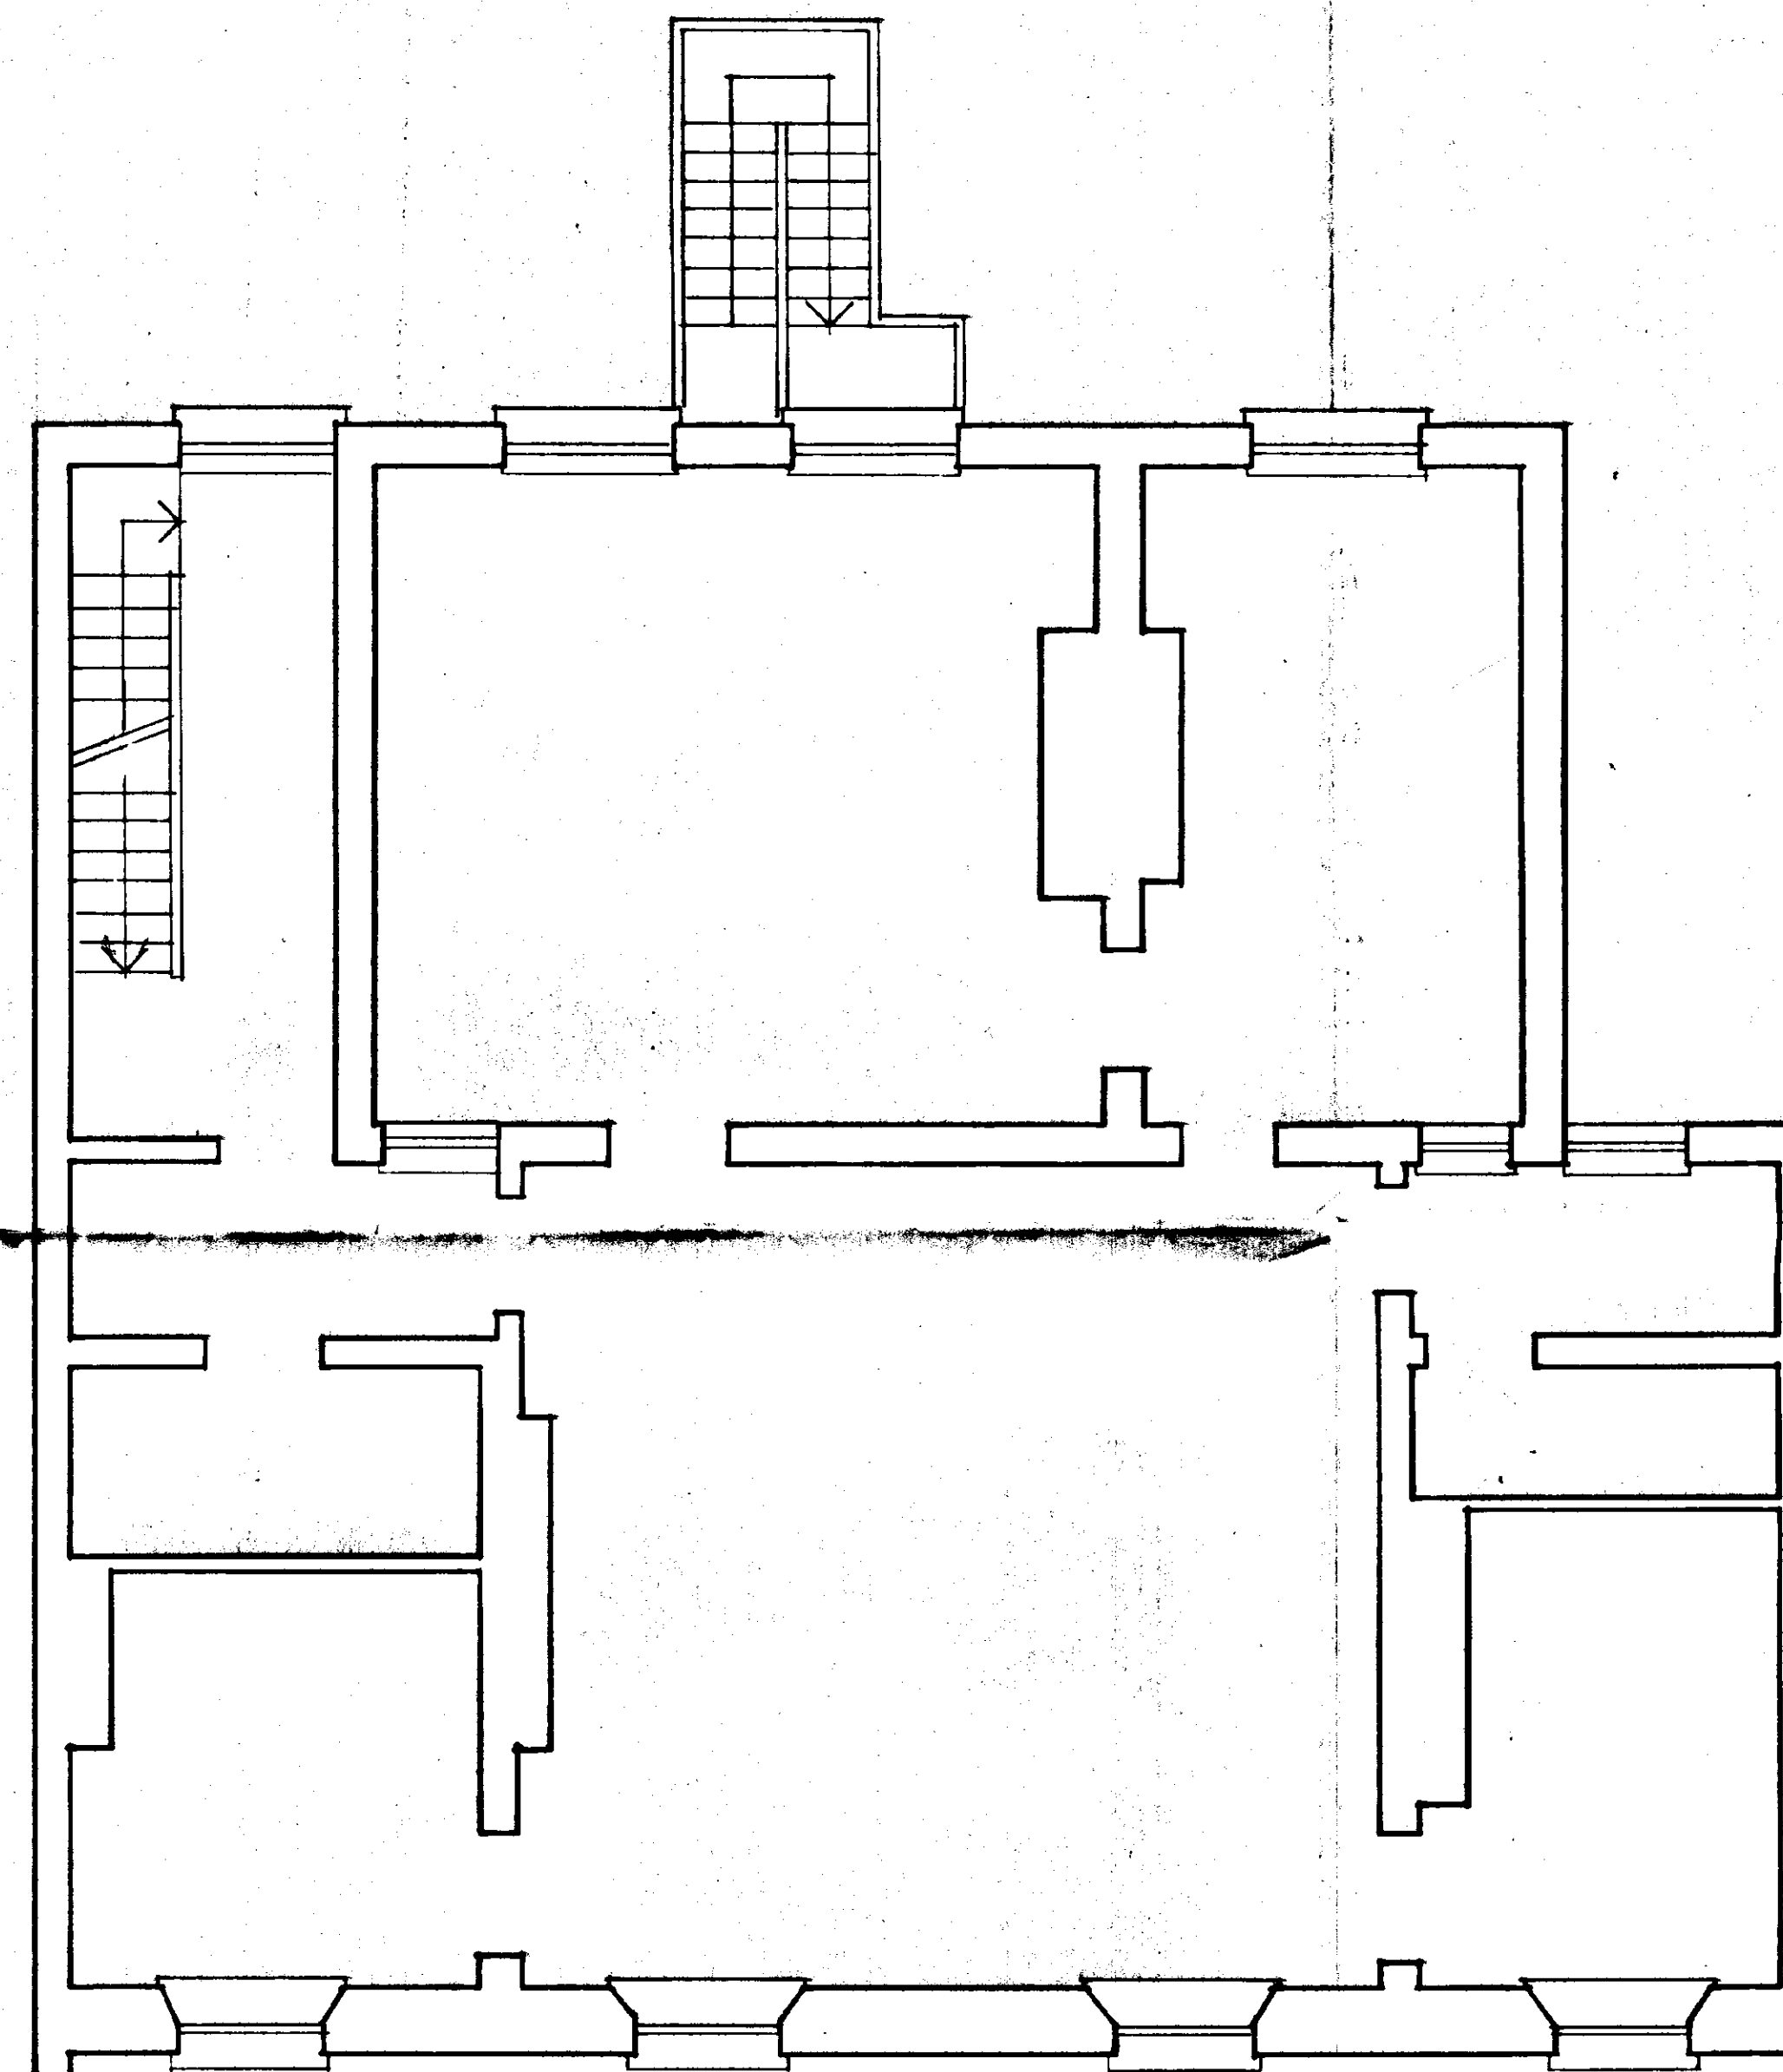


FIRST FLOOR PLAN AS EXISTING 1:50

SOUTH HOLLAND DC
HOUSING DEPARTMENT
01 NOV 1996
Ref: 1000/96


DETERMINED
PLAN

Project Details
Proposed Alterations to Moffat
House, High Street, Spalding, Lincs.
Date August 1996 Drawn UG
Drawing Plans of premises as existing
Client Brown & Co. Scale 1:50
Drawing Number 96269A1/01

STEVEN DUNN
CHARTERED
ARCHITECT
152683-01/1
152683-01/1

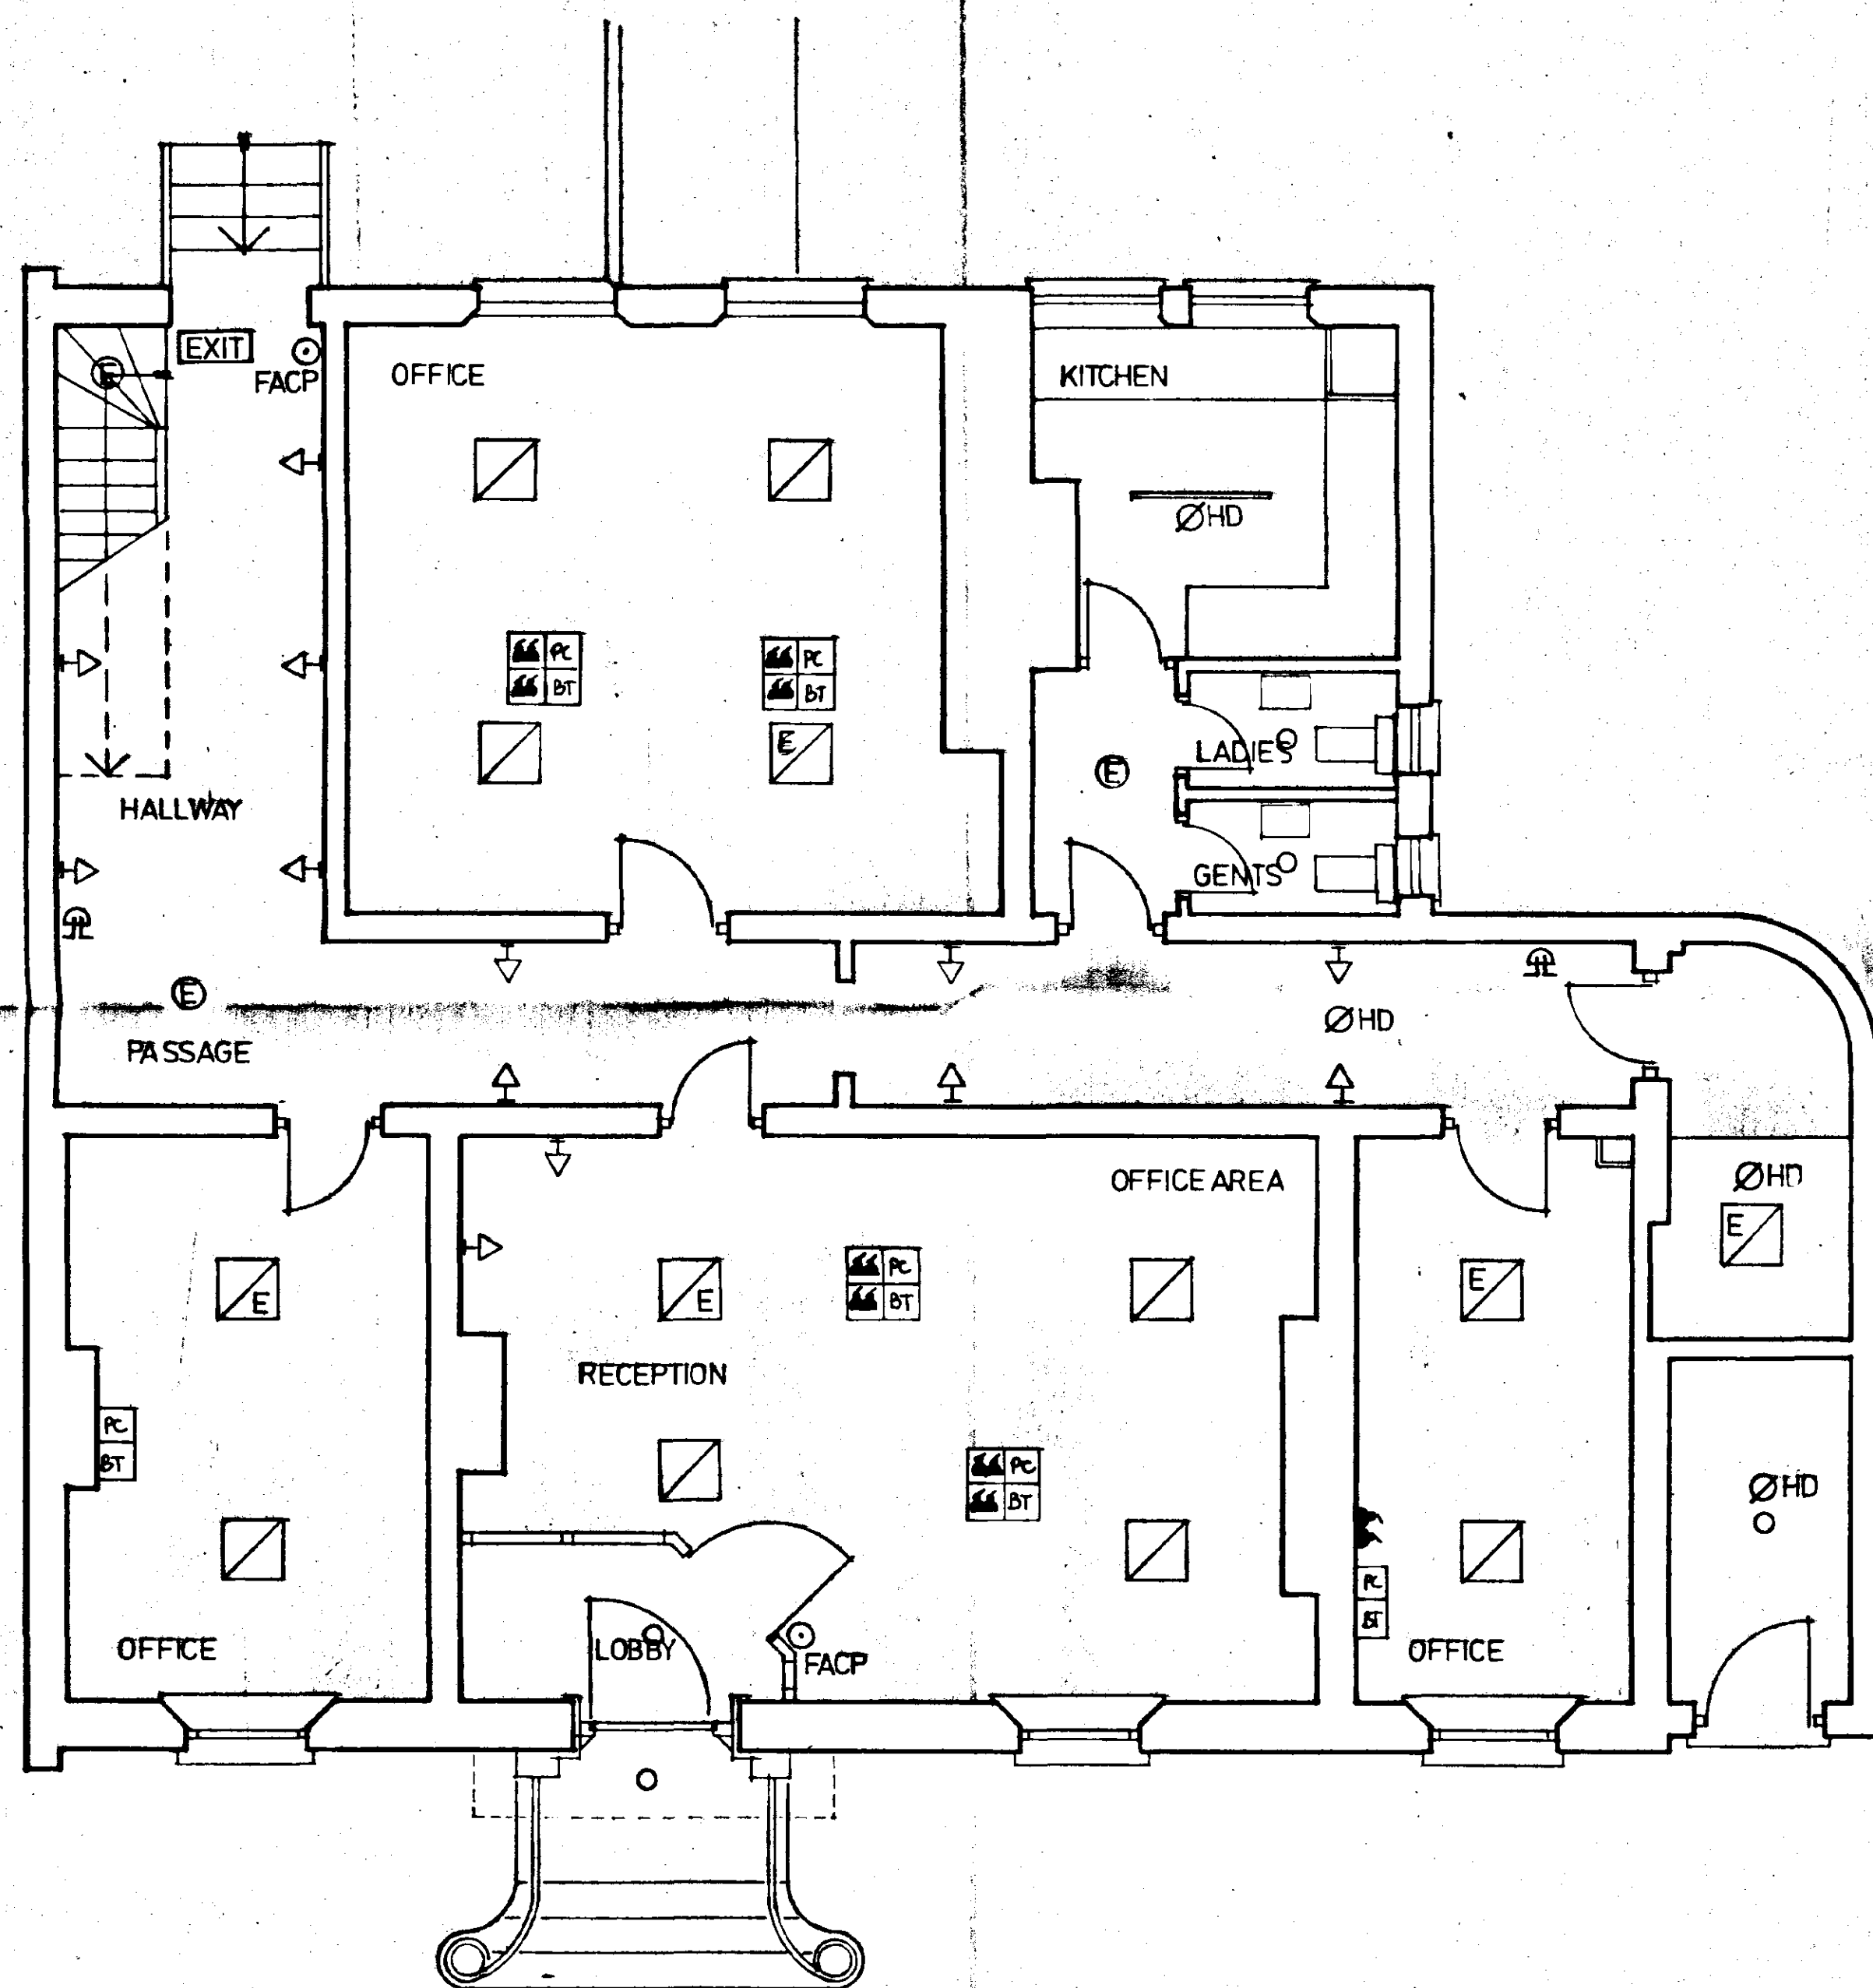

GROUND FLOOR PLAN

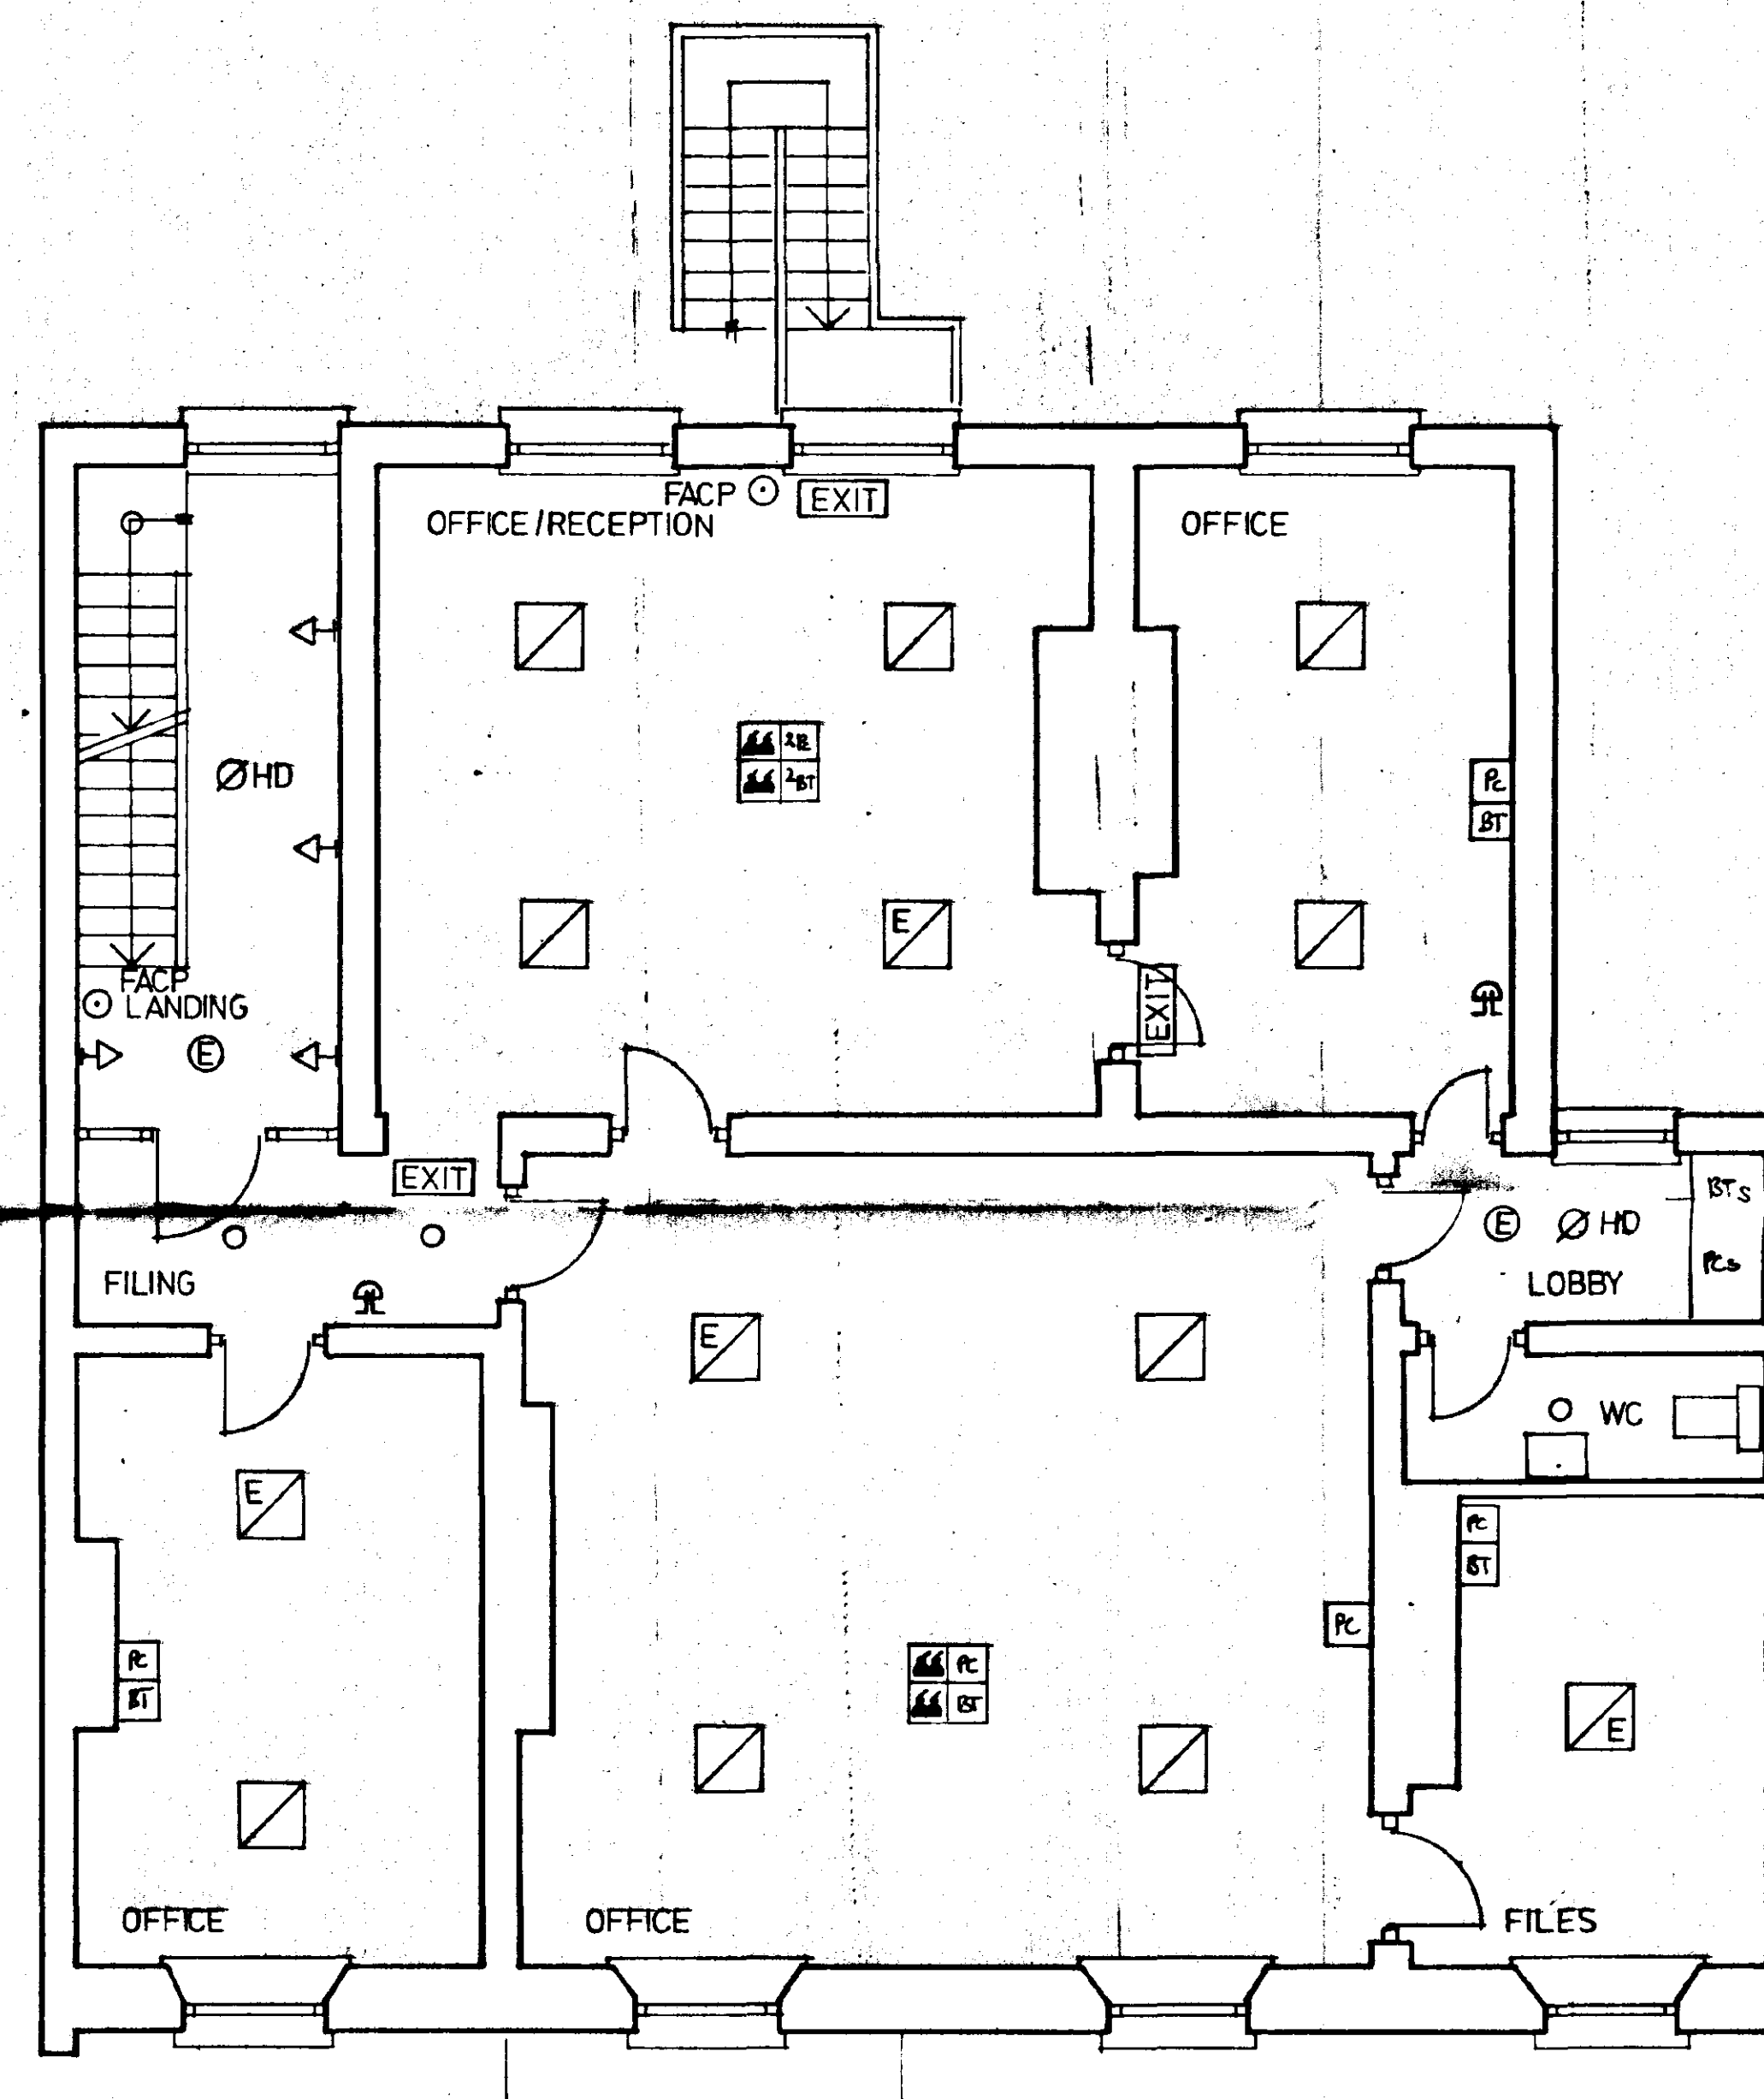

FIRST FLOOR PLAN

DETERMINED PLAN

SOUTHERN HOUSE
01 NOV 1996
Ref: 1000/96

Project Details	
Proposed Alterations to Holland House, High Street, Spalding, Lincs.	
Date	October 1996
Drawn	UG
Drawing	
Electrical/Emergency Lighting/Fire Alarm	
Client	Brown & Co
Scale	1:50
Drawing Number	
96269/A1/05	

STEVEN DUNN
CHARTERED ARCHITECT

22-23 THE
MARKET
SPALDING
Lincs

TEL 01522 330151
FAX 01522 330153