




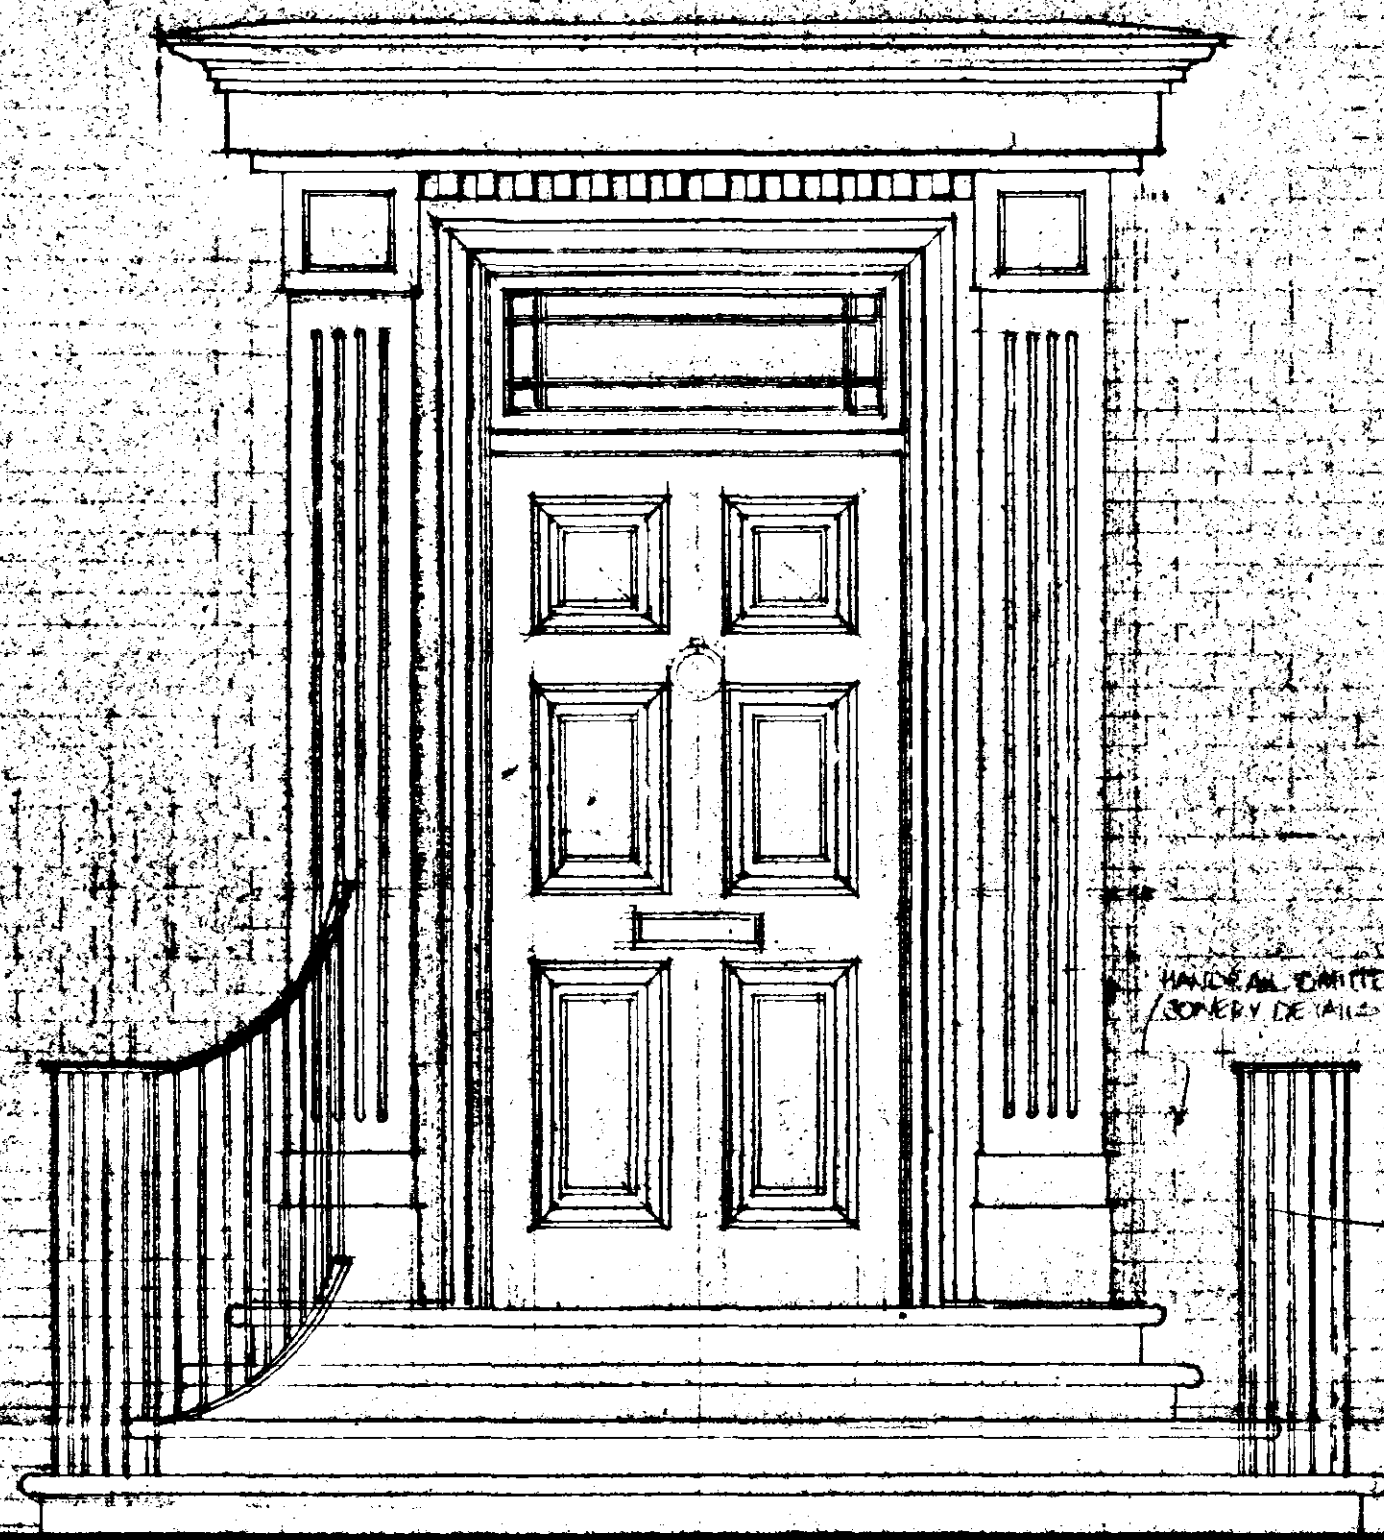

FRONT ELEVATION

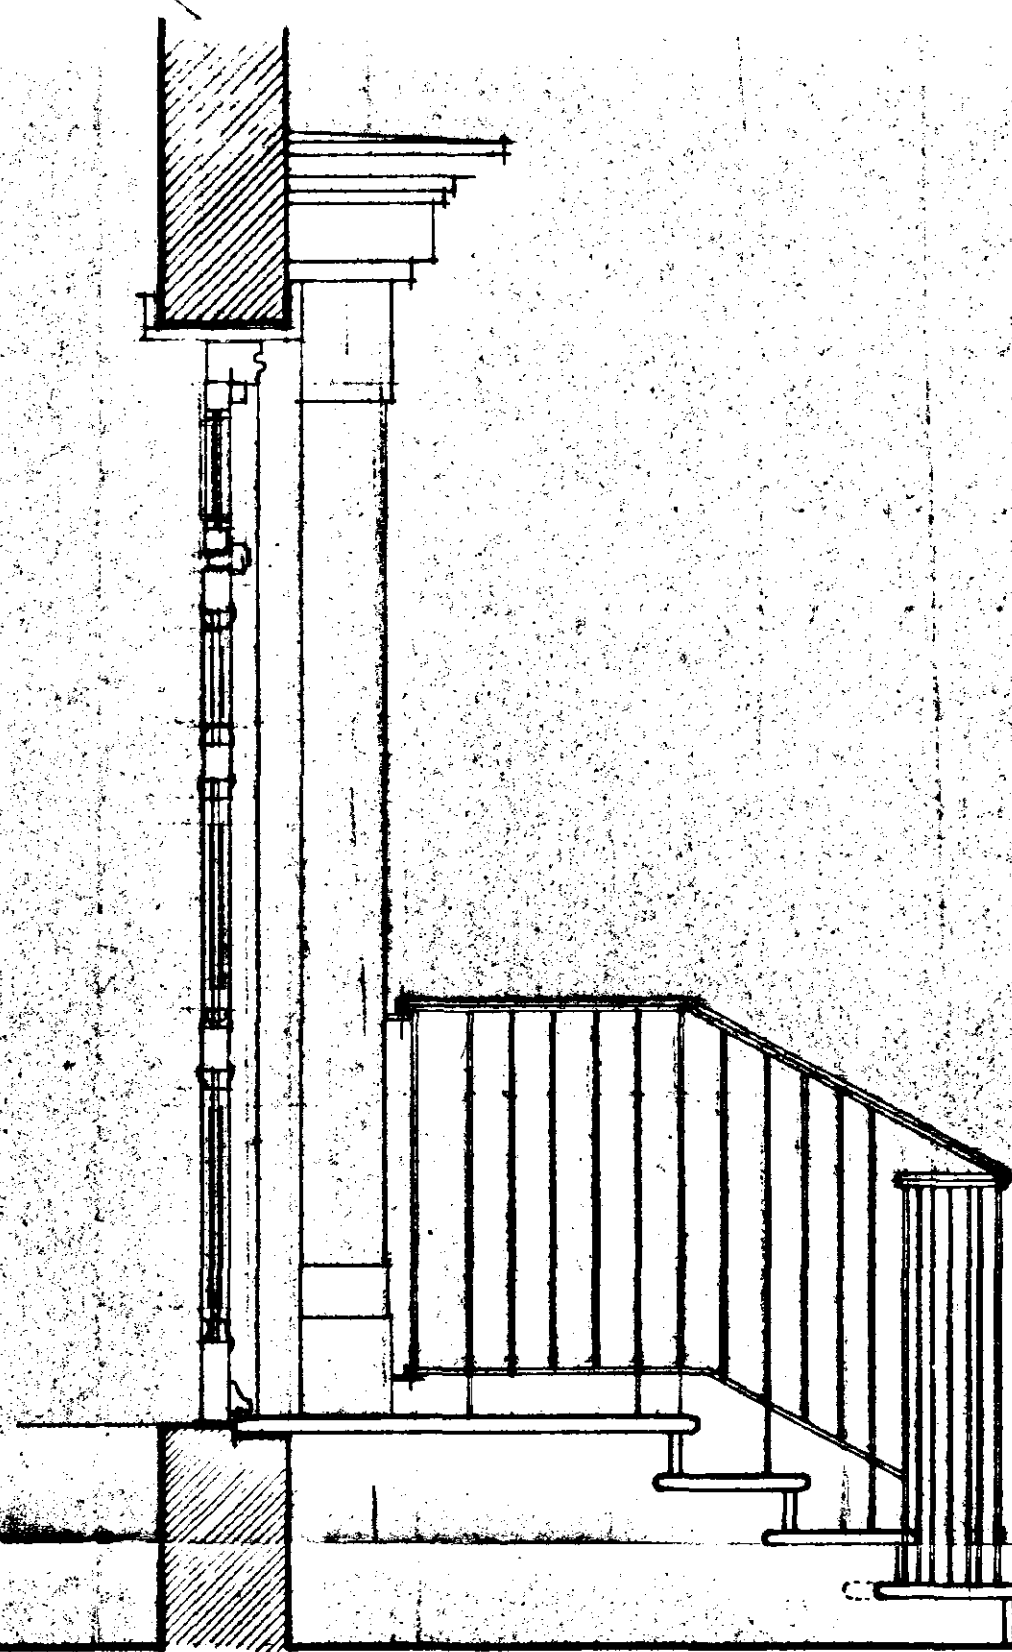

SECTION

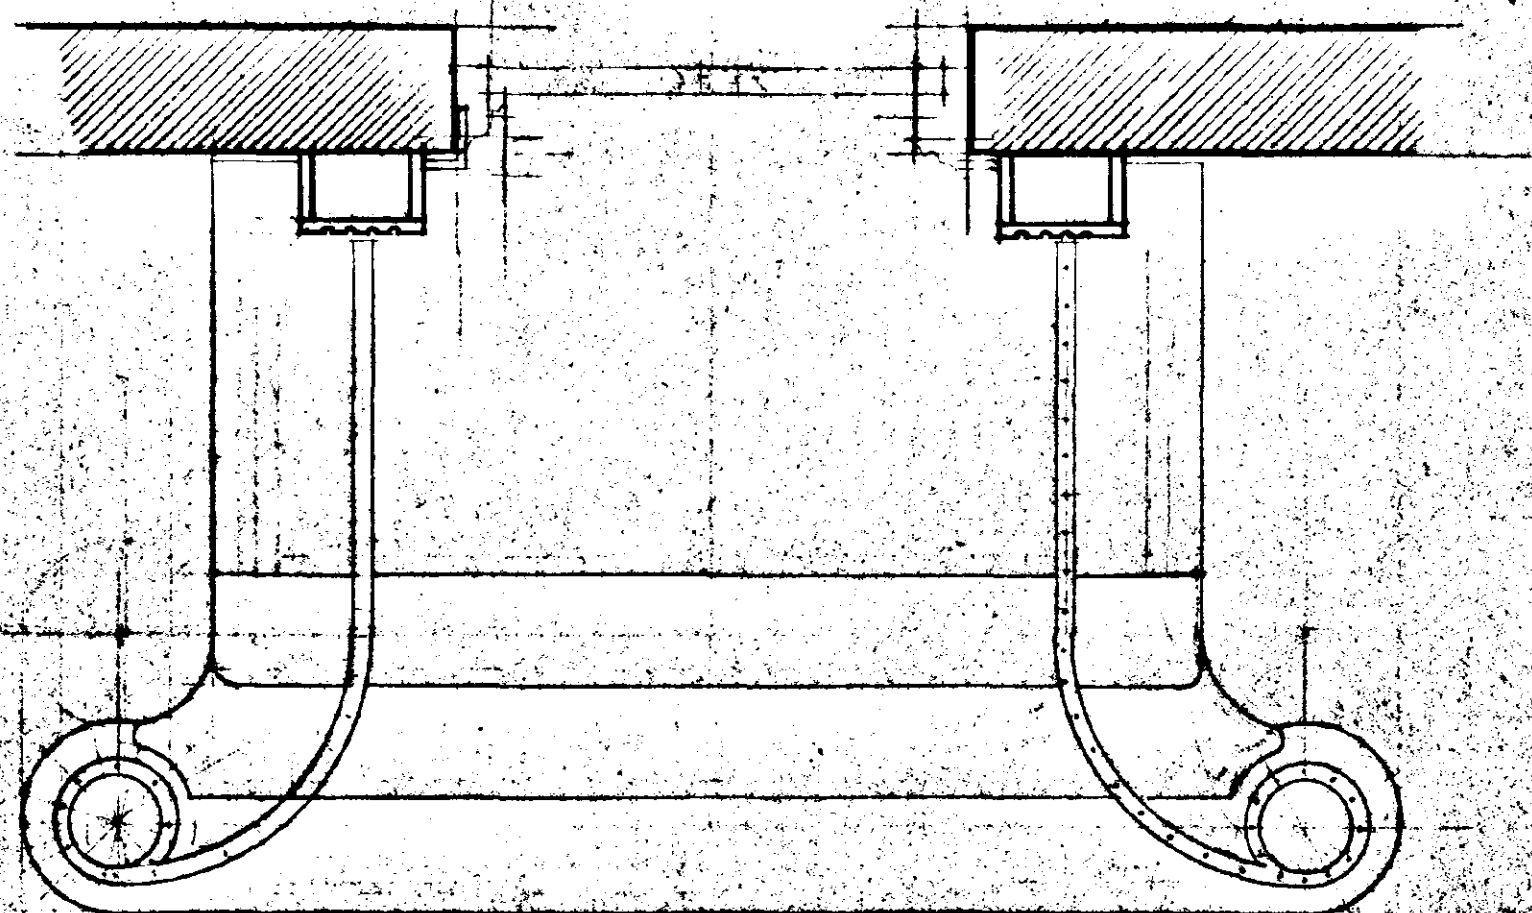

SECTIONED PLAN

WALLS & PARTIALS TO SHOW
CONCRETE DETAIL TO DOOR

DETERMINED
PLAN

SOUTH HOLLAND CO
HOUSING & PLANNING
02 DEC 1996
Ref: 1000196

AMENDED PLAN
Ref:

Project Details	
Proposed alterations to Holland House High Street Spalding	
Date Nov 1996	Drawn swd
Drawing Details of proposed Portico	
Client Brown & Co.	Scale 1:20
Drawing Number 96269/A2/16	

STEVEN DUNN
CHARTERED
ARCHITECTS

27 West End
Walcott
Lincoln
LN4 3ST

Tel. 01526 860 757
Fax. 01526 861 575

HIS DRAWING IS COPYRIGHT AND NO PORTION SHOULD BE USED
WITHOUT CONSENT. NO DIMENSIONS ARE TO BE SCALED FROM
HIS DRAWING. ONLY FIGURED DIMENSIONS SHALL BE USED,
AND THE CONTRACTOR IS TO CHECK ALL DIMENSIONS ON SITE
PRIOR TO COMMENCING WORKS.