


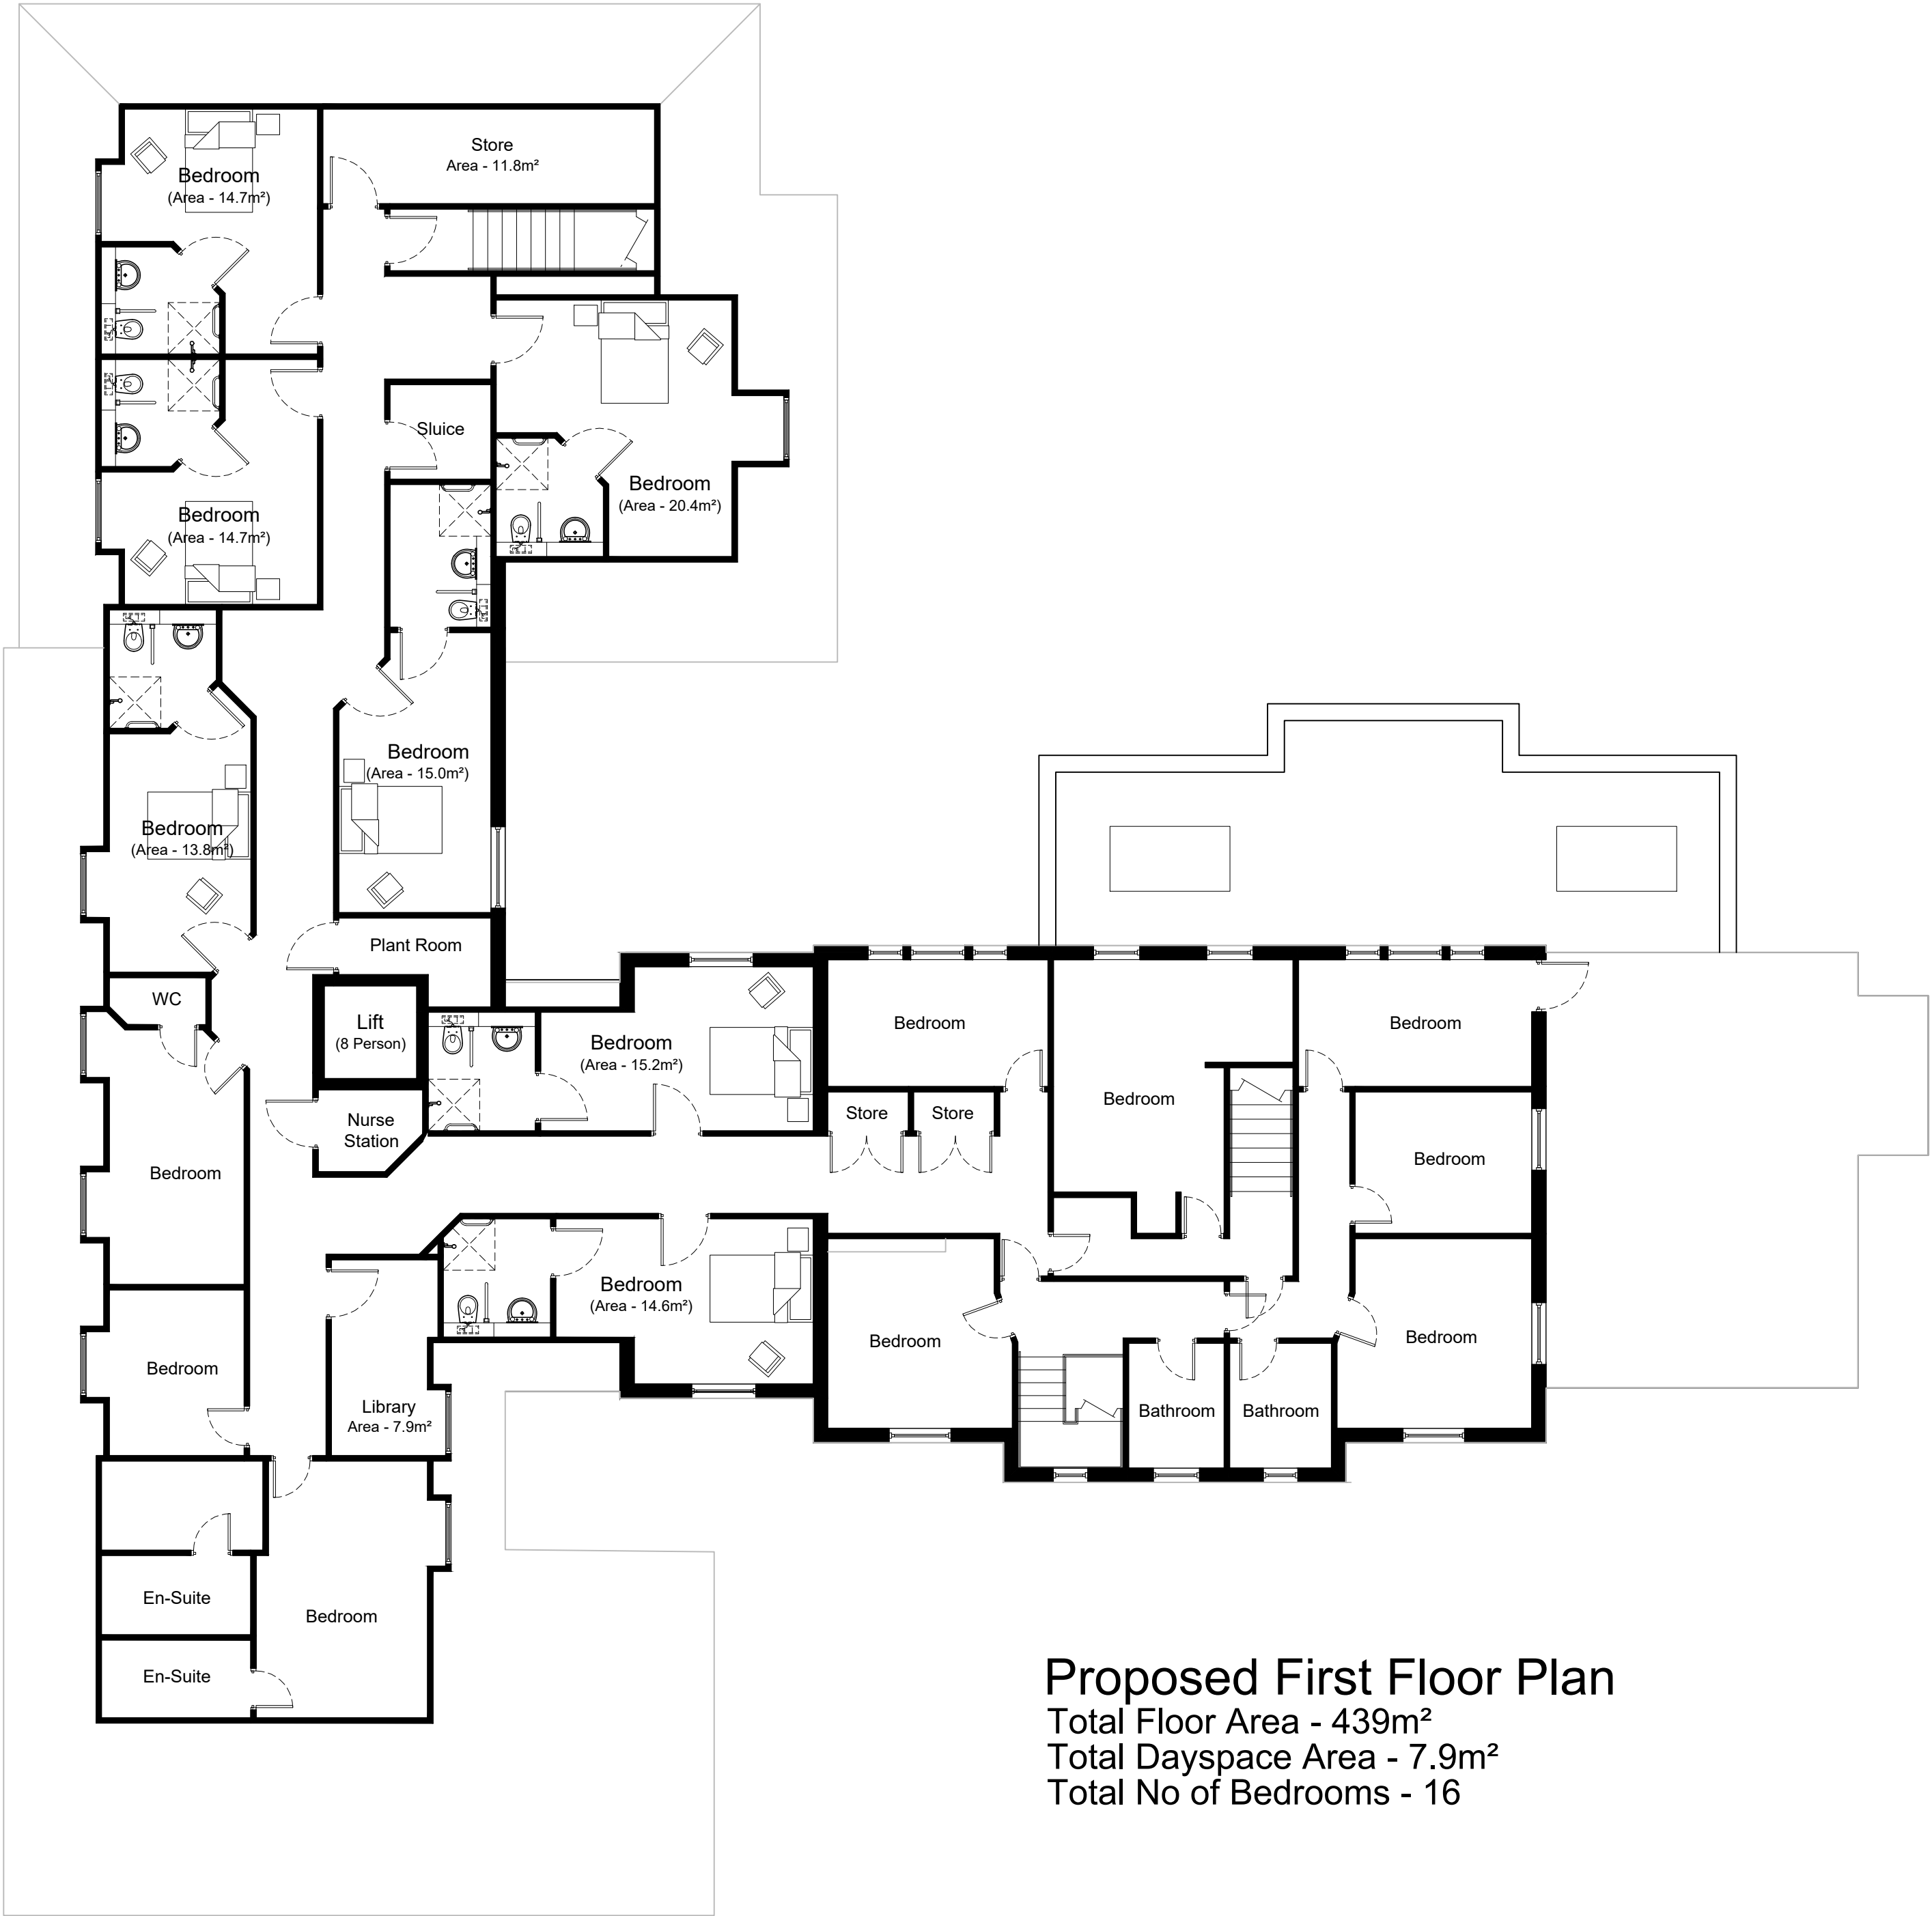

C	10/09/21	Layout has been revised to suit the clients comments	JB	JB
B	07/09/21	Layout has been revised to suit the clients comments	JB	JB
A	21/08/21	Layout has been revised to suit the site survey	JB	JB
-	04/04/21	Original Drawing	JB	JB
Rev	Date	Revision Description	Drawn By	Approved By

ARCHITECTS

6 Pioneer Court, Darlington, DL1 4WD

t: 01325 464 111

e: studio@adgarchitects.co.uk

w: www.adgarchitects.co.uk

Client

Wellbeing Residential

Project Information

Proposed Extensions and Alterations to Southernwood House
Care Home, Spalding

Drawing Title

Proposed First Floor Plan

A1 Scale

1:100

A3 Scale

1:200

Job Number

H.21.22

Drawing Number

(00) 4

Revision

C

Drawing Issue

PLANNING

© Copyright 2018 ADG Architects Ltd.