


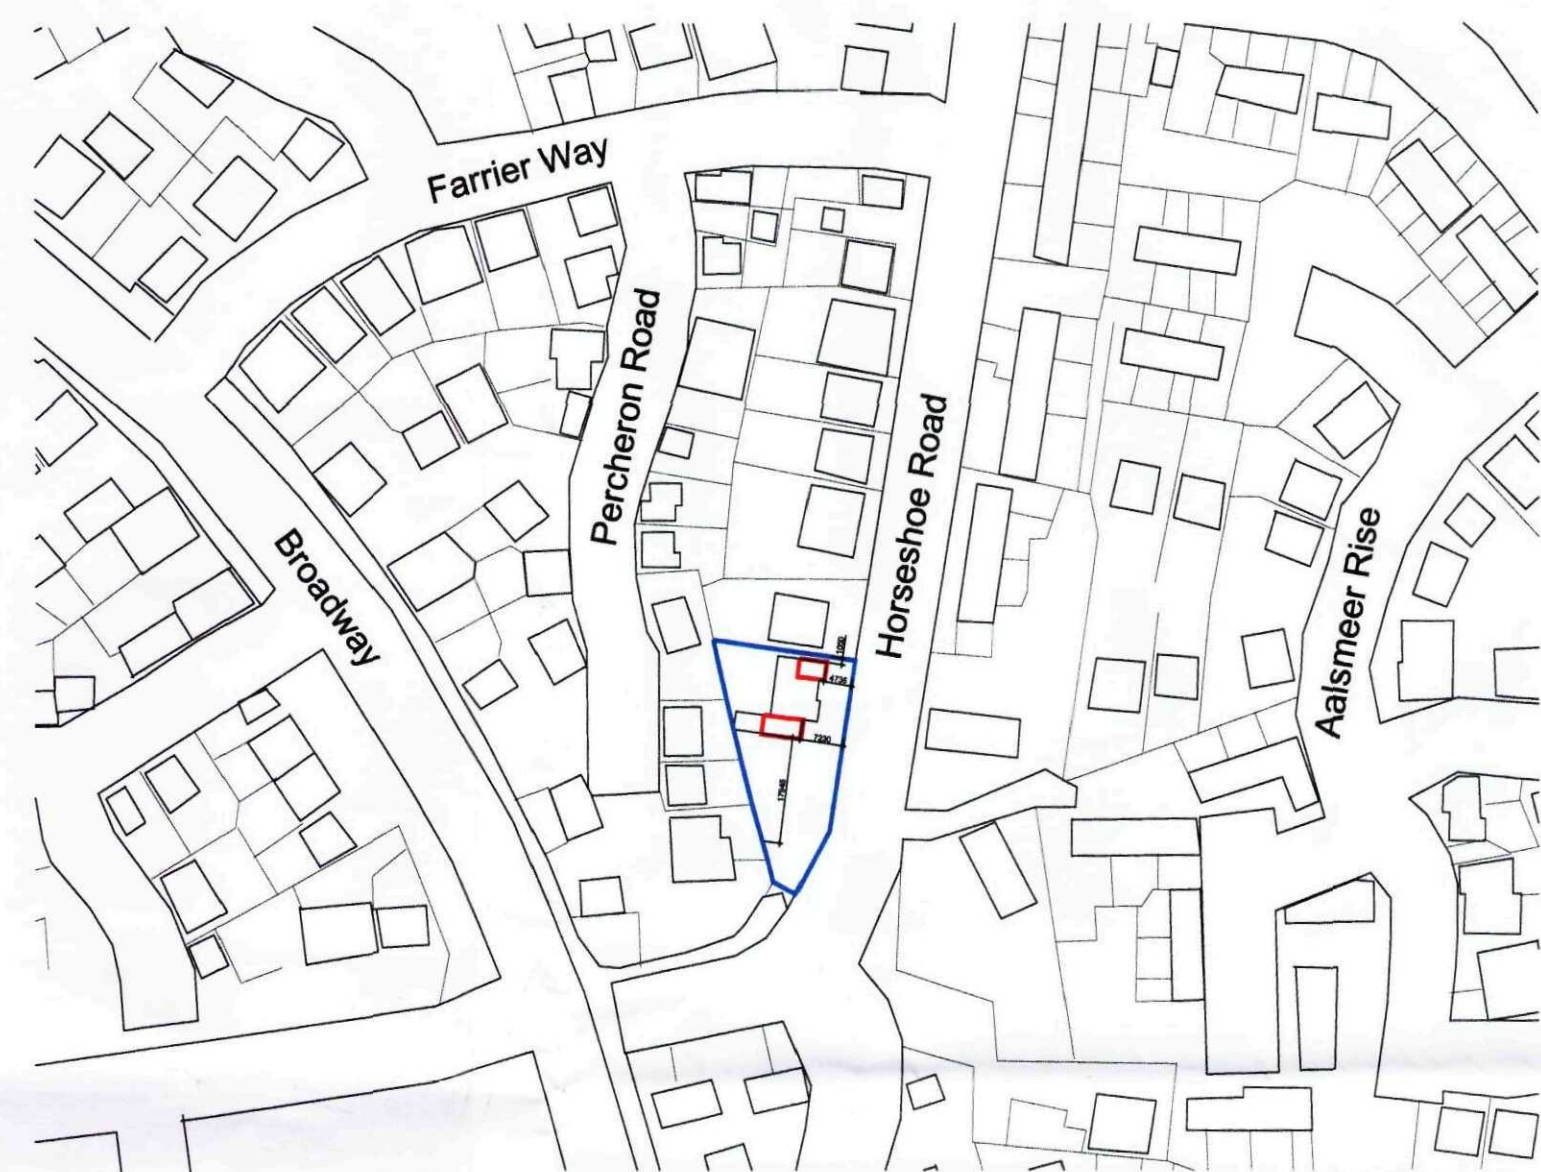

Location Plan
Scale 1:1250



Block Plan
Scale 1:200



SHDC
Planning & Development
- 6 DEC 2010
Ref: 1009-10

NETHERWAY
HORSESHOE ROAD
SPALDING

LOCATION PLAN & BLOCK PLAN
EXISTING

Scale 1:1250/200 @ A1

November 2010 DWG: 0026 - 01

bm DESIGNS & RENDERINGS
bm DESIGNS

Notes:



- THIS DRAWING MUST NOT BE SCALED FROM.
 - THE CONTRACTOR SHOULD TAKE & VERIFY ALL DIMENSIONS ON SITE BEFORE PROCEEDING WITH THE WORK.
- THIS DRAWING IS THE COPYRIGHT OF BM DESIGNS & RENDERINGS



Ground Floor Plan




First Floor Plan

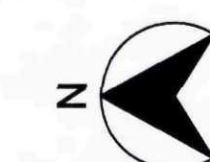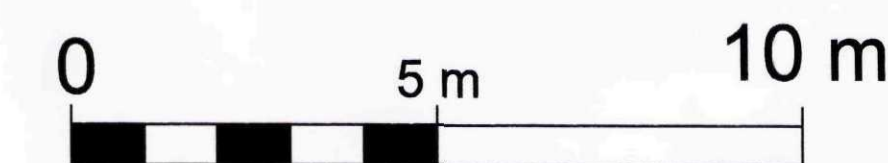

Front Elevation




Side Elevation

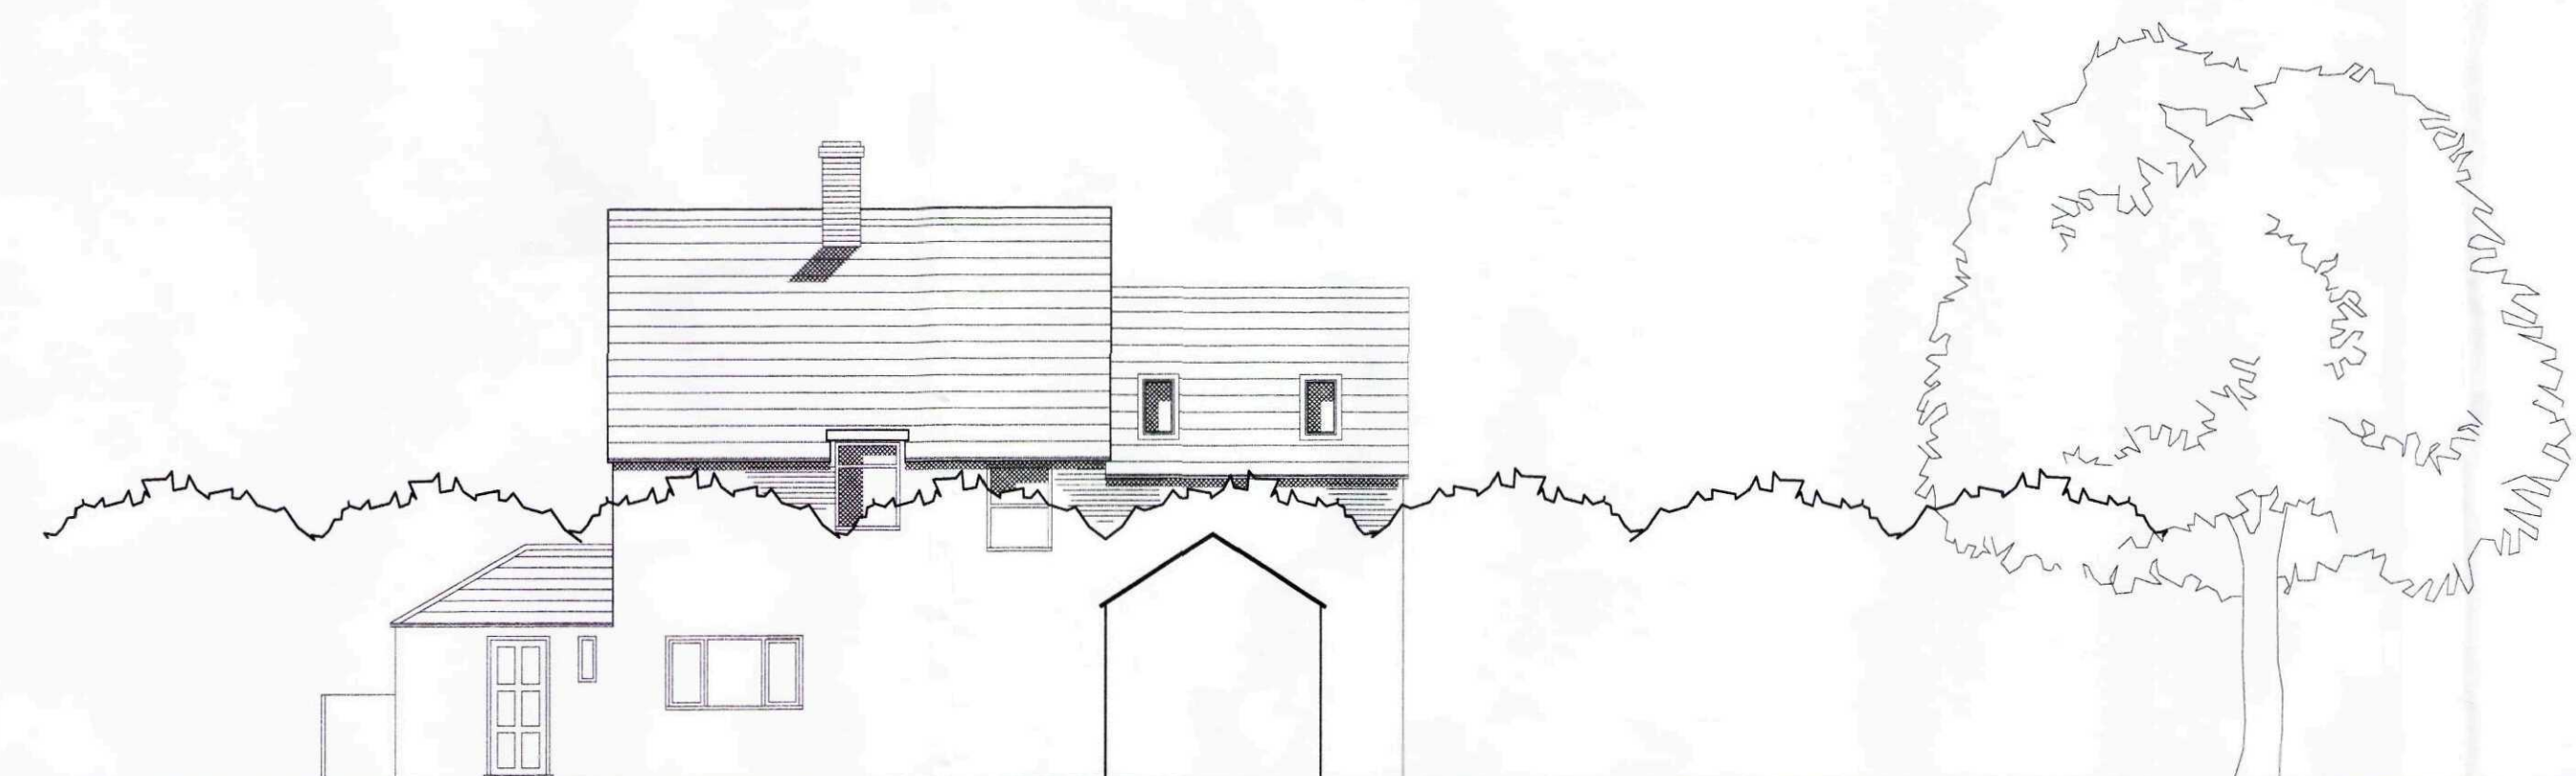

Rear Elevation



Side Elevation

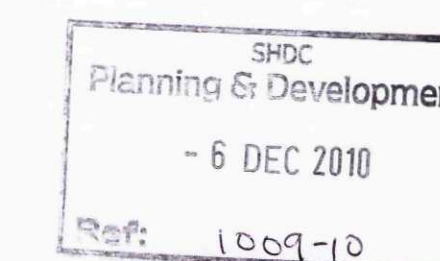

**NETHERWAY
SPALDING**

**PLANS & ELEVATIONS
PROPOSED**

Scale 1:100 @ A1




October 2010 DWG: 0026 - 06

bmDESIGNS

Notes:

- THIS DRAWING MUST NOT BE SCALED FROM.
- THE CONTRACTOR SHOULD TAKE & VERIFY ALL DIMENSIONS ON SITE BEFORE PROCEEDING WITH THE WORK.

THIS DRAWING IS THE COPYRIGHT OF BM DESIGNS

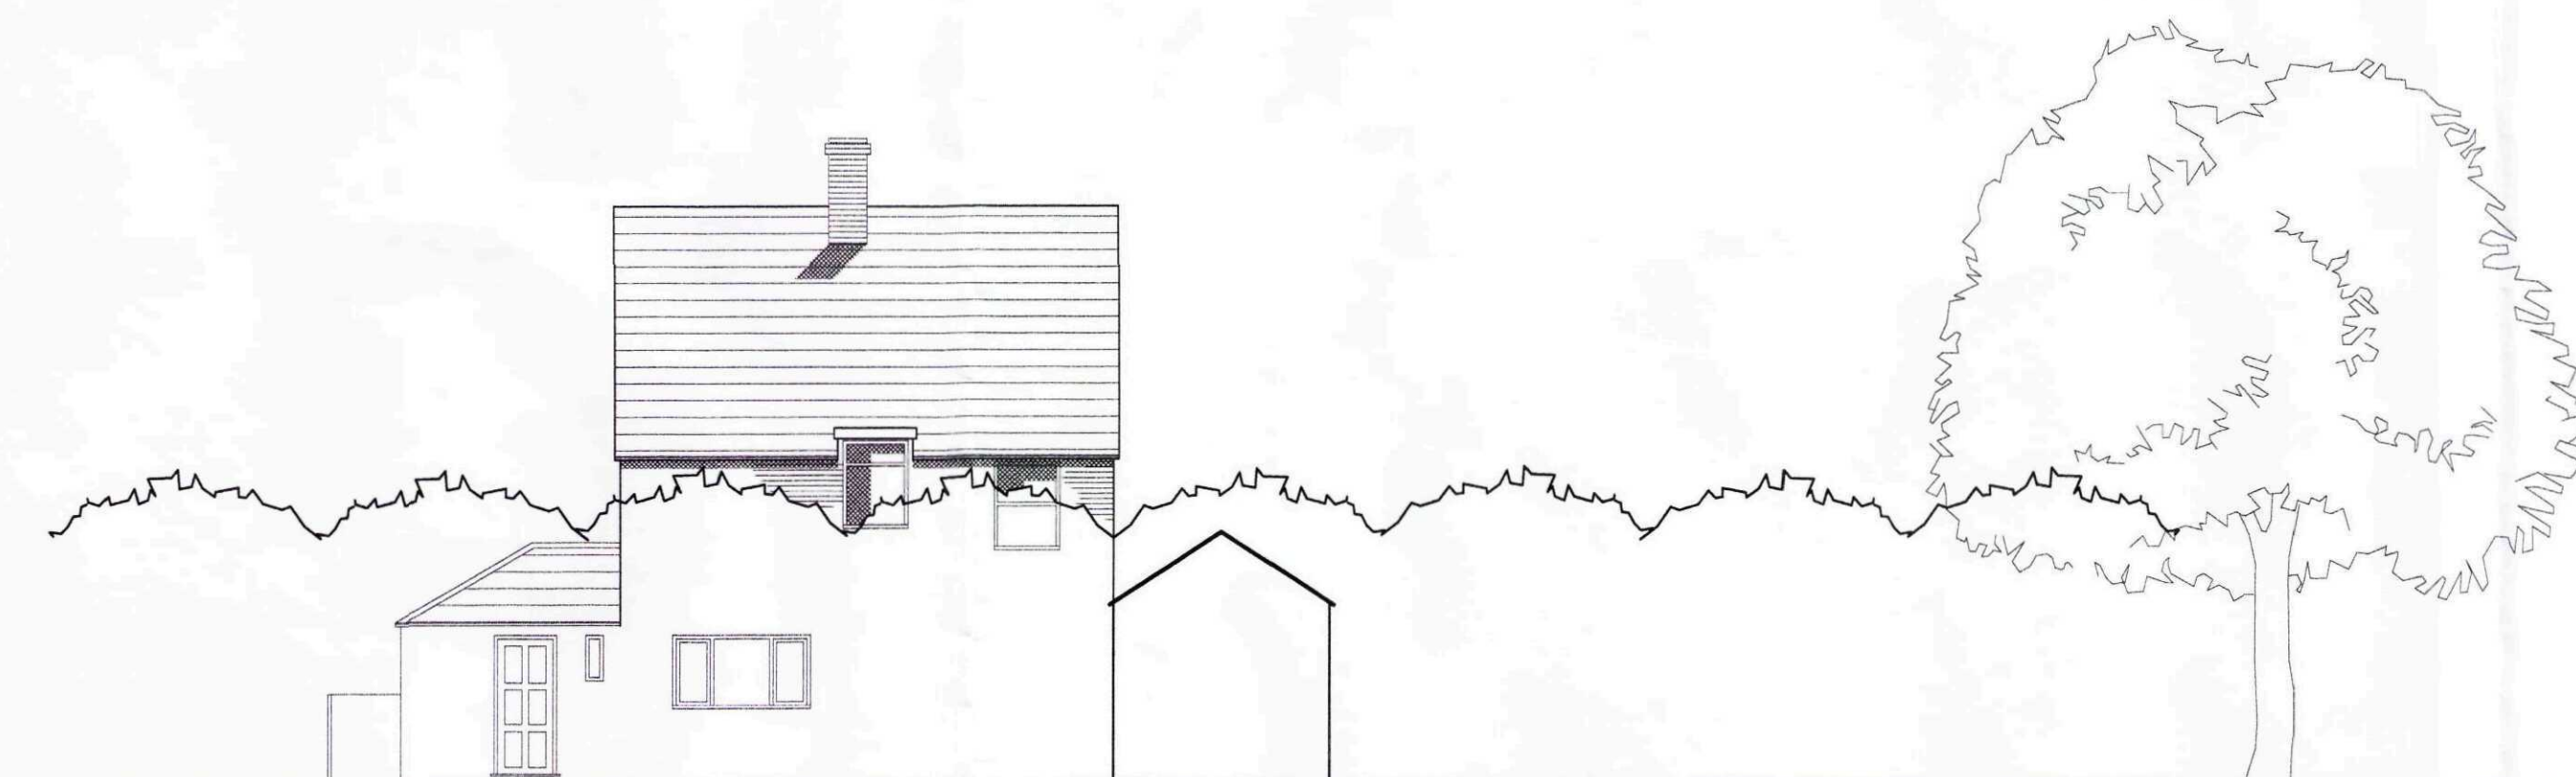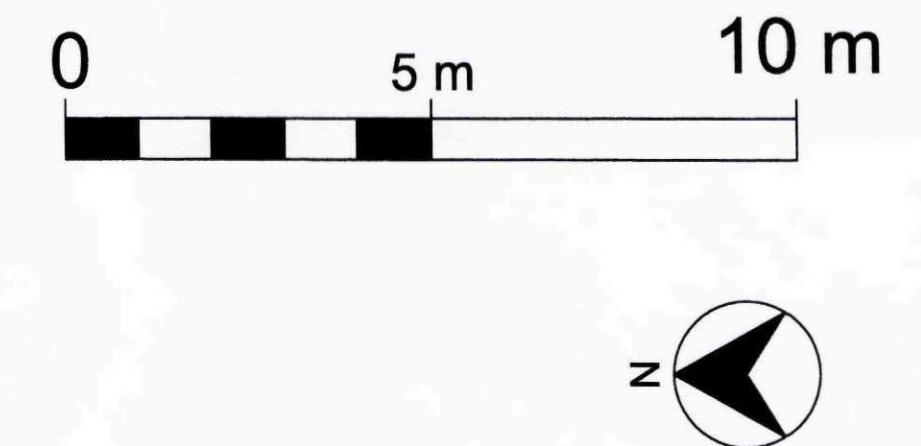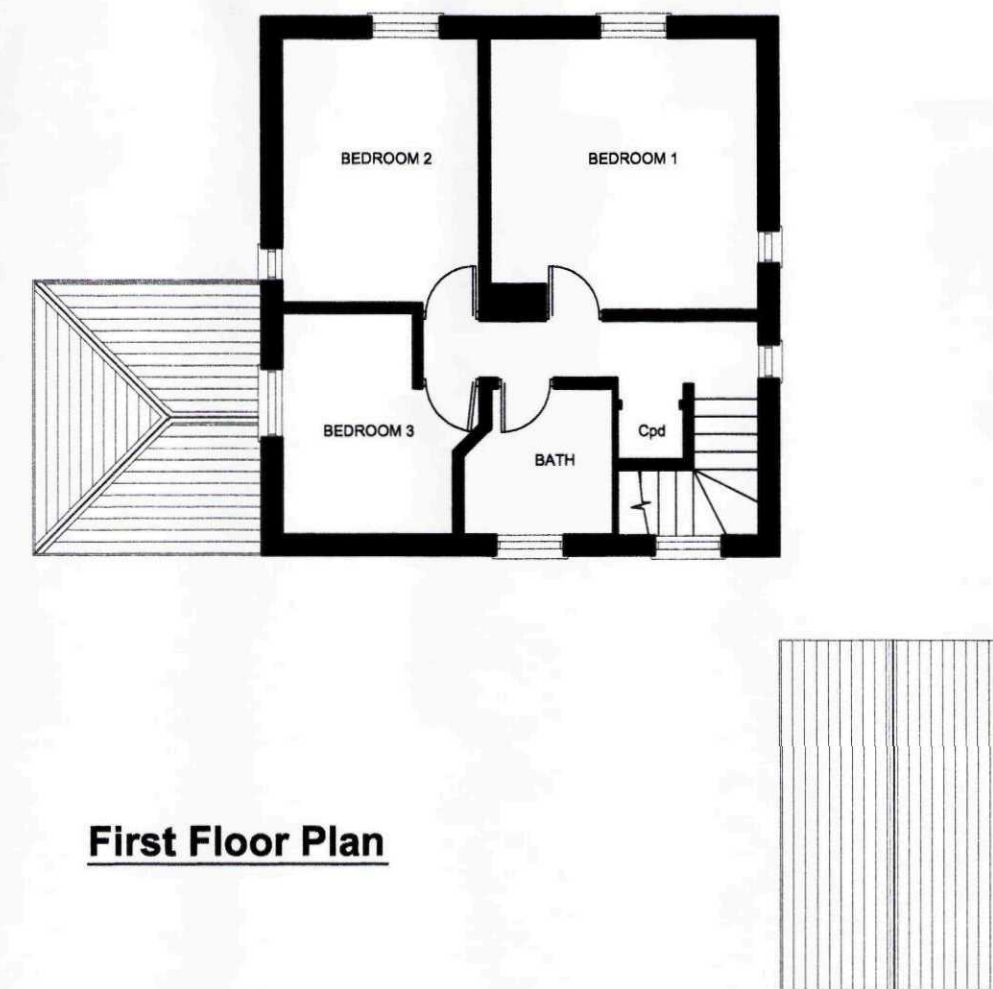

SHDC
Planning & Development
- 6 DEC 2010
Ref: 1009-10

NETHERWAY
SPALDING

PLANS & ELEVATIONS
EXISTING

Scale 1:100 @ A1

October 2010

DWG: 0026 - 05

bmd DESIGNS

Notes:

- THIS DRAWING MUST NOT BE SCALED FROM.
 - THE CONTRACTOR SHOULD TAKE & VERIFY ALL DIMENSIONS ON SITE BEFORE PROCEEDING WITH THE WORK.
- THIS DRAWING IS THE COPYRIGHT OF BMD DESIGNS