





Ground Floor Plan

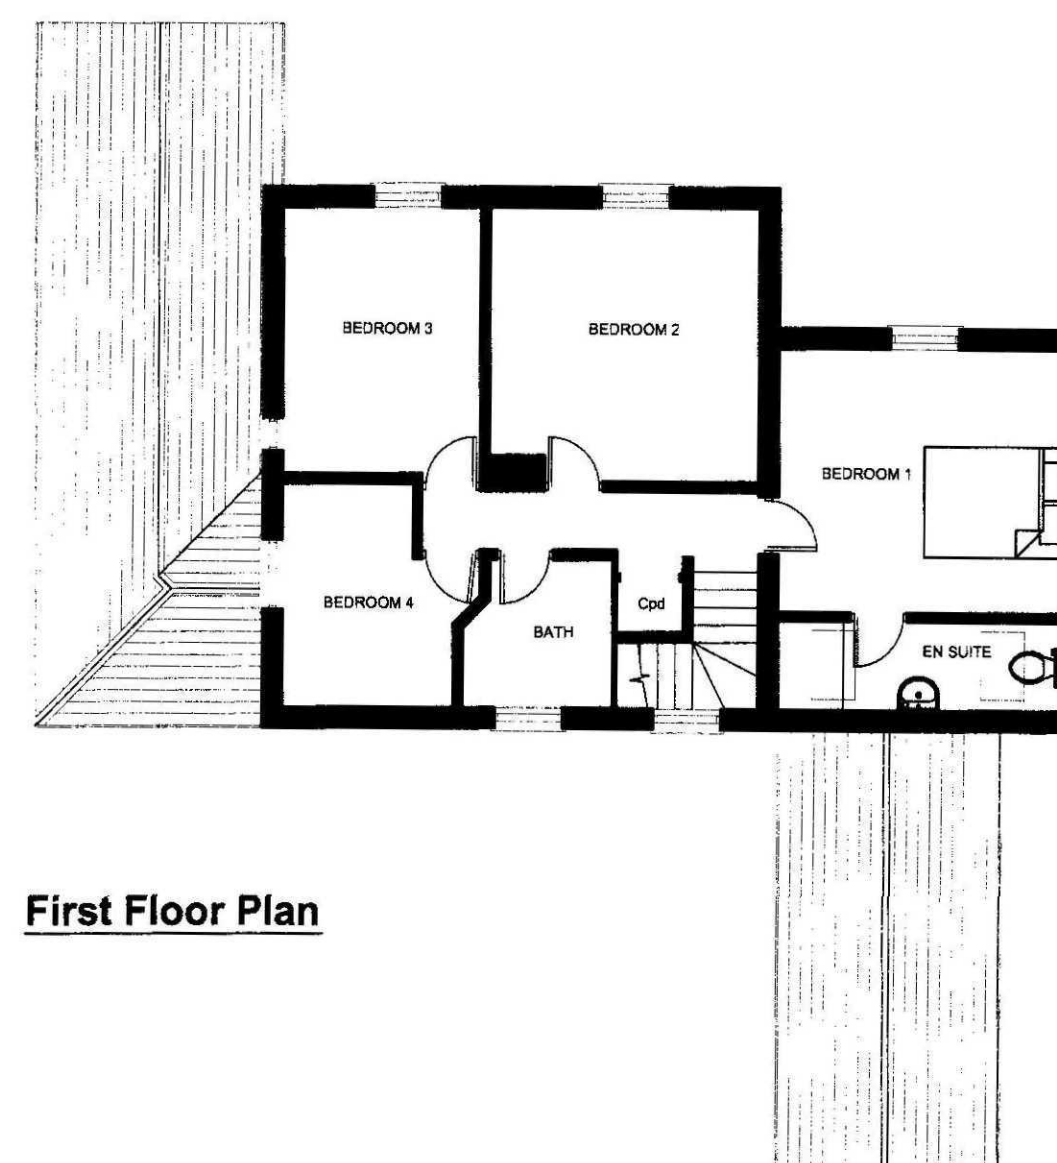


First Floor Plan


0 5 m 10 m

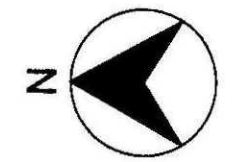


Front Elevation

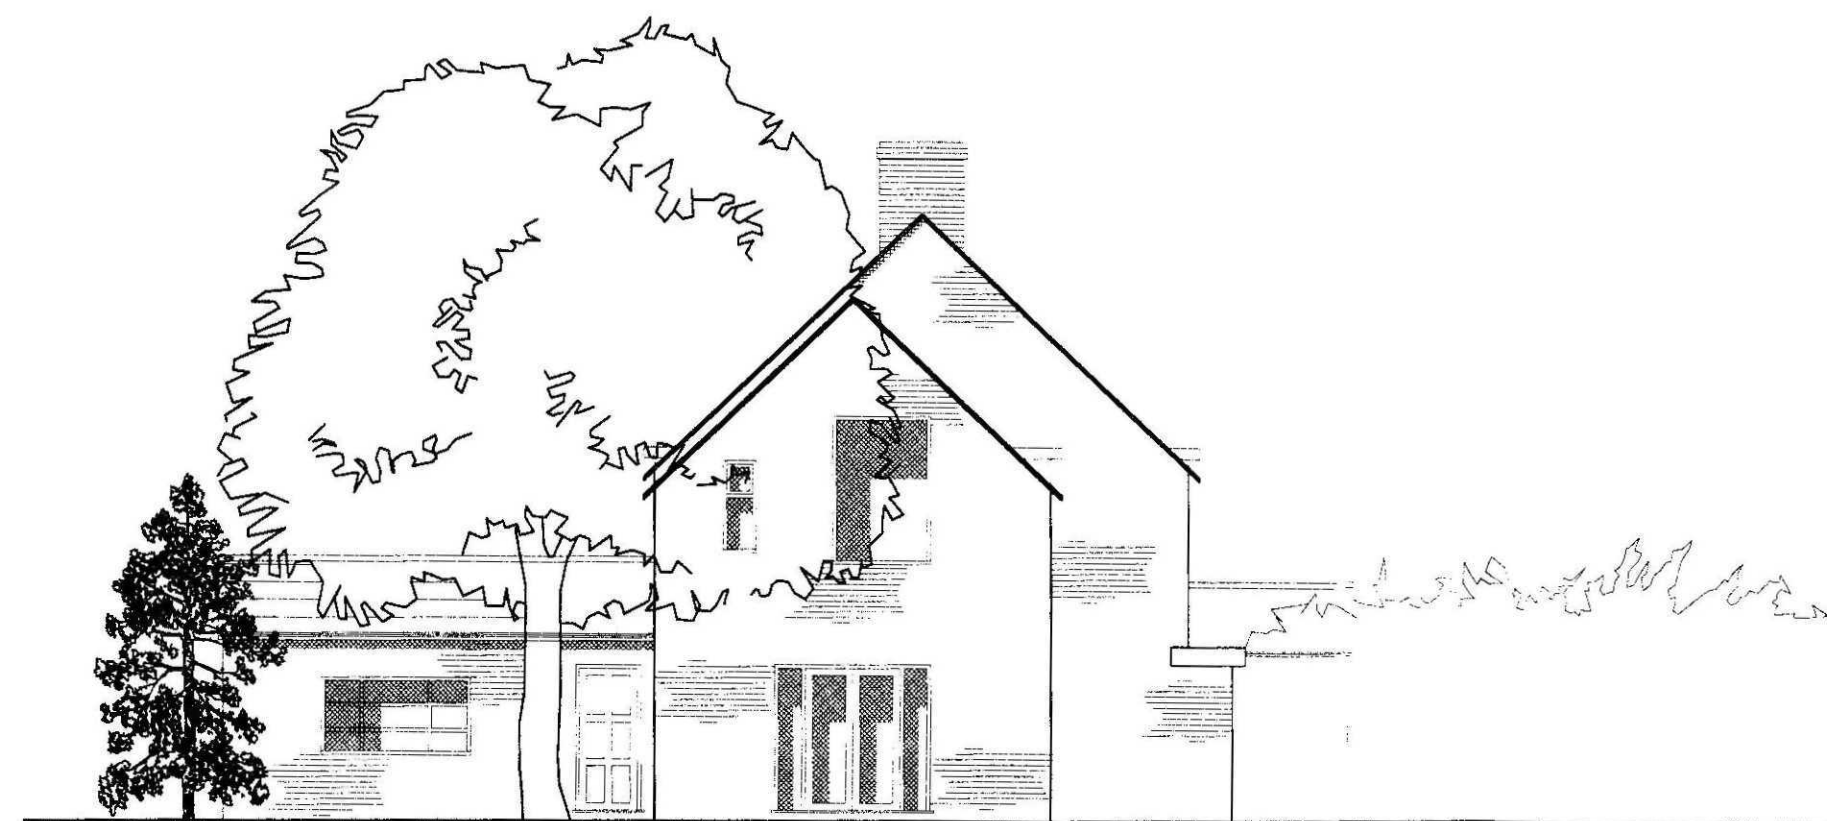

Side Elevation

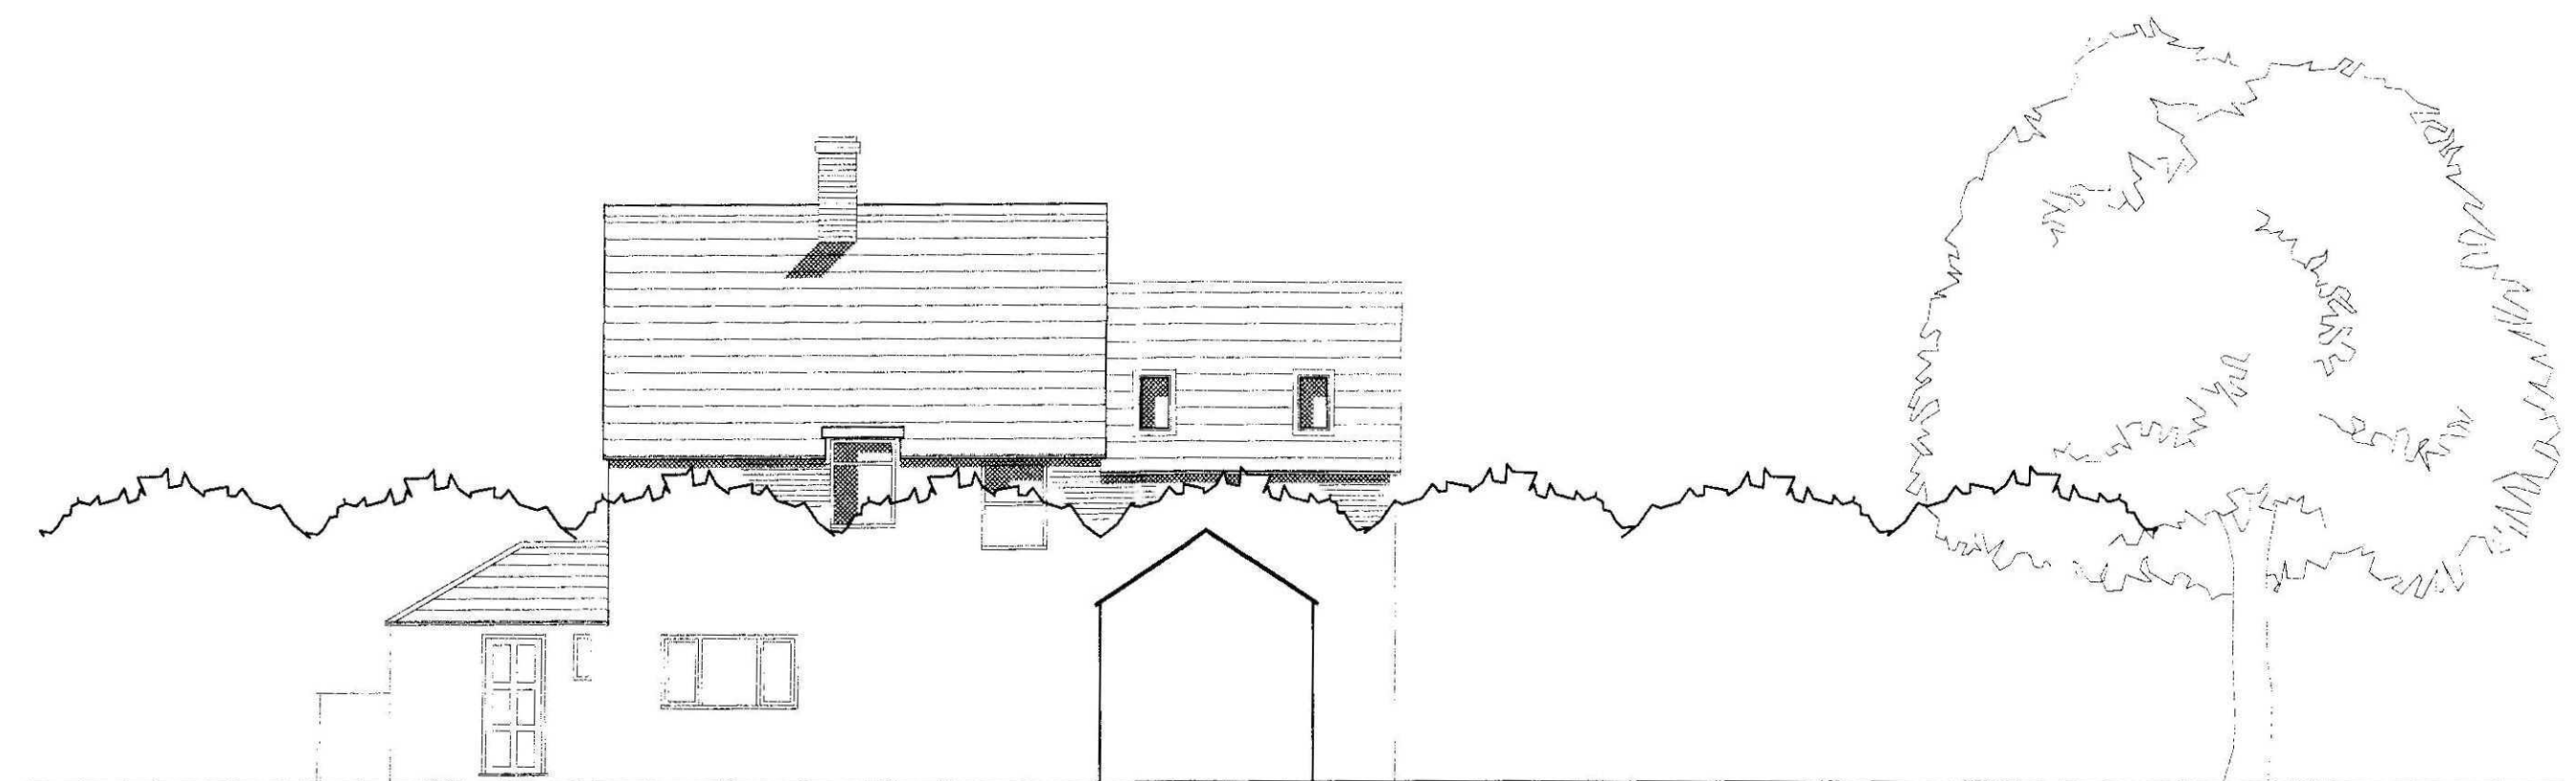

Rear Elevation

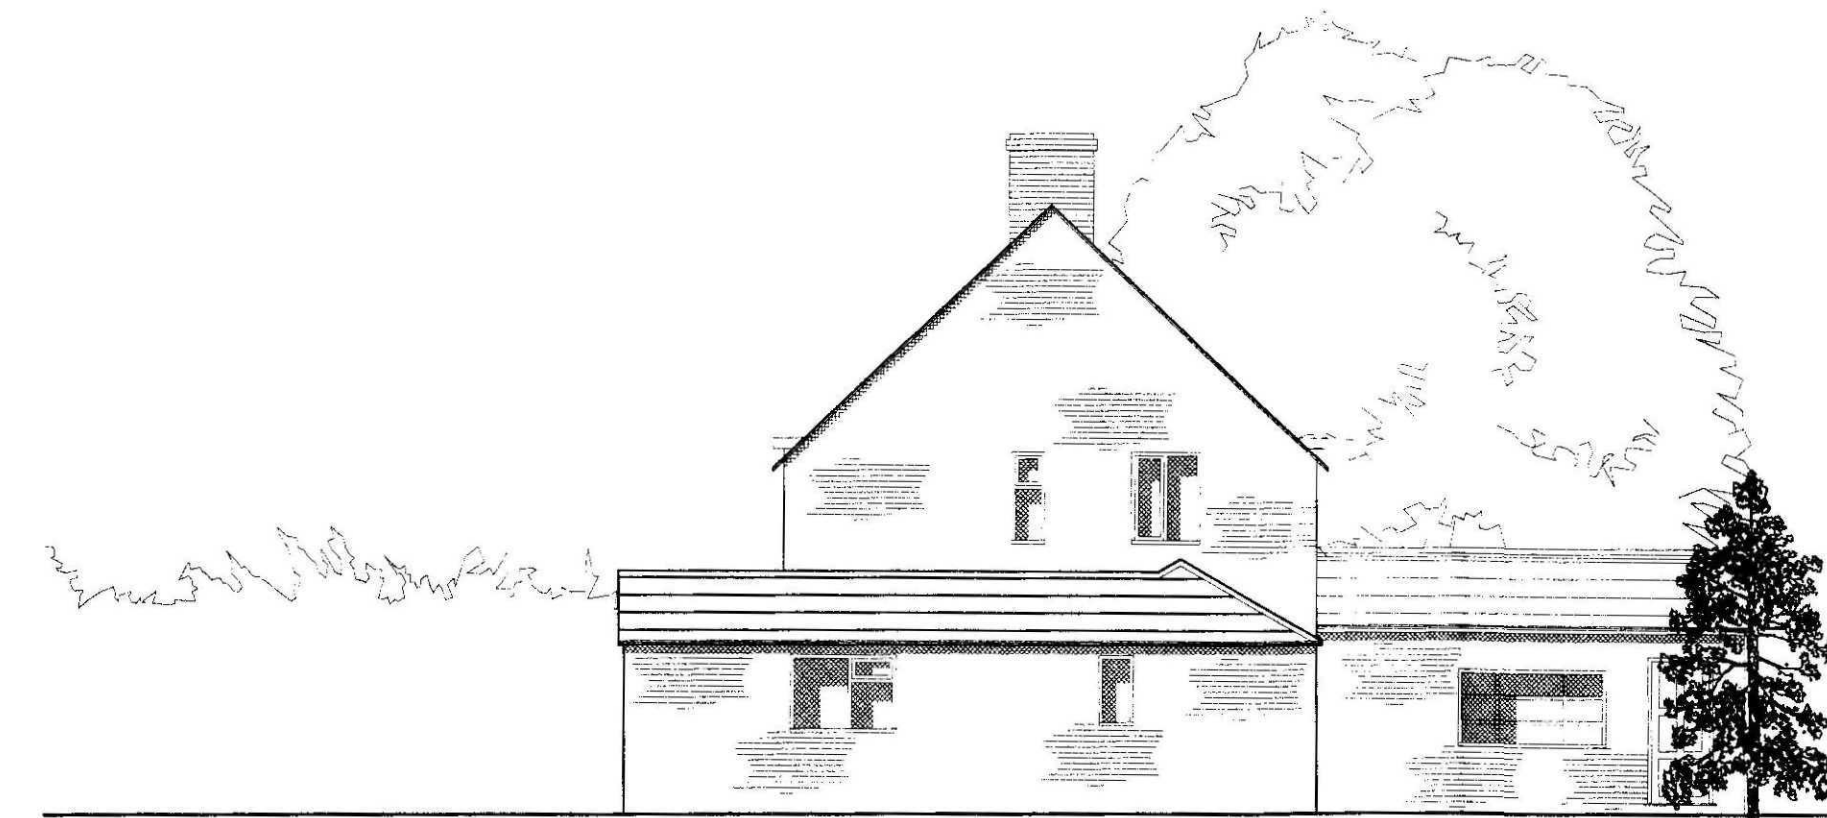

Side Elevation

15 DEC 2010
Rev: 1009-10

A: Amendment made to front elevation

Dec '10

NETHERWAY
SPALDING

PLANS & ELEVATIONS
PROPOSED

Scale 1:100 @ A1

October 2010 DWG: 0026 - 06A

Rev A: Amendment made to front elevation

bmDESIGNS

Notes:

- THIS DRAWING MUST NOT BE SCALED FROM.
 - THE CONTRACTOR SHOULD TAKE & VERIFY ALL DIMENSIONS ON SITE BEFORE PROCEEDING WITH THE WORK.
- THIS DRAWING IS THE COPYRIGHT OF BM DESIGNS