




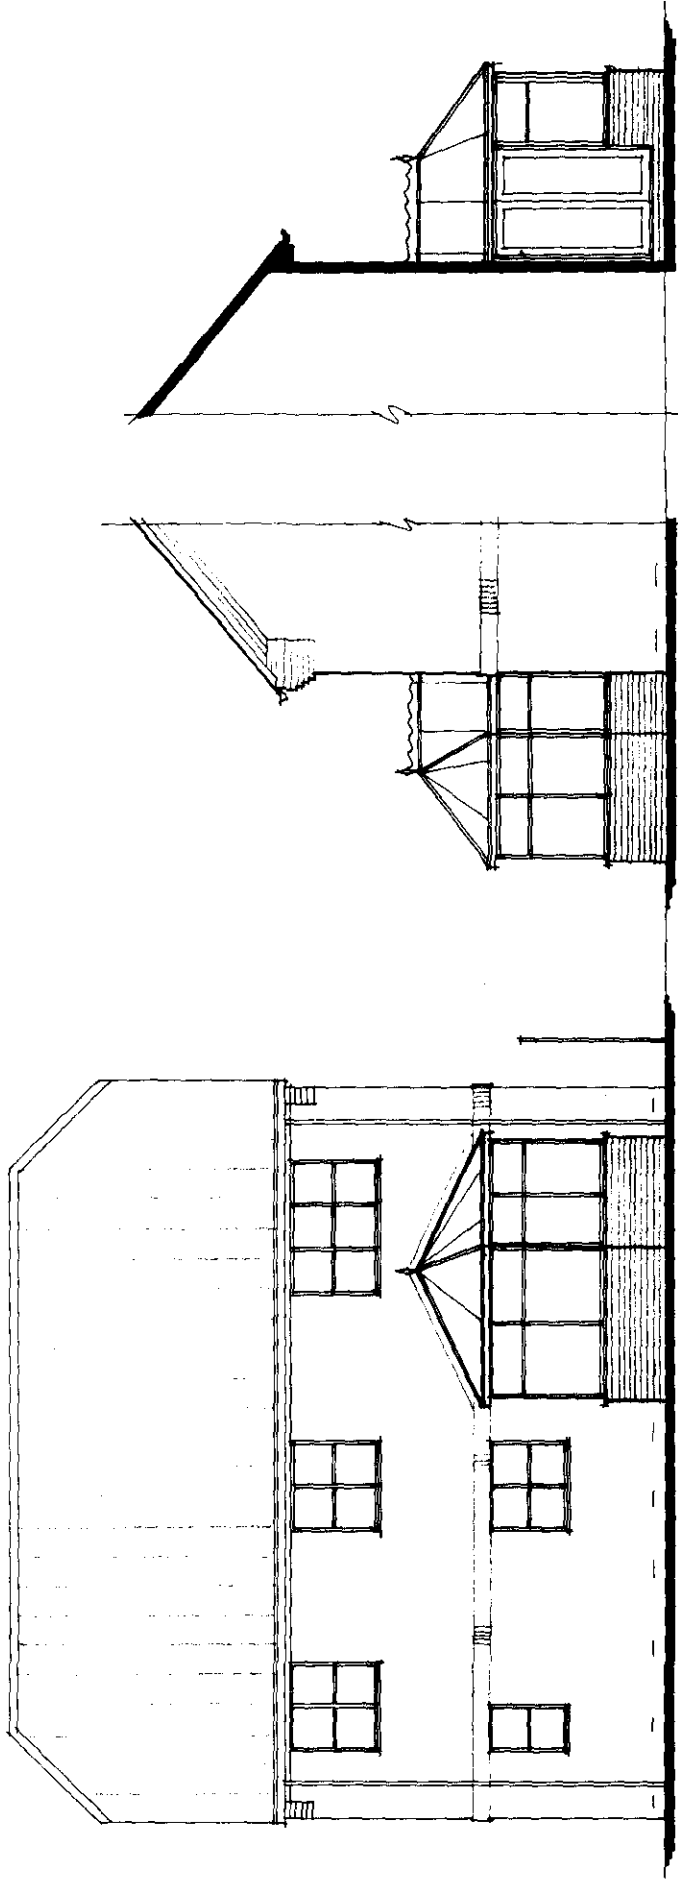


Rear Elevation.

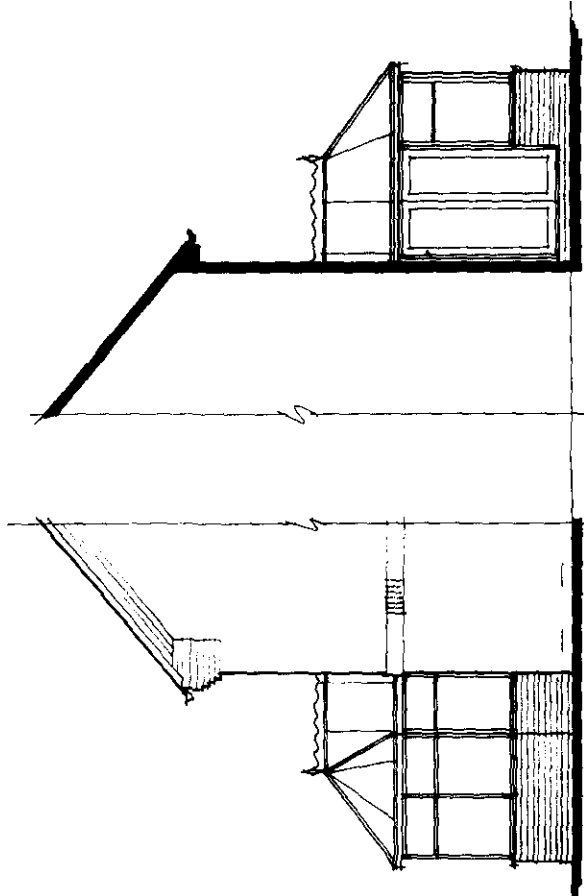


Side Elevations.

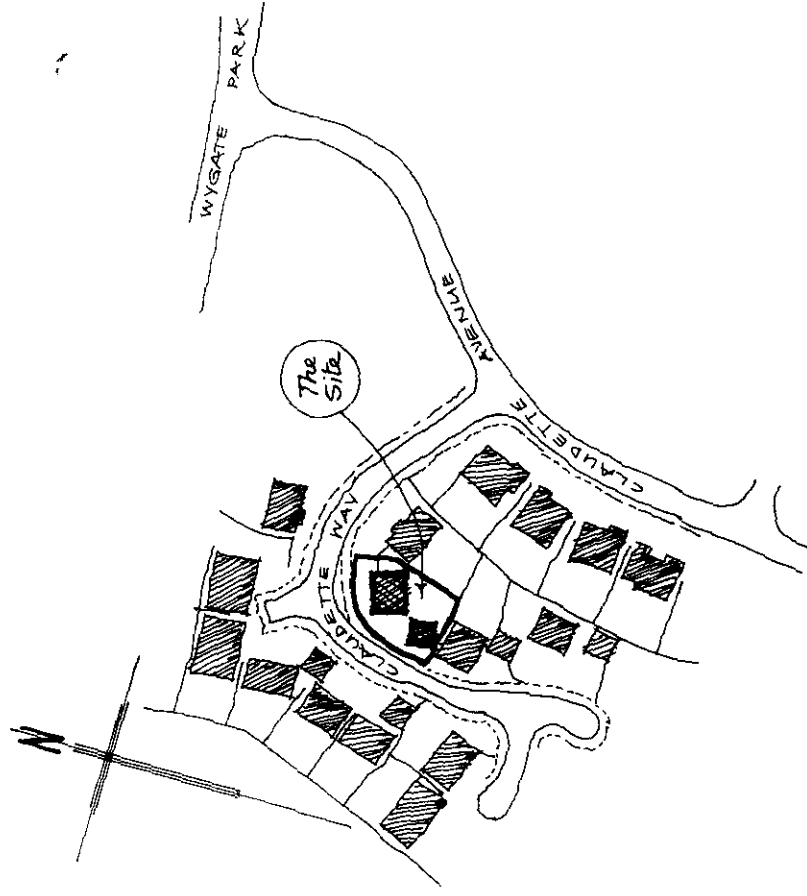

Location Plan.

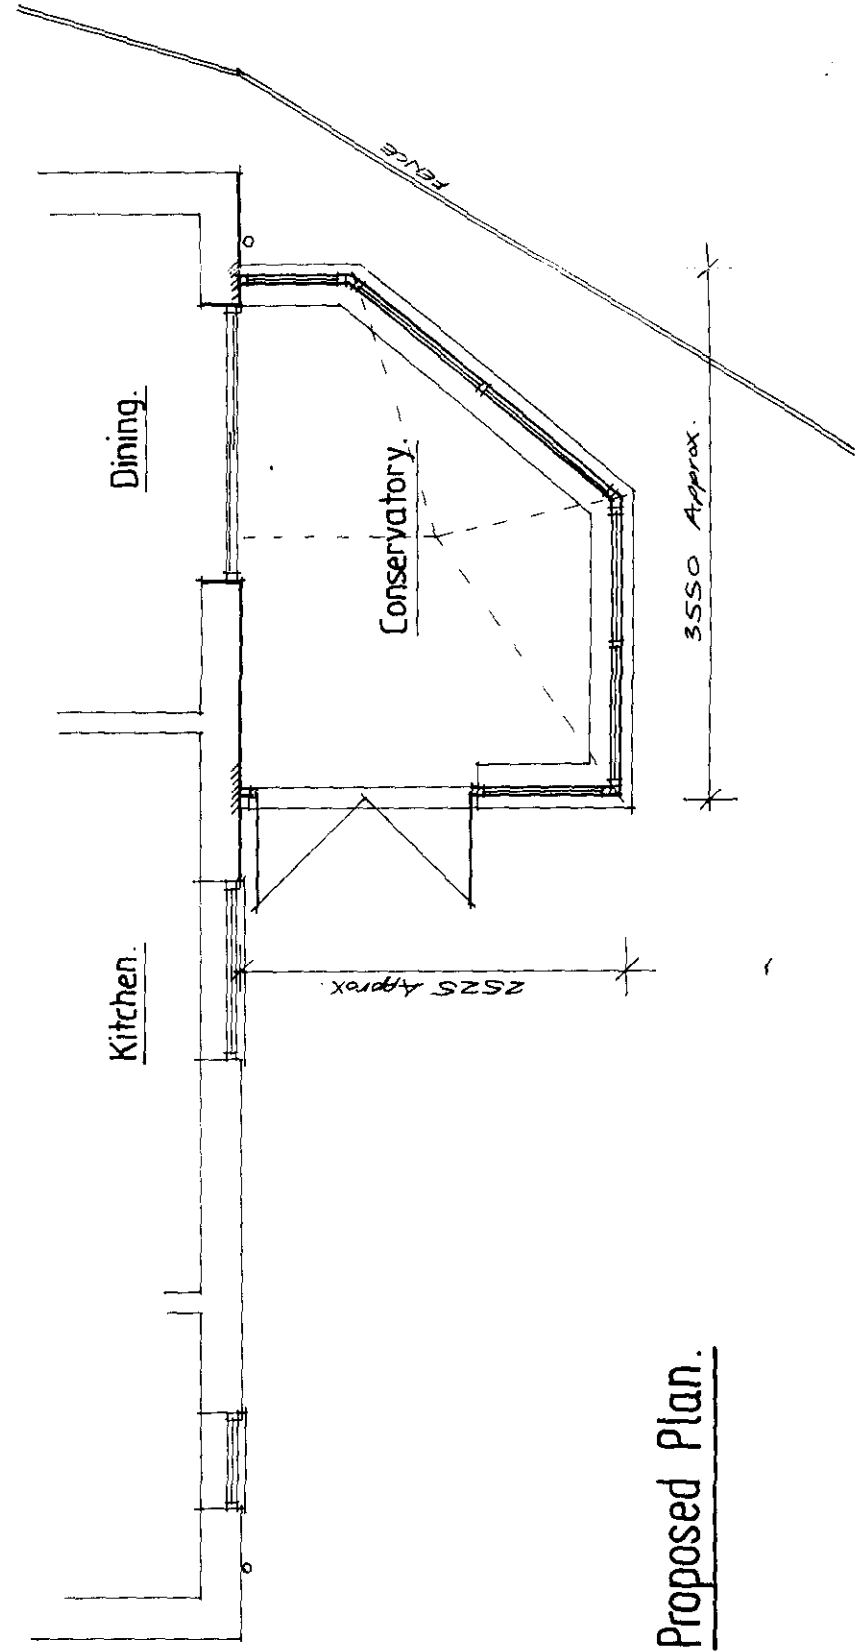

Proposed Plan.

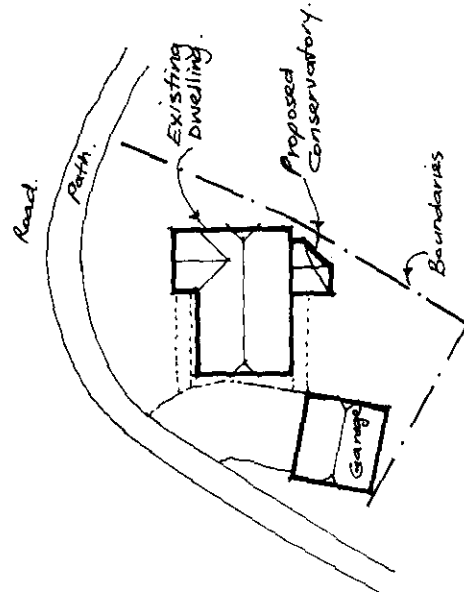

Black Plan.

**DETERMINED
PLAN**

SOUTH HOLLAND DC
HOUSING PLANNING
12 OCT 1998
Date: 10/11/98

PROJECT		REVISIONS	
Proposed Conservatory to rear of 3 Claudette Way, Spalding for MR. & MRS. WOLSTENHOLME		SCALE	DATE
		1/50 1/100 1/200 1/400	OCT 98
		DWG. NO.	MW/1098/01.