




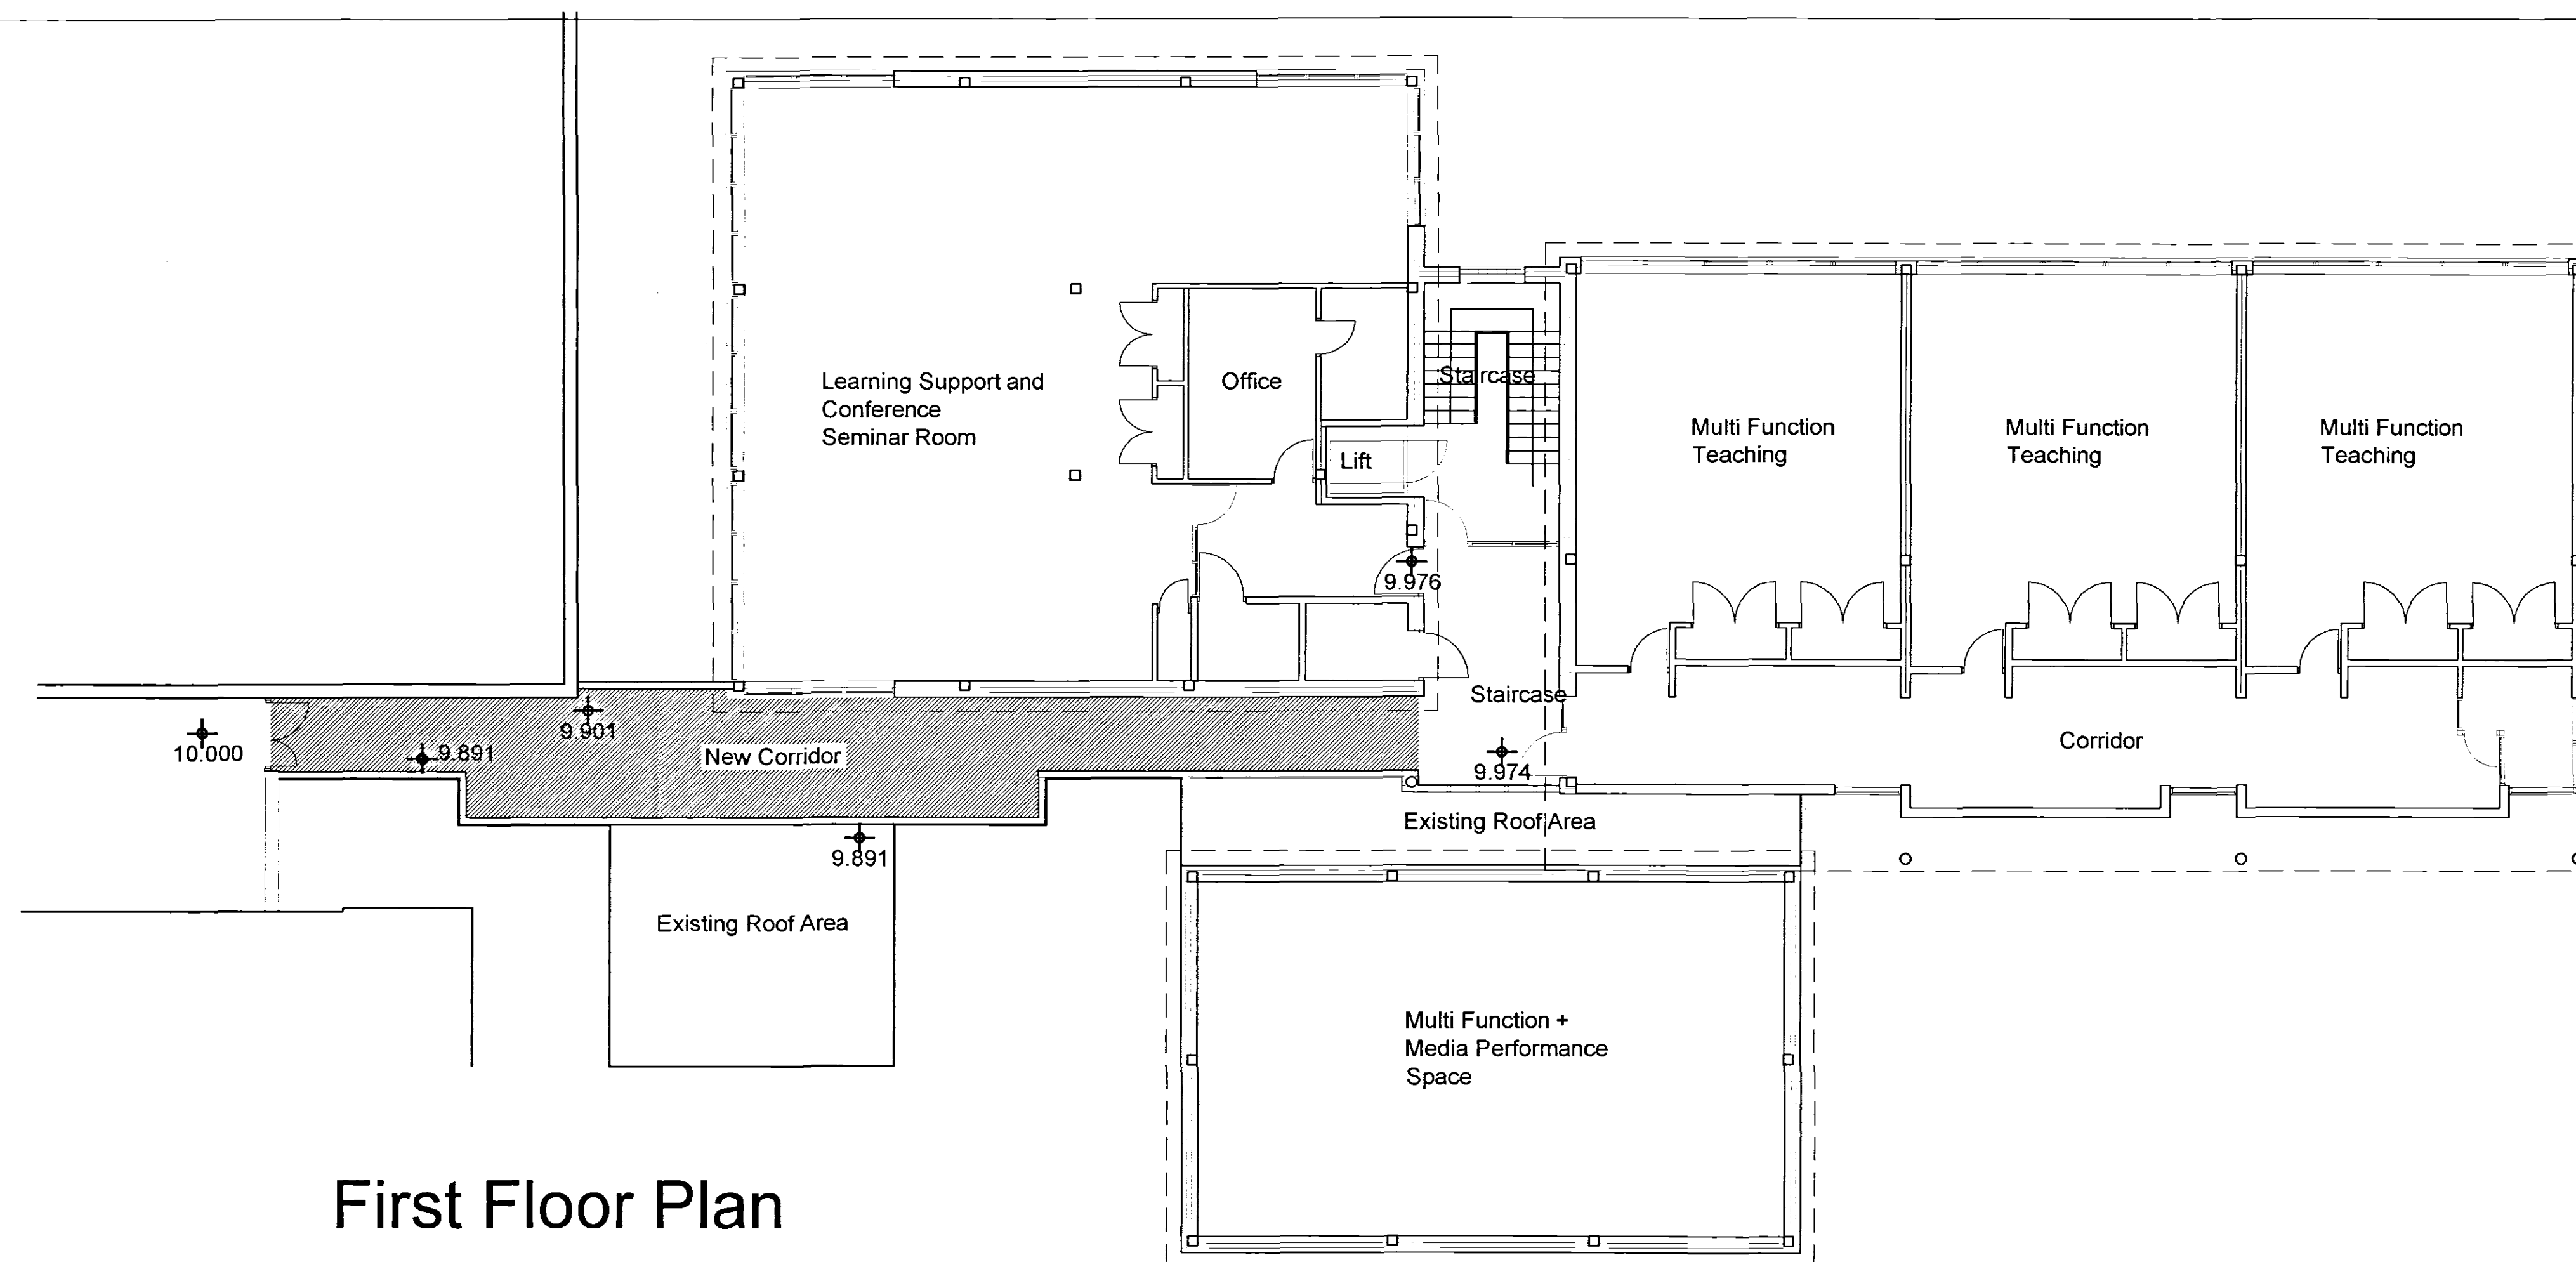

First Floor Plan

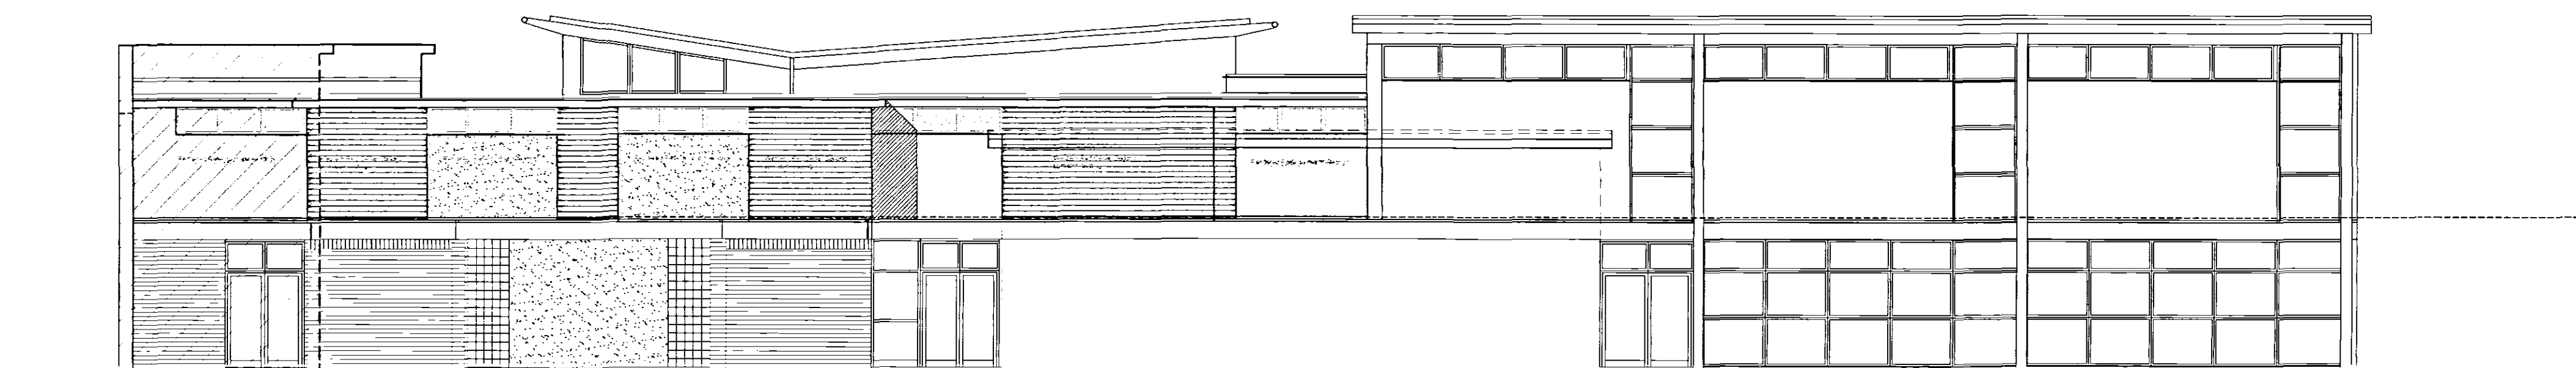

Proposed East Elevation

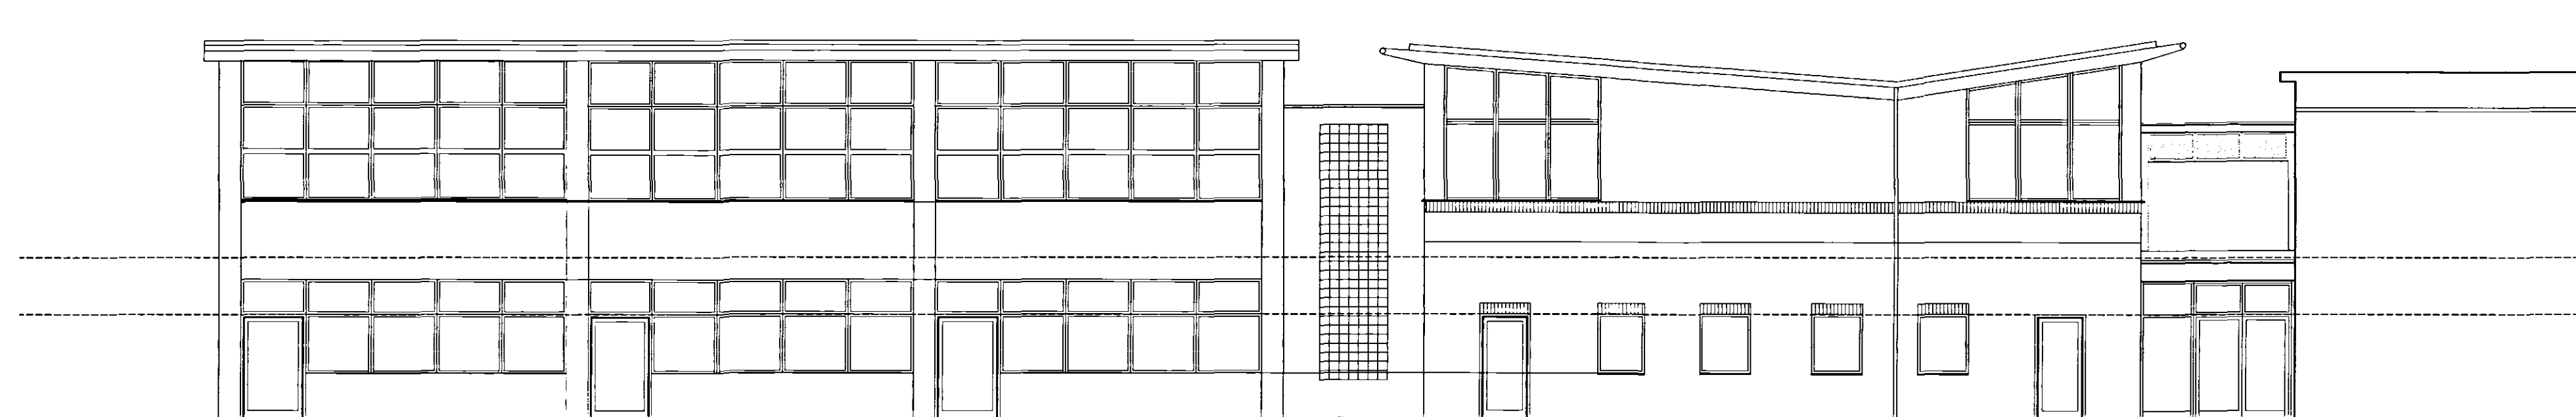

Proposed West Elevation

SHDC
PLANNING & DEVELOPMENT
26 JUL 2007
Ref. 1012107

copyright reserved ©

DC ARCHITECTURAL SOLUTIONS LIMITED
ARCHITECTURAL AND PLANNING SERVICES
26, SOUTHGATE, SLEAFORD, LINCOLNSHIRE, NG34 7RY
TEL NO. 01529 309611 FAX NO. 01529 309612
E-mail - dcarchitectural@btconnect.com

Client Queen Elizabeth Royal Free Grammar School
Project Proposed New First Floor Corridor to ICT Block

Drawing Title Proposed Floor Plan and Elevations Drawing Number dc122:Q.02
Scale 1:100 Drawn CPD
Date May 07 Checked -

PLAN