




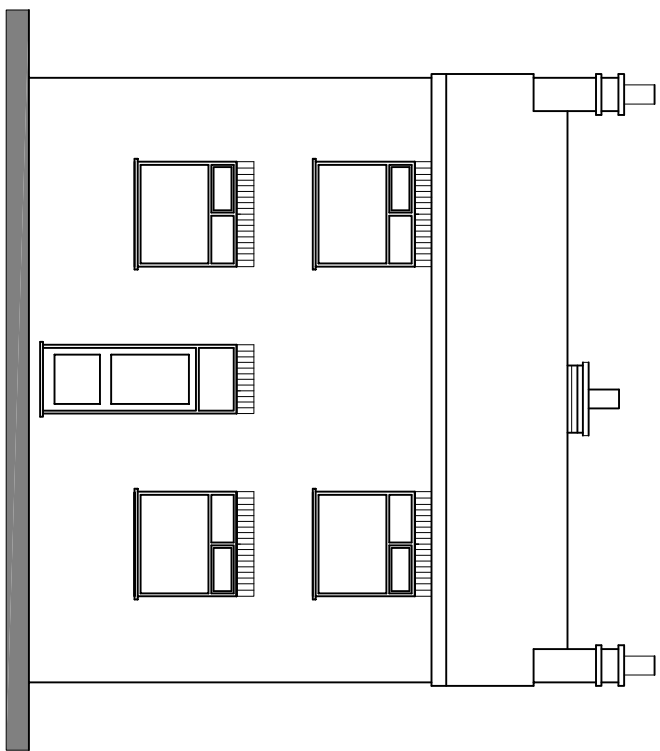


PROPOSED FRONT ELEVATION
(North)

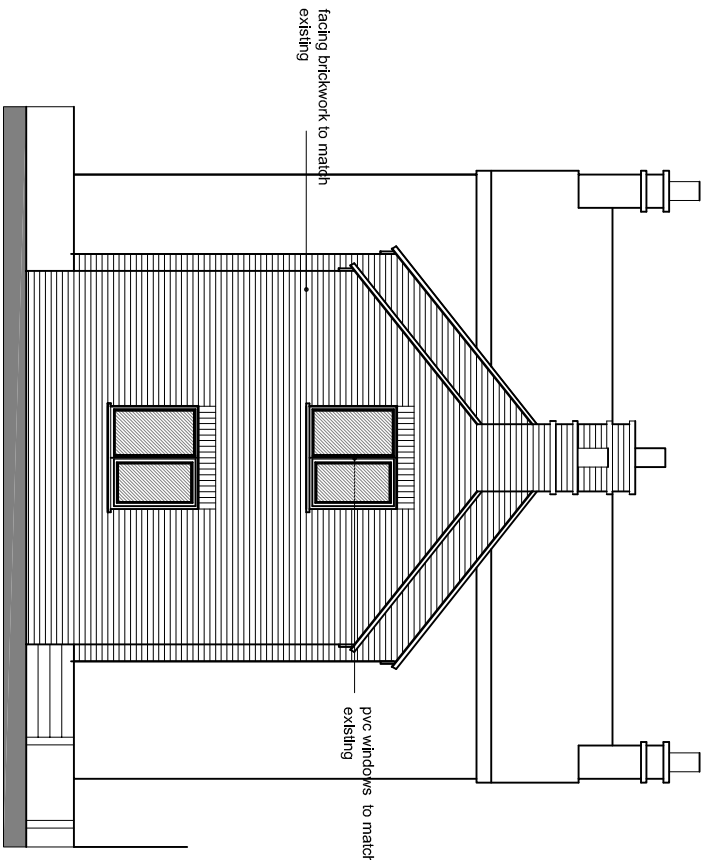


PROPOSED REAR ELEVATION
(South)

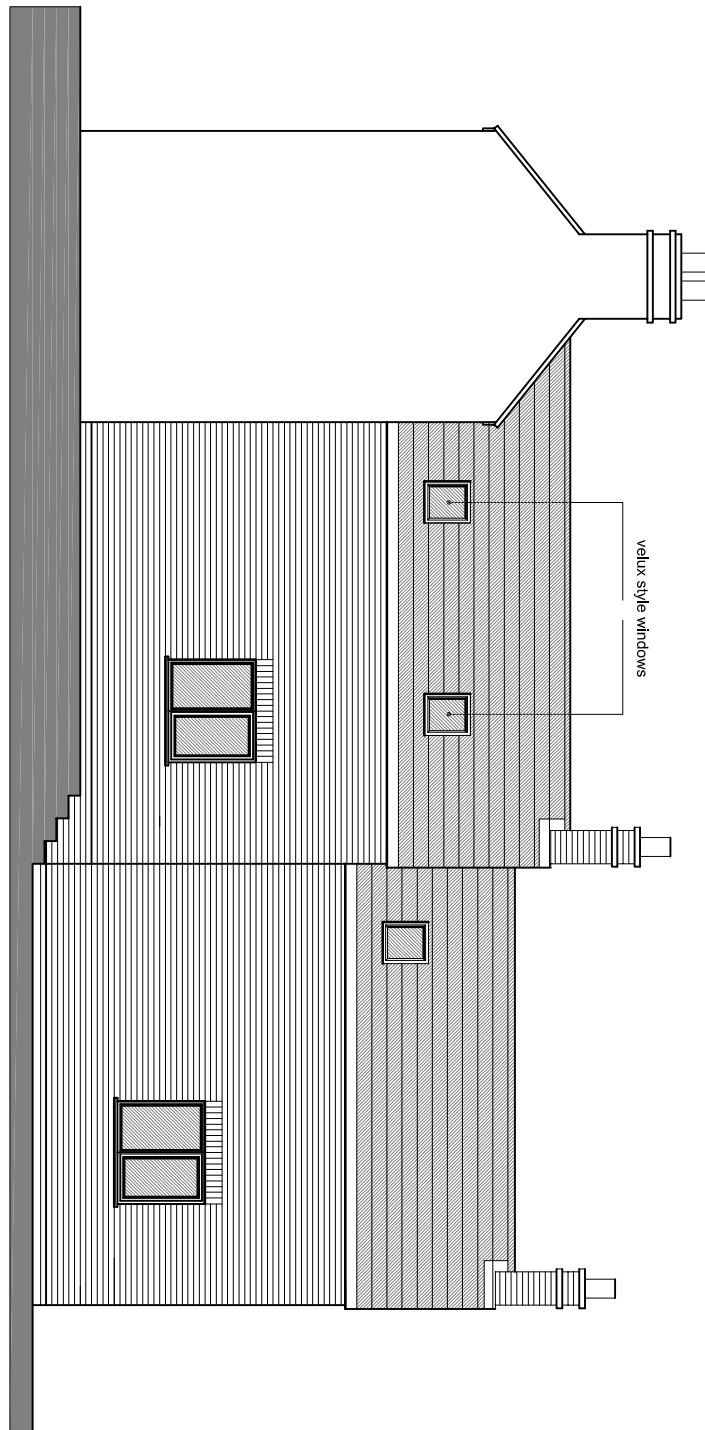


PROPOSED SIDE ELEVATION (West)

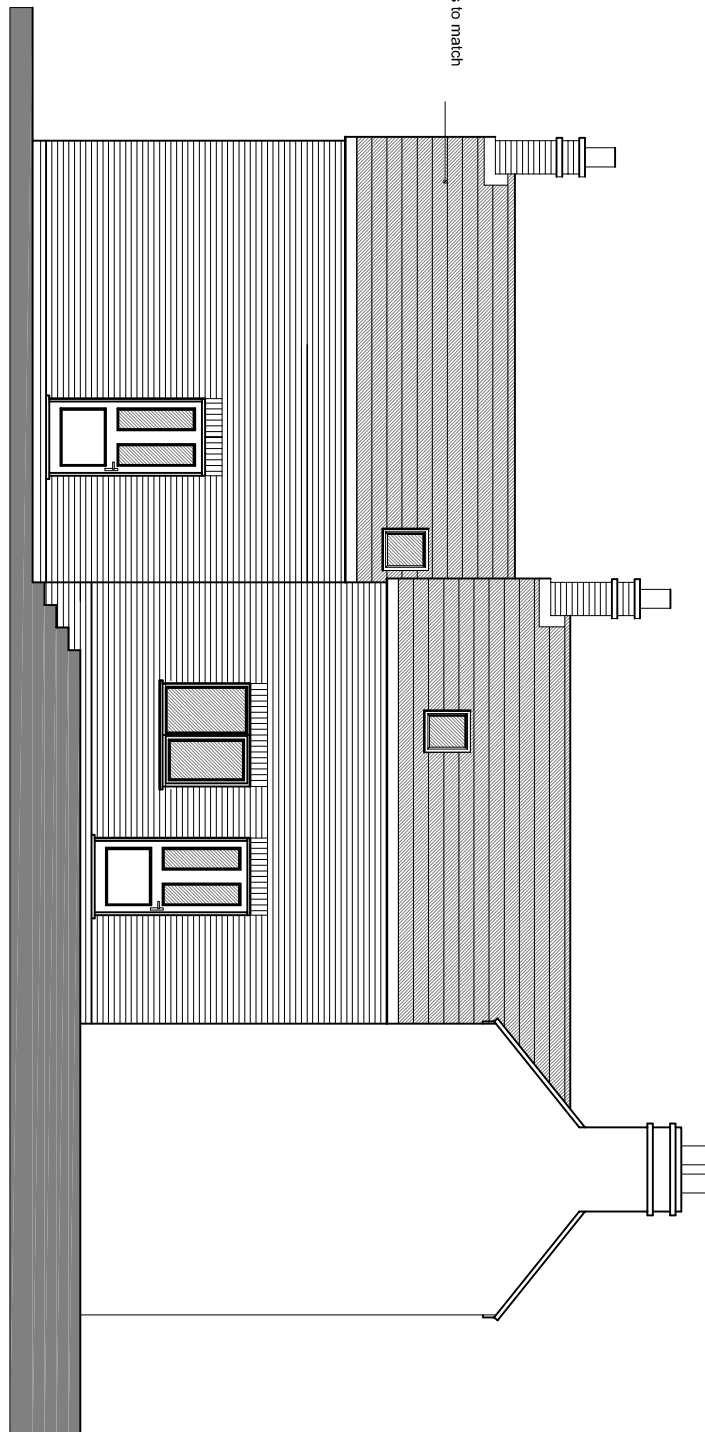


PROPOSED SIDE ELEVATION (East)

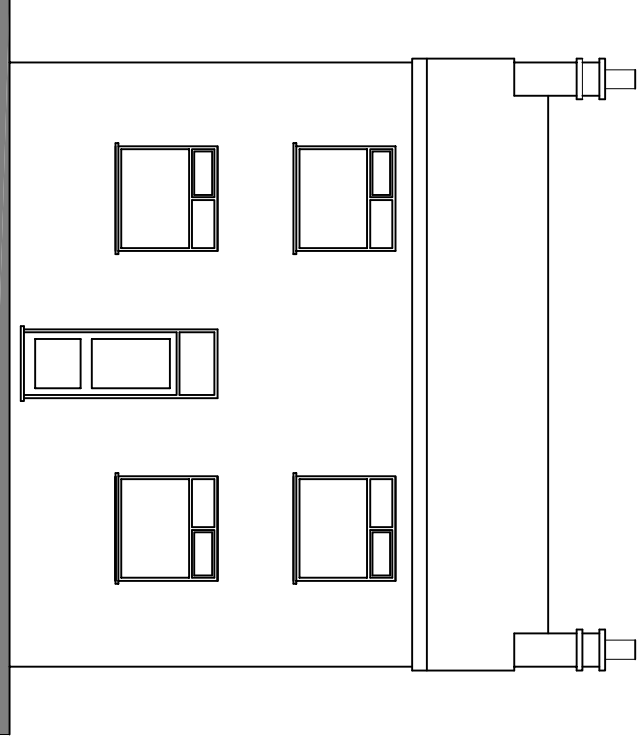


EXISTING FRONT ELEVATION (North)

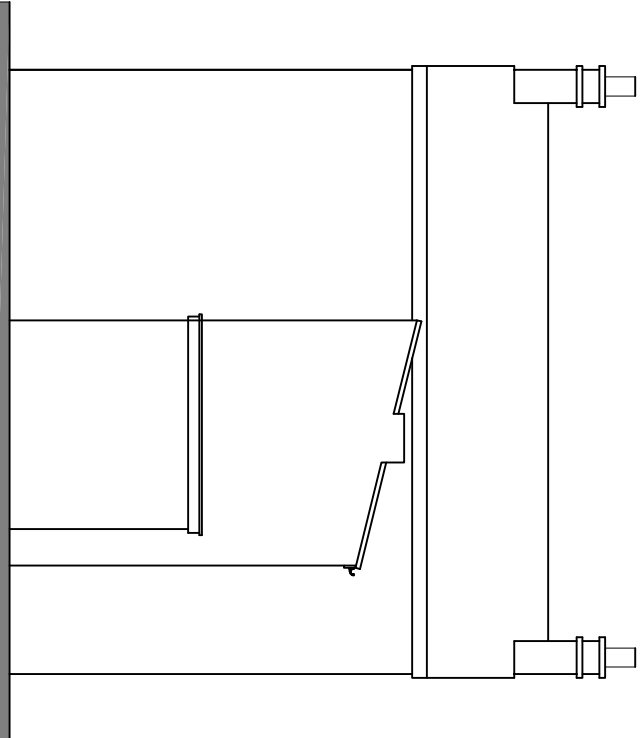

EXISTING REAR ELEVATION
(South)

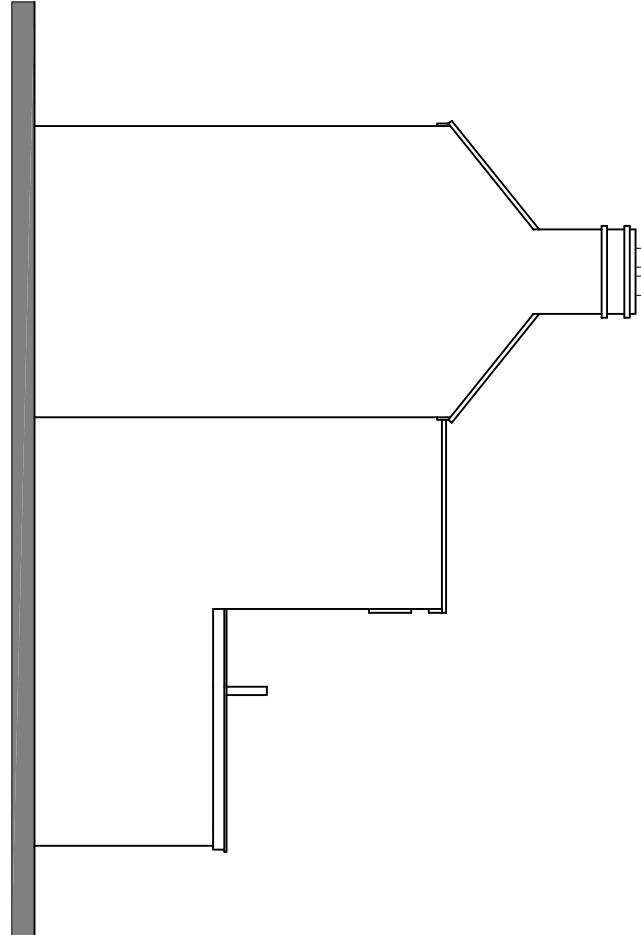


EXISTING SIDE ELEVATION (West)

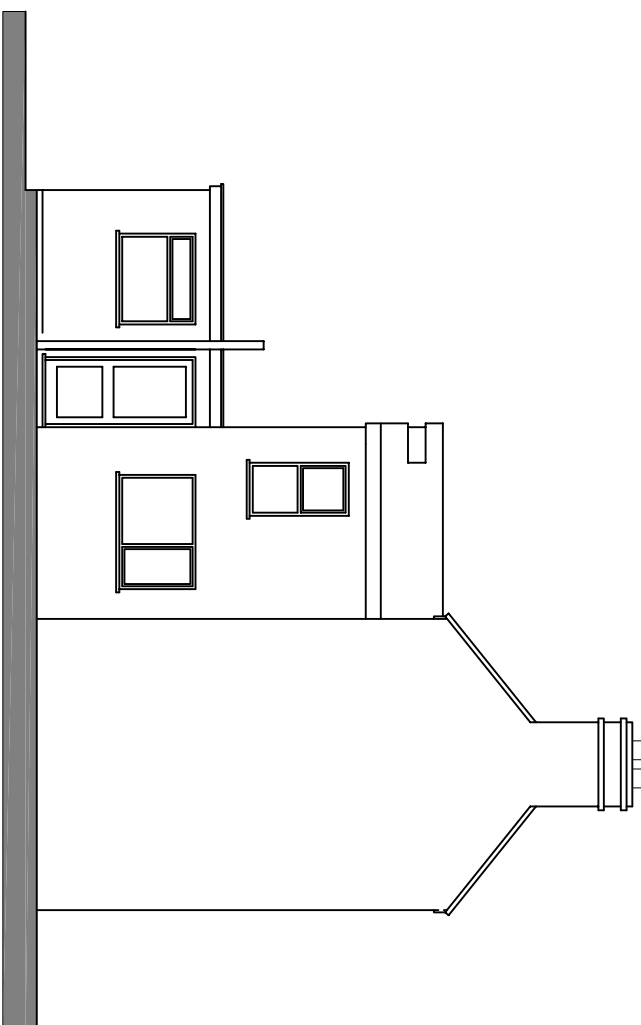


EXISTING SIDE ELEVATION (East)




LOCATION PLAN 1:1250

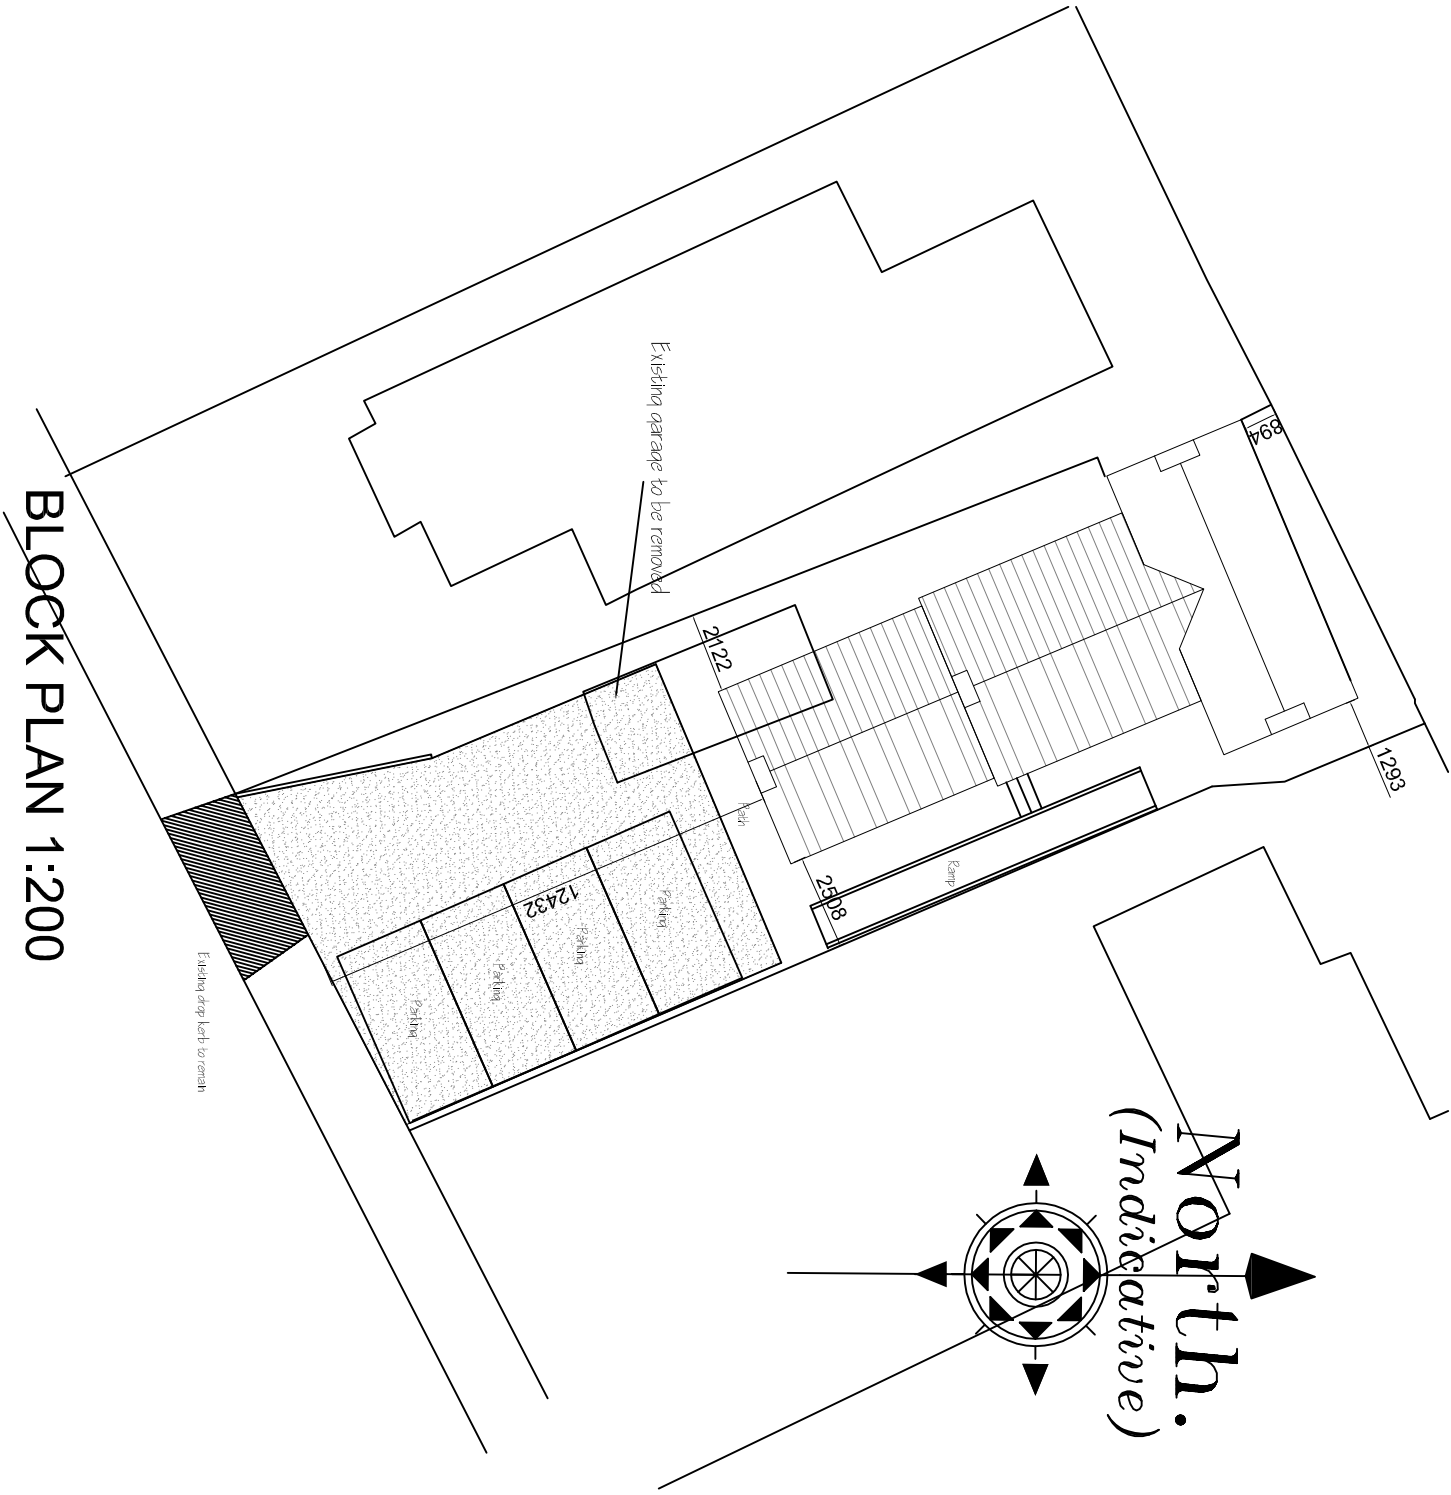

BLOCK PLAN 1:200

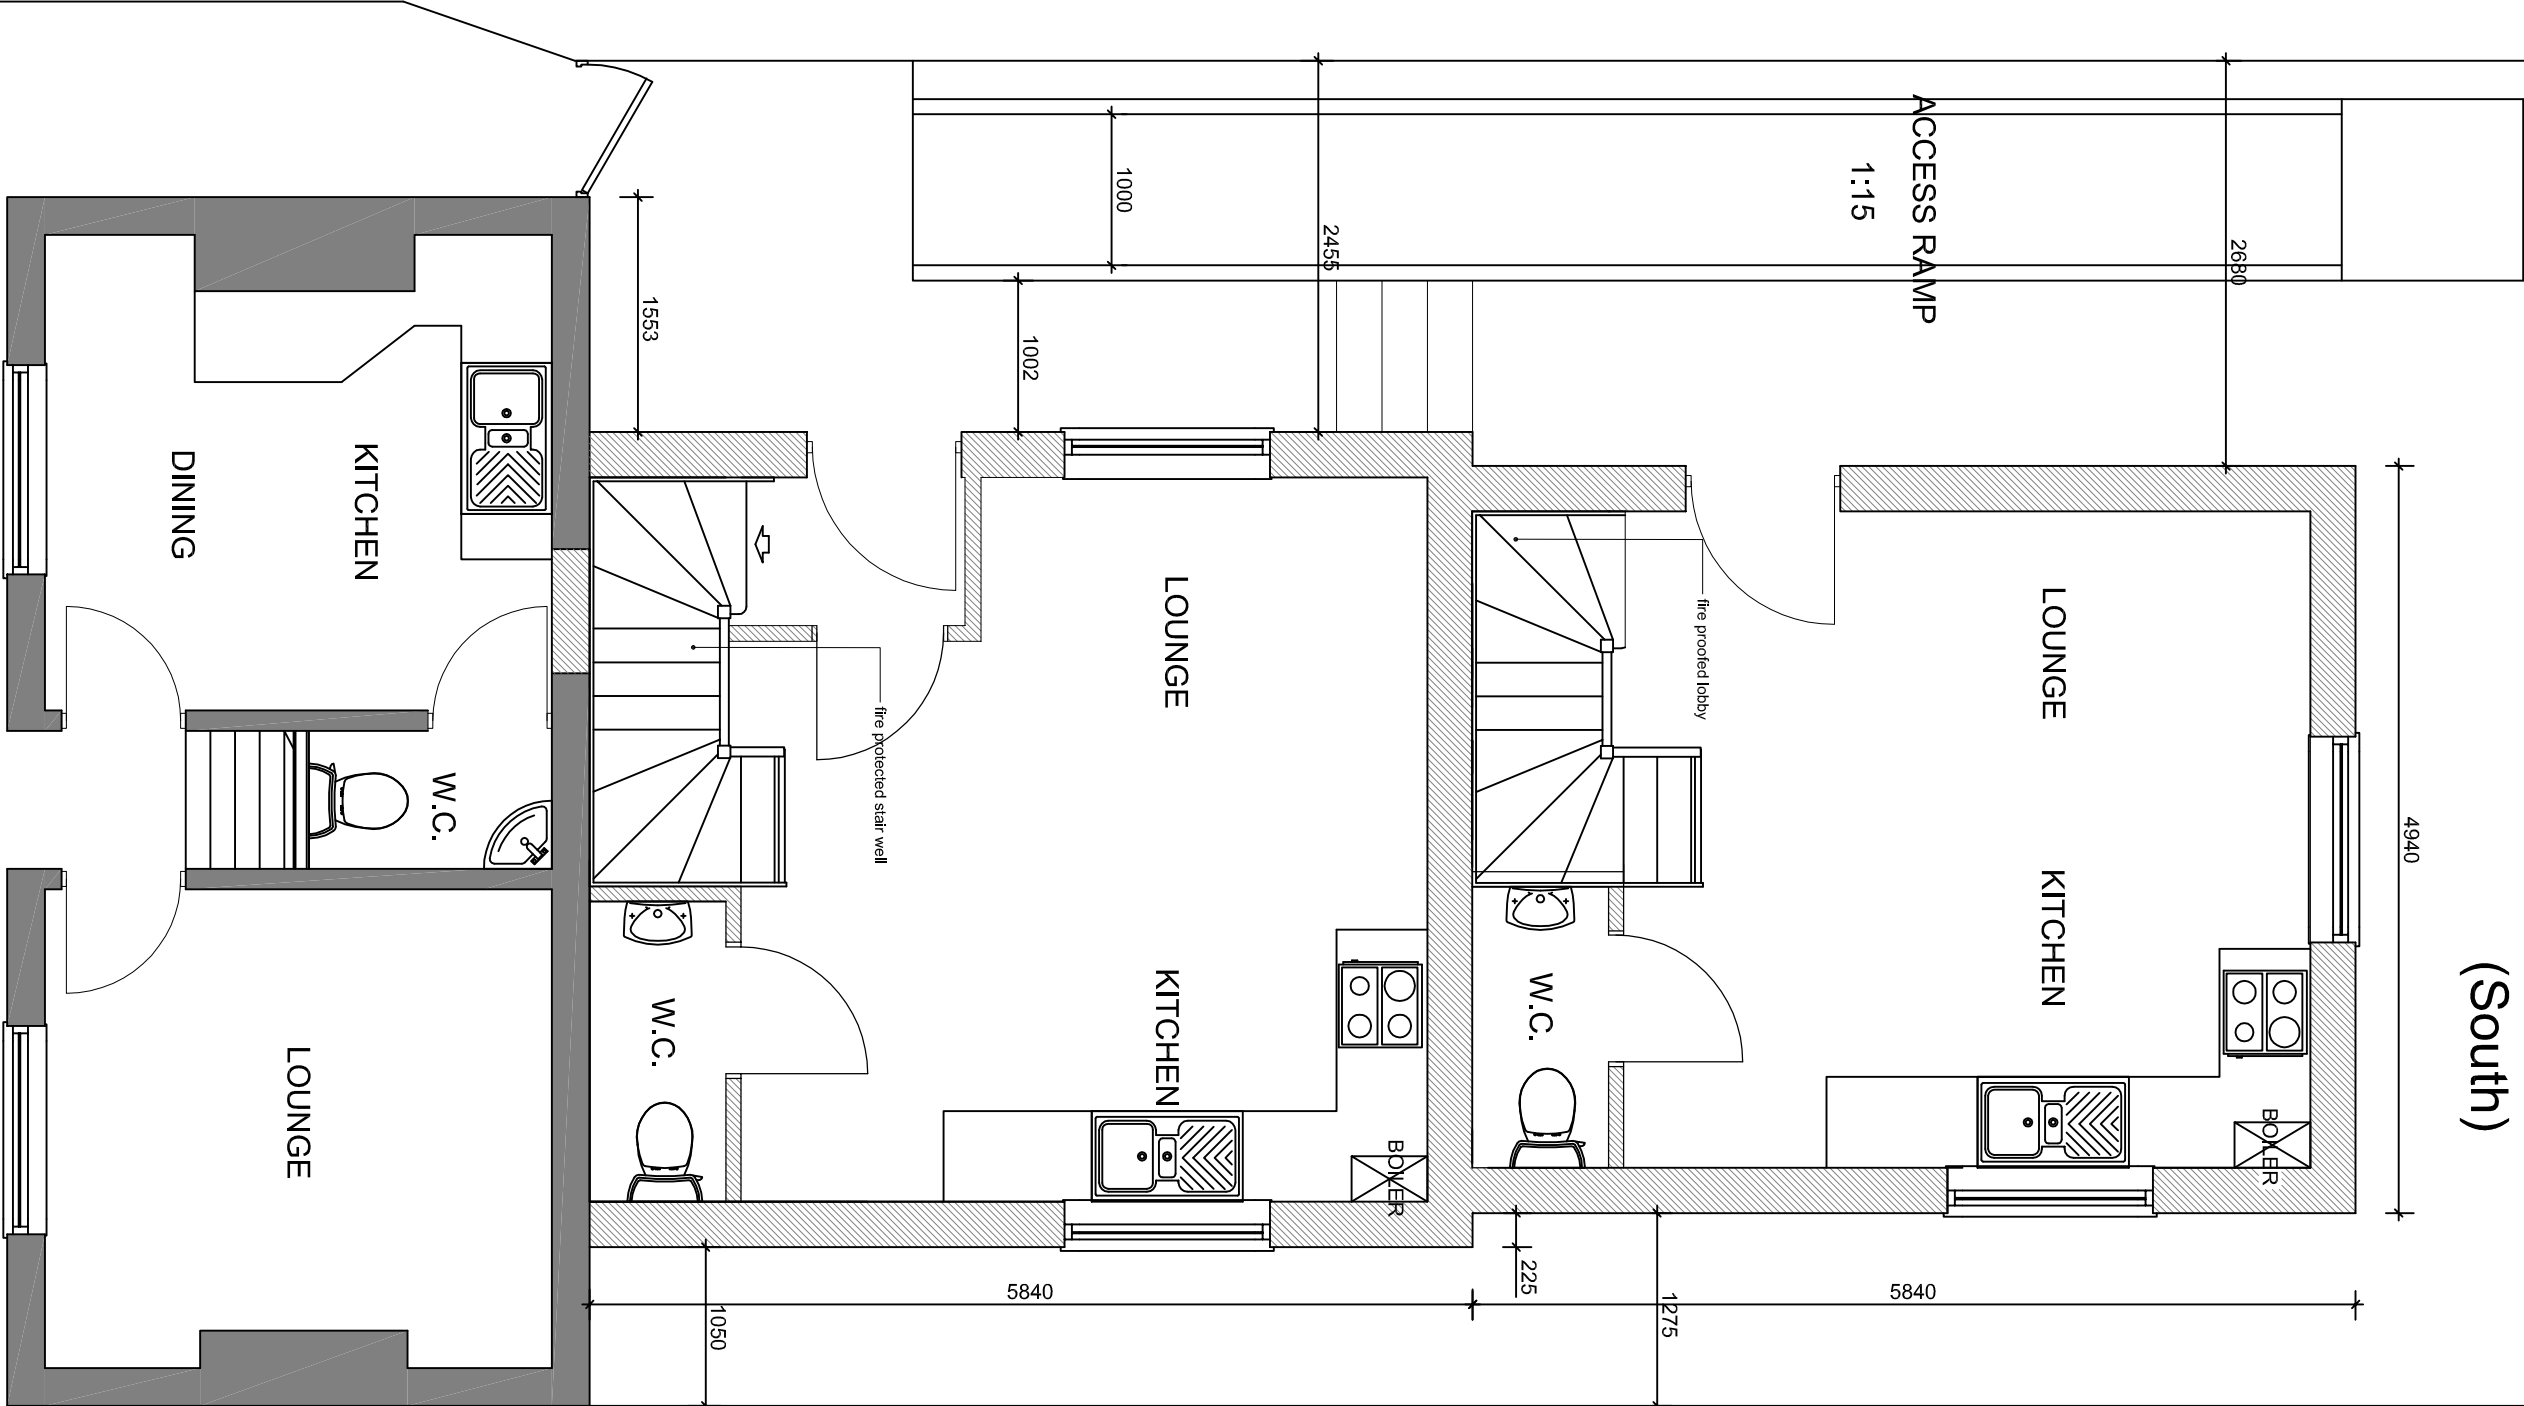

GROUND FLOOR PLAN

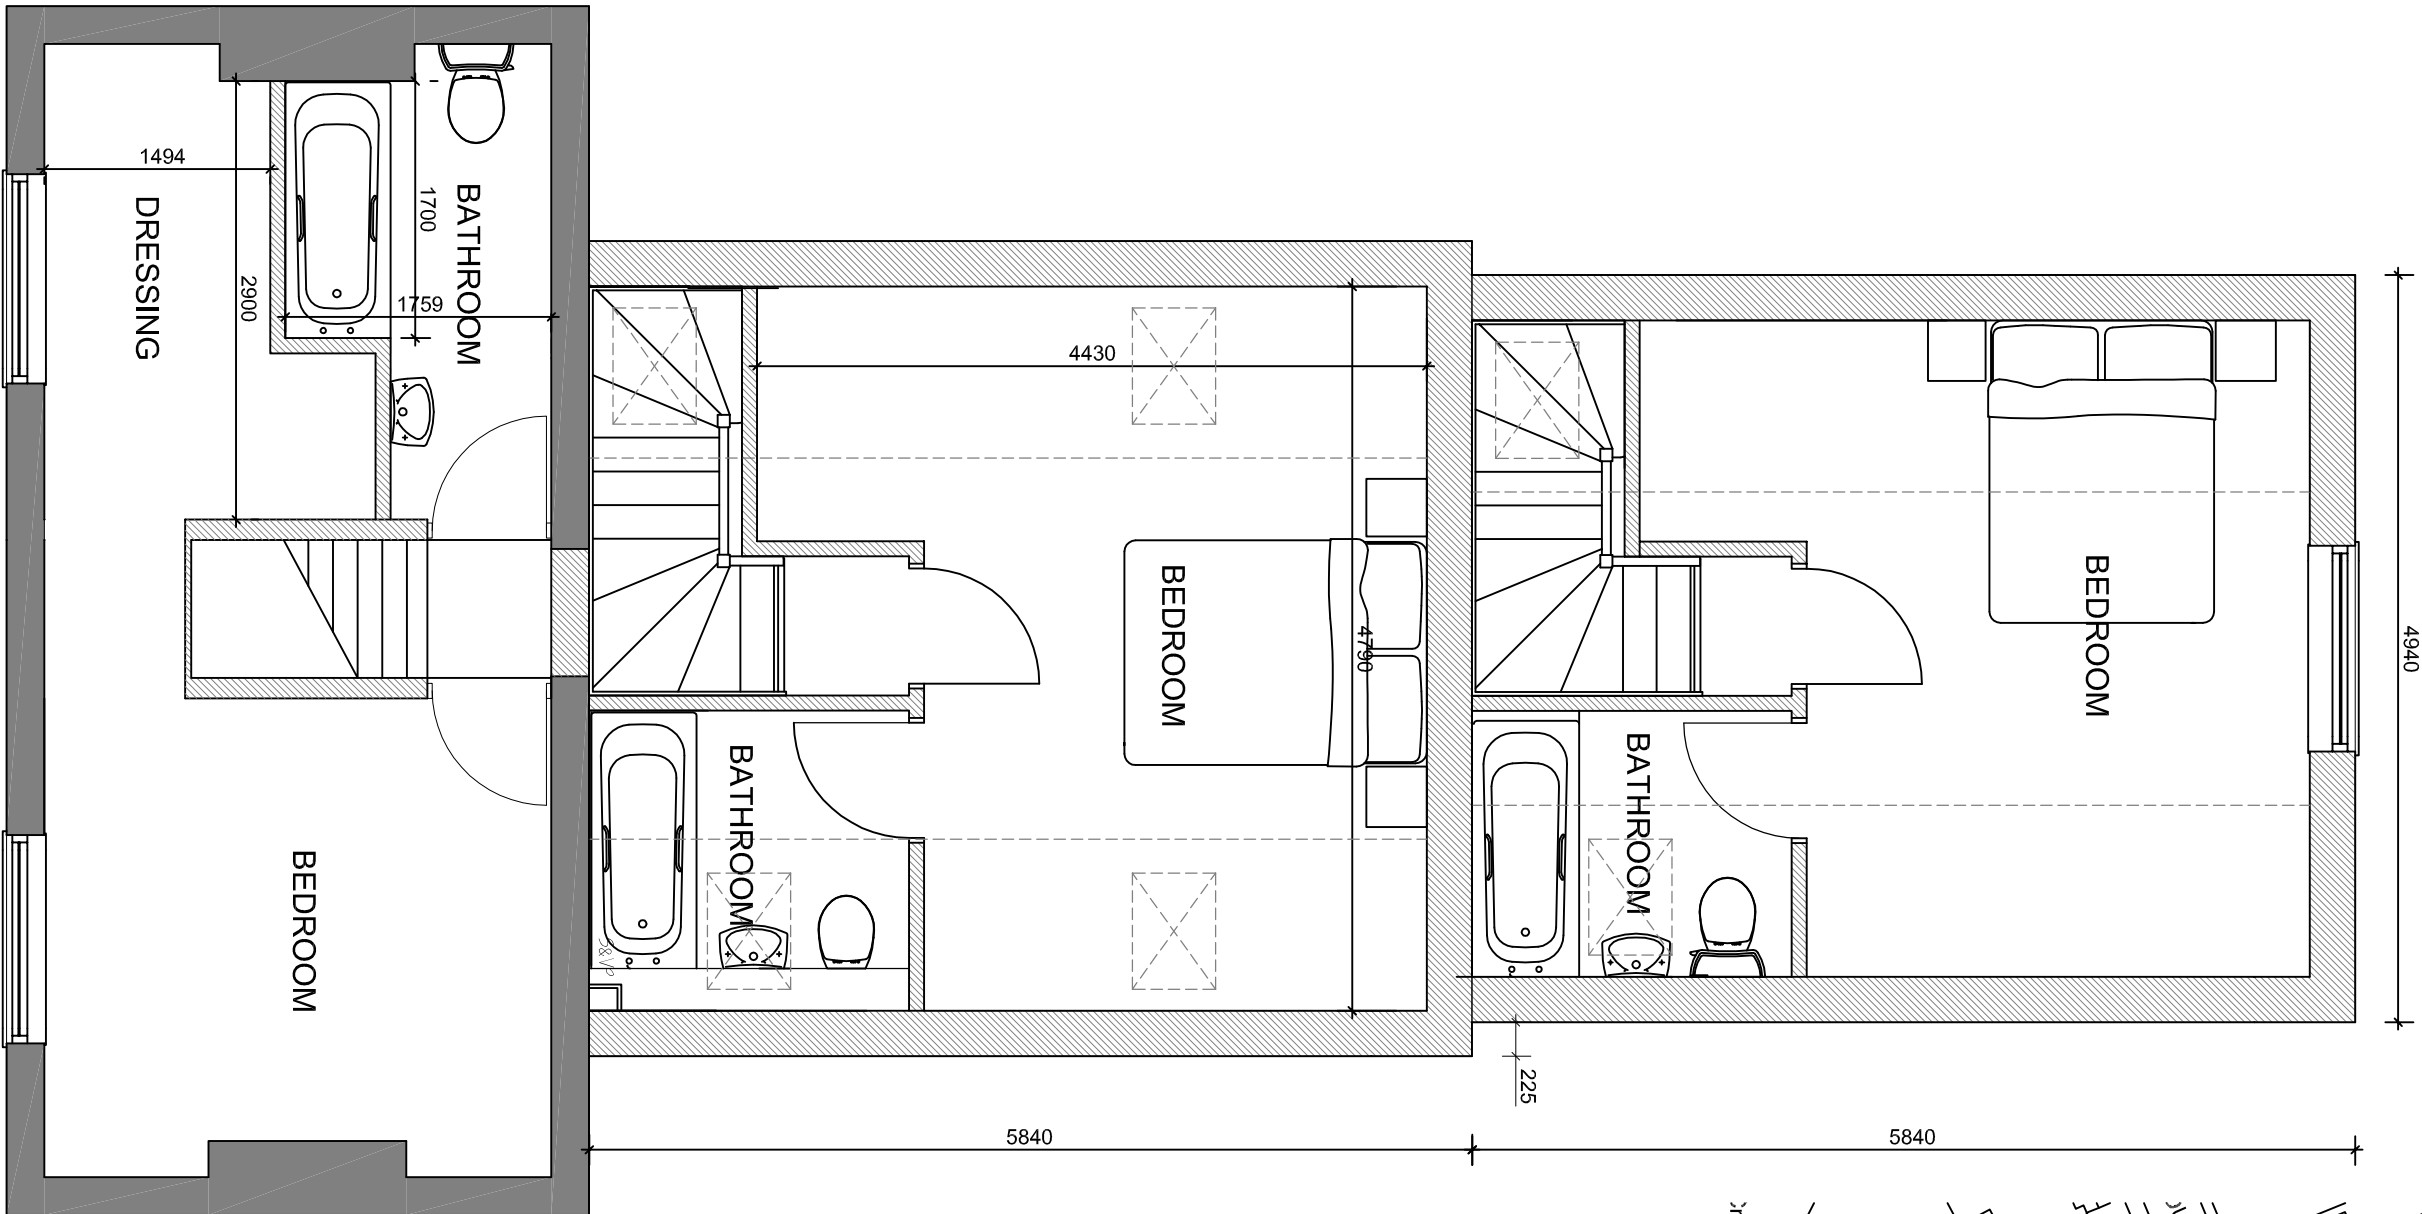

FIRST FLOOR PLAN



EXISTING FLOOR PLANS

Revision Date Drawn Description

Client Enchantment Homes

Project Extension & Alteration of 45 Bourne Road to create 3no. one bedroom flats

Drawing Planning

Scale 1:50, 1:100, 1:200 Drawn AWM Checked TAC Date 22/10/2015

1:1250 @ A1

Trevor A Chubb RIBA Ltd, 14 Old Foregate Road, Weston Hills, Spalding, Lincs, PE12 6DD 07778 597975 trevor@tacdarchitects.co.uk

www.tacdarchitects.co.uk



15/420/PA/002