





FRONT ELEVATION

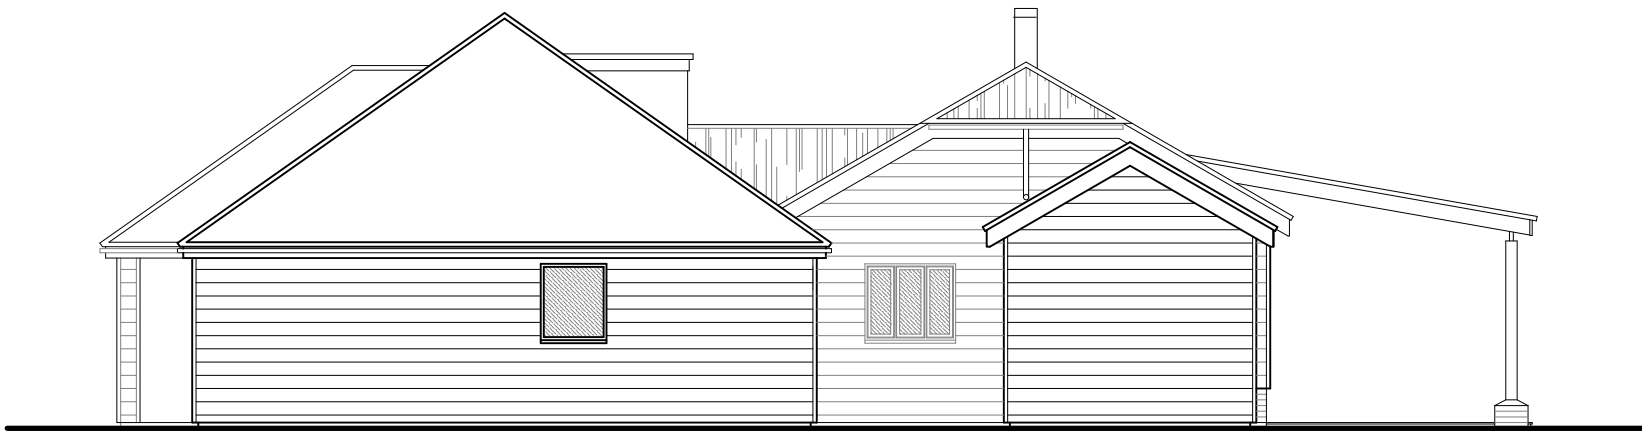


SIDE ELEVATION

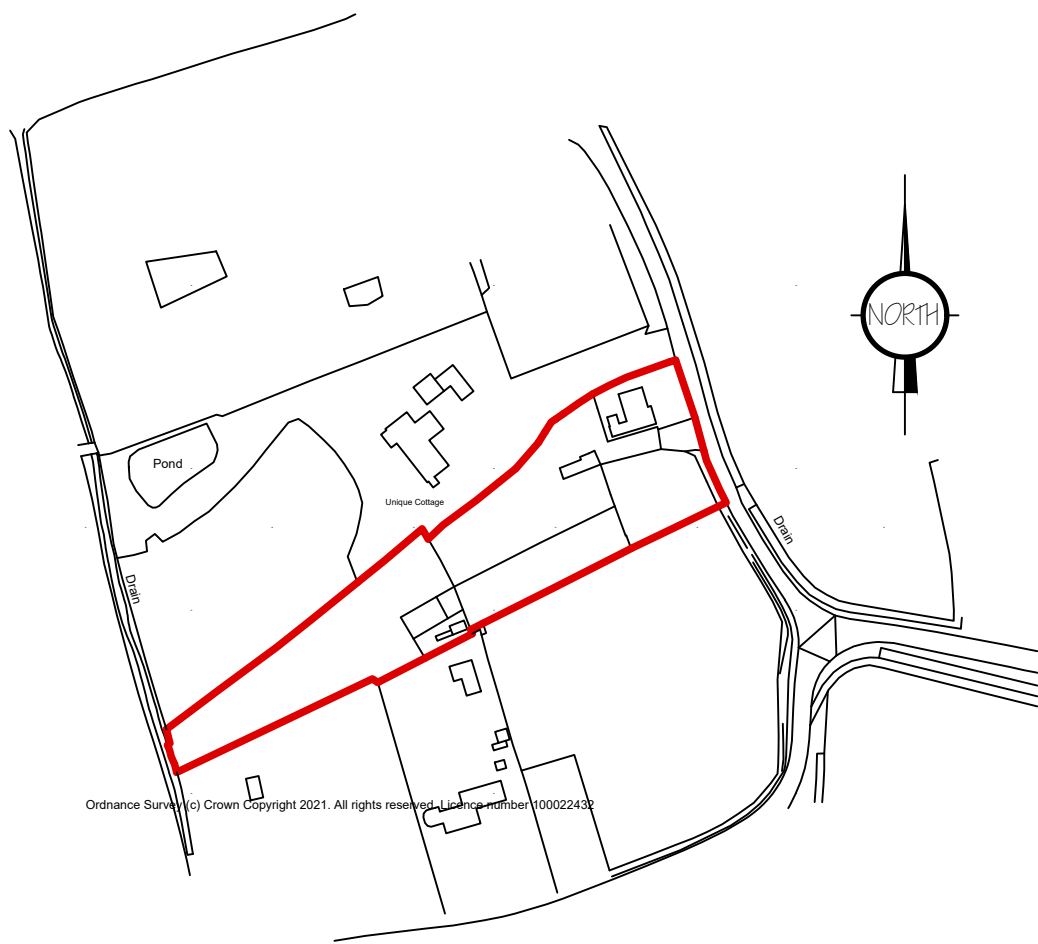

LOCATION PLAN 1:2500



REAR ELEVATION

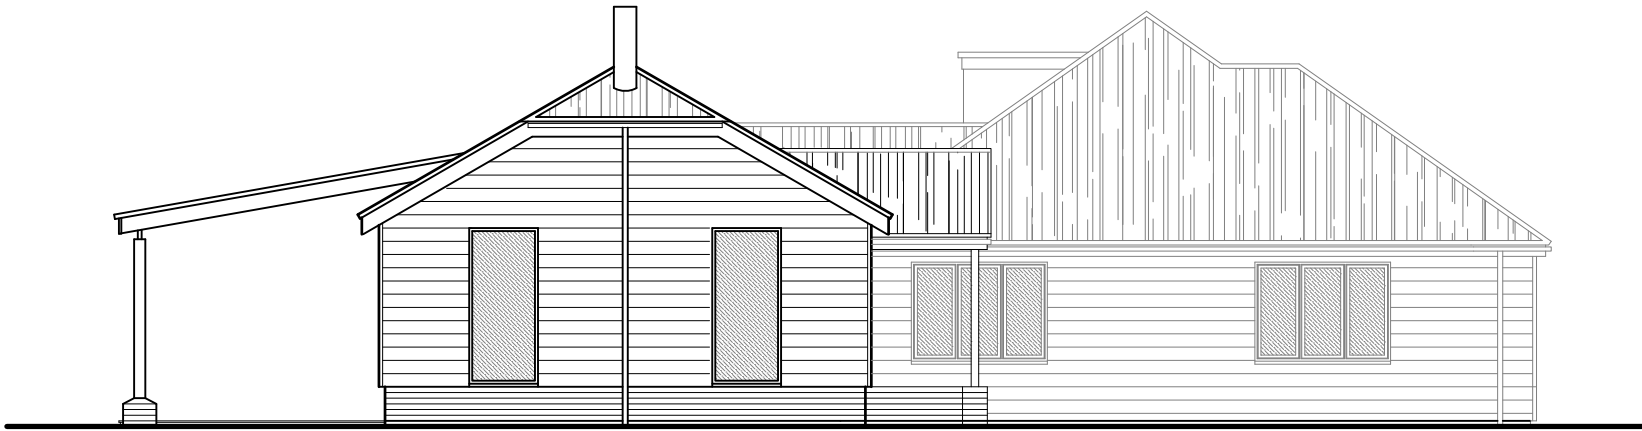

SIDE ELEVATION

Materials Schedule:
Walls: European Oak - Feathered Edge
Farmhouse Blend Brick To Base Of Extension
Roof: Clay (Tuscan) Double Pantile (Red / Brown)
Doors & Windows: Residence R7 Flush Casement - Eclectic Grey
Outters & Downpipes: Brushed Metal
Fascias & Soffits: Natural Oak

A	CLIENT AMENDMENTS	SEPT 2021
ref:	revision	date

G. R. MERCHANT LTD.
I.ENG AMICE FIWO
ARCHITECTURAL, STRUCTURAL
AND LAND DRAINAGE
CONSULTANTS
4 Wrights Mews
12A Park Road, Holbeach,
Spalding, Lincs. PE12 7EE
Tel: 01406 490800
Fax: 01406 425744
E-Mail: gr.merchant@btconnect.com

Project
ALTERATIONS & EXTENSION
'THE BUNGALOW'
FULLNEY LANE SOUTH
SPALDING, Lincs. PE12 6FA

Client
W.WOOD & J.COLE

Drawing
ELEVATIONS - PROPOSED
SITE PLAN - PROPOSED
LOCATION PLAN

Job Ref.
3826-21

Drawing No.
10A

Date
SEPT 2021

Drawn
SLB

Scales
1:50, 1:100 (Unless Otherwise Stated)

DO NOT SCALE FROM THIS DRAWING
This drawing is copyright and may not be altered, traced, photographed or used for any other purpose other than that for which it is issued. The General Contractor is to check all dimensions on site and report any discrepancies to the Architect. All details shown on this drawing including foundations are based upon typical site conditions related to the area. No responsibility can be accepted for abnormal conditions which may be discovered during construction unless reported to the Architect so that design amendments may be considered. Site and surveys are recommended in respect of foundations to establish specific site conditions before foundation work is undertaken. This drawing is limited in the amount of information contained and does not purport to contain a full specification of the works. It is solely for the purpose of obtaining Planning / Building Regulation approval. This drawing must not be used as a contract document alone. The works will not be supervised or inspected on site by G.R. Merchant or any representative thereof. It is the client or their appointed agents responsibility to control workmanship, substitution of materials, adherence to specification, selection to contract materials to be new unless otherwise stated and all components and materials etc. to be used fitted and installed etc. in strict accordance with manufacturers instruction and relevant code of practice. Materials shall conform to appropriate British standard specification or BBA certificate or European code equivalent. The Employer / Client shall ensure that the selected contractor is conversant with and adopts all measures necessary to achieve compliance with Health and Safety legislation for Building site and Work places. The Employer / Client is advised that should the works need to comply with the Construction Design and Management Regulations an independent Planning Supervisor will be required. The works shall comprise of all that is shown on the drawing and details. Work that may not specifically be shown but may be reasonably inferred as necessary to carry out the works shall be deemed to be included. It is the client / landowners responsibility to be aware of the Party Wall etc. Act 1996 when building in close proximity to adjoining neighbours boundaries.

