


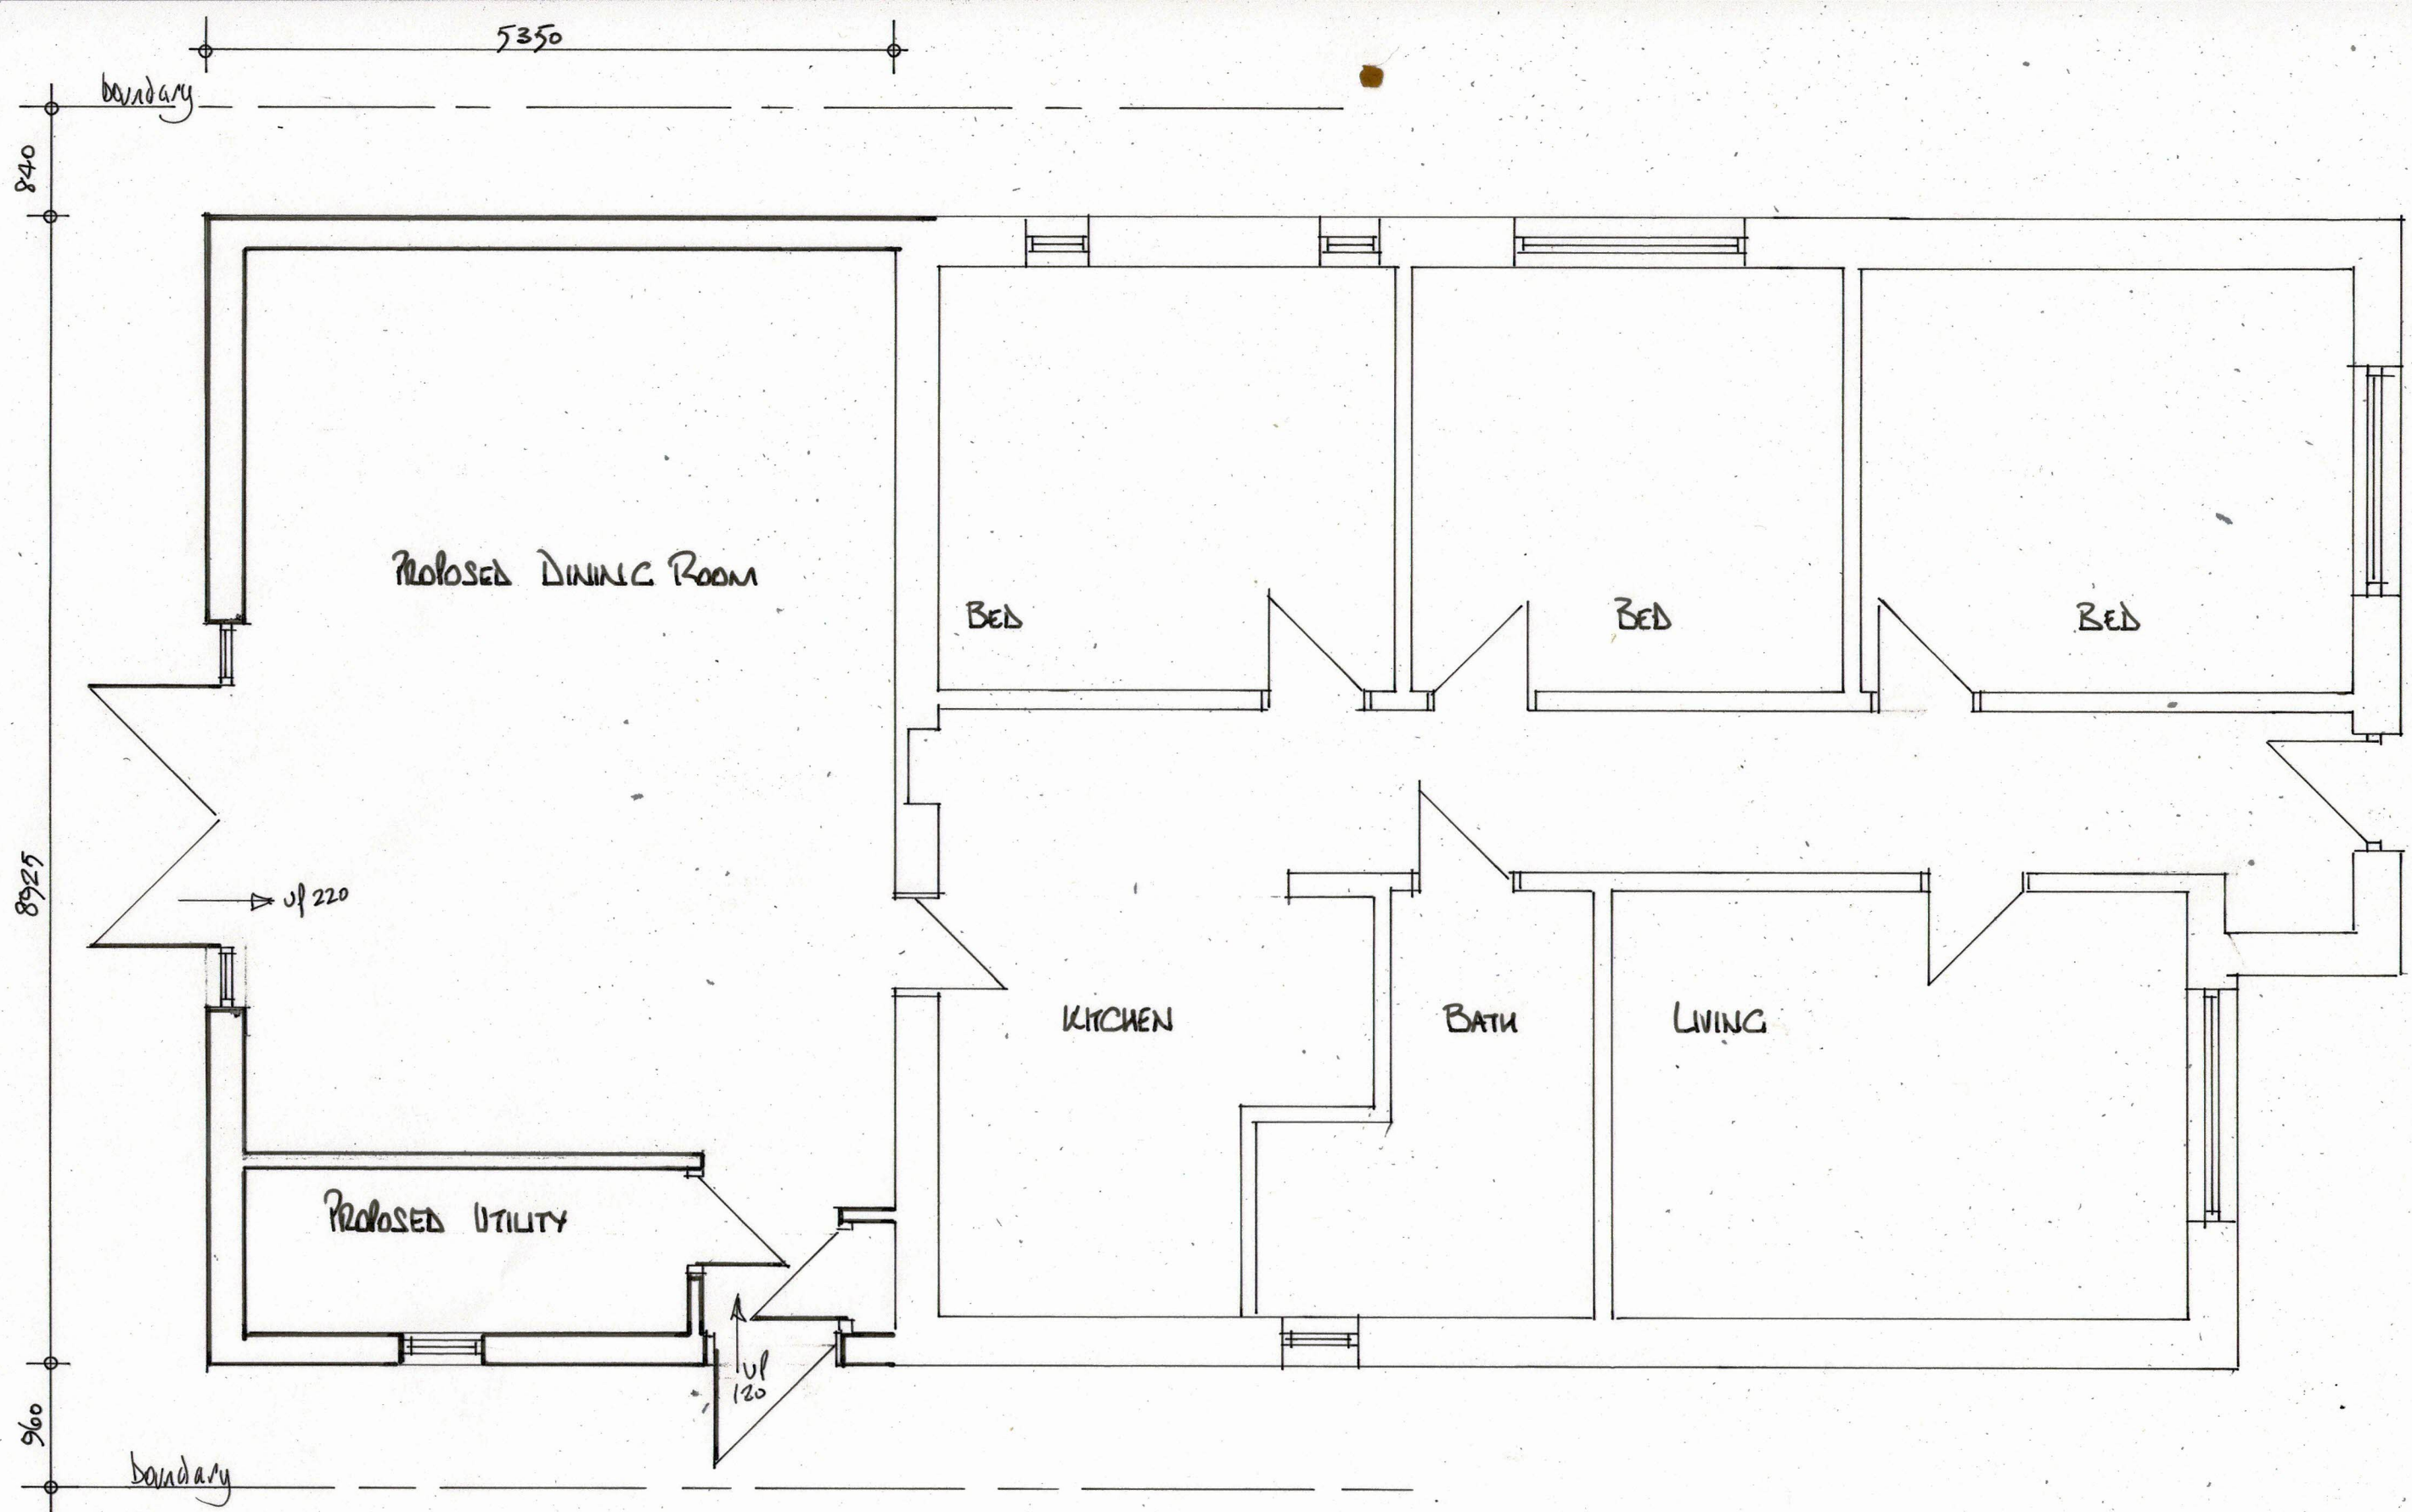

III, BOURNE ROAD,
SPALDING.
PE11 3LJ

⇒ Scaling plans is not recommended.
⇒ Existing Dimensions taken without intrusive survey and may therefore vary from those shown.
⇒ All dimensions verified on site before commencement.
⇒ Existing dimensions will be from finished surface whilst new dimensions before plaster.
⇒ Plans and Construction notes to be read in conjunction with Structural engineers calculations.

Malcolm Clark Associates
+44 (0)1427 667151
+44 (0)7802 832984
mcassociates2@gmail.com

Dwg No: B
Scale: 1:50
PROPOSED FLOOR PLAN
Malcolm Clark Associates is the Trading name of
Lambirth Clark Ltd. No: 13296697