



© Design Copyright reserved. Written consent must be obtained before copying or reproducing this drawing.
Do not scale this drawing, use figured dimensions only. Contractors are responsible for taking and checking
site dimensions. Any discrepancy must be reported to the Architectural Technologist immediately.

LEGEND / NOTES COLUMN :
Rev A: Boundary Amendments. MD 05.09.07

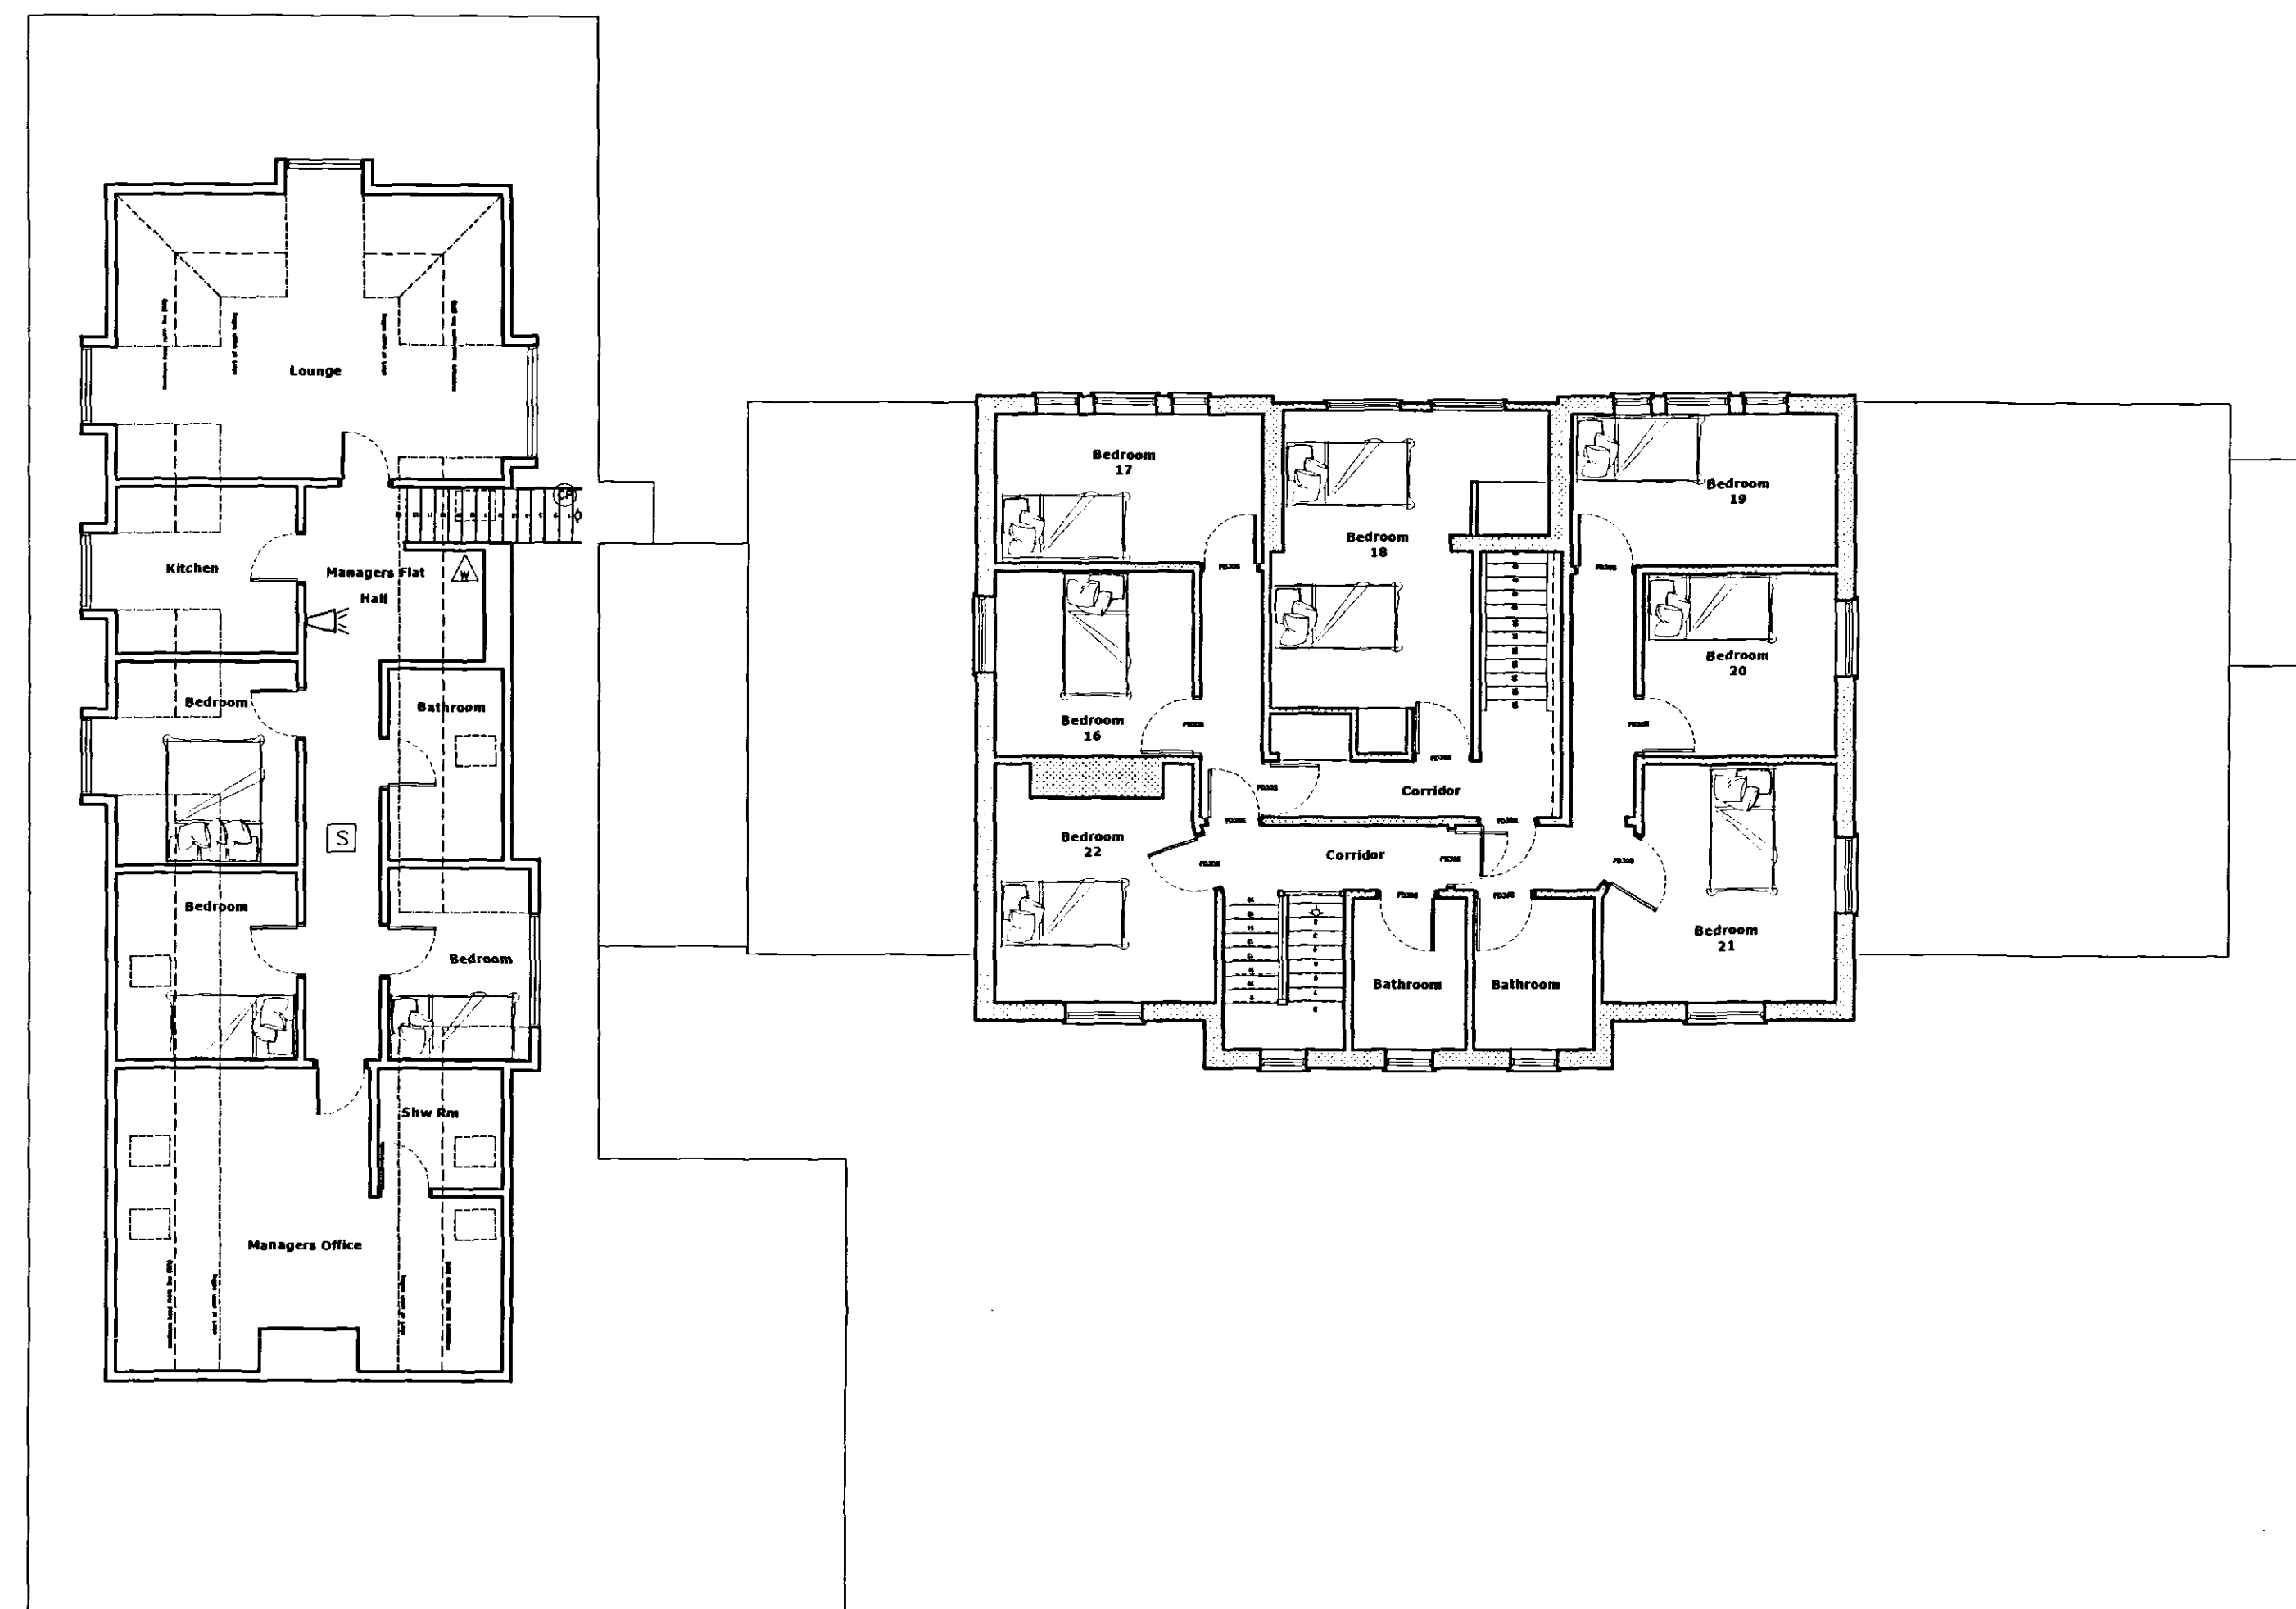


FIRST FLOOR PLAN
SCALE 1:100

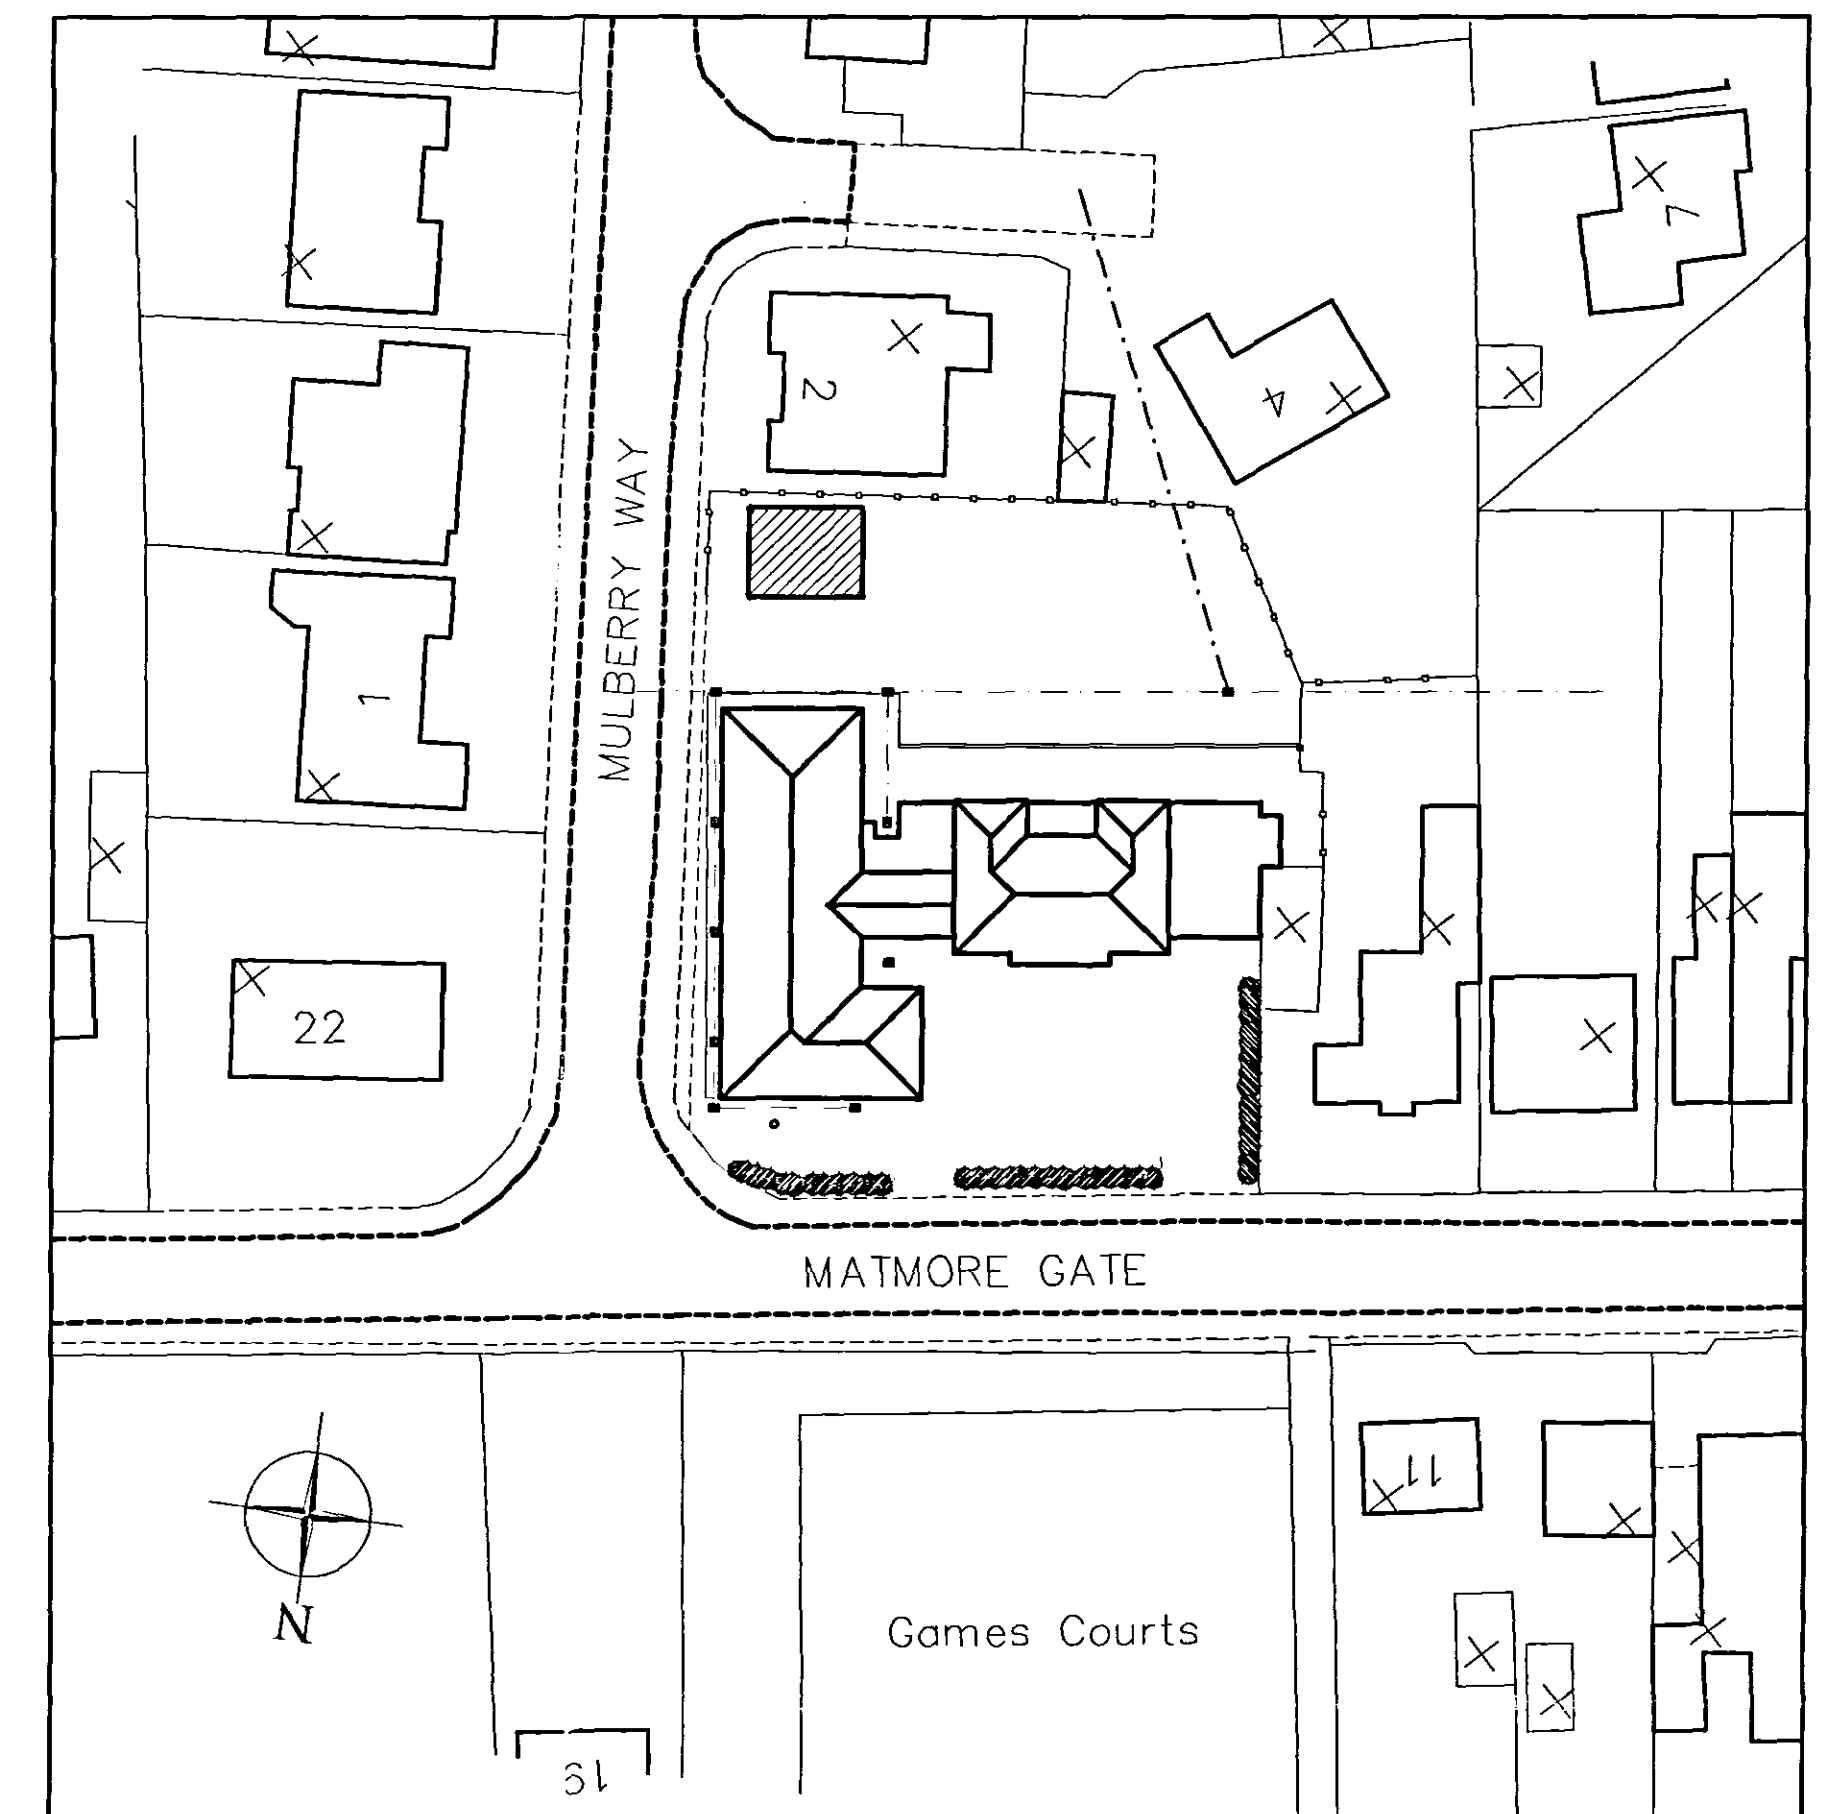

BLOCK PLAN
SCALE 1:500


NEIL DOWLMAN | Architecture

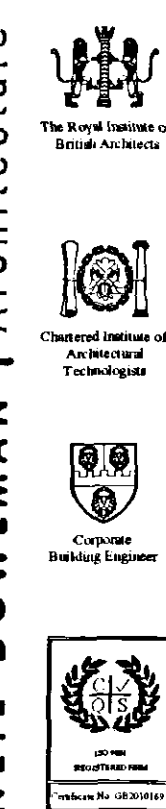

ALFORD | BOSTON | LOUTH | GRANTHAM | SKEGNESS

Neil Dowdman Architecture Ltd
14 Main Ridge West Boston Lincs PE21 6QQ
T: 01205 357272 F: 01205 351115
E: boston@neildowdman-architecture.co.uk

Chartered Architects | Chartered Architectural Technologist
Designers | Building Engineers | Planning Supervisors
Project Managers | Party Wall Surveyors | Access Consultants

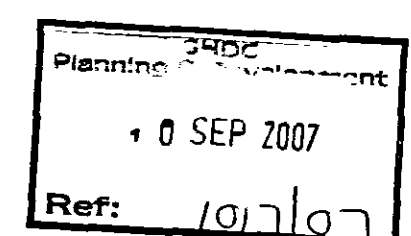

www.neildowdman-architecture.co.uk

Client
Mr Pang

Project
Proposed Extension & Alterations
Southern Wood House Care Home
20 Matmore Gate,
Spalding
Lincolnshire.

Title
Existing First Floor Plan.

Scale
As Shown

Date
Nov 2006
Drawn By
MGD
Checked By
GR

Drawing No.
B\1897-02
Revision
A.