

© Design Copyright reserved. Written consent must be obtained before copying or reproducing this drawing.
Do not scale this drawing, use figured dimensions only. Contractors are responsible for taking and checking
site dimensions. Any discrepancy must be reported to the Architectural Technologist immediately.

LEGEND / NOTES COLUMN :

GENERAL FIRE EQUIPMENT

- EMERGENCY LIGHT
- SMOKE / HEAT DETECTOR
- BREAK GLASS CALL POINT
- SOUNDER
- FIRE BLANKET

Notes: Points to be provided from 500mm - 1500mm above floor level.
All doors and windows opening to garden to be locked.


SIGNAGE

- S20 FIRE ESCAPE, KEEP CLEAR
- S22 FIRE EXIT
- S27 Illuminated sign "FIRE EXIT"
- S25 Push bar to open (or similar)
- S26 Directional arrow & running man
- S22 Illuminated "FIRE EXIT" sign with Directional arrow & running man
- S23 No Exit
- FDS Fire Door - Self closer
- KLS Keep Locked Shut

EXTINGUISHERS

- CARBON DIOXIDE EXTINGUISHER
- WATER
- POWDER EXTINGUISHER

MULBERRY WAY

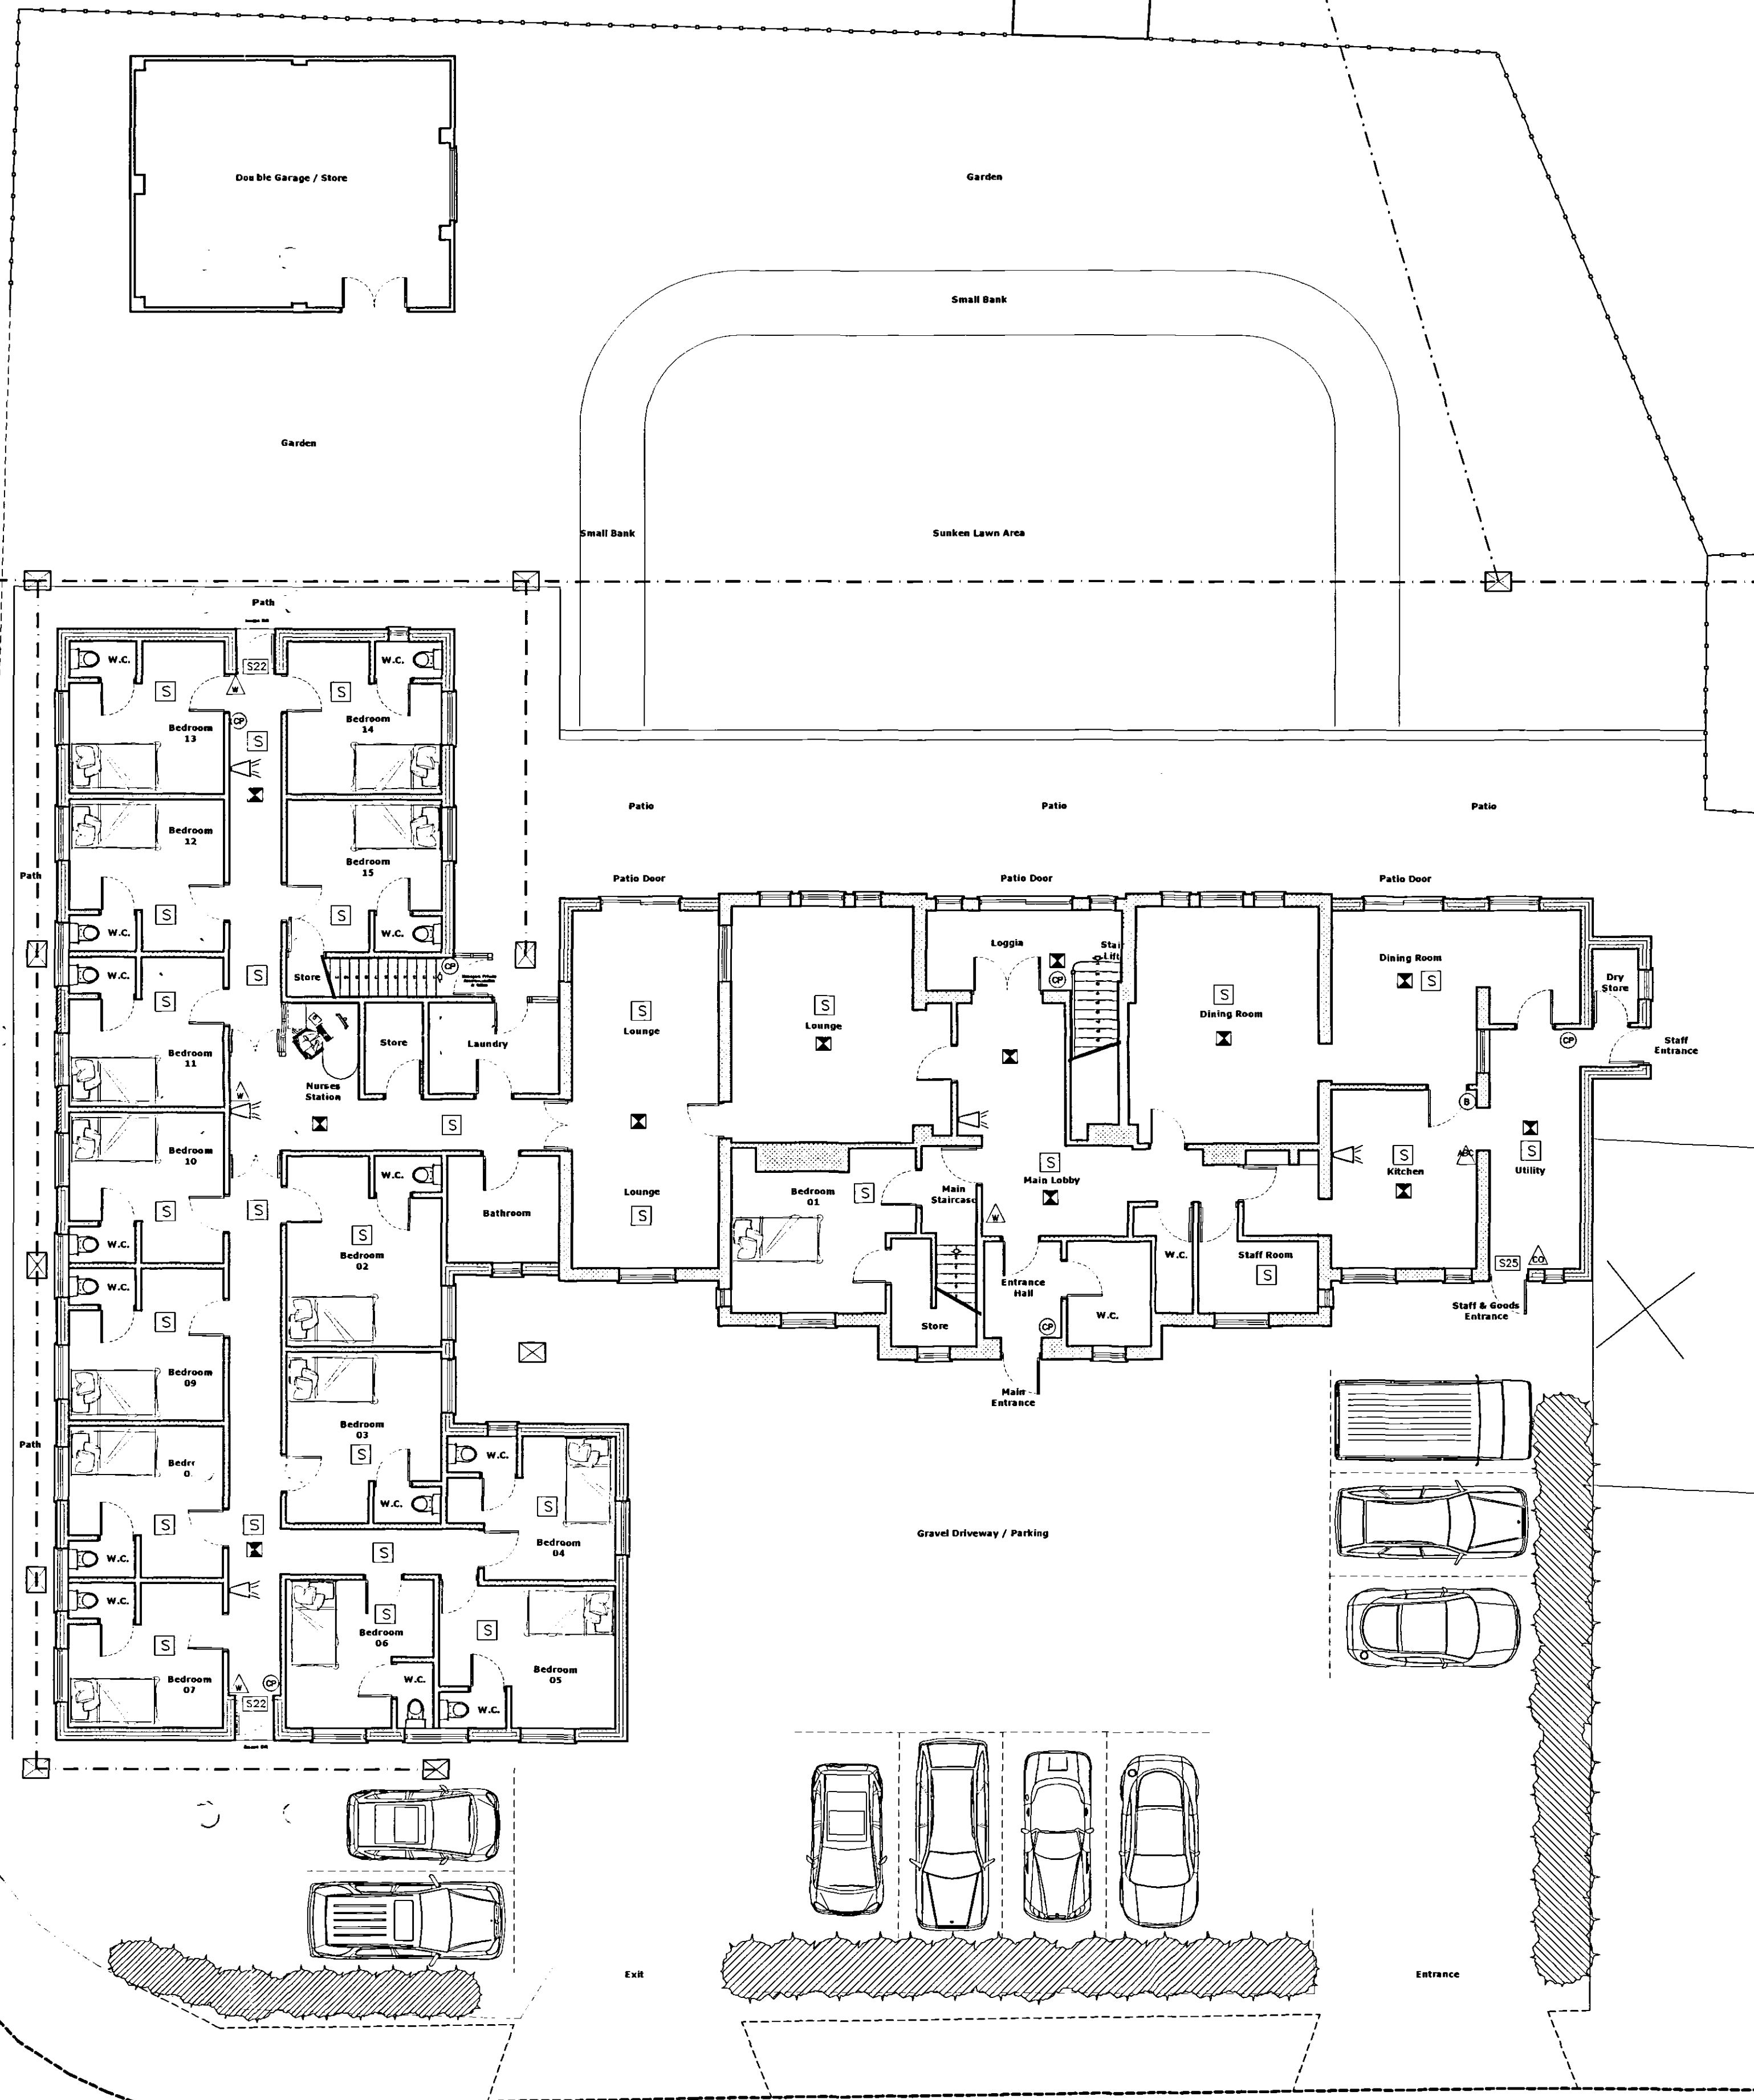

MATMORE GATE




ALFORD | BOSTON | LOUTH | GRANTHAM | SKEGNESS

Neil Dowlman Architecture Ltd
14 Main Ridge West Boston Lincs PE21 6QQ
T: 01205 357272 F: 01205 351115
E: boston@neildowlman-architecture.co.uk



Chartered Architects | Chartered Architectural Technologist
Designers | Building Engineers | Planning Supervisors
Project Managers | Party Wall Surveyors | Access Consultants

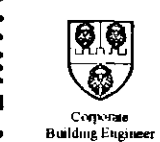

www.neildowlman-architecture.co.uk

Client

Mr Pang

Project

Proposed Extension & Alterations
Southern Wood House Care Home
20 Matmore Gate,
Spalding

Lincolnshire.

Title

Existing Ground Floor Plan.

Scale

1:100

Date

Nov 2006

Drawn By

MGD

Checked By

GR

Drawing No.

B\1897-01

Revision