



© Design Copyright reserved. Written consent must be obtained before copying or reproducing this drawing.
Do not scale this drawing, use figured dimensions only. Contractors are responsible for taking and checking
site dimensions. Any discrepancy must be reported to the Architectural Technologist immediately.

LEGEND / NOTES COLUMN :

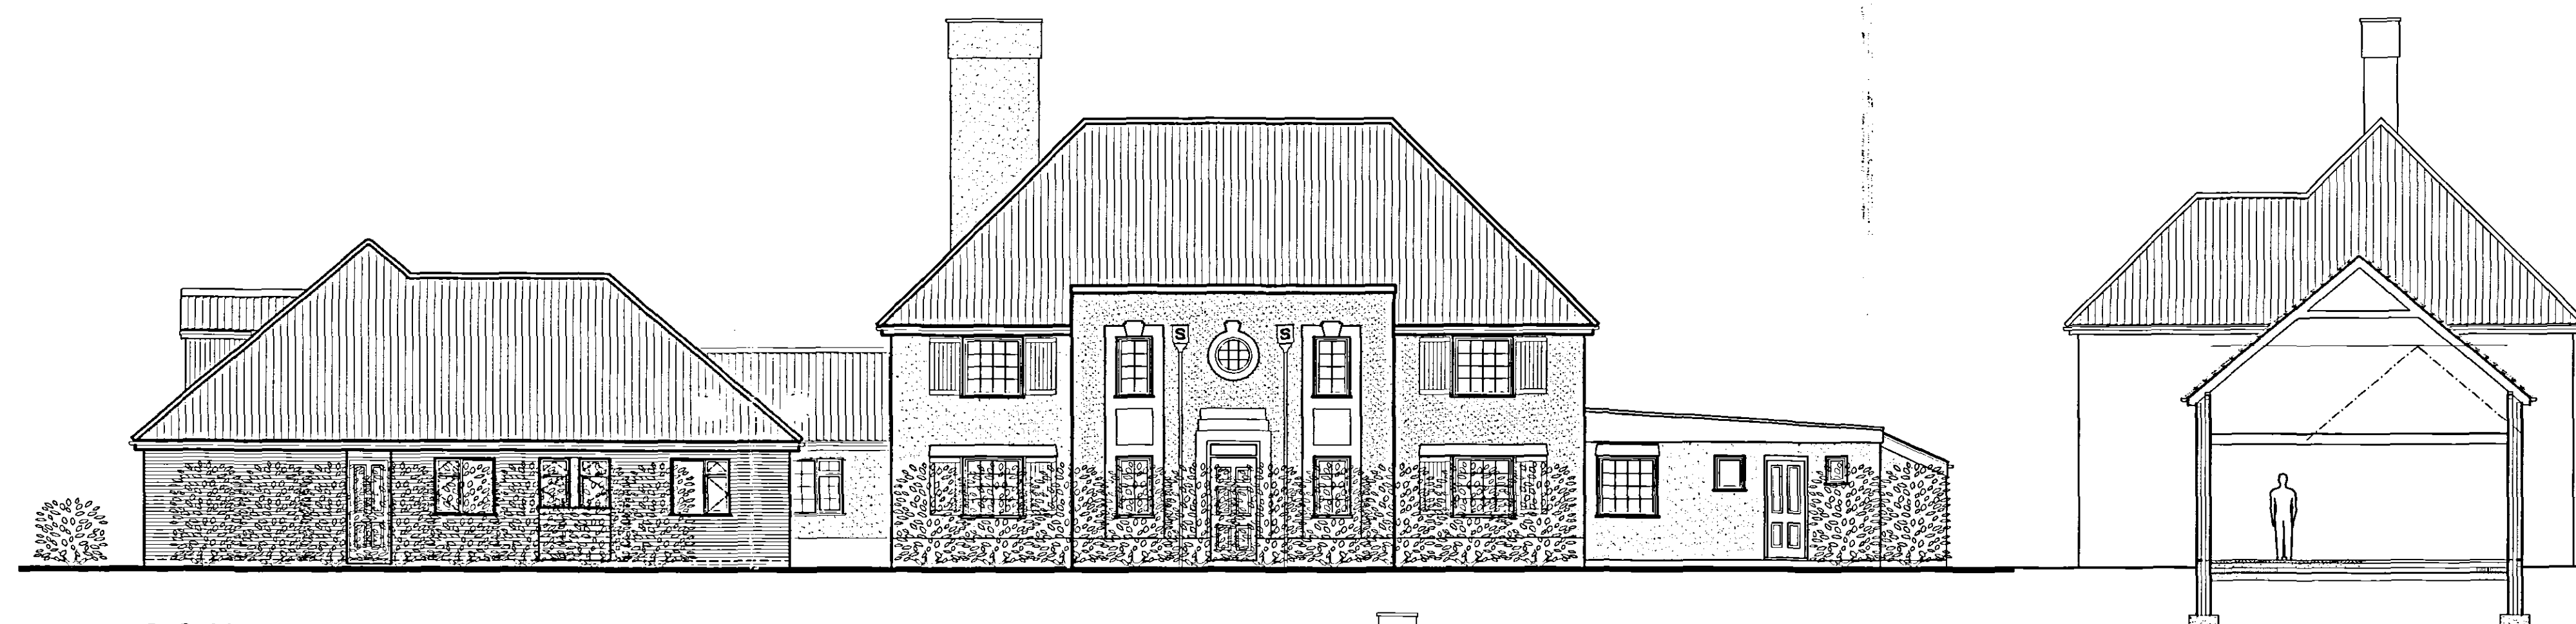

SOUTH ELEVATION
SCALE 1:100

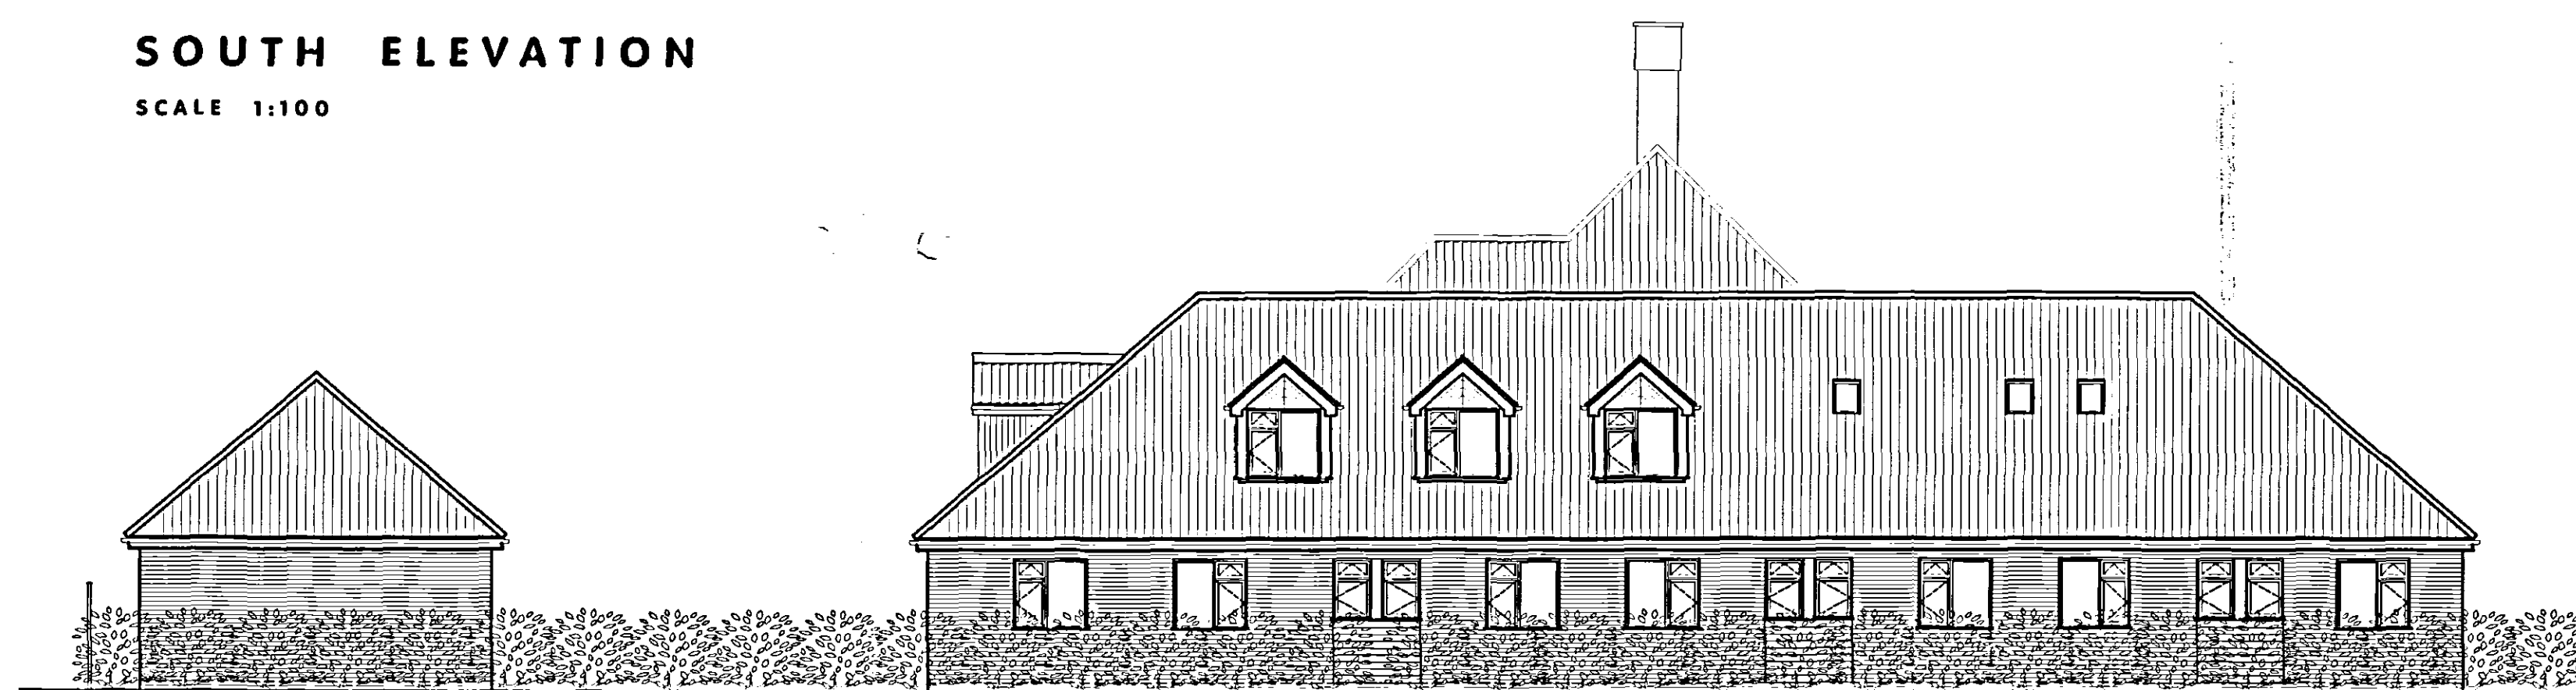


WEST ELEVATION
SCALE 1:100



NORTH ELEVATION
SCALE 1:100



EAST ELEVATION
SCALE 1:100

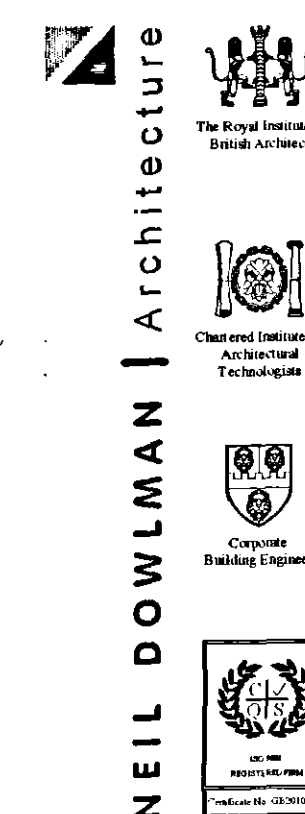

ALFORD | BOSTON | LOUTH | GRANTHAM | SKEGNESS

Neil Dowlman Architecture Ltd
14 Main Ridge West Boston Lincs PE21 6QQ
T: 01205 357272 F: 01205 351115
E: boston@neildowlman-architecture.co.uk

Chartered Architects | Chartered Architectural Technologist
Designers | Building Engineers | Planning Supervisors
Project Managers | Party Wall Surveyors | Access Consultants

www.neildowlman-architecture.co.uk

Client
Mr Pang

Project
Proposed Extension & Alterations
Southern Wood House Care Home
20 Matmore Gate,
Spalding
Lincolnshire.

Title
Existing Elevations.

Scale
As Shown

Date
Nov 2006
Drawn By
MCD

Checked By
GR

Drawing No.

B\1897-03

Revision