


© Design Copyright reserved. Written consent must be obtained before copying or reproducing this drawing. Do not scale this drawing, use figured dimensions only. Contractors are responsible for taking and checking site dimensions. Any discrepancy must be reported to the Architectural Technologist immediately.

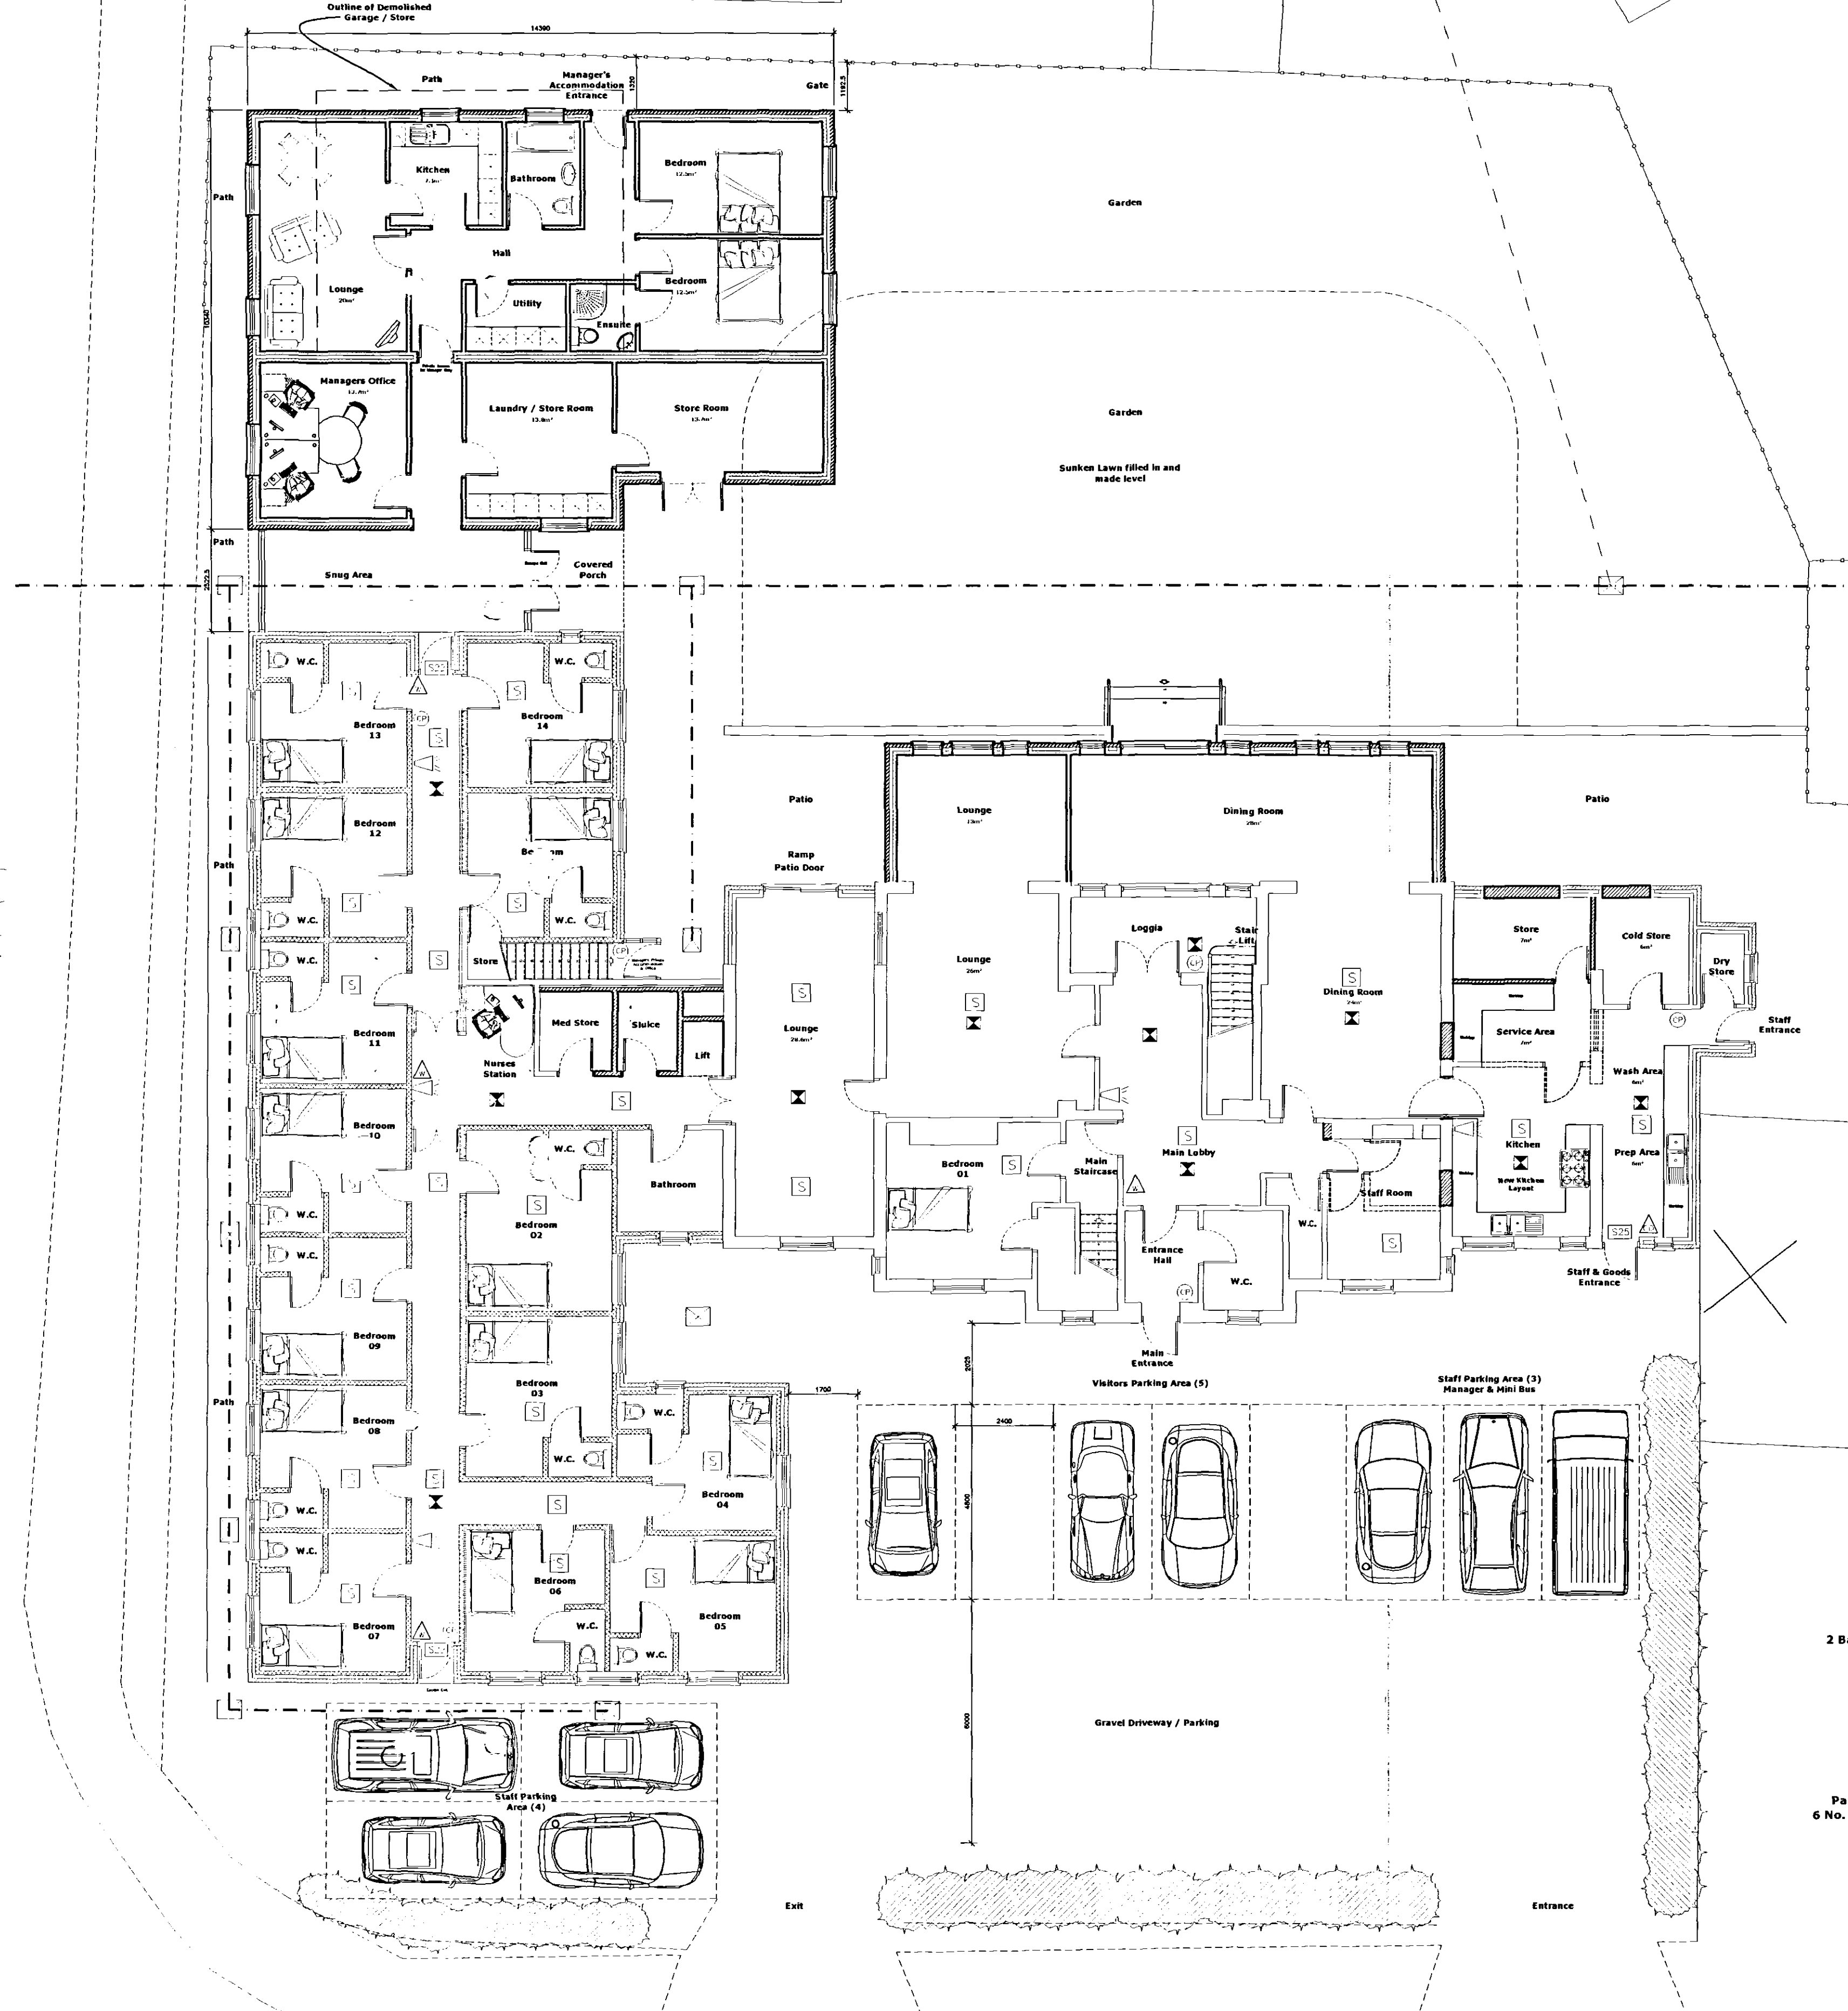

- GENERAL FIRE EQUIPMENT**
- EMERGENCY LIGHT
 - SMOKE / HEAT DETECTOR
 - BREAK GLASS CALL POINT
 - LOUDER
 - FIRE ALARM
- SIGNAGE**
- 320 FIRE ESCAPE, KEEP CLEAR
 - 322 FIRE EXIT
 - 322 Illuminated sign 'FIRE EXIT'
 - 325 Push bar to open (or similar)
 - 326 Directional arrow & running man
 - 322 Illuminated 'FIRE EXIT' sign with Directional arrow & running man
 - 323 No Exit
 - FD5 Fire Door - Self closer
 - FLS Keep Locked Shut
- EXTINGUISHERS**
- CARBON DIOXIDE EXTINGUISHER
 - WATER
 - POWDER EXTINGUISHER

LEGEND / NOTES COLUMN :
Rev A: Reduced Ridge line of Extension either side of Main Building and internal alterations. MD 08.12.06
Rev B: Clients Amendments. MD 05.01.07

NEIL DOWLMAN | Architecture
The Royal Institute of British Architects
Chartered Institute of Architectural Technologists
Chartered Building Engineer
www.neildowman-architecture.co.uk

ALFORD | BOSTON | LOUTH | GRANTHAM | SKEGNESS

Neil Dowman Architecture Ltd
14 Main Ridge West Boston Lincs PE21 6QQ
T: 01205 357272 F: 01205 351115
E: boston@neildowman-architecture.co.uk

Chartered Architects | Chartered Architectural Technologist
Designers | Building Engineers | Planning Supervisors
Project Managers | Party Wall Surveyors | Access Consultants

Proposal.

- 30 Bedrooms of which 26 are en-suites.
- 2 Bathrooms and 2 shower rooms. (one on each floor)
- 2 Nursing stations. (one on each floor)
- 2 Sluice Rooms. (one on each floor)
- New lift. (access to all areas)
- 5 New stores. (2 on Grd floor & 3 on 1st floor)
- New larger staff room.
- New larger office.
- New larger laundry room.
- New larger lounge & dining room.
- New smaller managers accommodation.
- Extra Staircase (escape)
- Parking increased from 9 to 12 spaces. (new layout)
- 6 No. Visitors Parking Spaces & 6 No. Staff Parking Spaces

Client
Mr Pang

Project
Proposed Extension & Alterations
Southern Wood House Care Home
20 Matmore Gate,
Spalding
Lincolnshire.

Title
Proposed Ground Floor Plan.

nda

Scale
1:100

Date
Nov 2006

Drawn By
MGD

Checked By
GR

Drawing No.
A\1897-04

Revision
B.