


© Design Copyright reserved. Written consent must be obtained before copying or reproducing this drawing. Do not scale this drawing, use figured dimensions only. Contractors are responsible for taking and checking site dimensions. Any discrepancy must be reported to the Architectural Technologist immediately.

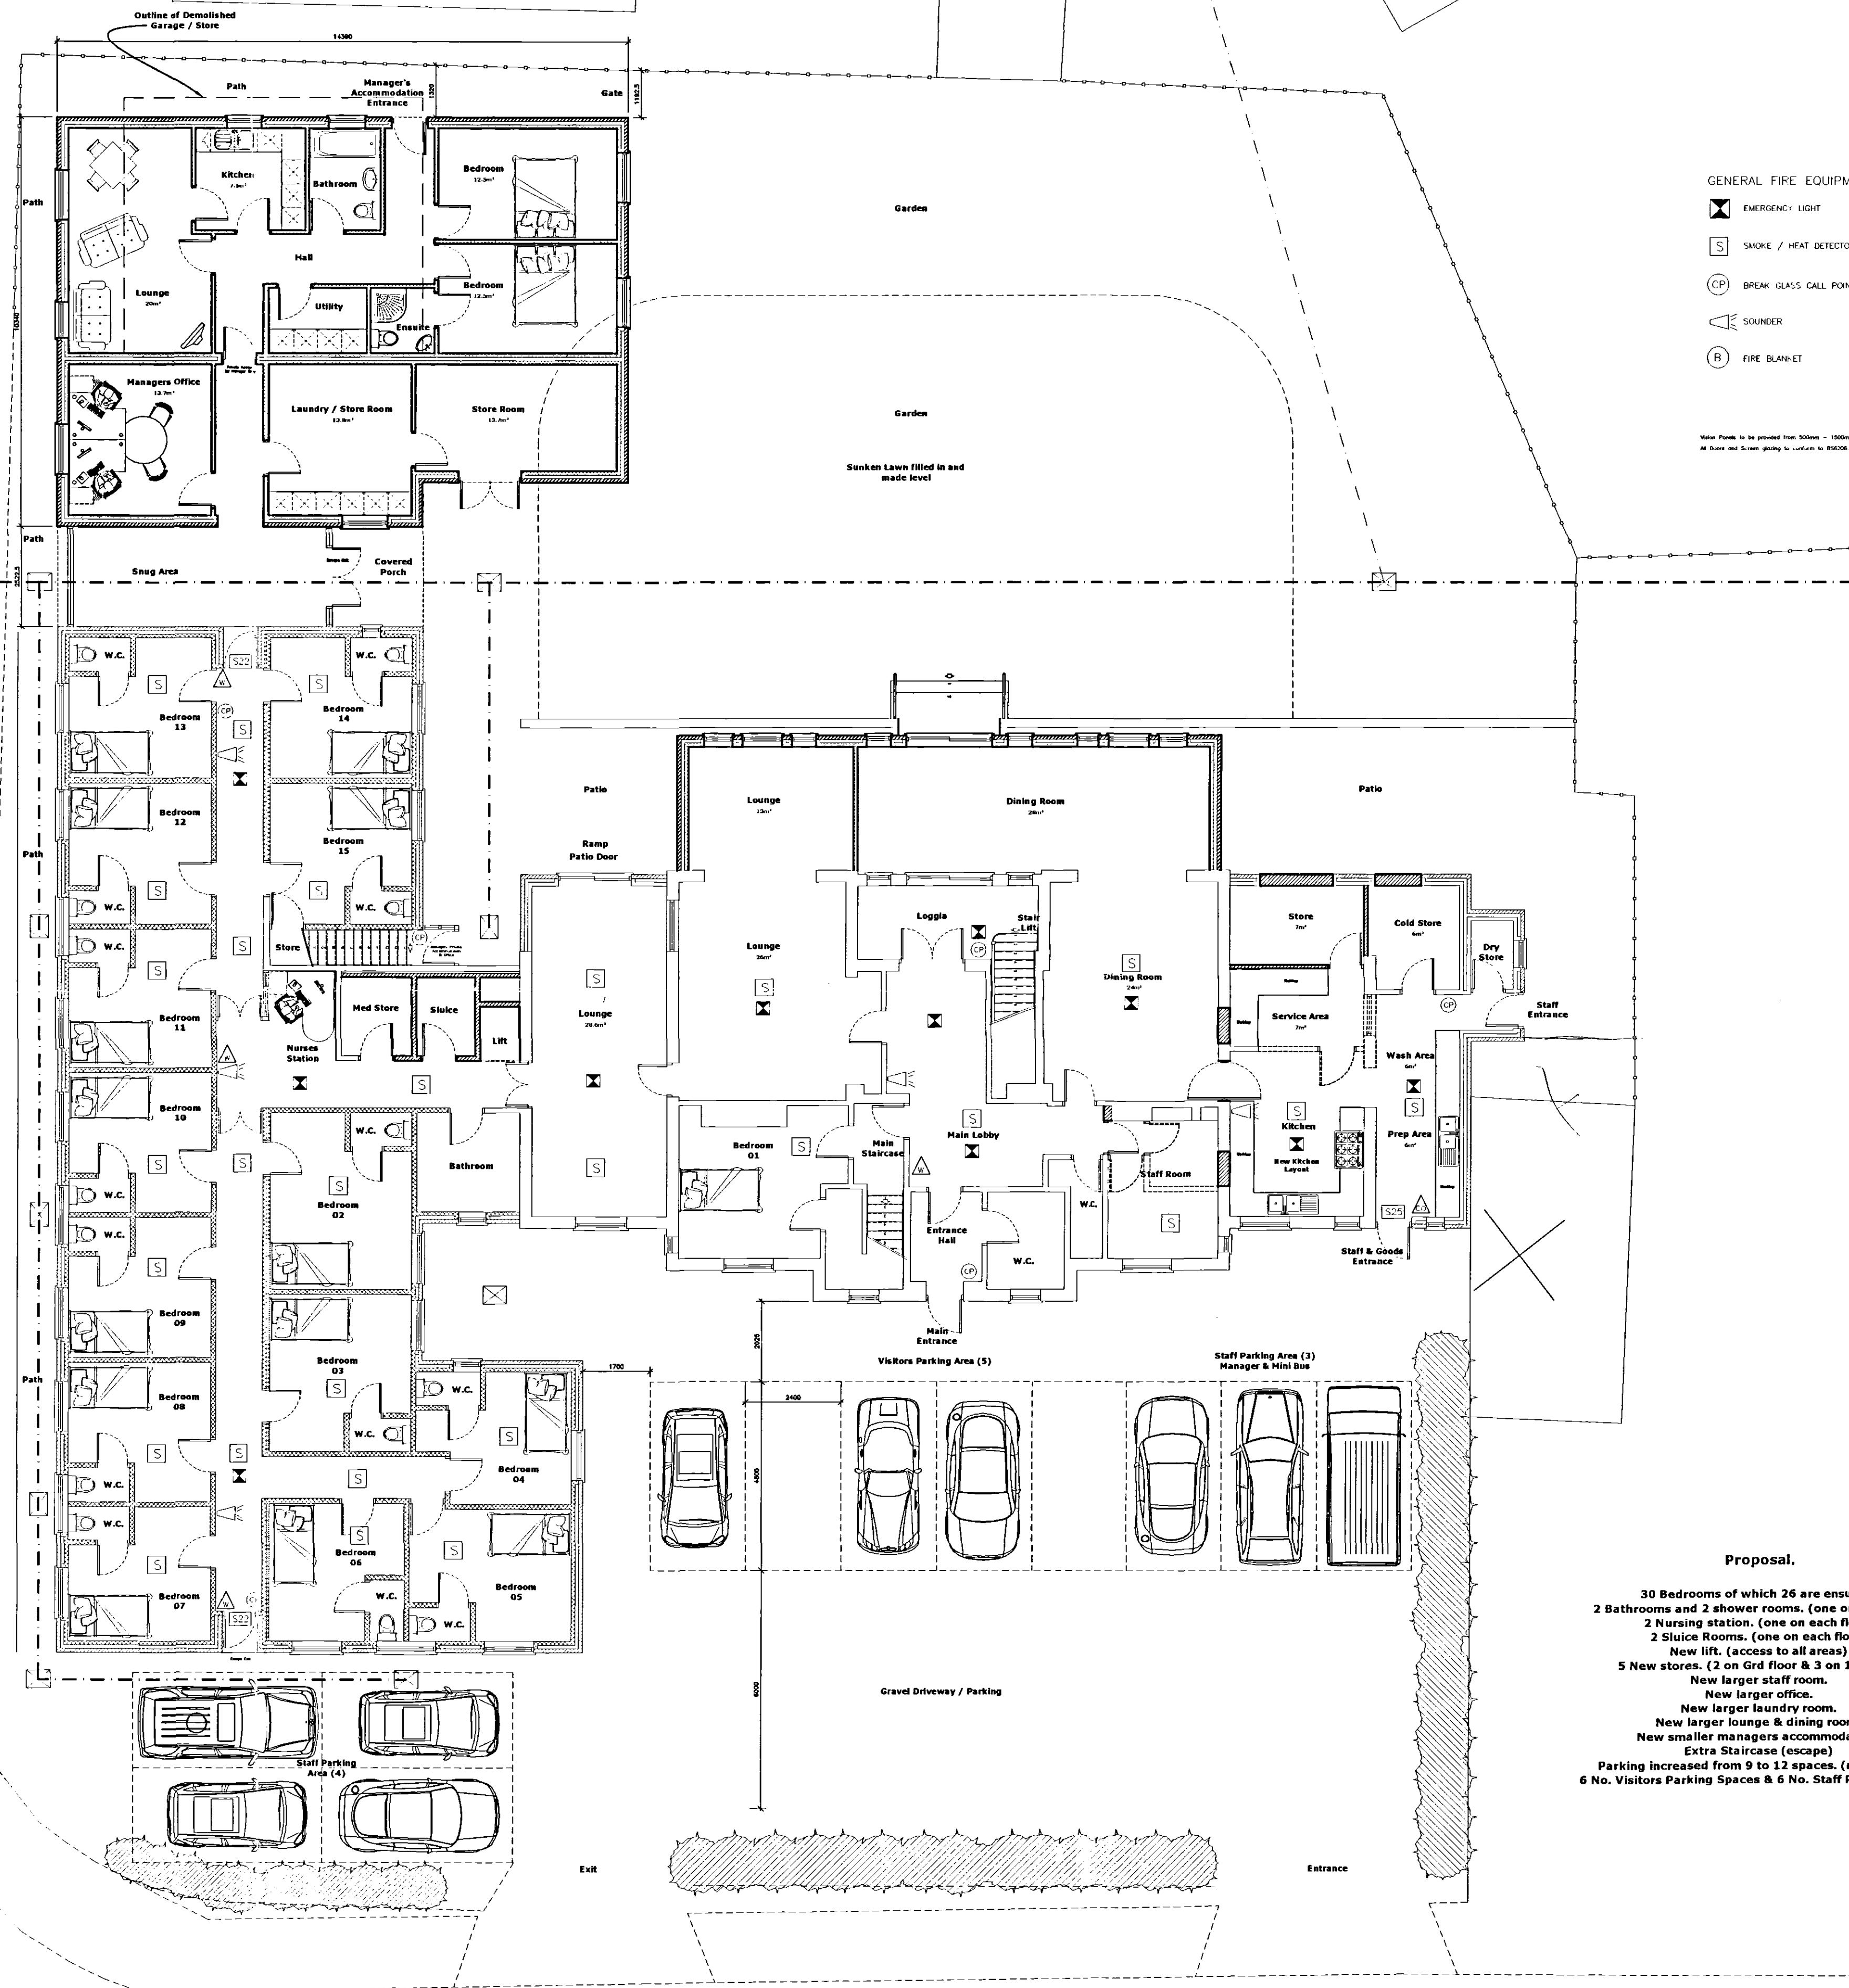

GENERAL FIRE EQUIPMENT

- EMERGENCY LIGHT
- SMOKE / HEAT DETECTOR
- BREAK GLASS CALL POINT
- SOUNDER
- FIRE BLANKET

Water Pumps to be provided from 500mm - 1000mm above floor level. All doors and screens going to conform to BS4006.

SIGNAGE


- FIRE ESCAPE, KEEP CLEAR
- FIRE EXIT
- Illuminated sign "FIRE EXIT"
- Push bar to open (or similar)
- Directional arrow & running man
- Illuminated "FIRE EXIT" sign with directional arrow & running man
- No Exit
- Fire Door - Self closer
- Keep Locked Shut

EXTINGUISHERS

- CARBON DIOXIDE EXTINGUISHER
- WATER
- POWDER EXTINGUISHER

LEGEND / NOTES COLUMN :


- Rev A: Reduced Ridge line of Extension either side of Main Building and internal alterations. MD 08.12.06
- Rev B: Clients Amendments. MD 05.01.07

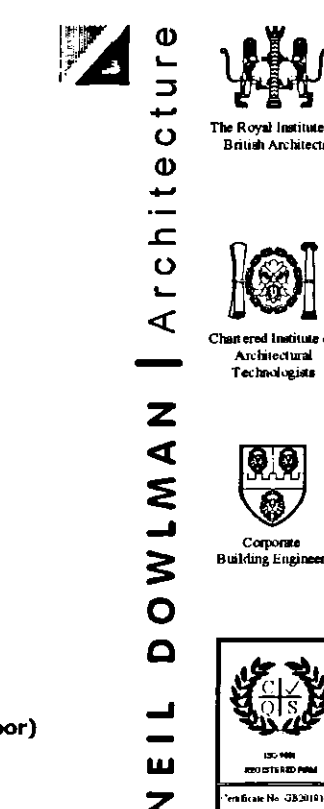

ALFORD | BOSTON | LOUTH | GRANTHAM | SKEGNESS

Neil Dowlman Architecture Ltd
14 Main Ridge West Boston Lincs PE21 6QQ
T: 01205 357272 F: 01205 351115
E: boston@neildowlman-architecture.co.uk

Chartered Architects | Chartered Architectural Technologist
Designers | Building Engineers | Planning Supervisors
Project Managers | Party Wall Surveyors | Access Consultants

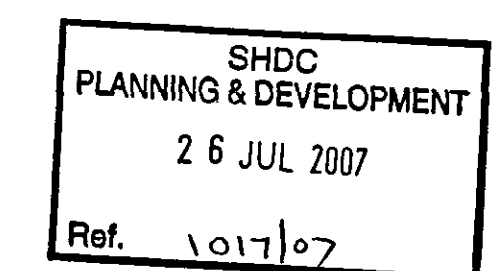

Proposal.

- 30 Bedrooms of which 26 are en-suites.
- 2 Bathrooms and 2 shower rooms. (one on each floor)
- 2 Nursing station. (one on each floor)
- 2 Sluice Rooms. (one on each floor)
- New lift. (access to all areas)
- 5 New stores. (2 on Grd floor & 3 on 1st floor)
- New larger staff room.
- New larger office.
- New larger laundry room.
- New larger lounge & dining room.
- New smaller managers accommodation.
- Extra Staircase (escape)
- Parking increased from 9 to 12 spaces. (new layout)
- 6 No. Visitors Parking Spaces & 6 No. Staff Parking Space:

www.neildowlman-architecture.co.uk

Client

Mr Pang

Project

Proposed Extension & Alterations
Southern Wood House Care Home
20 Matmore Gate,
Spalding
Lincolnshire.

Title

Proposed Ground Floor Plan.

Scale

1:100

Date

Nov 2006

Drawn By

MGD

Checked By

GR

Drawing No.

A\1897-04

Revision

B.