


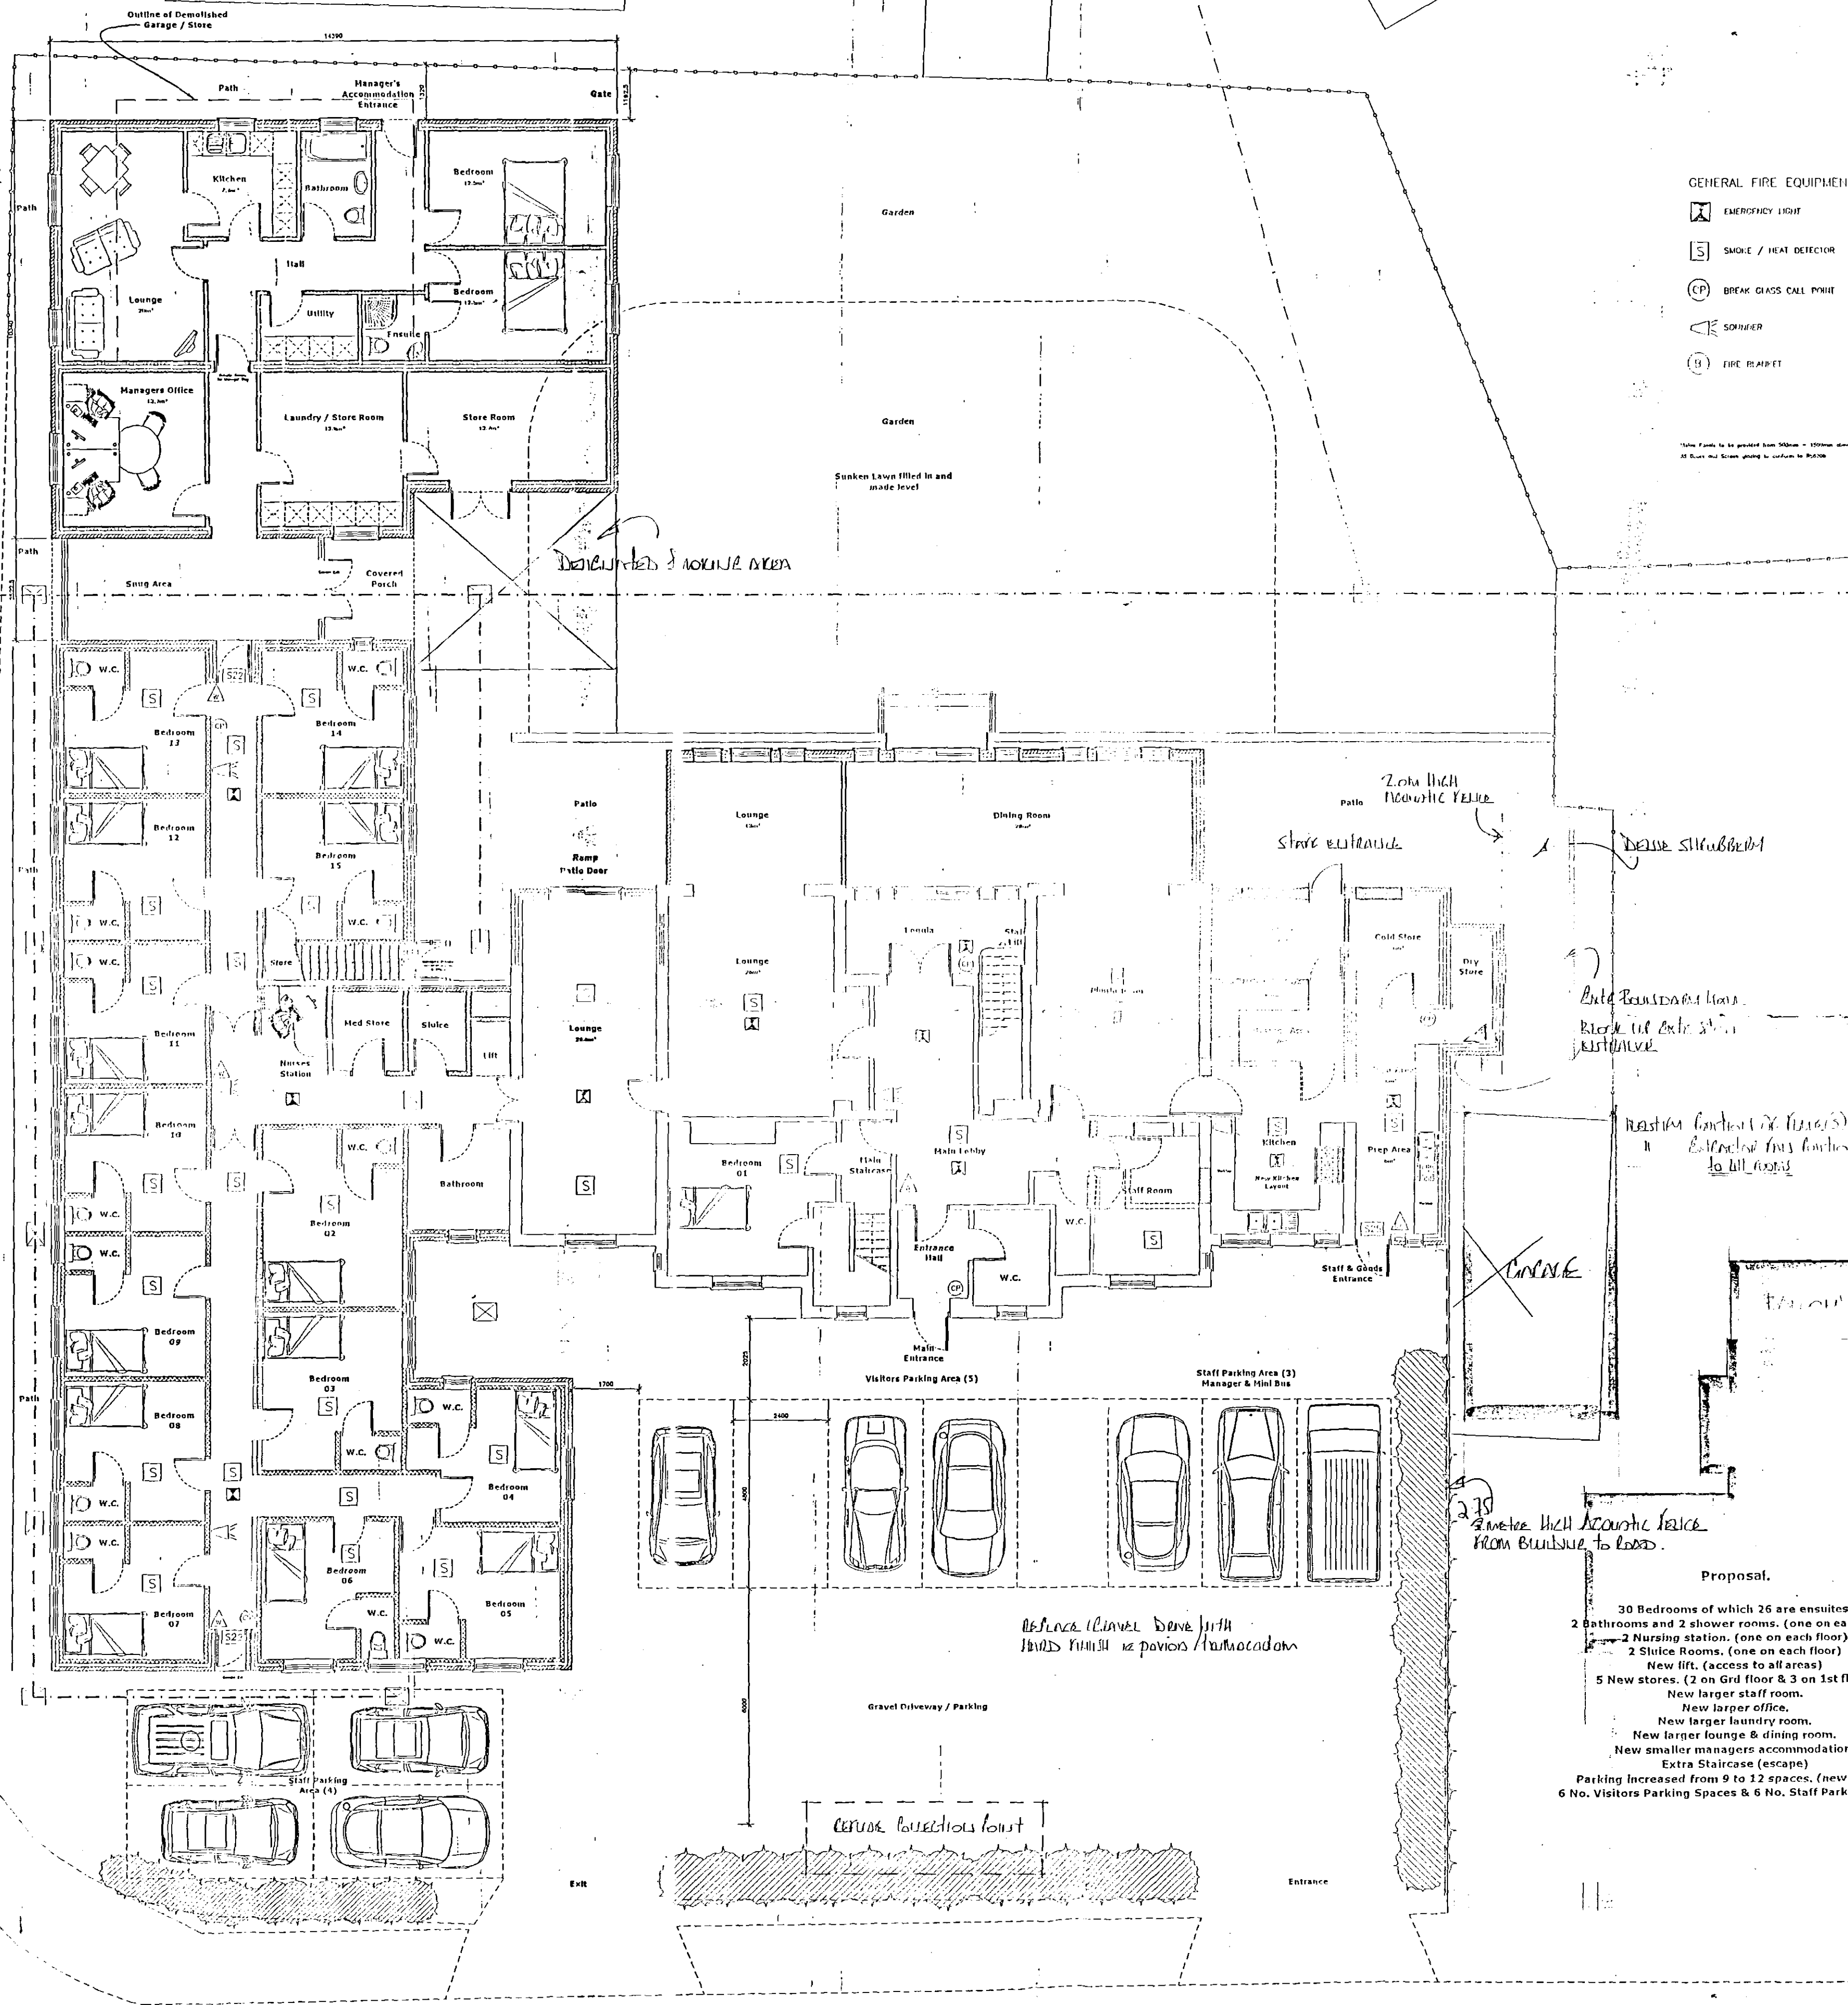

GENERAL FIRE EQUIPMENT	SIGNAGE	EXTINGUISHERS
EMERGENCY LIGHT	S20 FIRE ESCAPE, KEEP CLEAR	CO2 FIRE EXTINGUISHER
SMOKE / HEAT DETECTOR	S21 FIRE EXIT	WATER
BREAK GLASS CALL POINT	S22 Illuminated sign 'FIRE EXIT'	ABC POWDER EXTINGUISHER
SMOKE DETECTOR	S23 Fire door to open (or similar)	
FIRE ALARM	S24 Fire door to open (or similar)	
	S25 Fire door to open (or similar)	
	S26 Fire door to open (or similar)	
Write applicant. Will need to clarify exact site boundary. Plans - discrepancy. Reg 4 re: dormers. Dwg A/189705 In cons. A/189706. Tell them.

LEGEND / NOTES COLUMN:
 Rev A: Reduced Ridge line of Extension either side of Main Building and internal alterations. MD 09.12.06
 Rev B: Clients Amendments. MD 05.01.07

NEIL DOWLMAN Architecture

ALFORD | BOSTON | LOUTH | GRANTHAM | SKEGNESS

Neil Dowlman Architecture Ltd
 14 Main Ridge West Boston Lines PE21 6QQ
 T: 01205 357272 F: 01205 351115
 E: boston@neildowlman-architecture.co.uk

Chartered Architects | Chartered Architectural Technologist
 Designers | Building Engineers | Planning Supervisors
 Project Managers | Party Wall Surveyors | Access Consultants

SHDC
 PLANNING & DEVELOPMENT
 26 JUL 2007
 Ref. 1017107

Proposal.

30 Bedrooms of which 26 are ensuite.
 2 Bathrooms and 2 shower rooms. (one on each floor)
 2 Nursing stations. (one on each floor)
 2 Staircases. (one on each floor)
 New lift. (access to all areas)
 5 New stores. (2 on 1st floor & 3 on 2nd floor)
 New larger staff room.
 New larger office.
 New larger lounge & dining room.
 New smaller managers accommodation.
 Extra Staircase (escape)
 Parking increased from 9 to 12 spaces. (new layout)
 6 No. Visitors Parking Spaces & 6 No. Staff Parking Spaces

Client
 Mr Pang

Project
 Proposed Extension & Alterations
 Southern Wood House Care Home
 20 Matmore Gate,
 Spalding
 Lincolnshire.

Title
 Proposed Ground Floor Plan.

Scale
 1:100

Date
 Nov 2006

Drawn By
 MGD

Checked By
 GR

Drawing No.
 A/1897-04

Revision
 B.

MATMORF GATE

MULBERRY WAY