



© Design Copyright reserved. Written consent must be obtained before copying or reproducing this drawing.
Do not scale this drawing, use figured dimensions only. Contractors are responsible for taking and checking
site dimensions. Any discrepancy must be reported to the Architectural Technologist immediately.

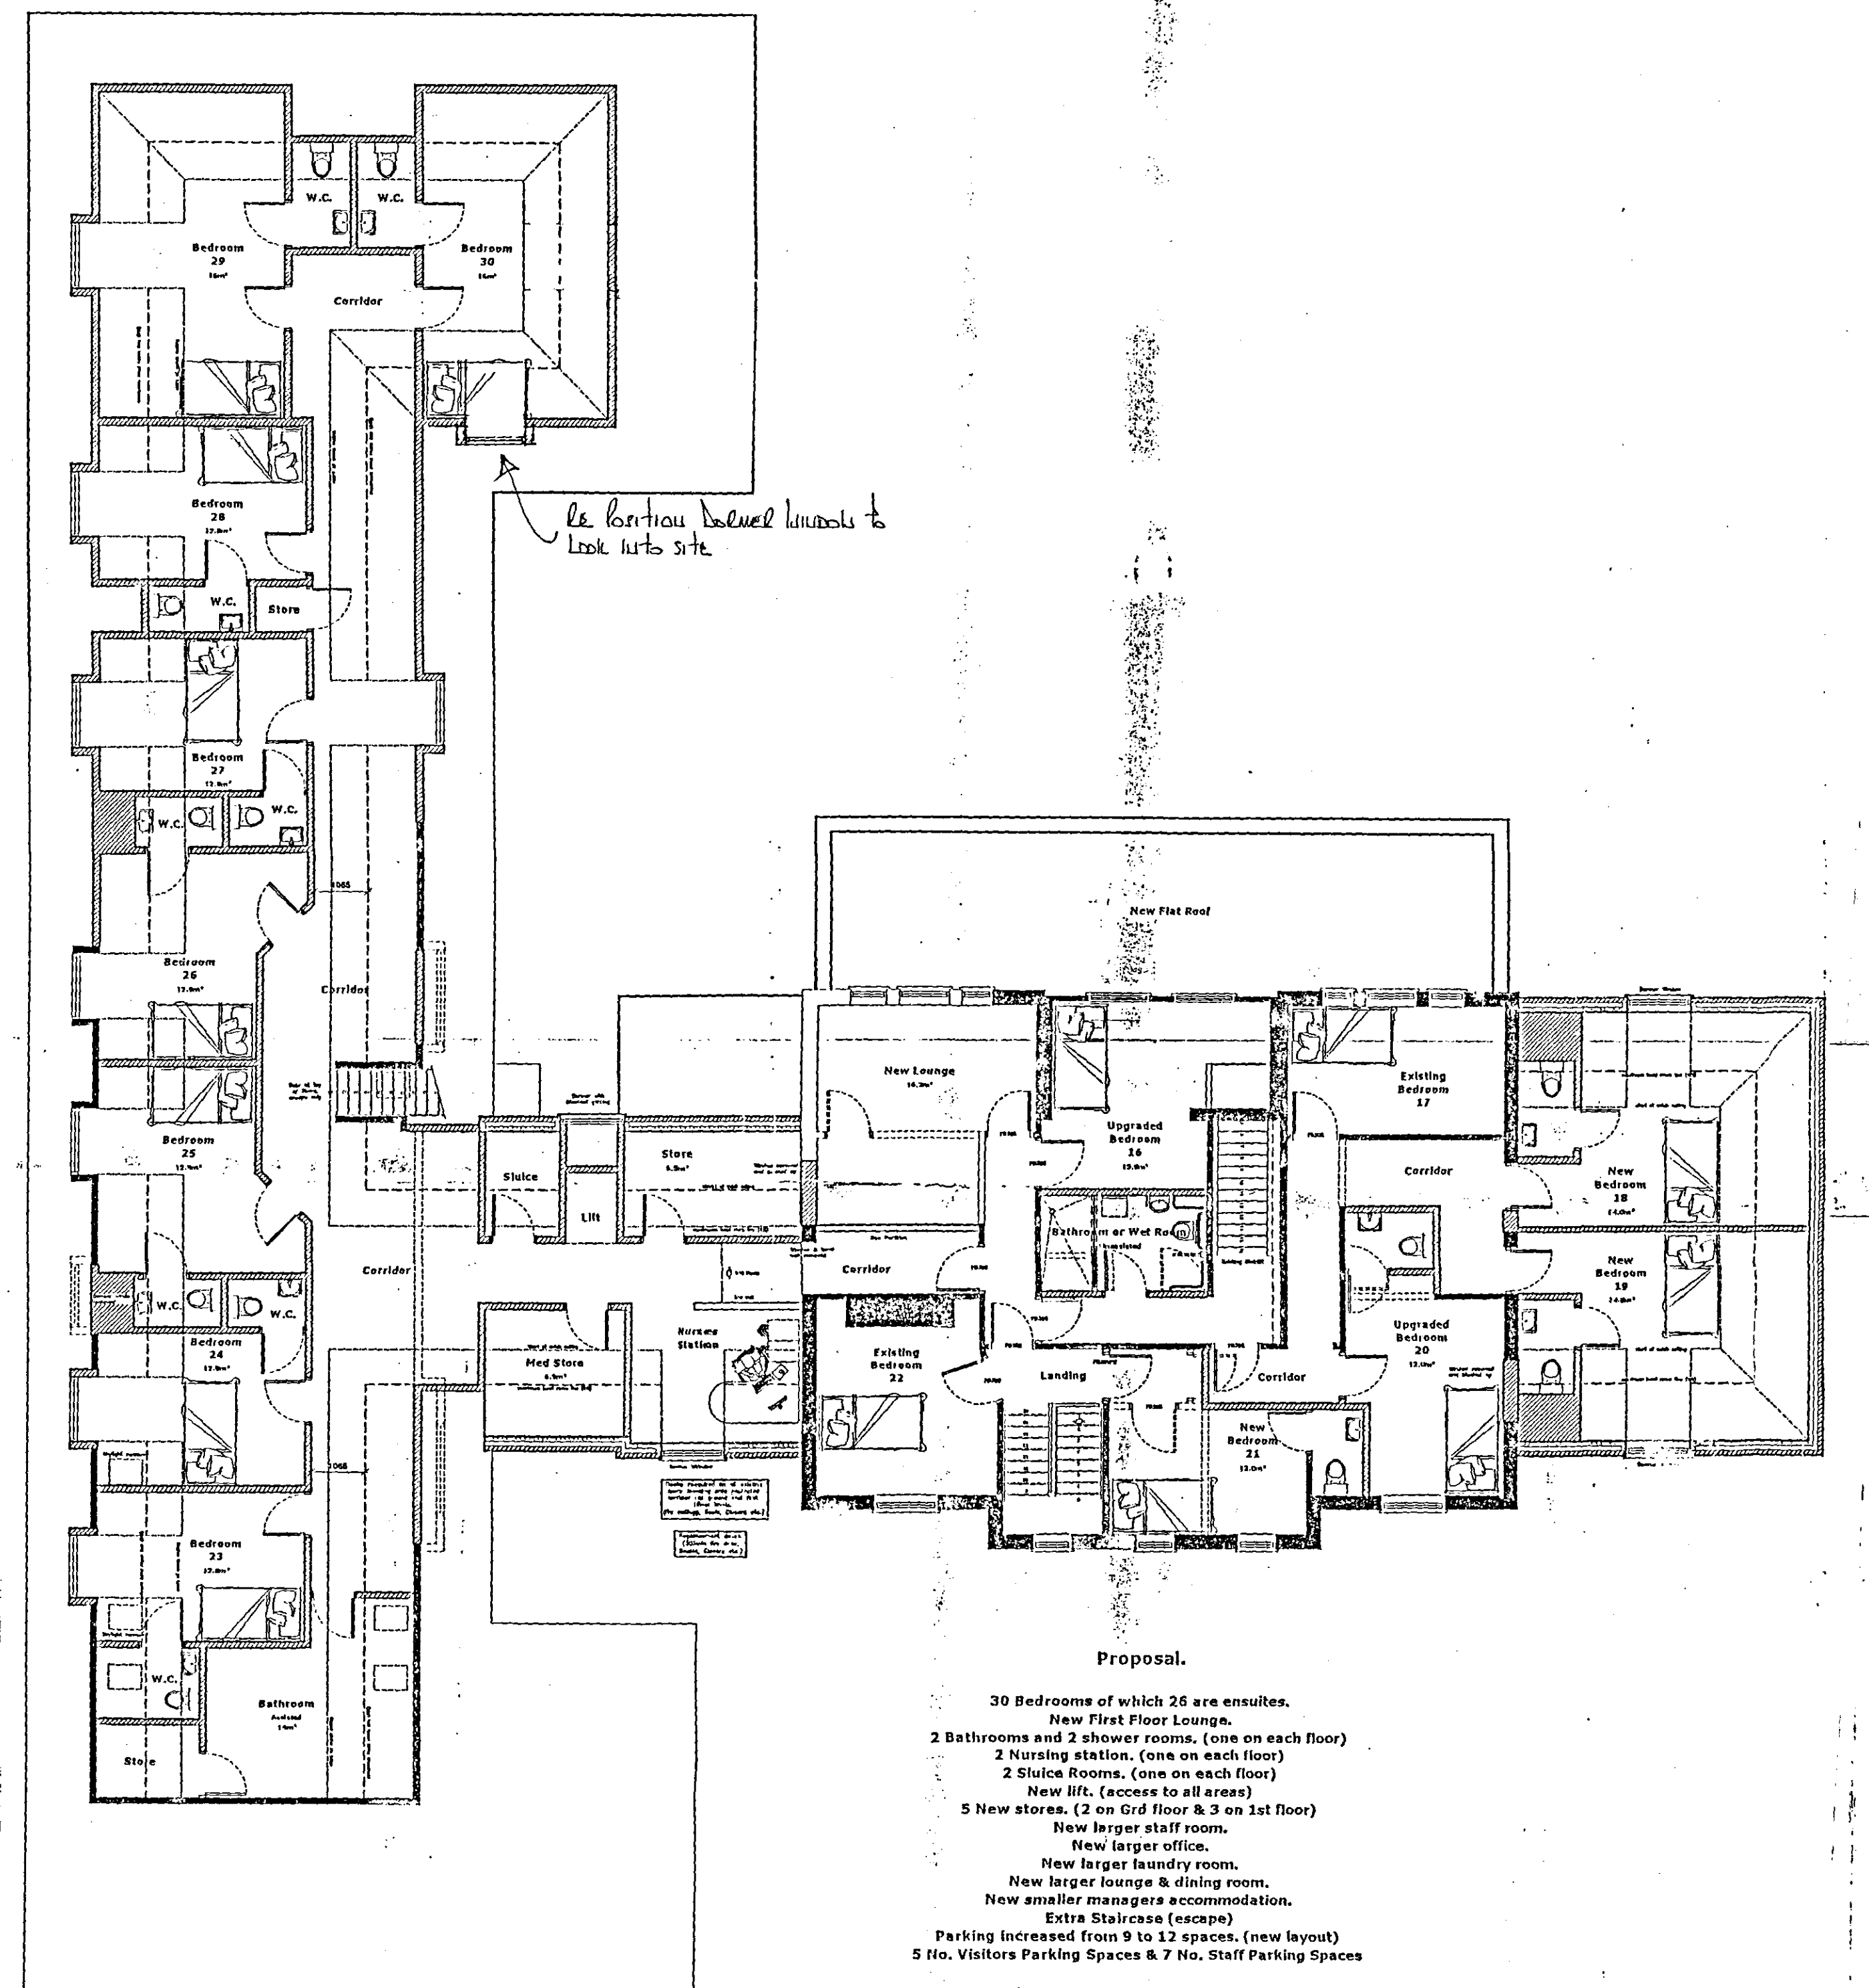


FIRST FLOOR PLAN
SCALE 1:100

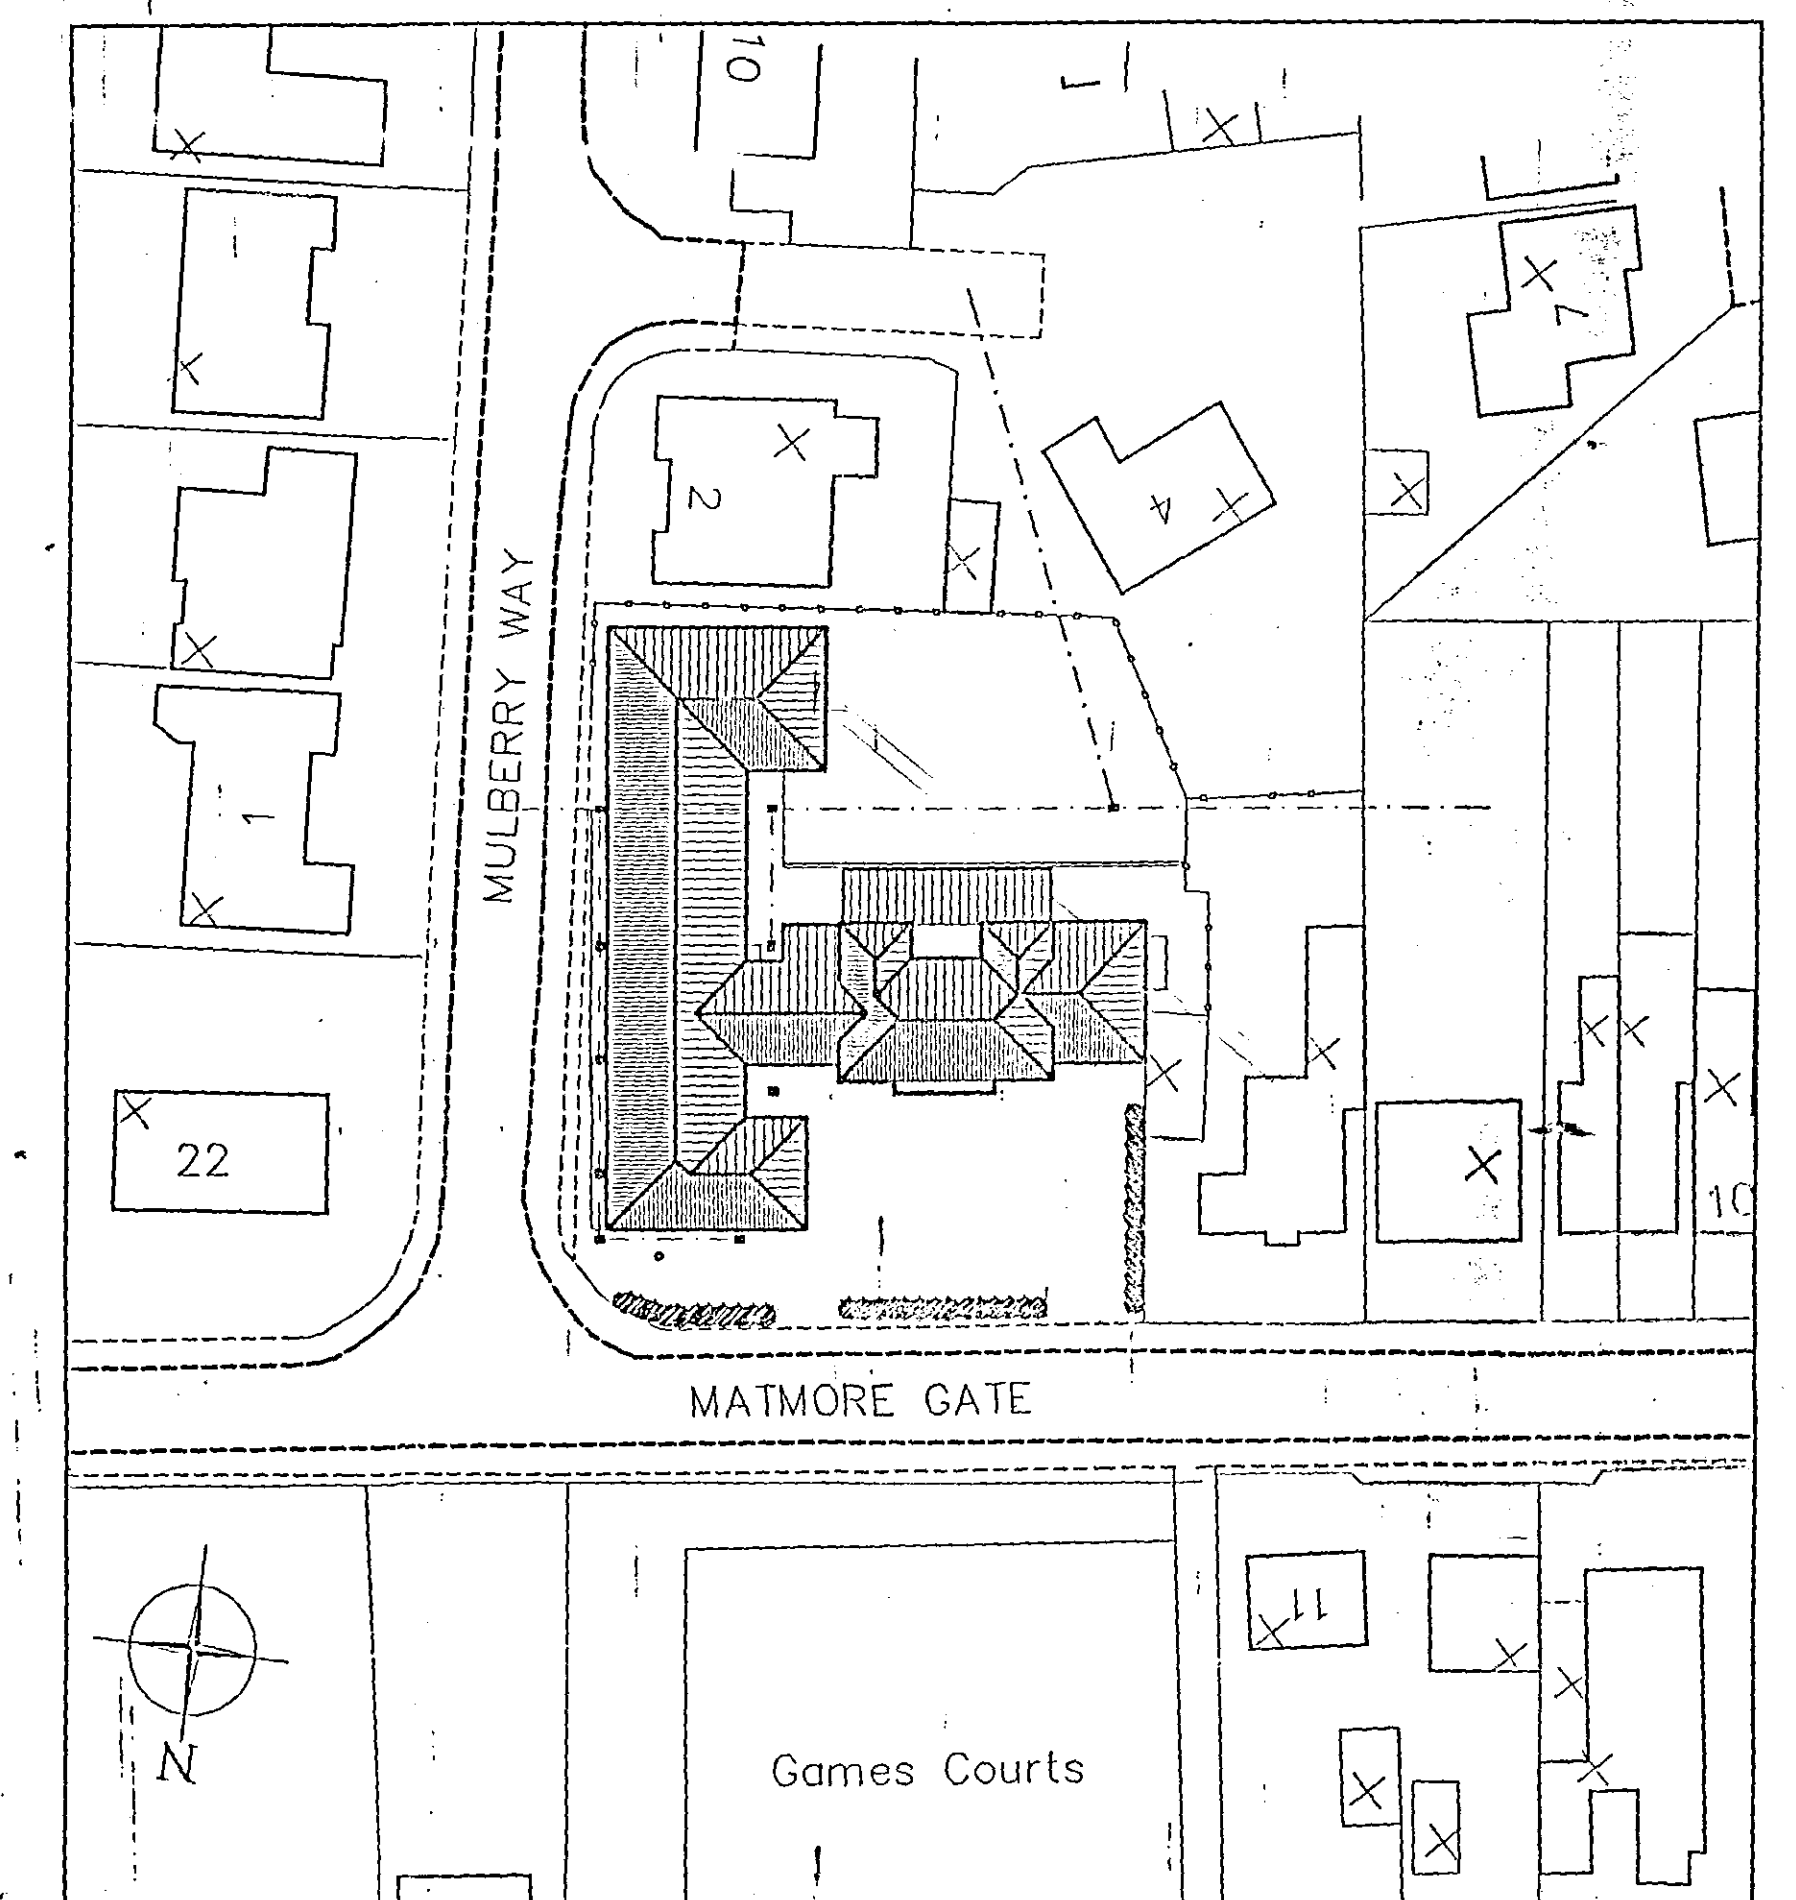

LEGEND / NOTES COLUMN :
Rev A: Reduced Ridge line of Extension either side of Main Building and internal alterations. MD 08.12.06
Rev B: Clients Amendments. MD 05.01.07

ALFORD | BOSTON | LOUTH | GRANTHAM | SKEGNESS

NEIL DOWLMAN
Architecture

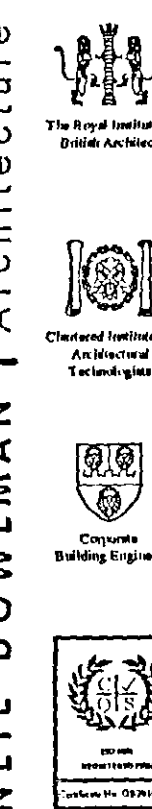

Neil Dowdman Architecture Ltd
14 Main Ridge West Boston Lincs PE21 6QQ
T: 01205 357272 F: 01205 351115
E: boston@neildowdman-architecture.co.uk

Chartered Architects | Chartered Architectural Technologist
Designers | Building Engineers | Planning Supervisors
Project Managers | Party Wall Surveyors | Access Consultants

SHDC
PLANNING & DEVELOPMENT
26 JUL 2007
Ref. 1017/07

www.neildowdman-architecture.co.uk

Client
Mr Pang

Project
Proposed Extension & Alterations
Southern Wood House Core Home

Scale
1:100

Date
Nov 2006
Drawn By
MGD

