



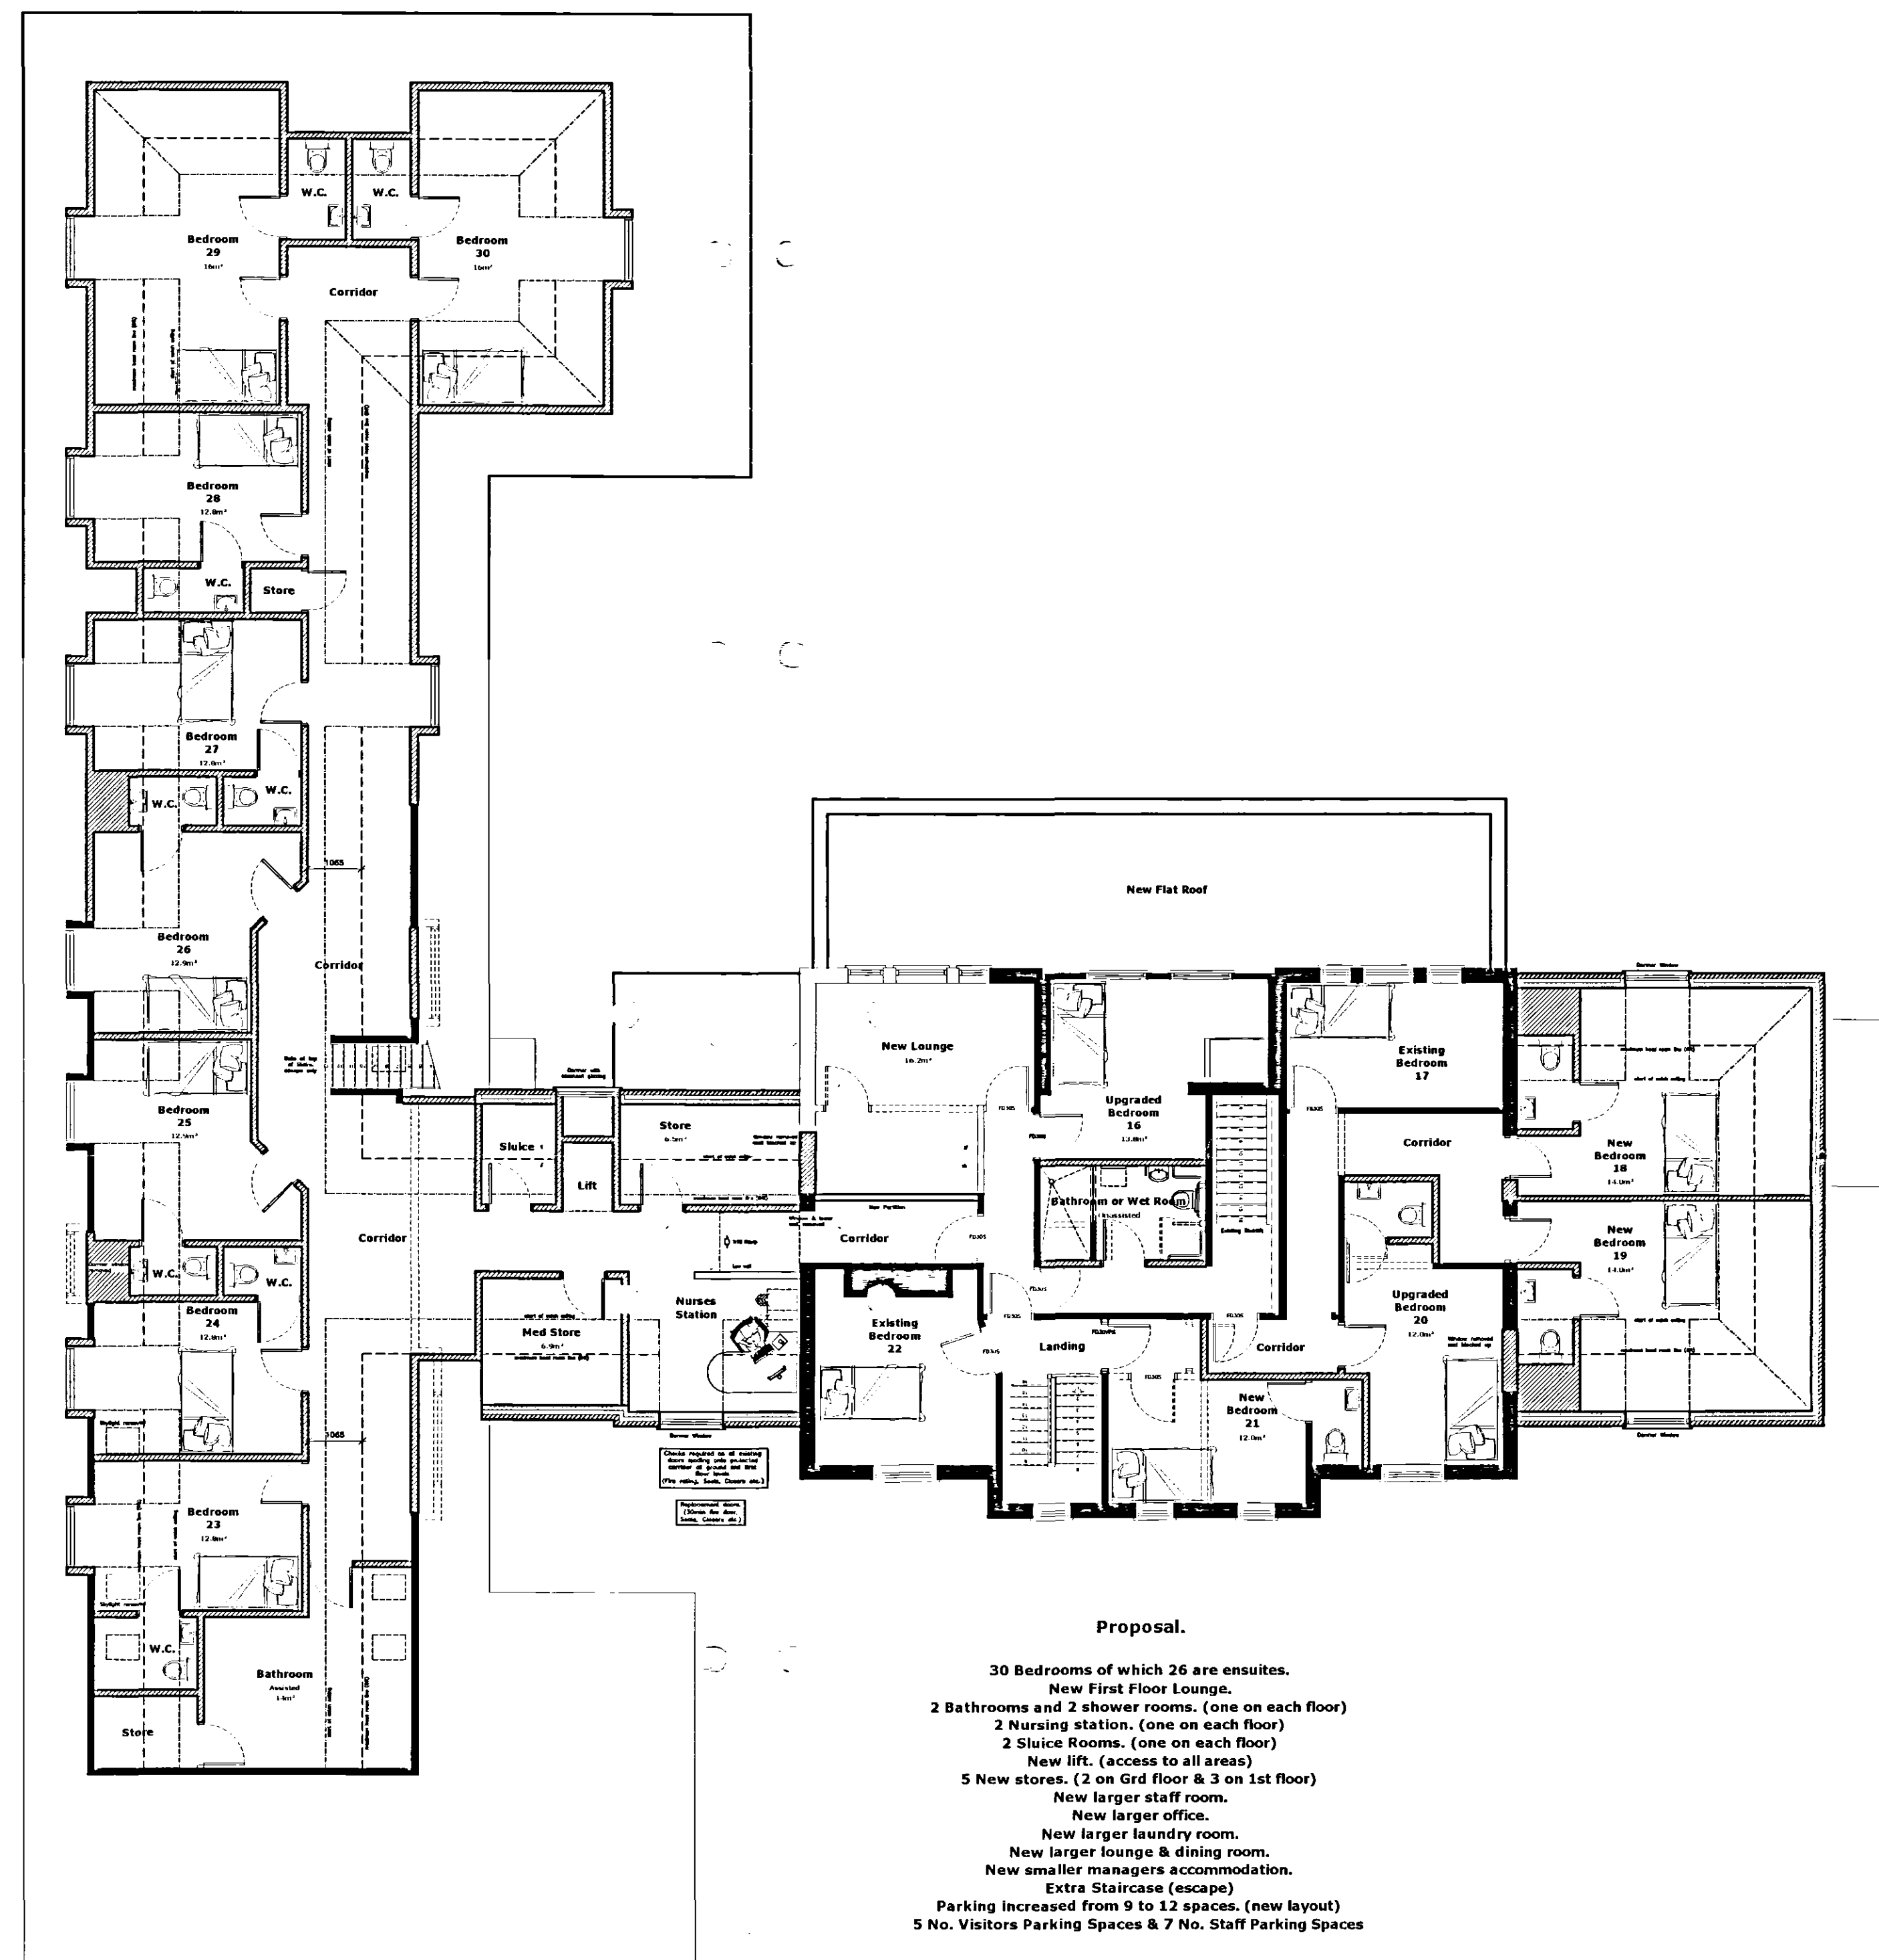

FIRST FLOOR PLAN
SCALE 1:100

Proposal.

- 30 Bedrooms of which 26 are ensuite.
- New First Floor Lounge.
- 2 Bathrooms and 2 shower rooms. (one on each floor)
- 2 Nursing station. (one on each floor)
- 2 Sluice Rooms. (one on each floor)
- New lift. (access to all areas)
- 5 New stores. (2 on Grd floor & 3 on 1st floor)
- New larger staff room.
- New larger office.
- New larger laundry room.
- New larger lounge & dining room.
- New smaller managers accommodation.
- Extra Staircase (escape)
- Parking increased from 9 to 12 spaces. (new layout)
- 5 No. Visitors Parking Spaces & 7 No. Staff Parking Spaces

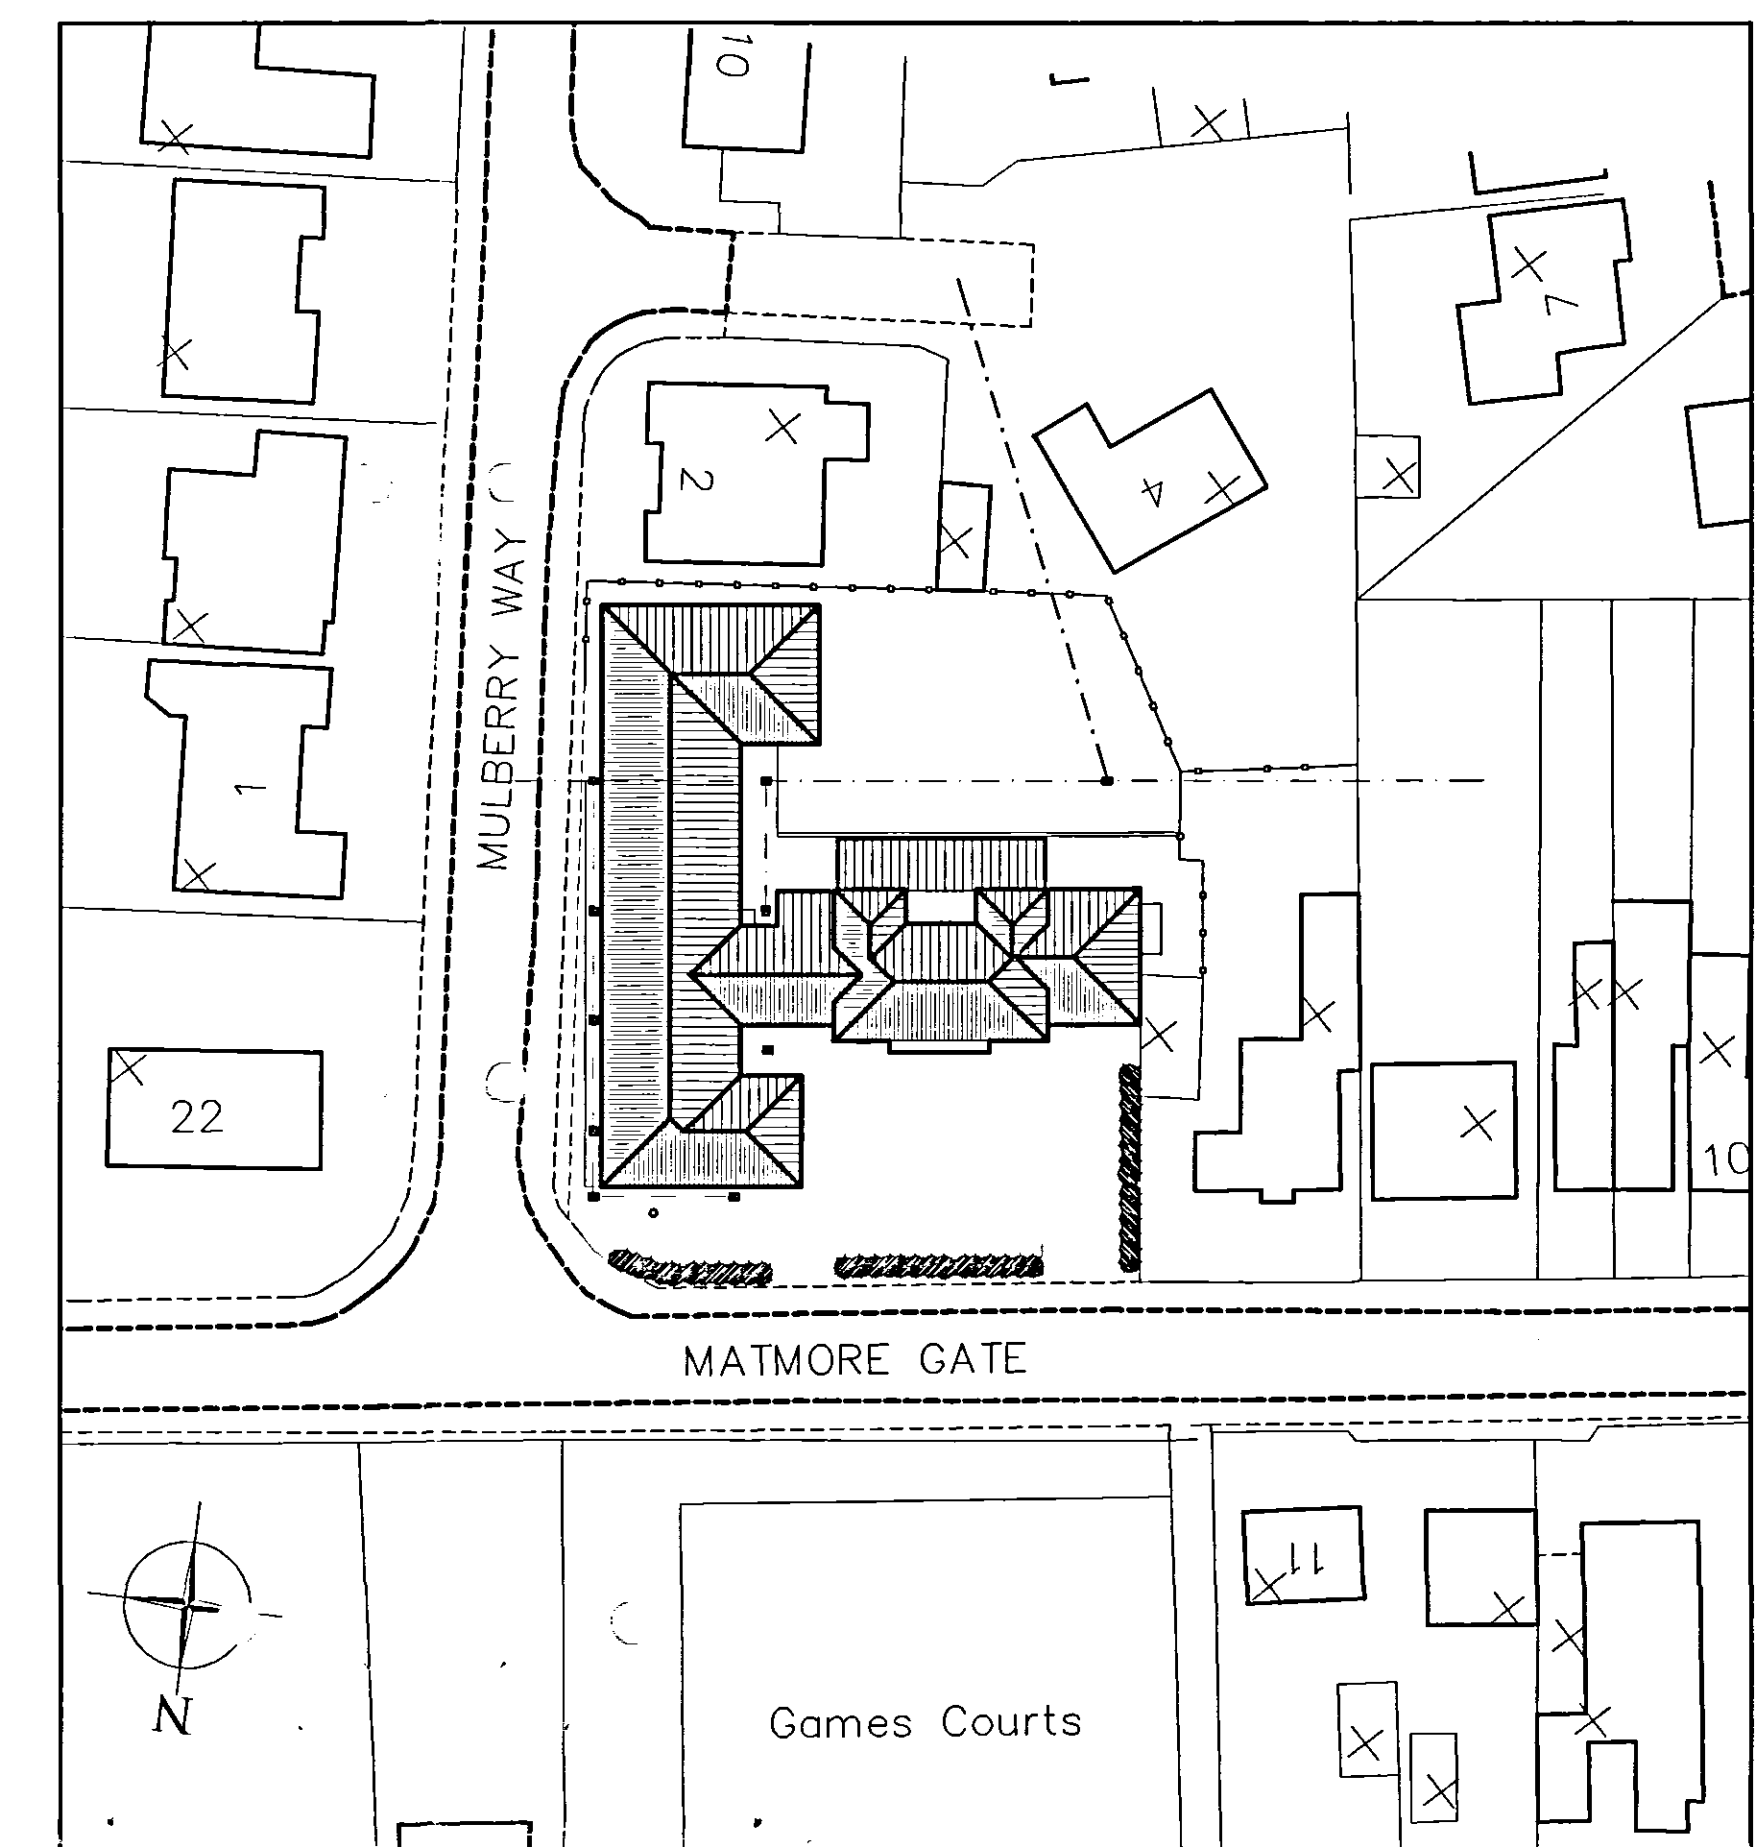

BLOCK PLAN
SCALE 1:500

LEGEND / NOTES COLUMN :
Rev A: Reduced Ridge line of Extension either side of Main Building and internal alterations. MD 08.12.06
Rev B: Clients Amendments. MD 05.01.07

NEIL DOWLMAN | Architecture

ALFORD | BOSTON | LOUTH | GRANTHAM | SKEGNESS

Neil Dowlman Architecture Ltd
14 Main Ridge West Boston Lincs PE21 6QQ
T: 01205 357272 F: 01205 351115
E: boston@neildowlman-architecture.co.uk

Chartered Architects | Chartered Architectural Technologist
Designers | Building Engineers | Planning Supervisors
Project Managers | Party Wall Surveyors | Access Consultants

www.neildowlman-architecture.co.uk

Client
Mr Pang

Project
Proposed Extension & Alterations
Southern Wood House Care Home
20 Matmore Gate,
Spalding
Lincolnshire.

Title
Proposed First Floor Plan.

Scale
1:100

Date
Nov 2006

Drawn By
MGD

Checked By
GR

Drawing No.
A\1897-05

Revision
B.