

SHDC
Planning & Development
- 8 DEC 2010
Ref: 1018-10

SCANNED

Site Location Plan

Scale 1:1250



2nd Floor - 5B Sheepmarket
Spalding
PE11 1BH
Tel: 01775 768 921
e-mail: enquiries@remwaydesign.co.uk

Site :

30 St Ann's Way
Spalding
PE11 3PN

Client :


Mr & Mrs Bridge

Date : *****

Scale : as noted

Drawing No:

1952 - 01

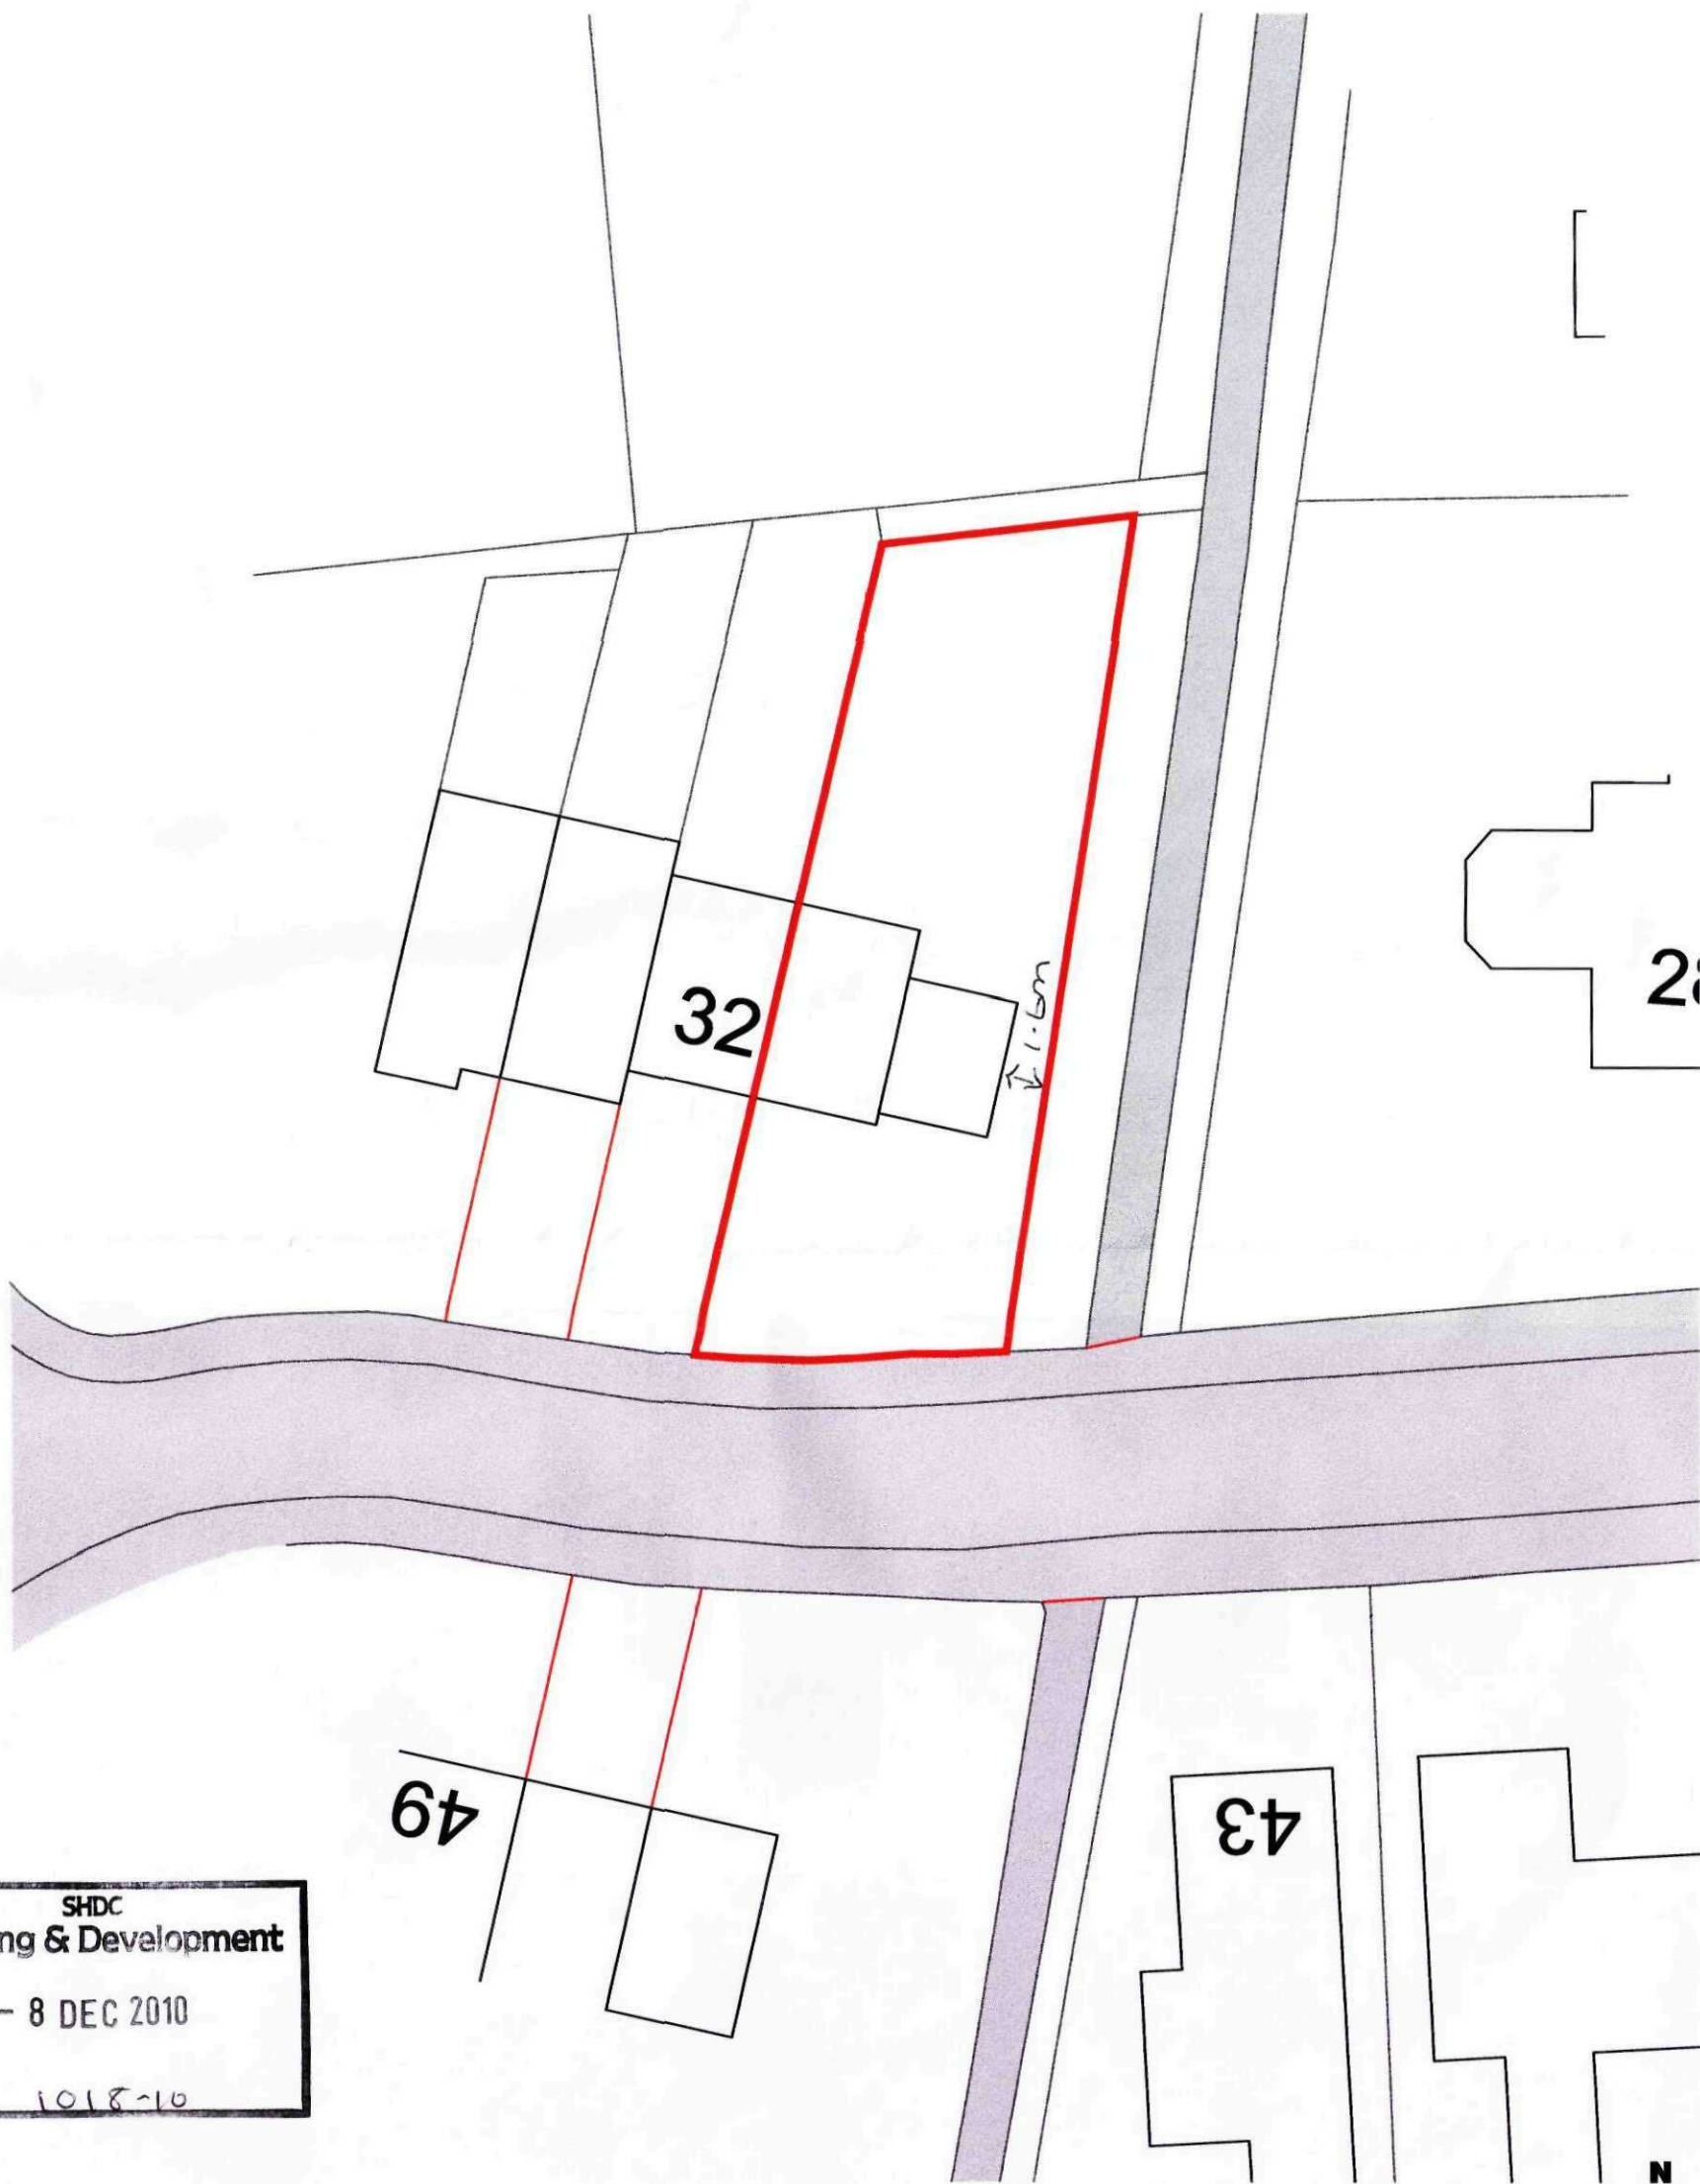

SHDC
Planning & Development
- 8 DEC 2010
Ref: 1018-10

Site Block Plan
Scale 1:250



2nd Floor - 5B Sheepmarket
Spalding
PE11 1BH
Tel: 01775 768 921
e-mail: enquiries@remwaydesign.co.uk

Site:

30 St Ann's Way
Spalding
PE11 3PN

Client:

Mr & Mrs Bridge



Date: ****

Scale: as noted


Drawing No:

1952 - 02

Contractor to check all Dimensions on site prior to ordering materials / commencing work.Do Not Scale from this Drawing - If in doubt then please ask

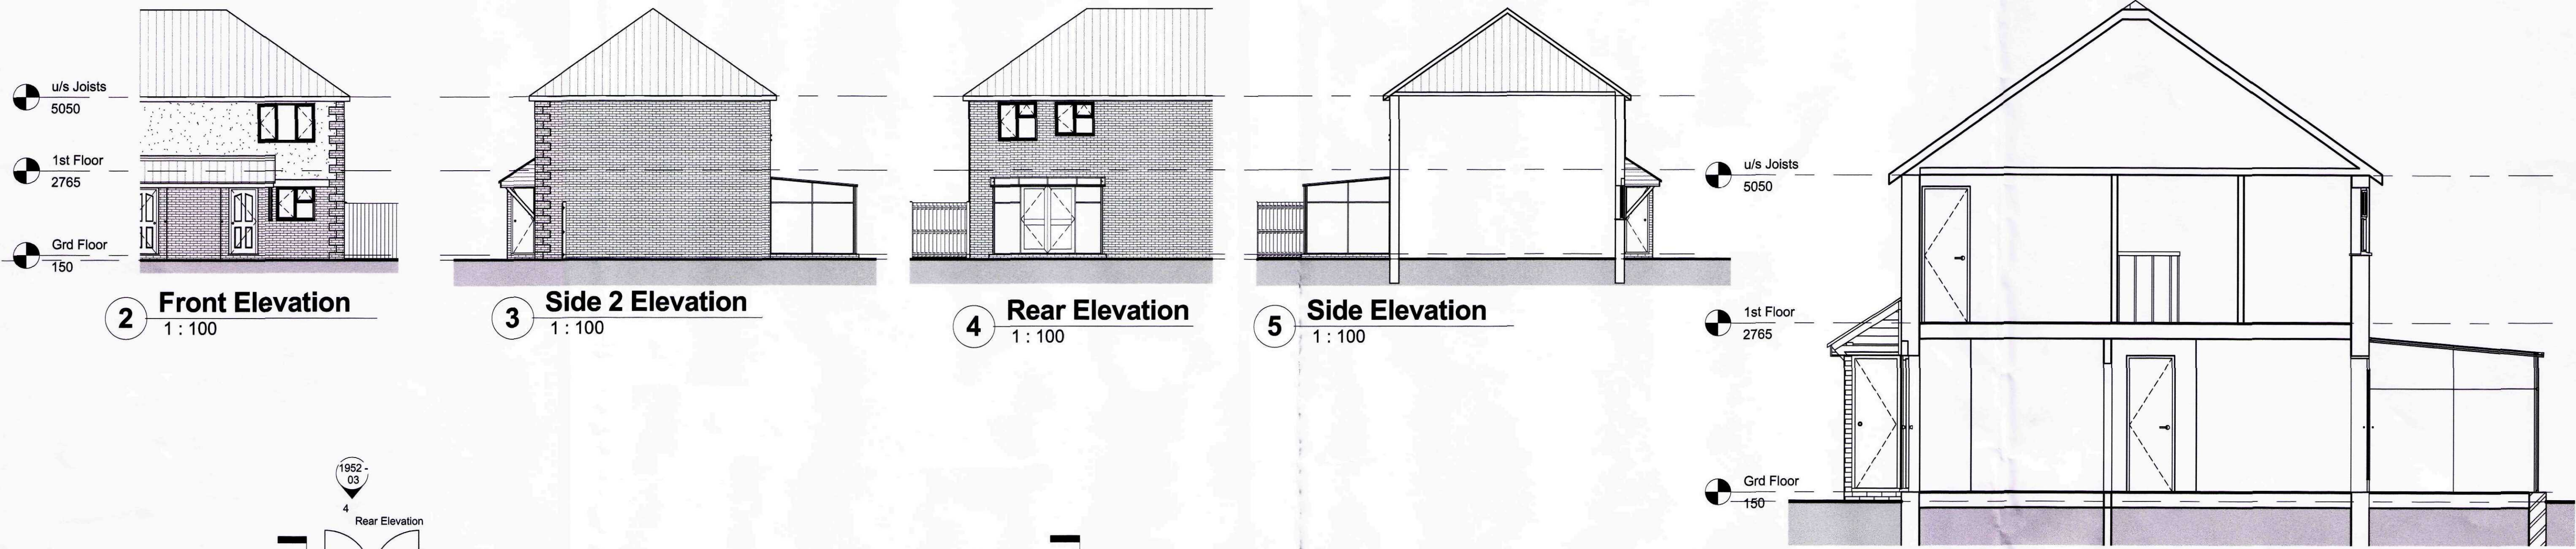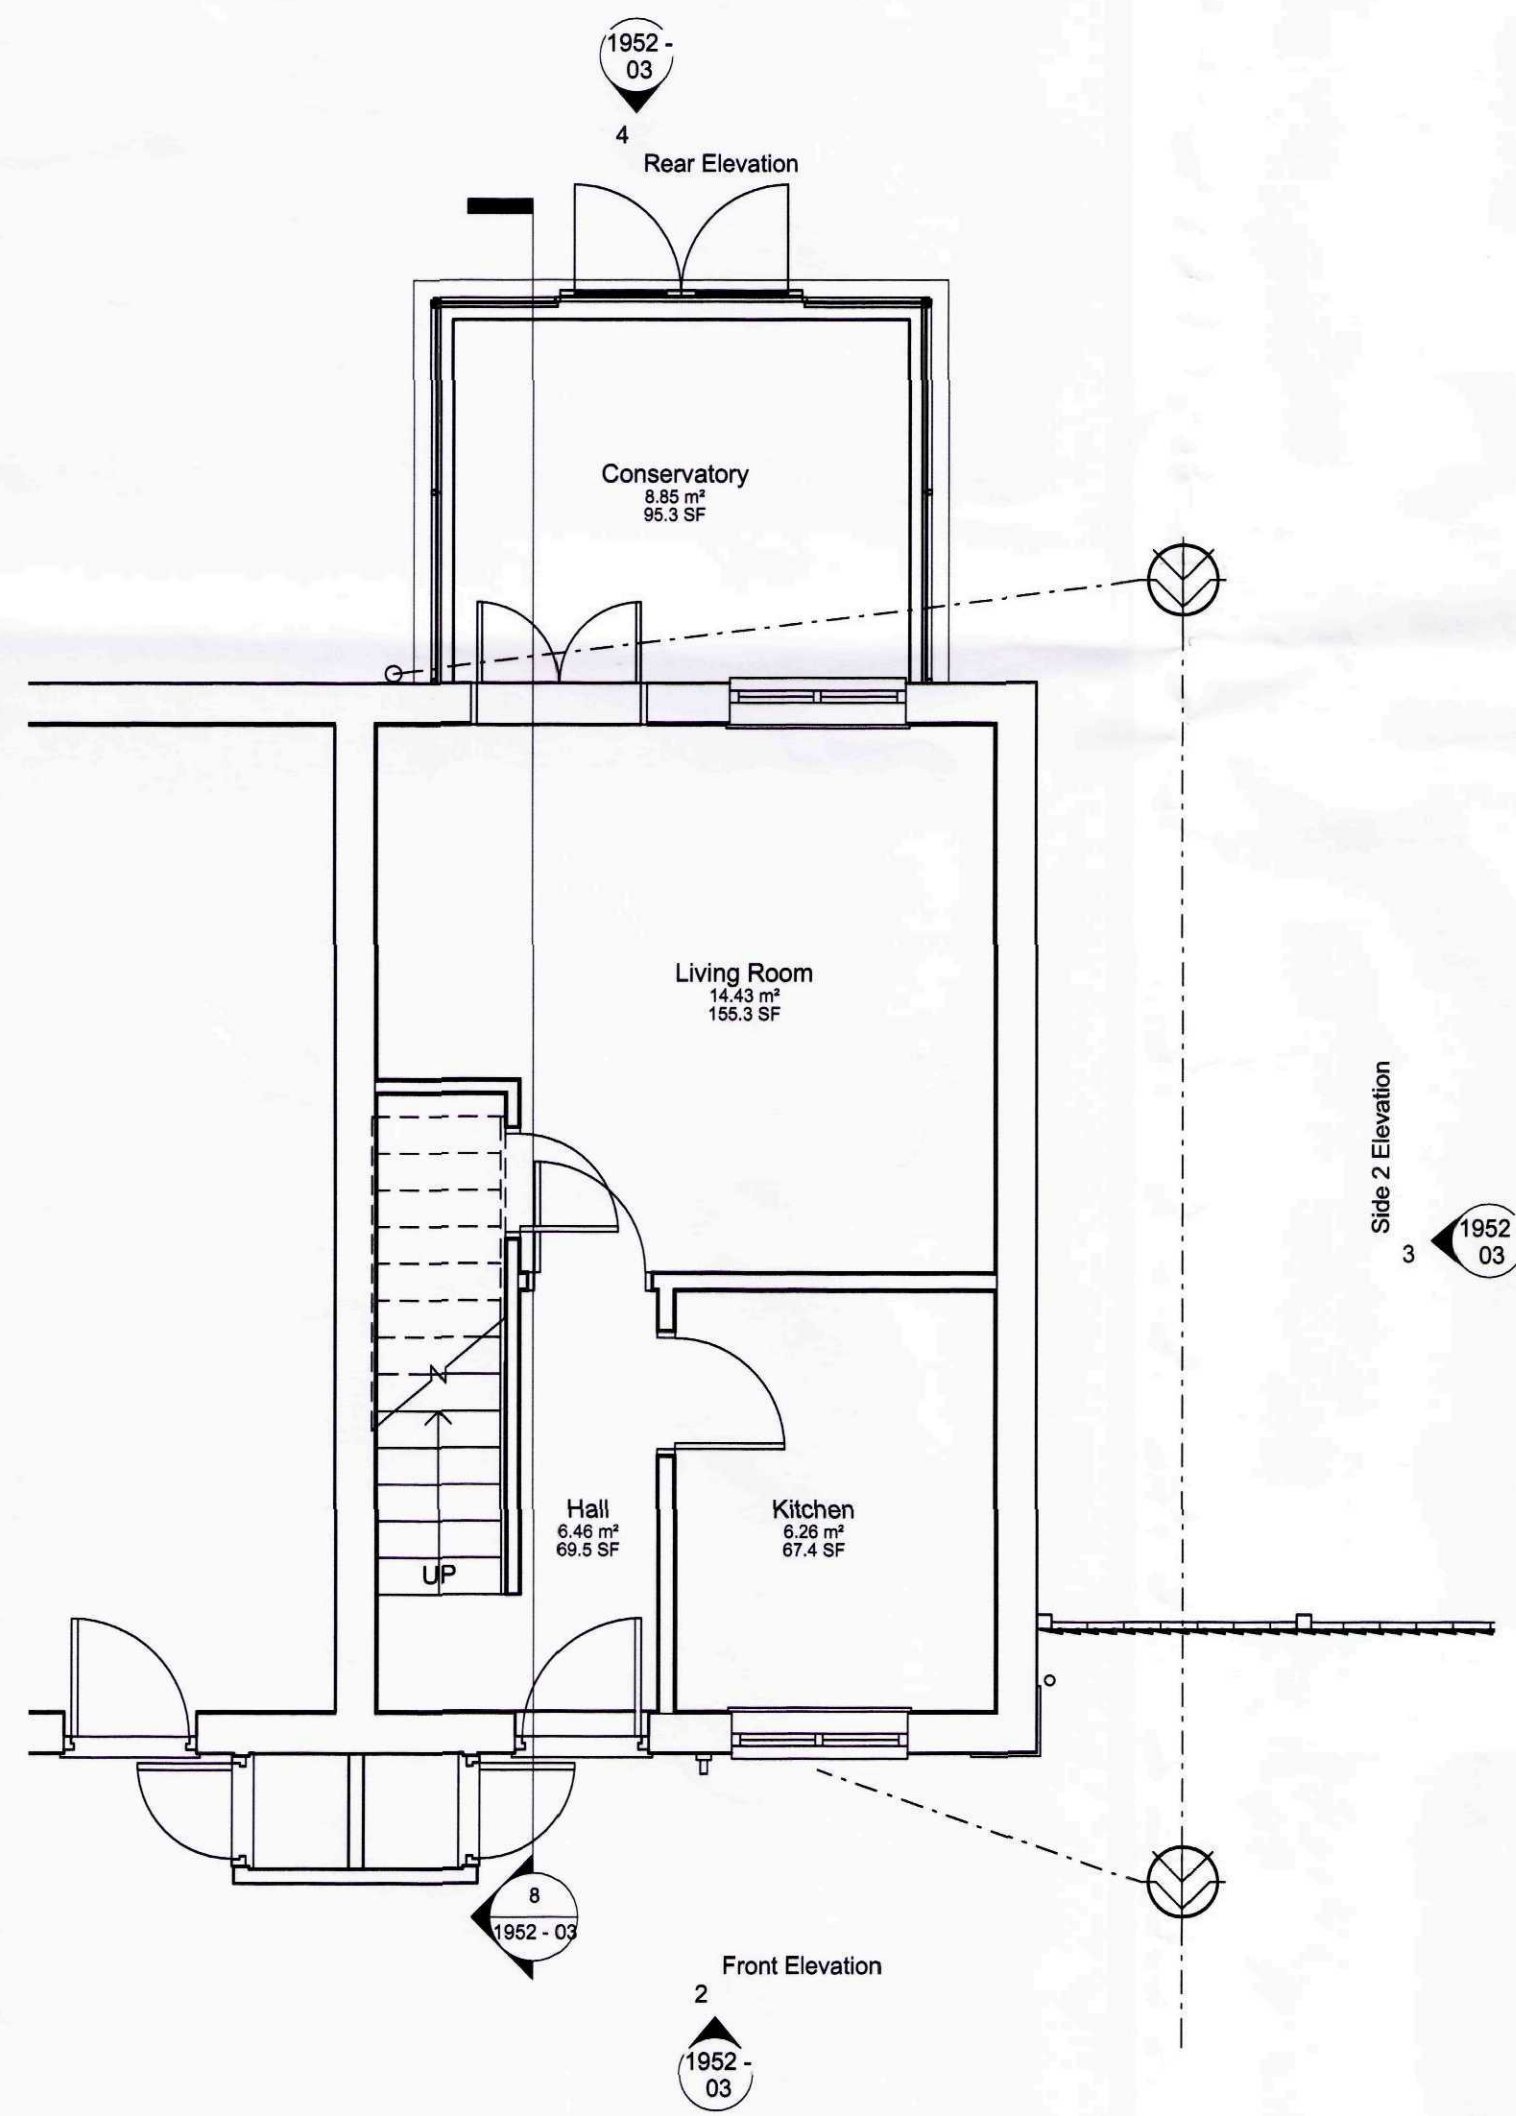

1 Grd Floor
1:50

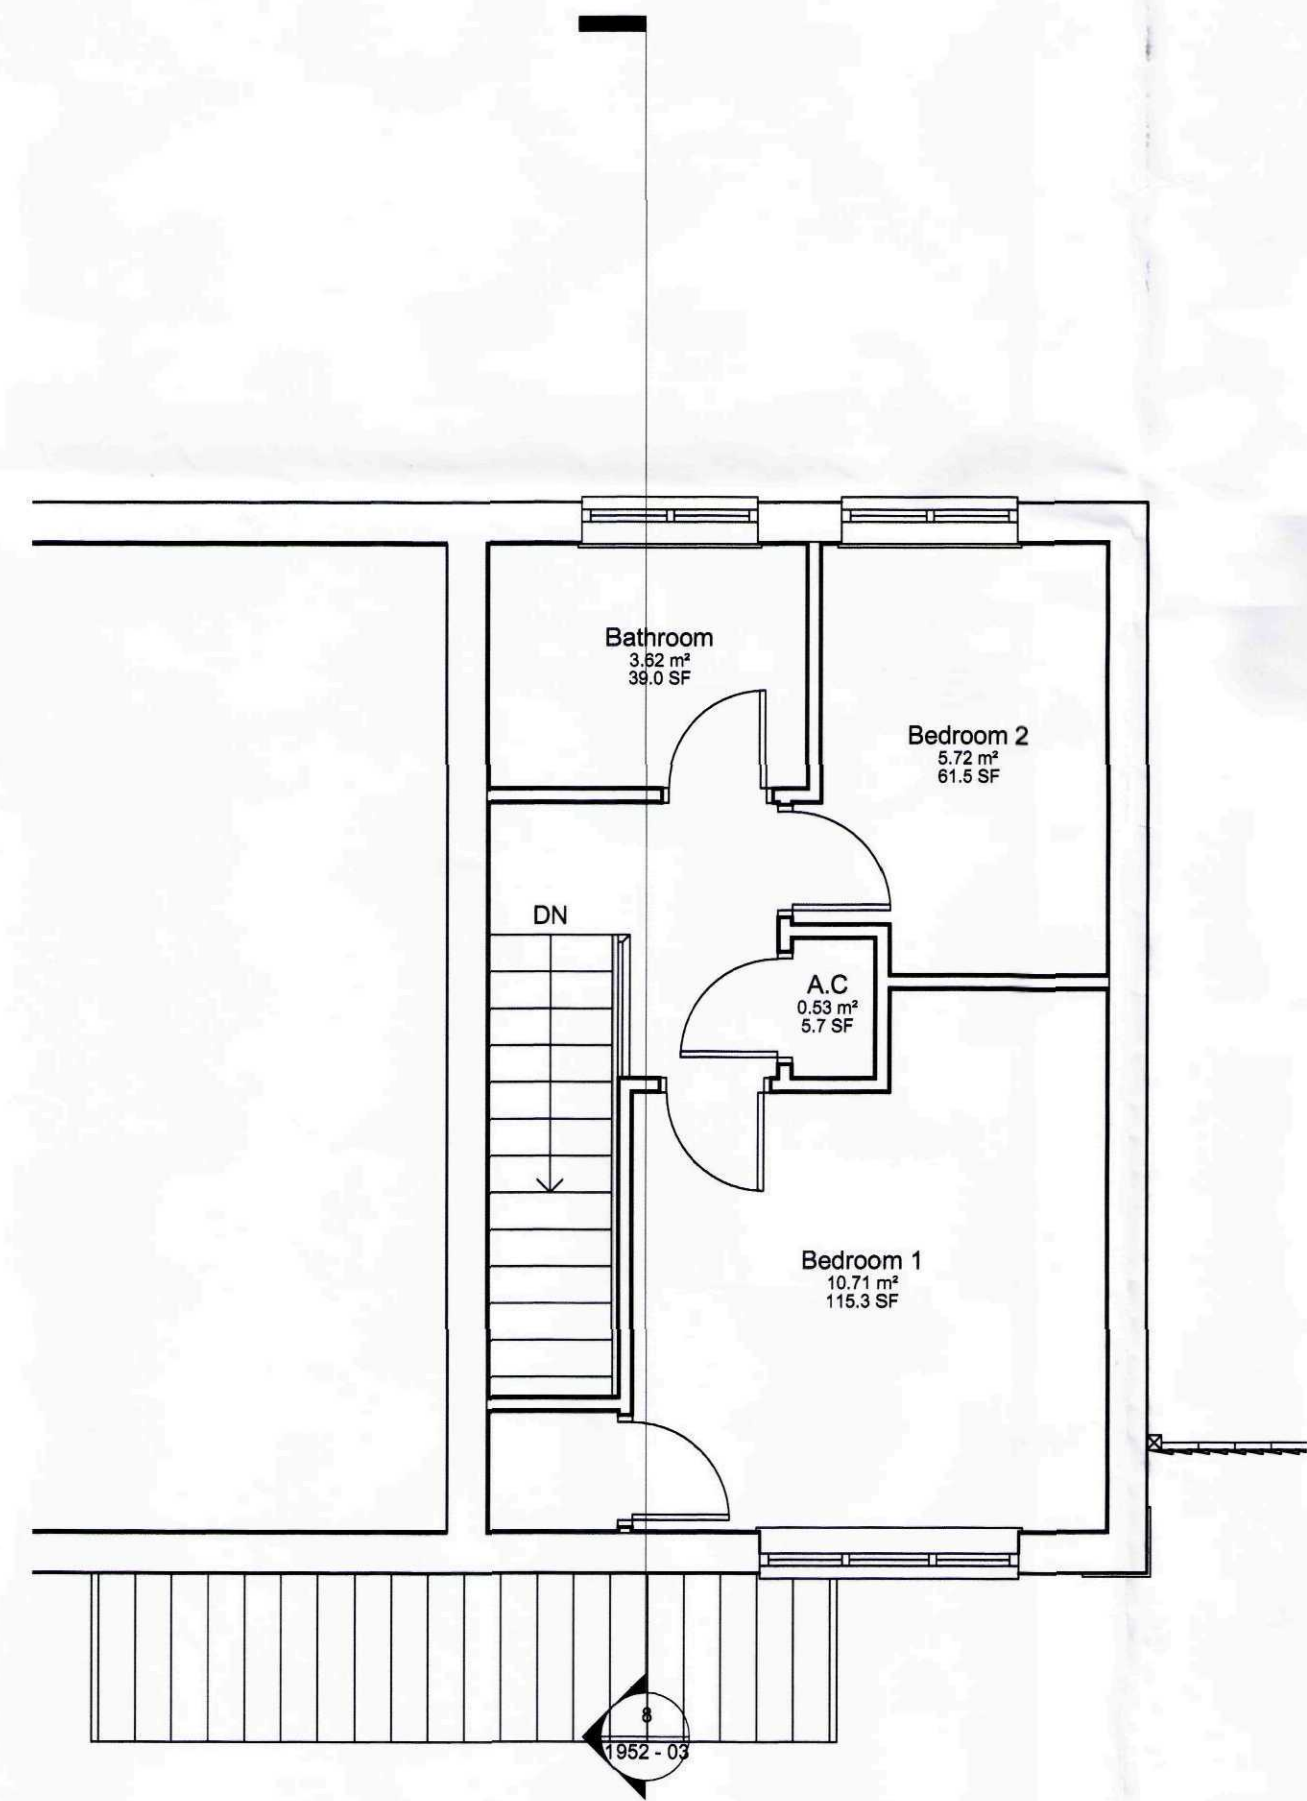

7 1st Floor
1:50



6 3D View 1



9 3D View 2

GENERAL CONDITIONS
Contractors are responsible for checking all dimensions on site when work commences and before ordering any materials. Any discrepancies should be brought to the attention of the Client for remedial action before commencing further.
All materials not specified to be of a standard suitable for the work proposed and be fit for purpose. All work to be in accordance with good building practice and all necessary BS codes for Workmanship on Building Sites.

Revisions
Client: **Mr & Mrs Bridge**
Site: **Two Storey Side Extension at 30 St Anns Way, Spalding**
Drg Title: **Existing Plans**


SHDC
Planning & Development
- 8 DEC 2010
Ref: 1018-10

remway
Design Ltd
2nd Floor - 5B Sheepmarket
Spalding
PE11 1BH
Tel: 01775 788 921
e-mail: enquiries@remwaydesign.co.uk
Drg Size: a1
Drawing Number: **1952 - 03**
Revision:

Contractor to check all Dimensions on site prior to ordering materials / commencing work. Do Not Scale from this Drawing - If in doubt then please ask



2 Front Elevation
1 : 100

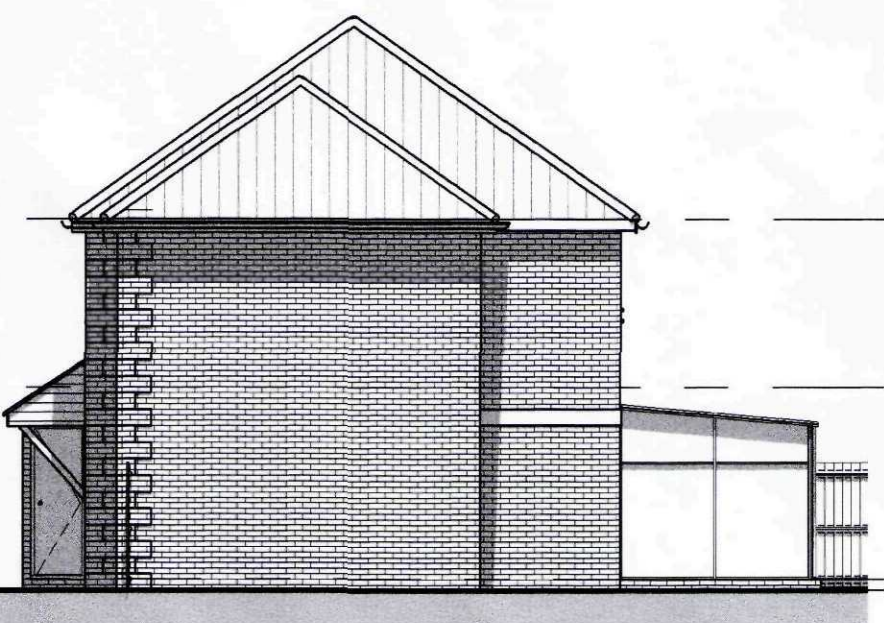

3 Side 2 Elevation
1 : 100



4 Rear Elevation
1 : 100




6 3D View 1




9 3D View 2



5 3D View 3

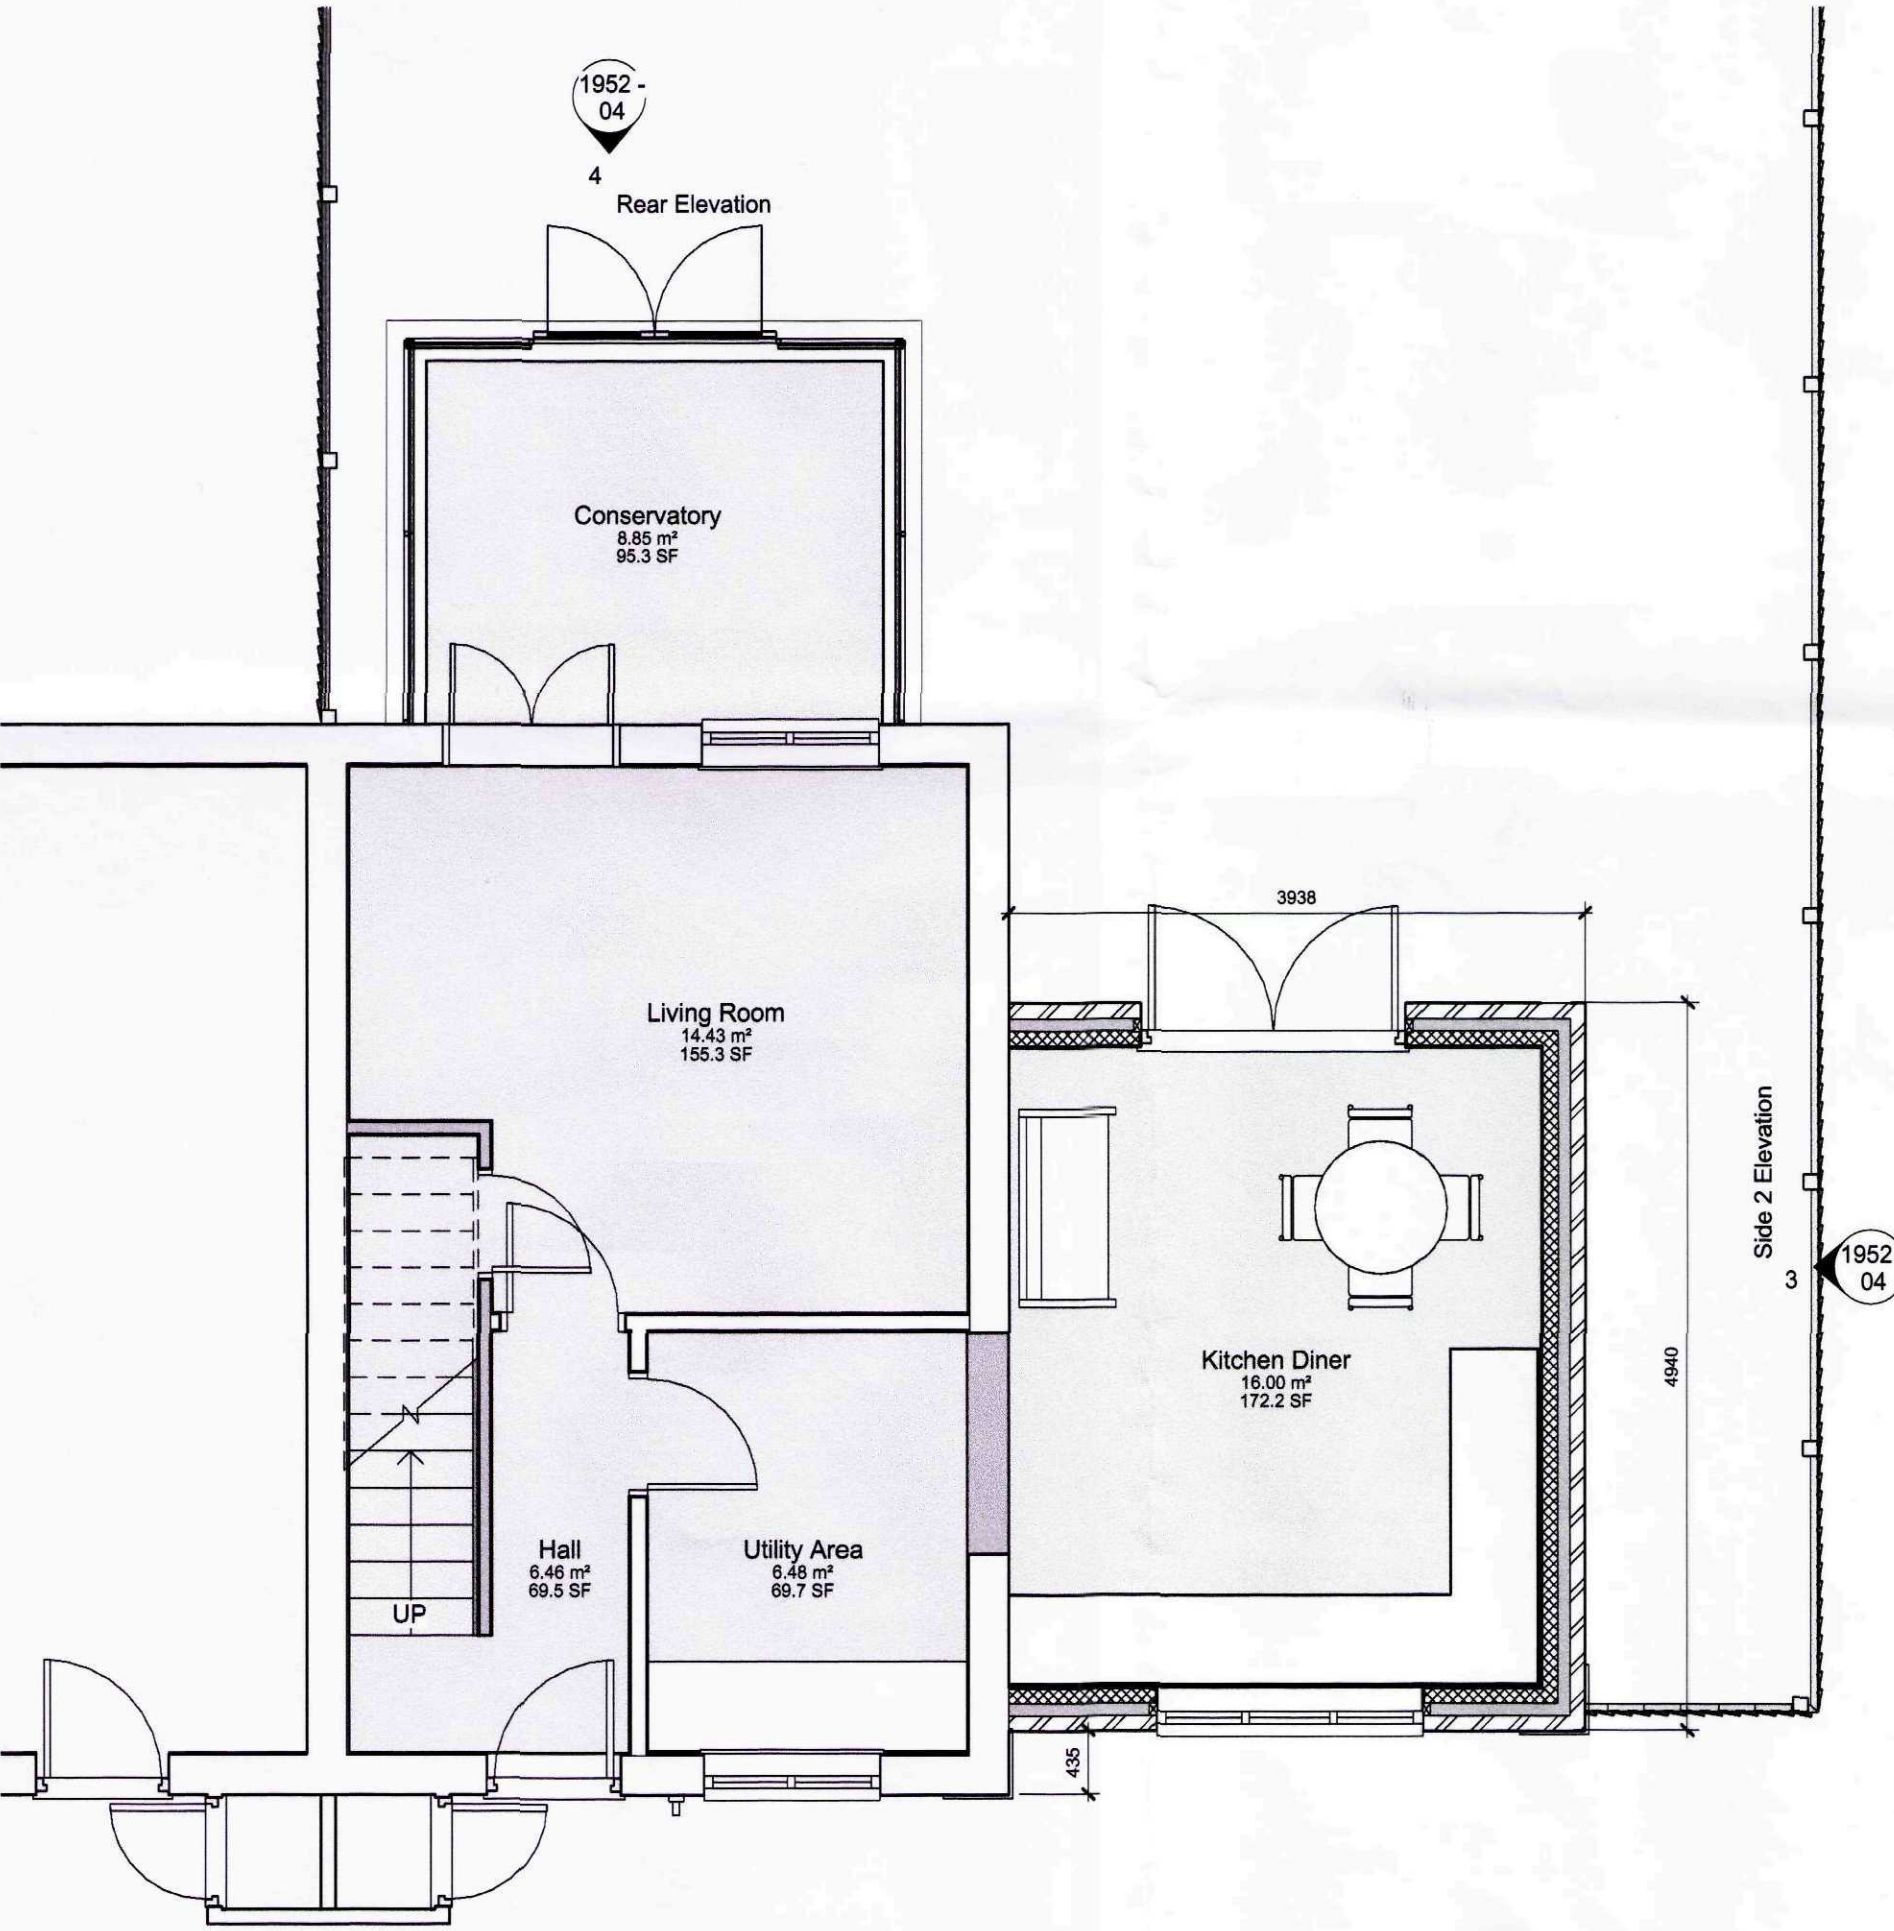

1 Grd Floor
1 : 50

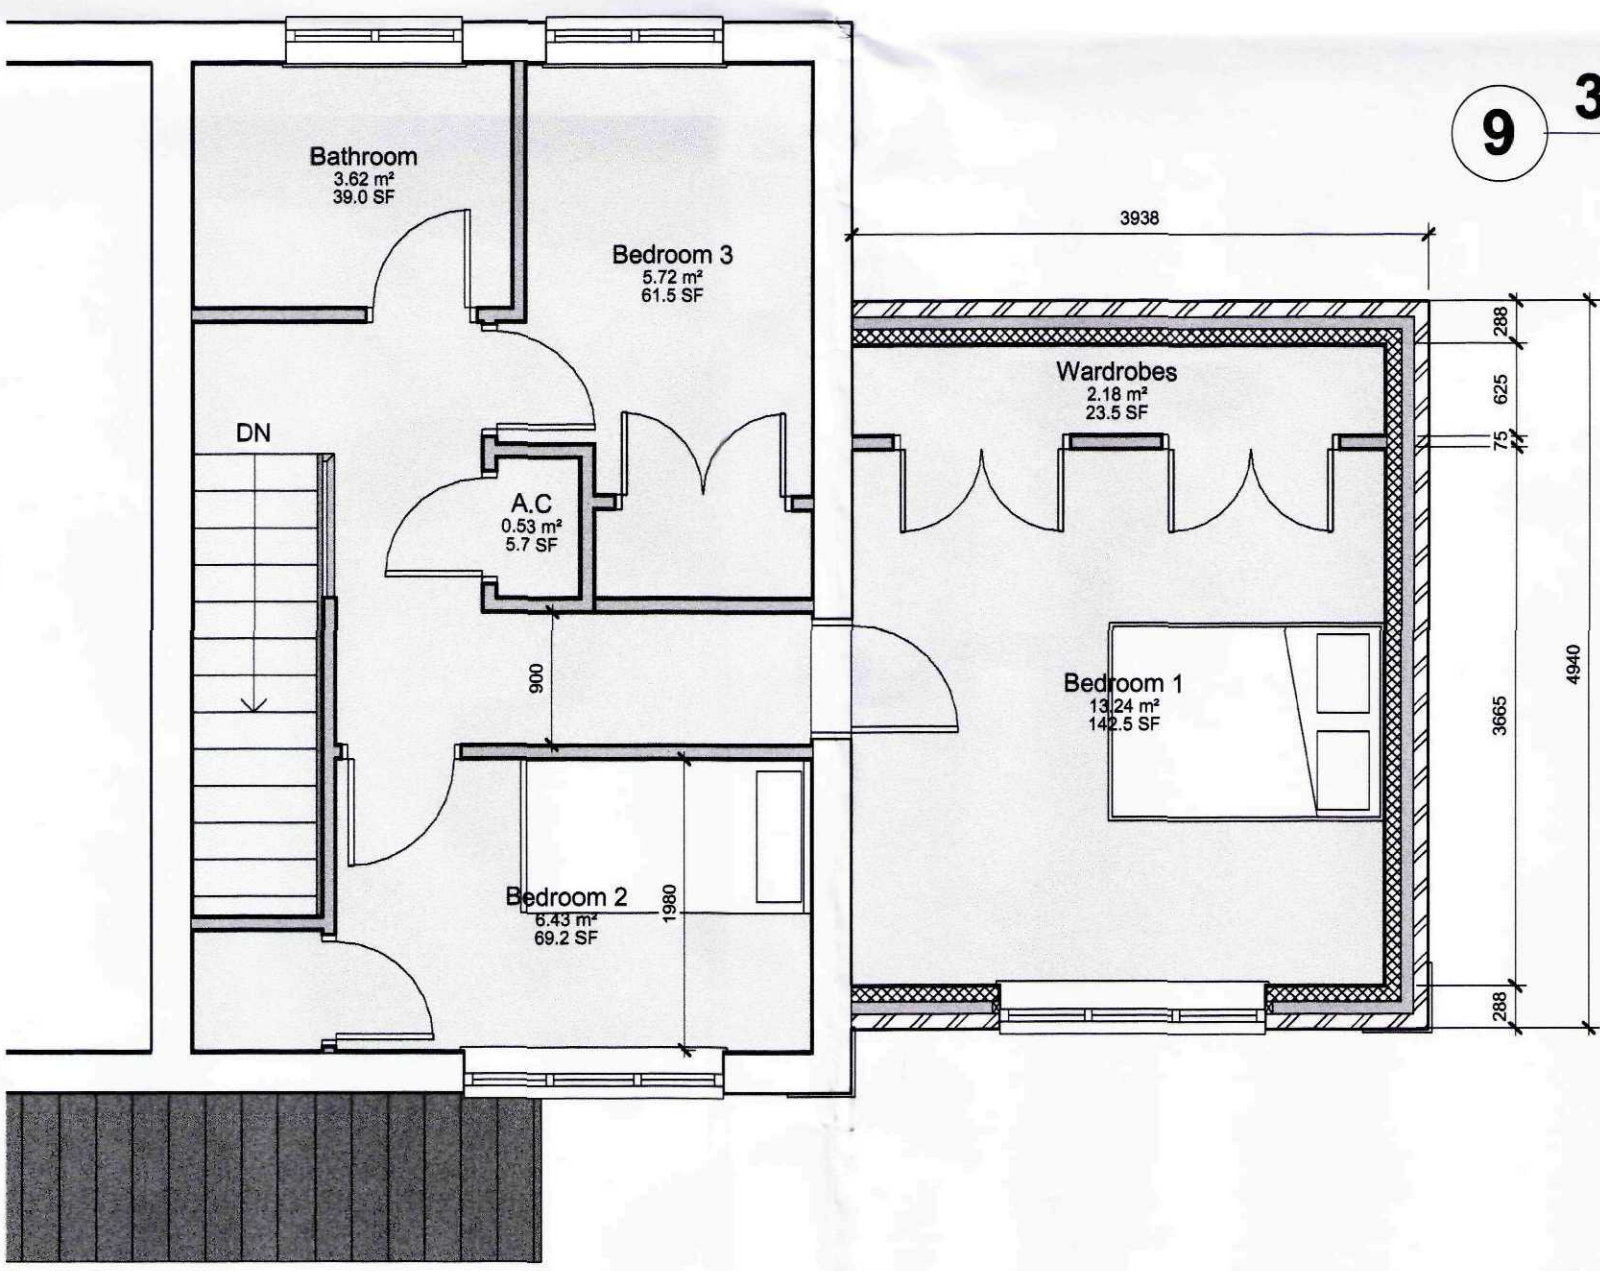

7 1st Floor
1 : 50

GENERAL CONDITIONS
Contractors are responsible for checking all dimensions on site when work commences and before ordering any materials. Any discrepancies should be brought to the attention of the Client for remedial action before commencing further.
All materials not specified to be of a standard suitable for the work proposed and be fit for purpose. All work to be in accordance with good building practise and all necessary BS codes for Workmanship on Building Sites.

"A" - 26.11.10 - Amended to suit Client
Revisions

Client: Mr & Mrs Bridge

Site: Two Storey Extension at
30 St Anns Way, Spalding

Drq Title: Proposed Plans



2nd Floor - 5B Sheepmarket
Spalding
PE11 1BH
Tel: 01775 768 921
e-mail: enquiries@remwaydesign.co.uk

SHDC
Planning & Development
- 8 DEC 2010
Ref: 1013-10

Drq Size	Drawing Number	Revision:
a1	1952 - 04	A