

Contractor to check all Dimensions on site prior to ordering materials / commencing work.Do Not Scale from this Drawing - If in doubt then please ask




2 Front Elevation
1:100




3 Right Side Elevation
1:100




4 Rear Elevation
1:100

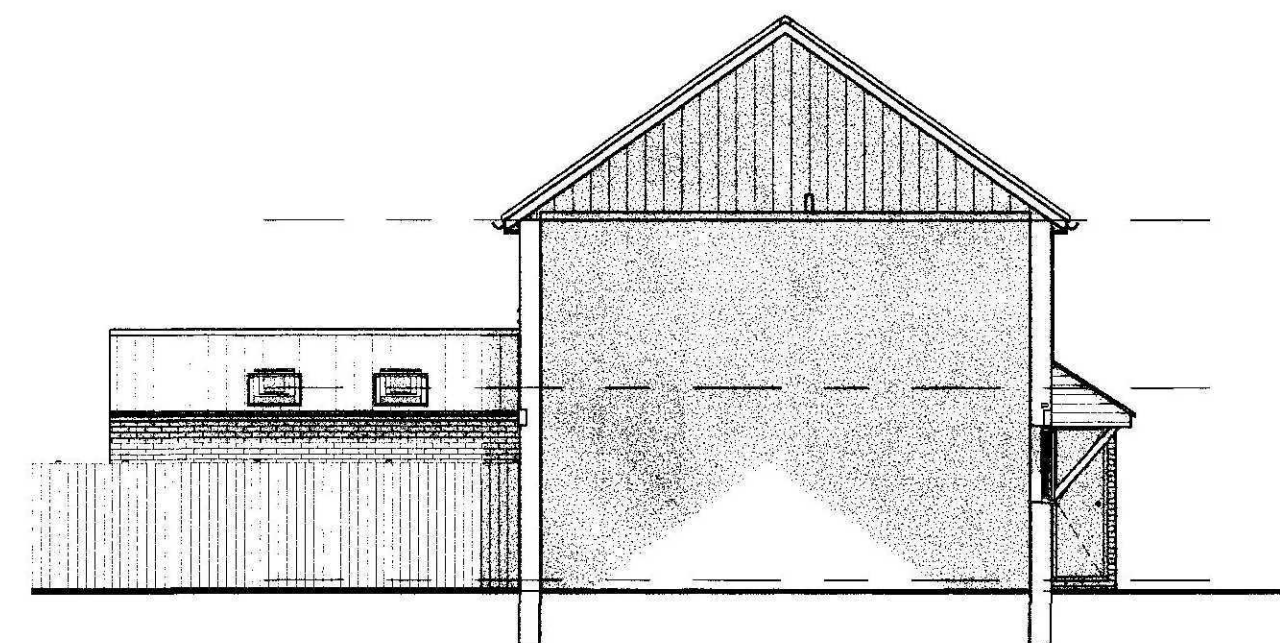


8 Left Side Elevation
1:100

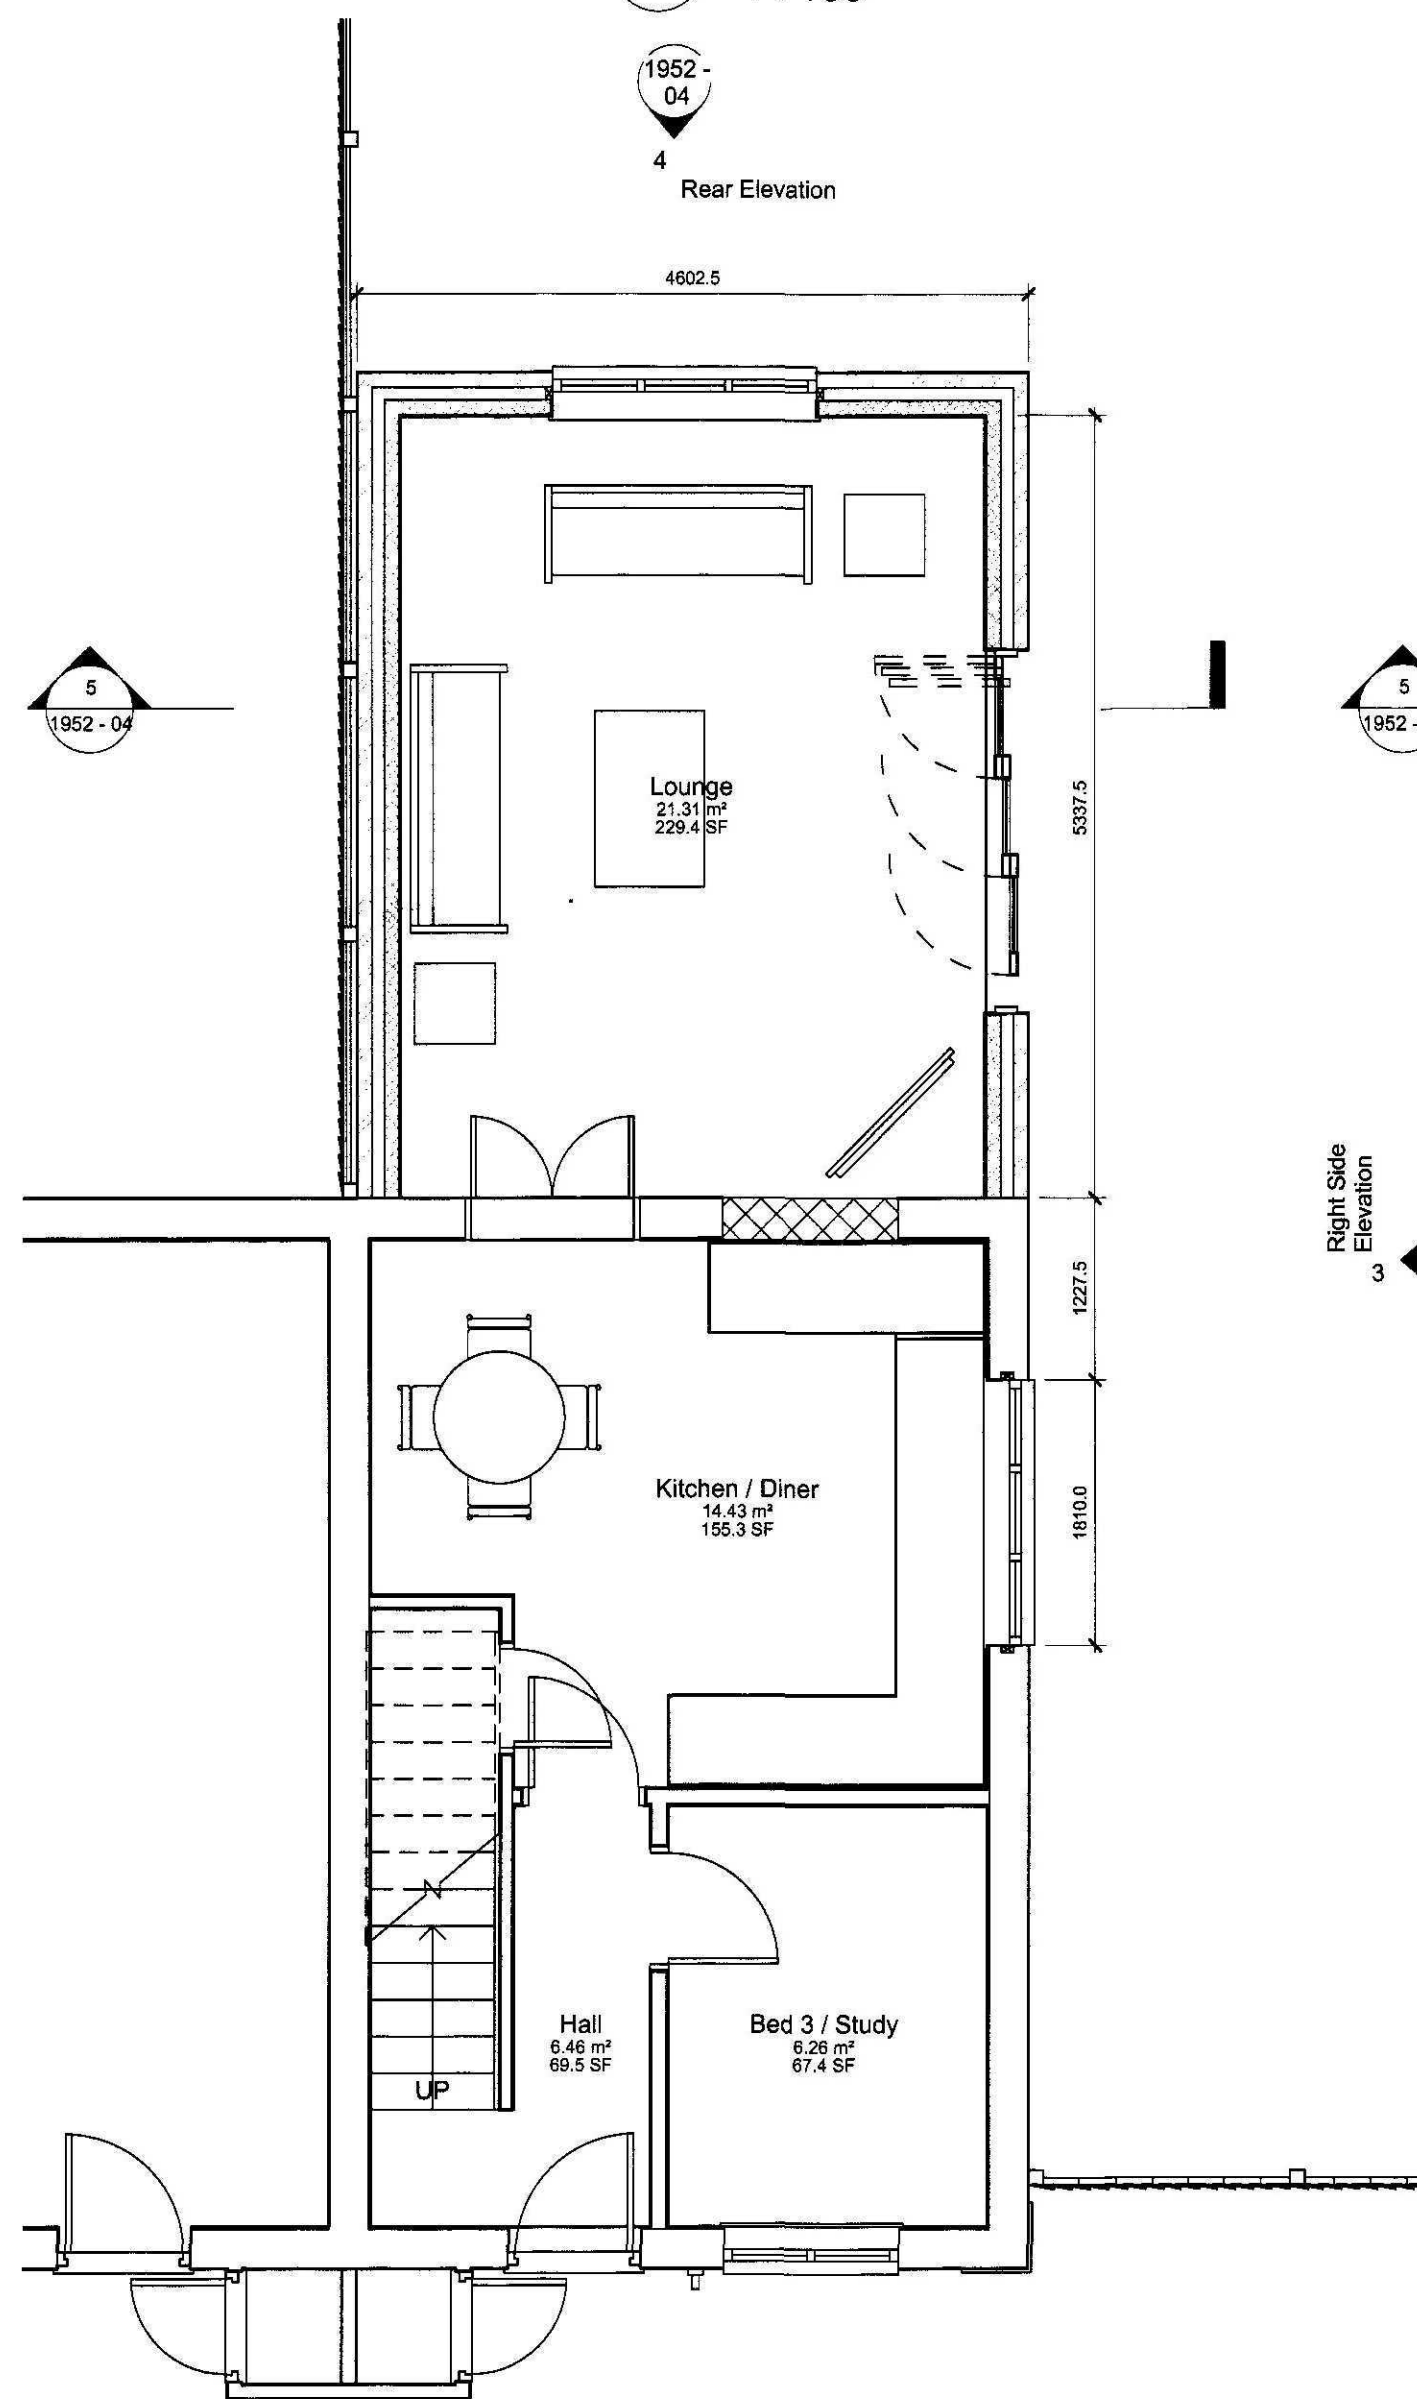

1 Grd Floor
1:50

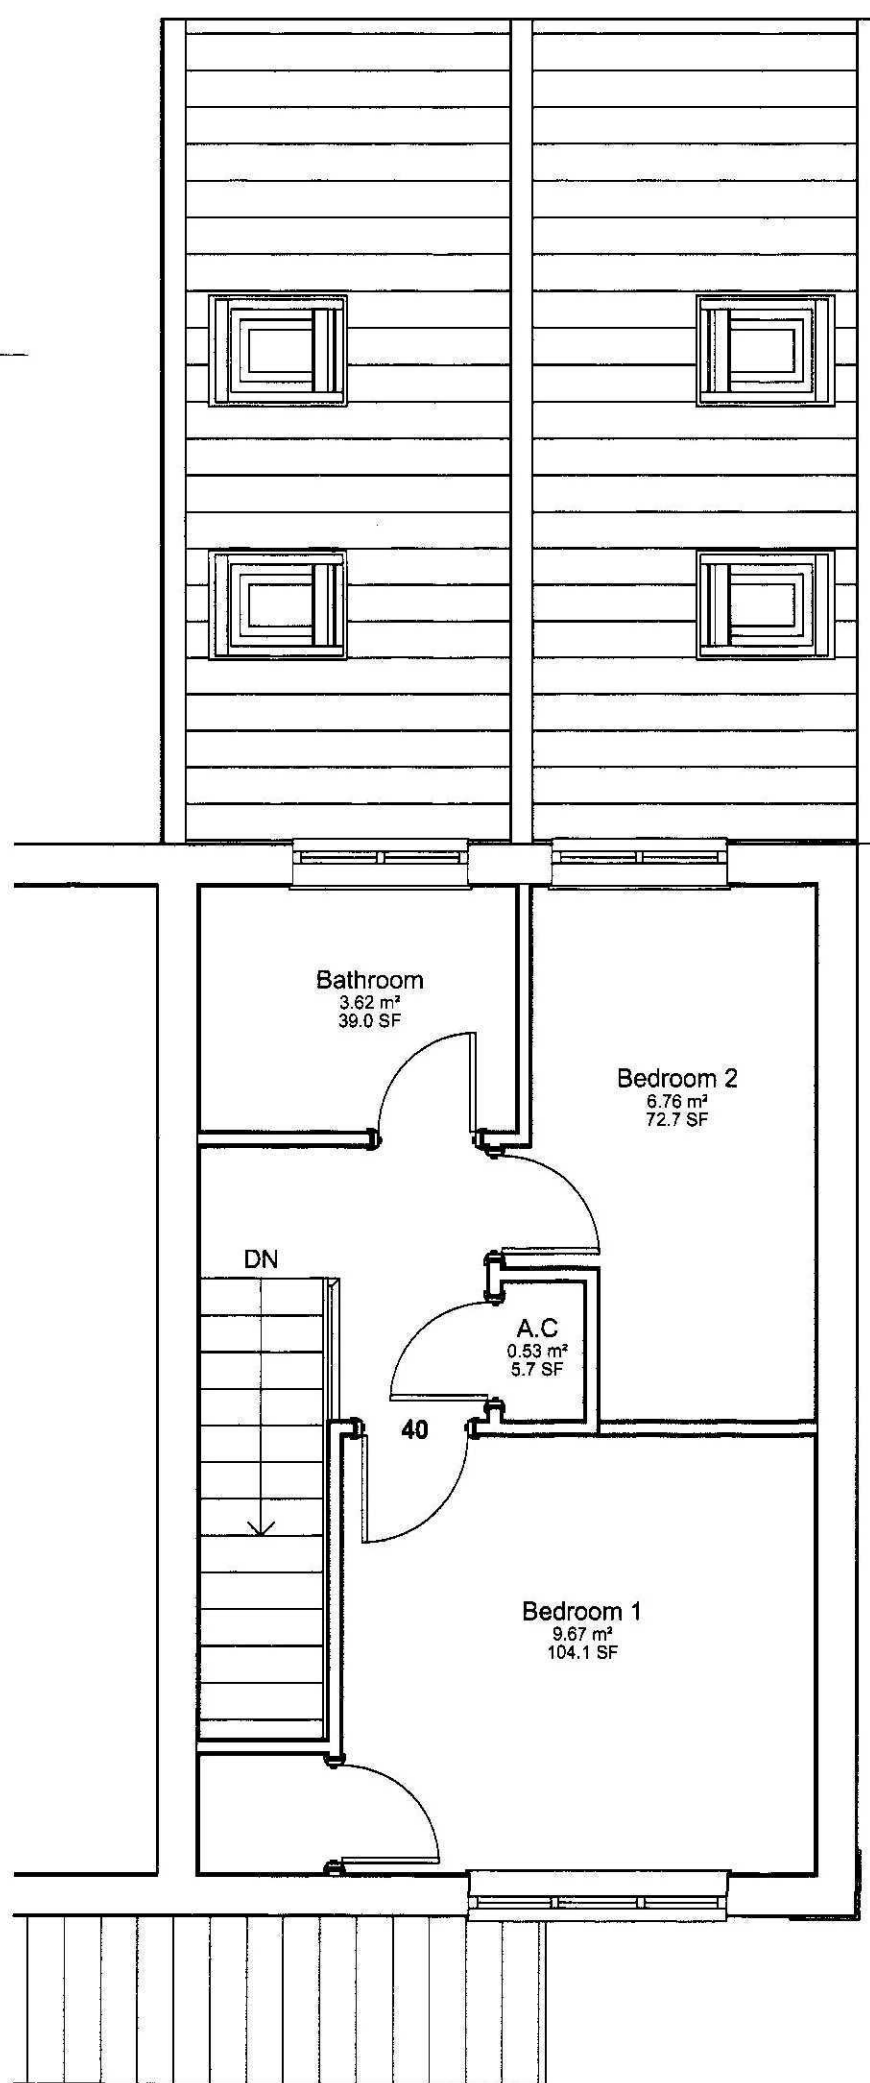


7 1st Floor
1:50

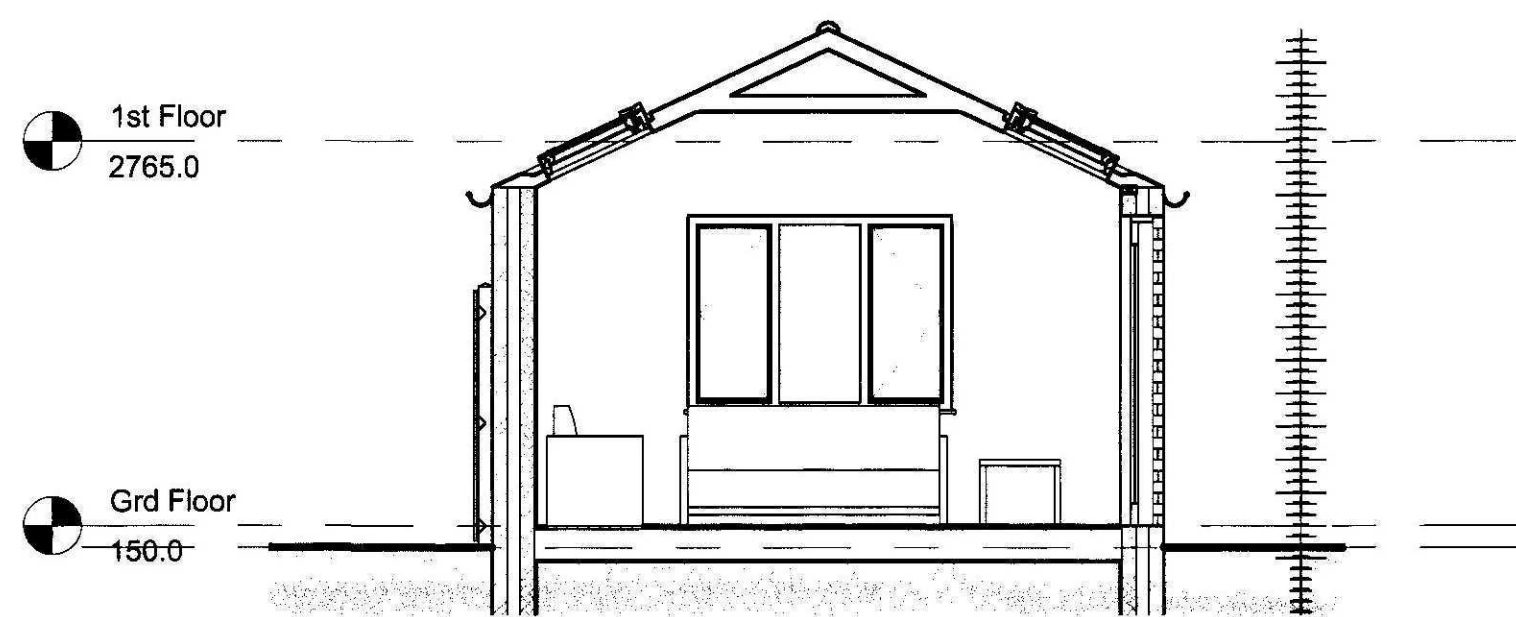

5 Section Thro' Extension
1:50



9 Front Right 3D View

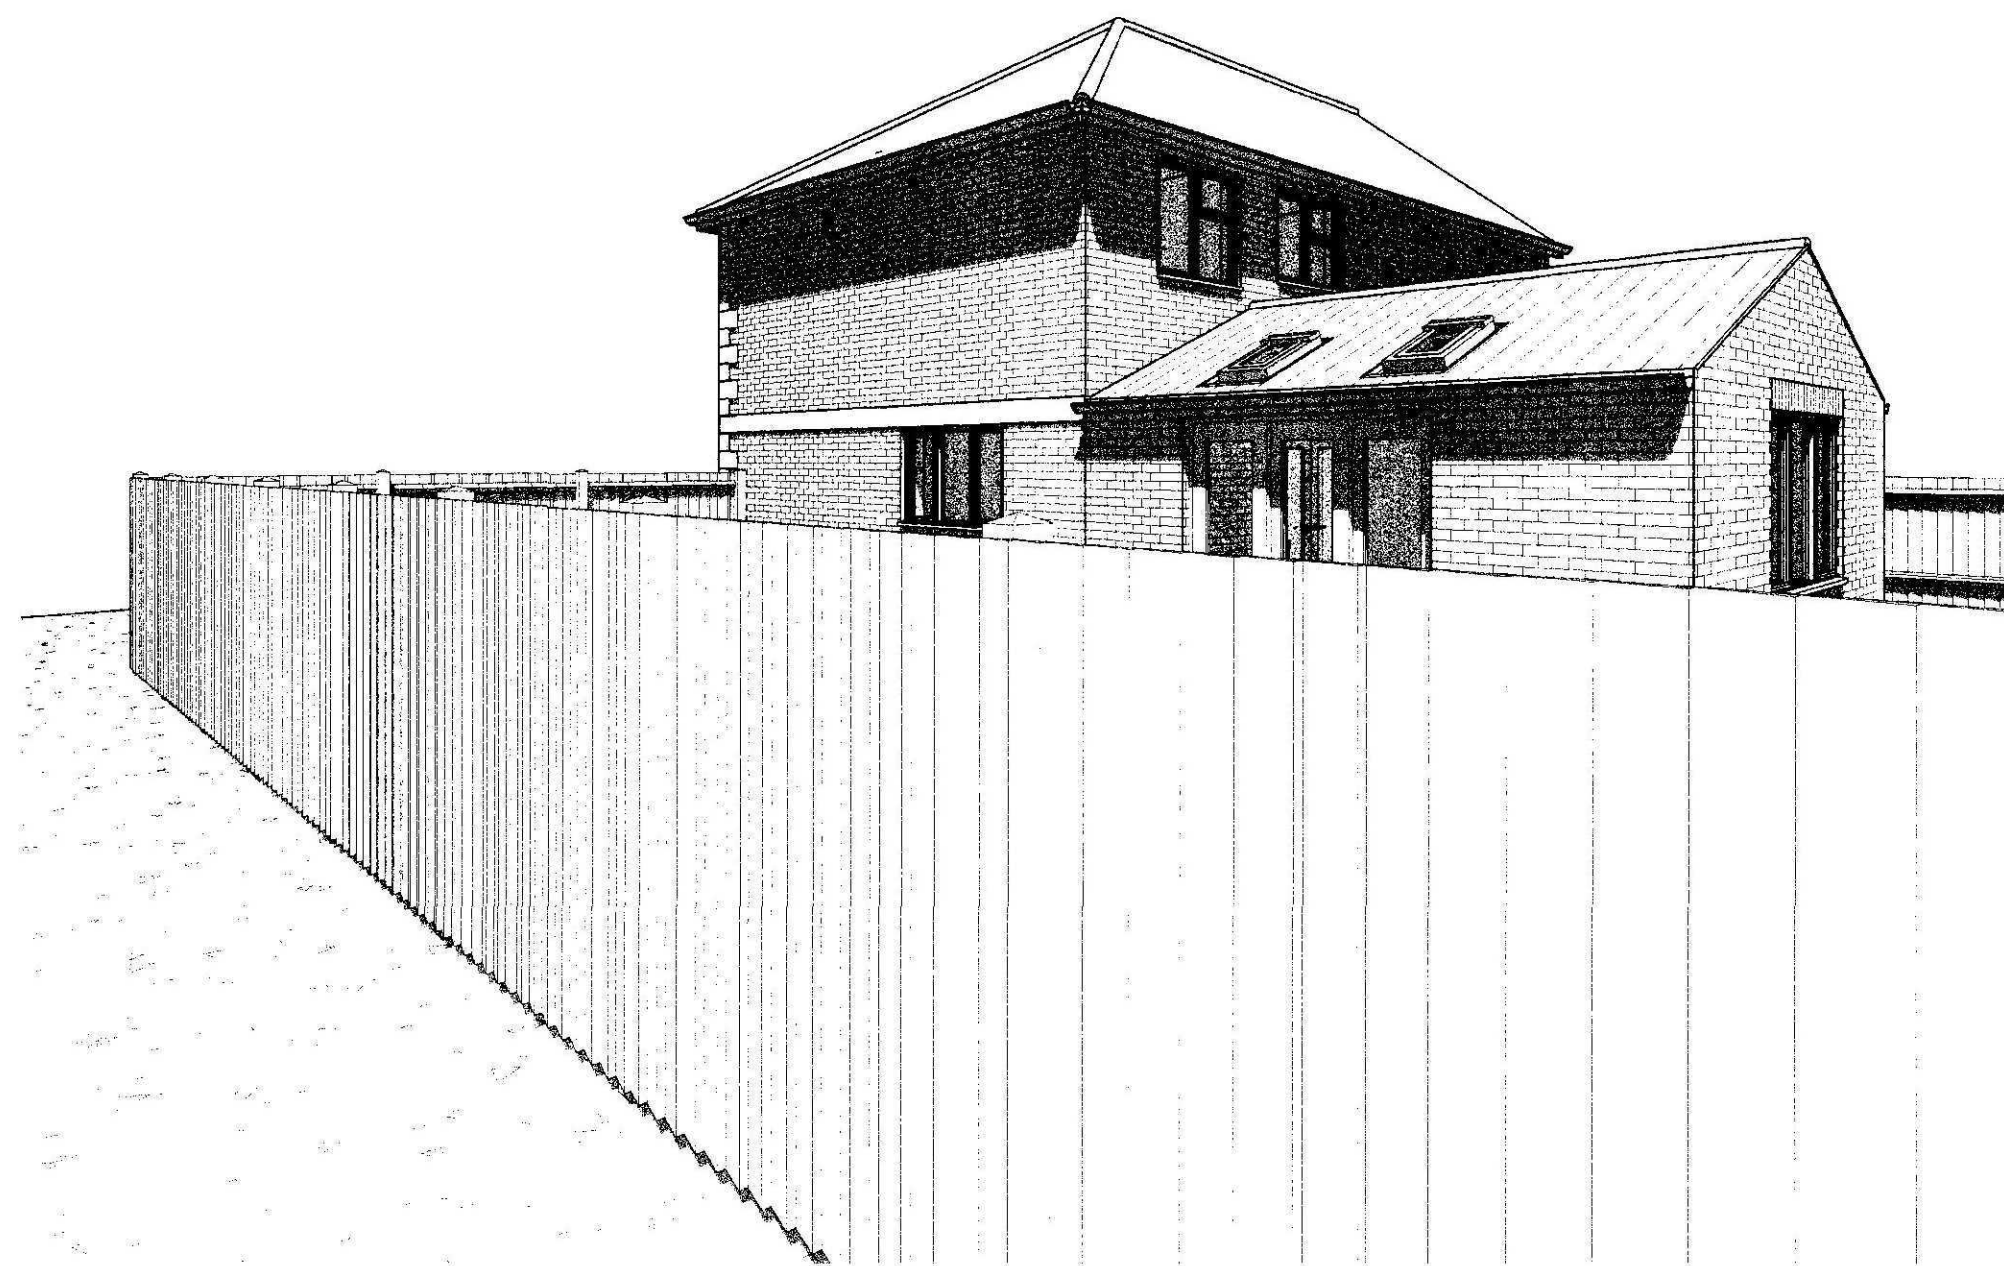

6 Rear Left 3D View

Planned by Spalding
24 JAN 2011
Ref: 1018-10

GENERAL CONDITIONS
Contractors are responsible for checking all dimensions on site when work commences and before ordering any materials. Any discrepancies should be brought to the attention of the Client for remedial action before commencing further.
All materials not specified to be of a standard suitable for the work proposed and be fit for purpose. All work to be in accordance with good building practice and all necessary BS codes for Workmanship on Building Sites.

B - 17.01.11 - Amended to suit Client
A - 26.11.10 - Amended to suit Client

Client: Mr & Mrs Bridge

Site: Single Storey Rear Storey Extension at 30 St Anns Way, Spalding

Orig Title: Proposed Plans



2nd Floor - 5B Sheepmarket
Spalding
PE11 1BH
Tel: 01775 768 921
e-mail: enquiries@remwaydesign.co.uk

Orig Size	Drawing Number	Revision:
a1	1952 - 04	B