




© Design Copyright reserved. Written consent must be obtained before copying or reproducing this drawing.
Do not scale this drawing, use figured dimensions only. Contractors are responsible for taking and checking
site dimensions. Any discrepancy must be reported to the Architectural Technologist immediately.

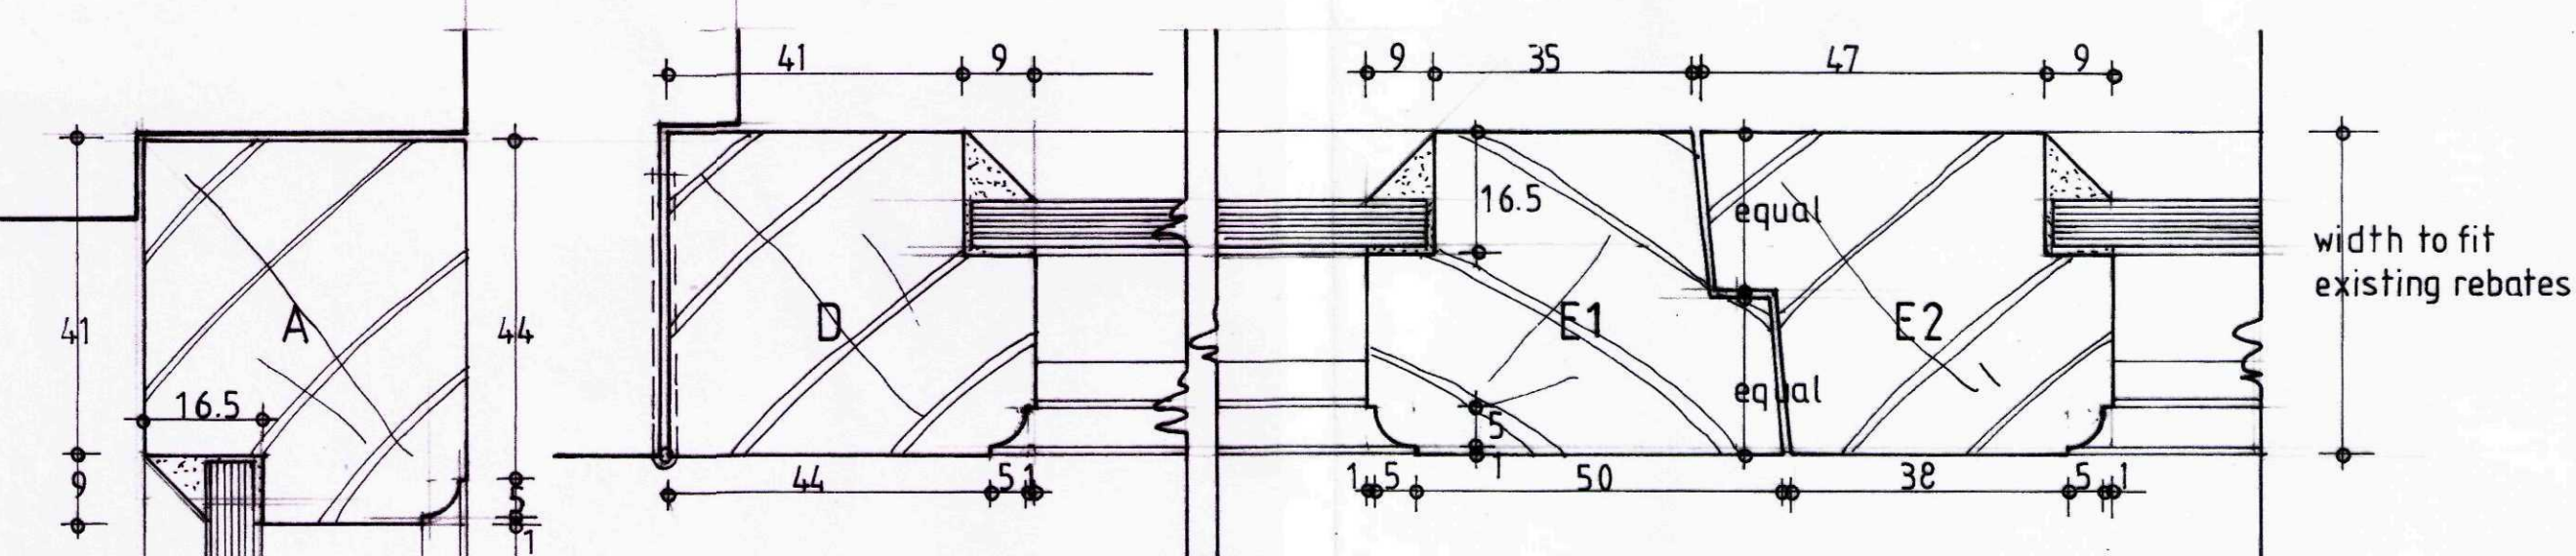

PLAN



FULL SIZE PROFILES FOR INSERTS FOR 1st,2nd & 3rd FLOOR WINDOWS

"Fixed" panels (2no 330w x 2015h) to be glued and screwed into existing surrounds
Casement panels (6no) to each be hung on 1.5 pairs of 65 x 38 brass hinges.
Each pair of casements to be fitted with brass espagnolettes and quick
release restrictors.

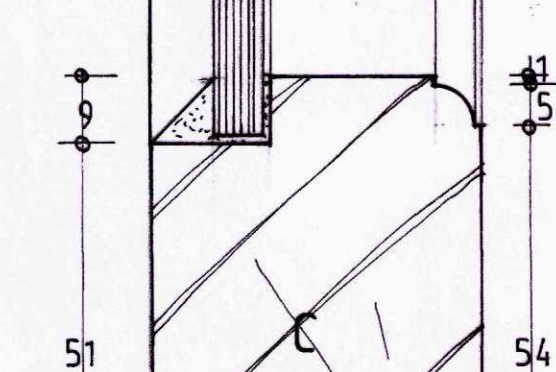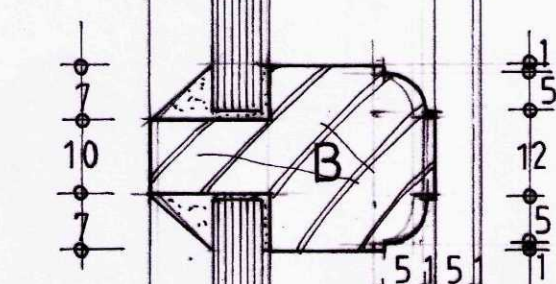

SECTION

NB This Drawing to be read
with Drawing Nos. B 2602/02,04& 05

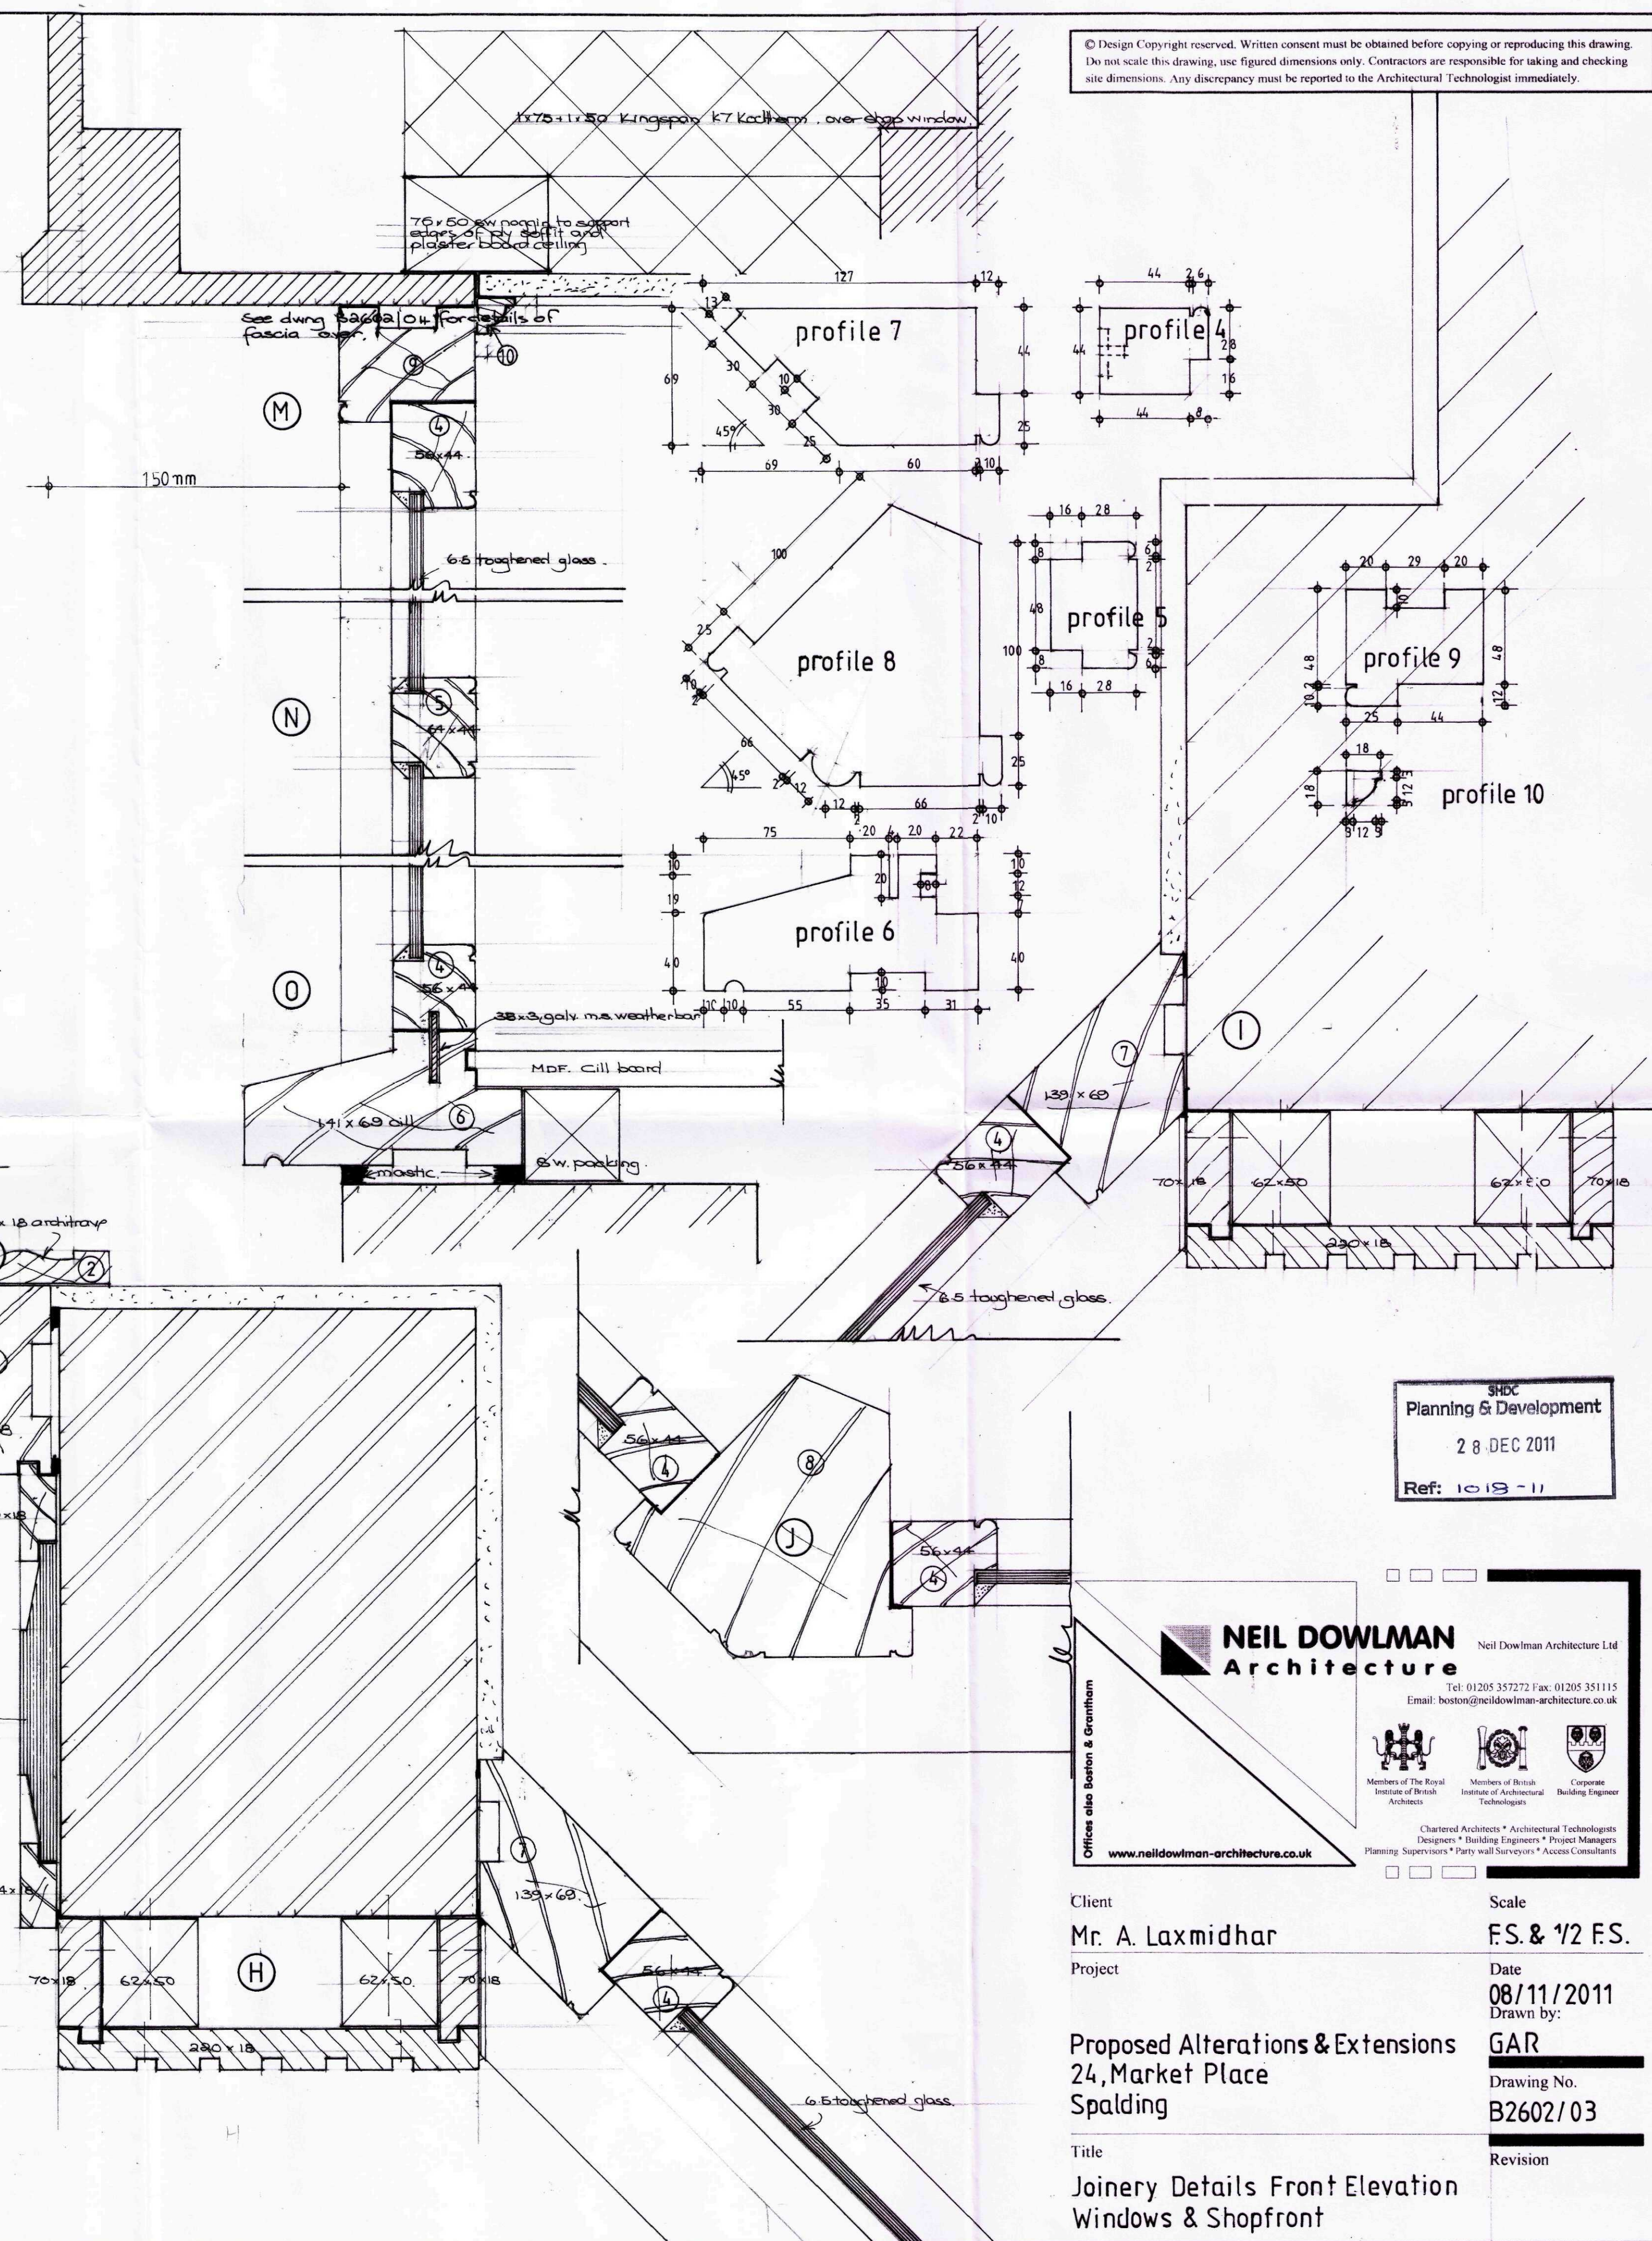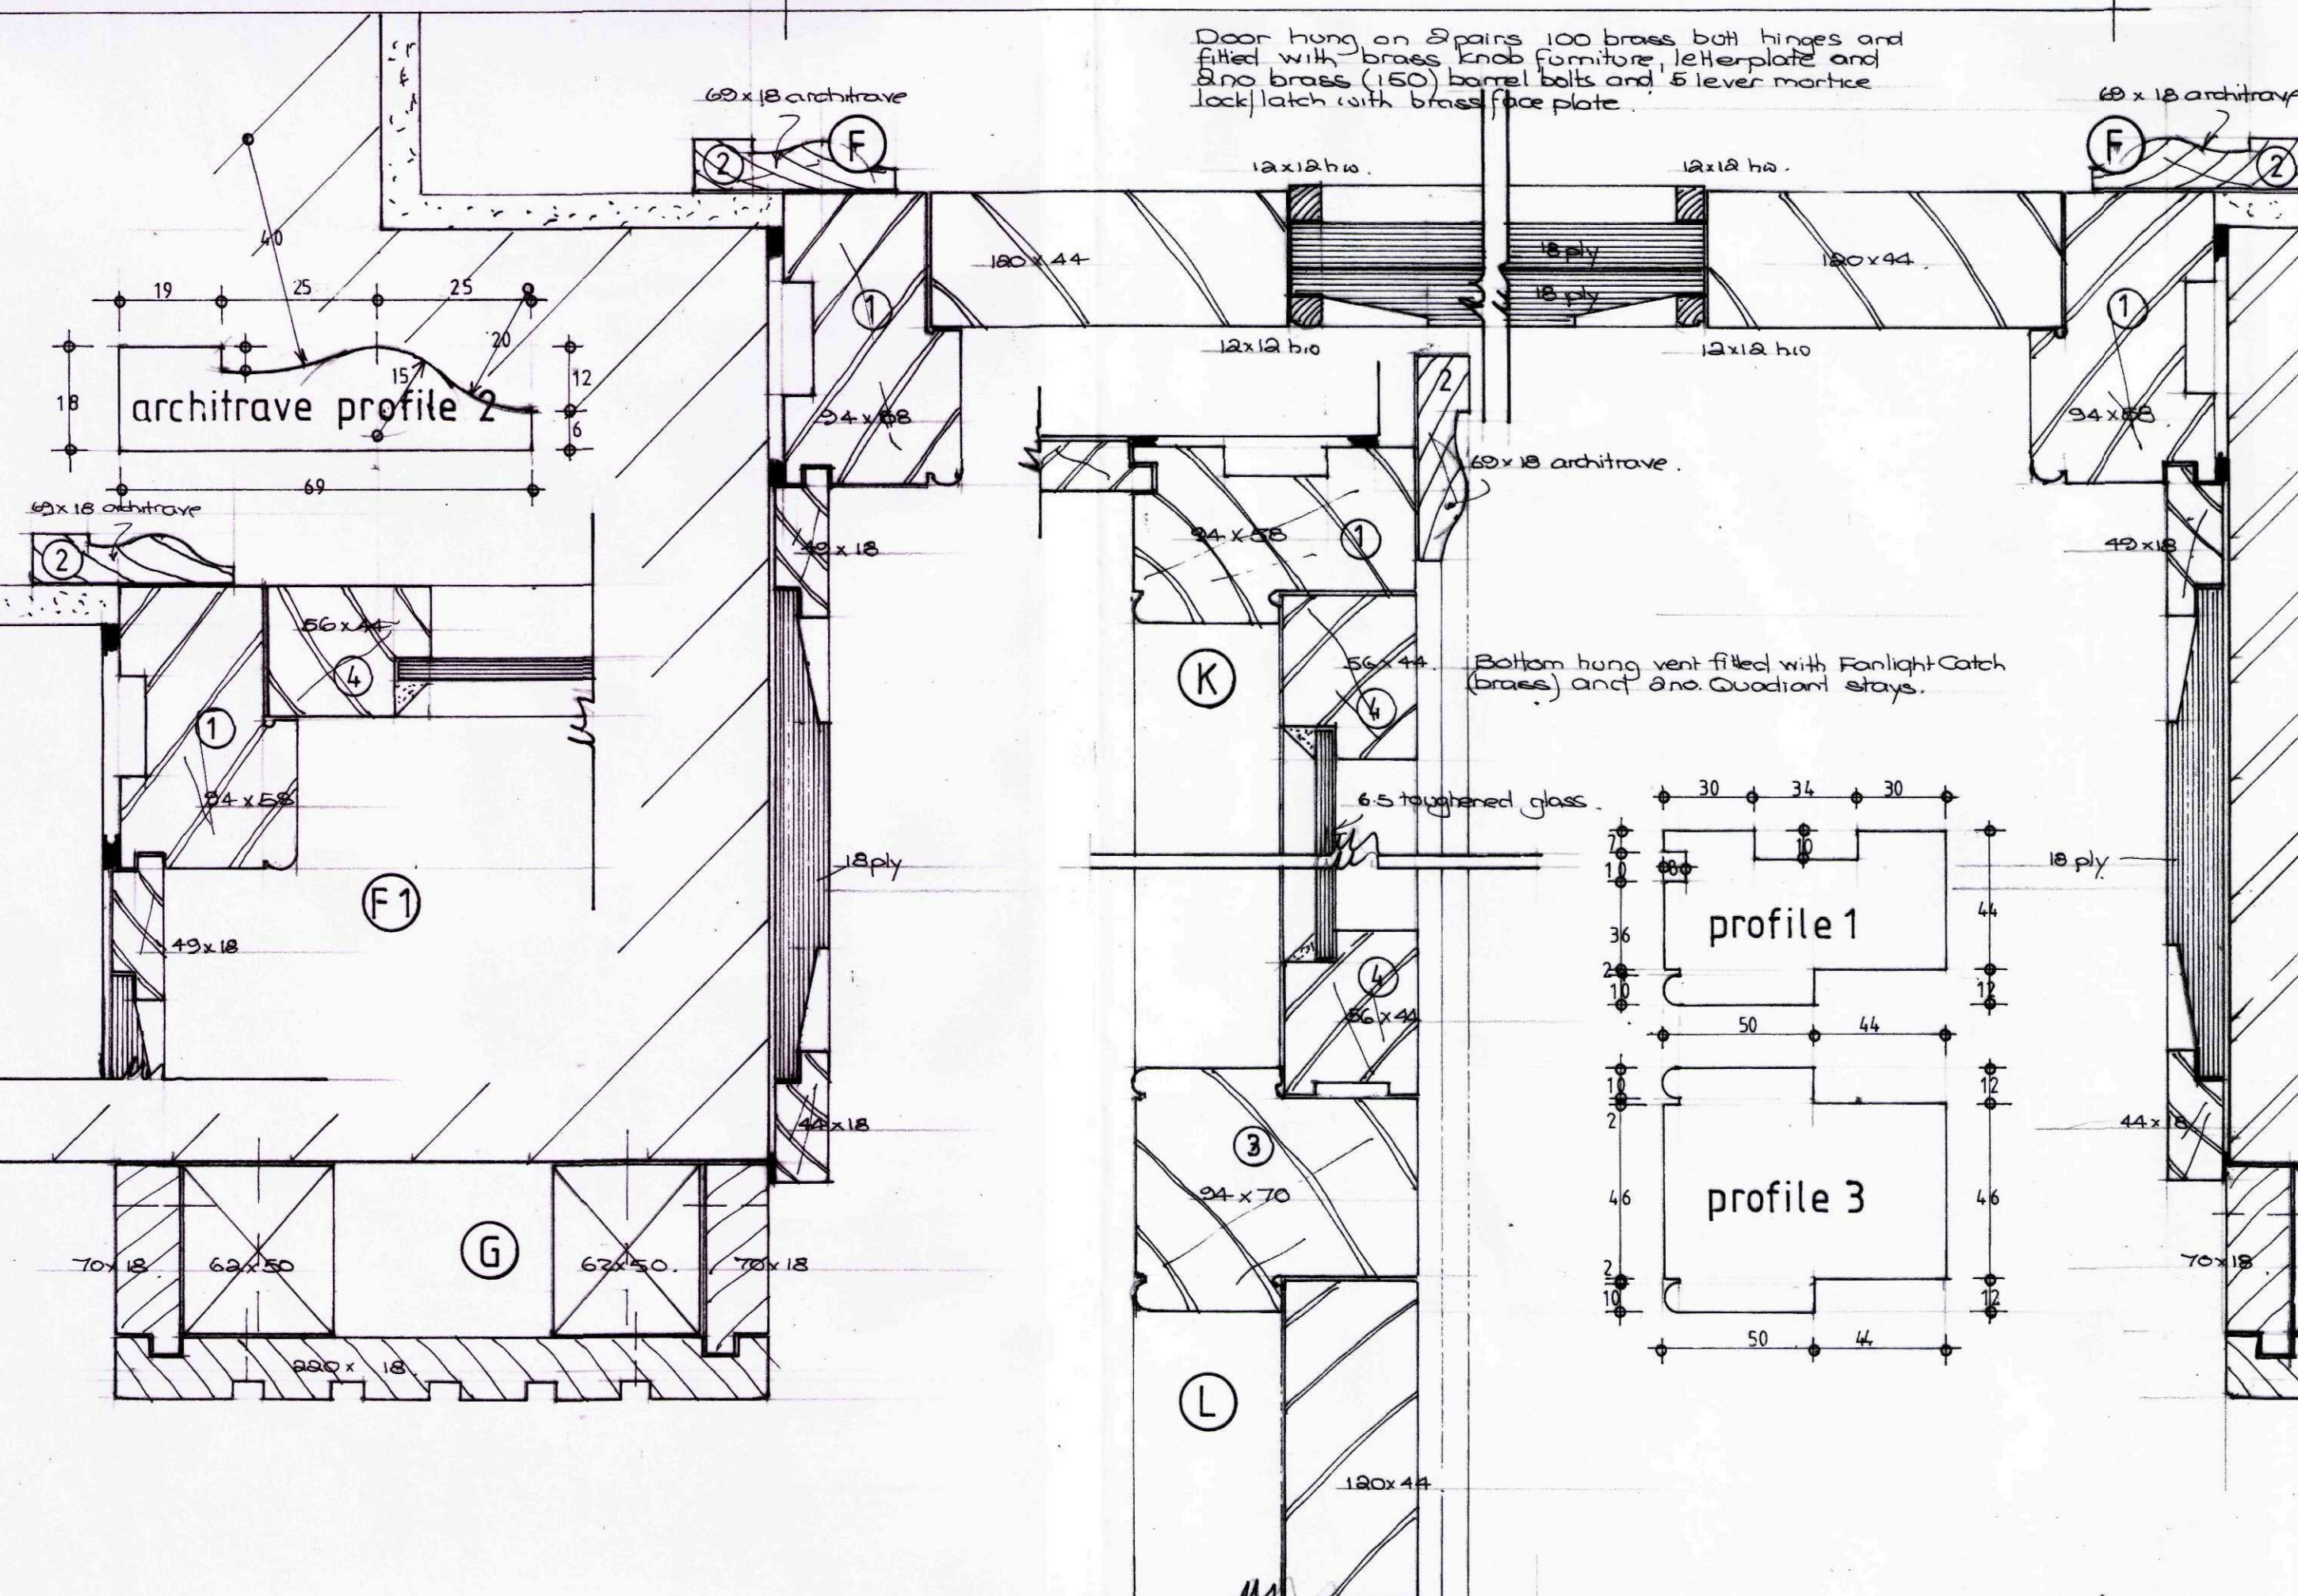


SHDC
Planning & Development
28 DEC 2011
Ref: 1018-11

NEIL DOWLMAN
Architecture

Neil Dowlman Architecture Ltd

Tel: 01205 357272 Fax: 01205 351115
Email: boston@neildowlman-architecture.co.uk

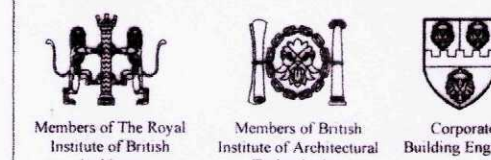

Chartered Architects * Architectural Technologists
Designers * Building Engineers * Project Managers
Planning Supervisors * Party wall Surveyors * Access Consultants

Client
Mr. A. Laxmidhar
Project

Proposed Alterations & Extensions
24, Market Place
Spalding

Title
Joinery Details Front Elevation
Windows & Shopfront

Scale
F.S. & 1/2 F.S.
Date
08/11/2011
Drawn by:
GAR
Drawing No.
B2602/03
Revision