




INSERTS FOR FIRST, SECOND & THIRD FLOOR FRONT ELEVATION WINDOWS.

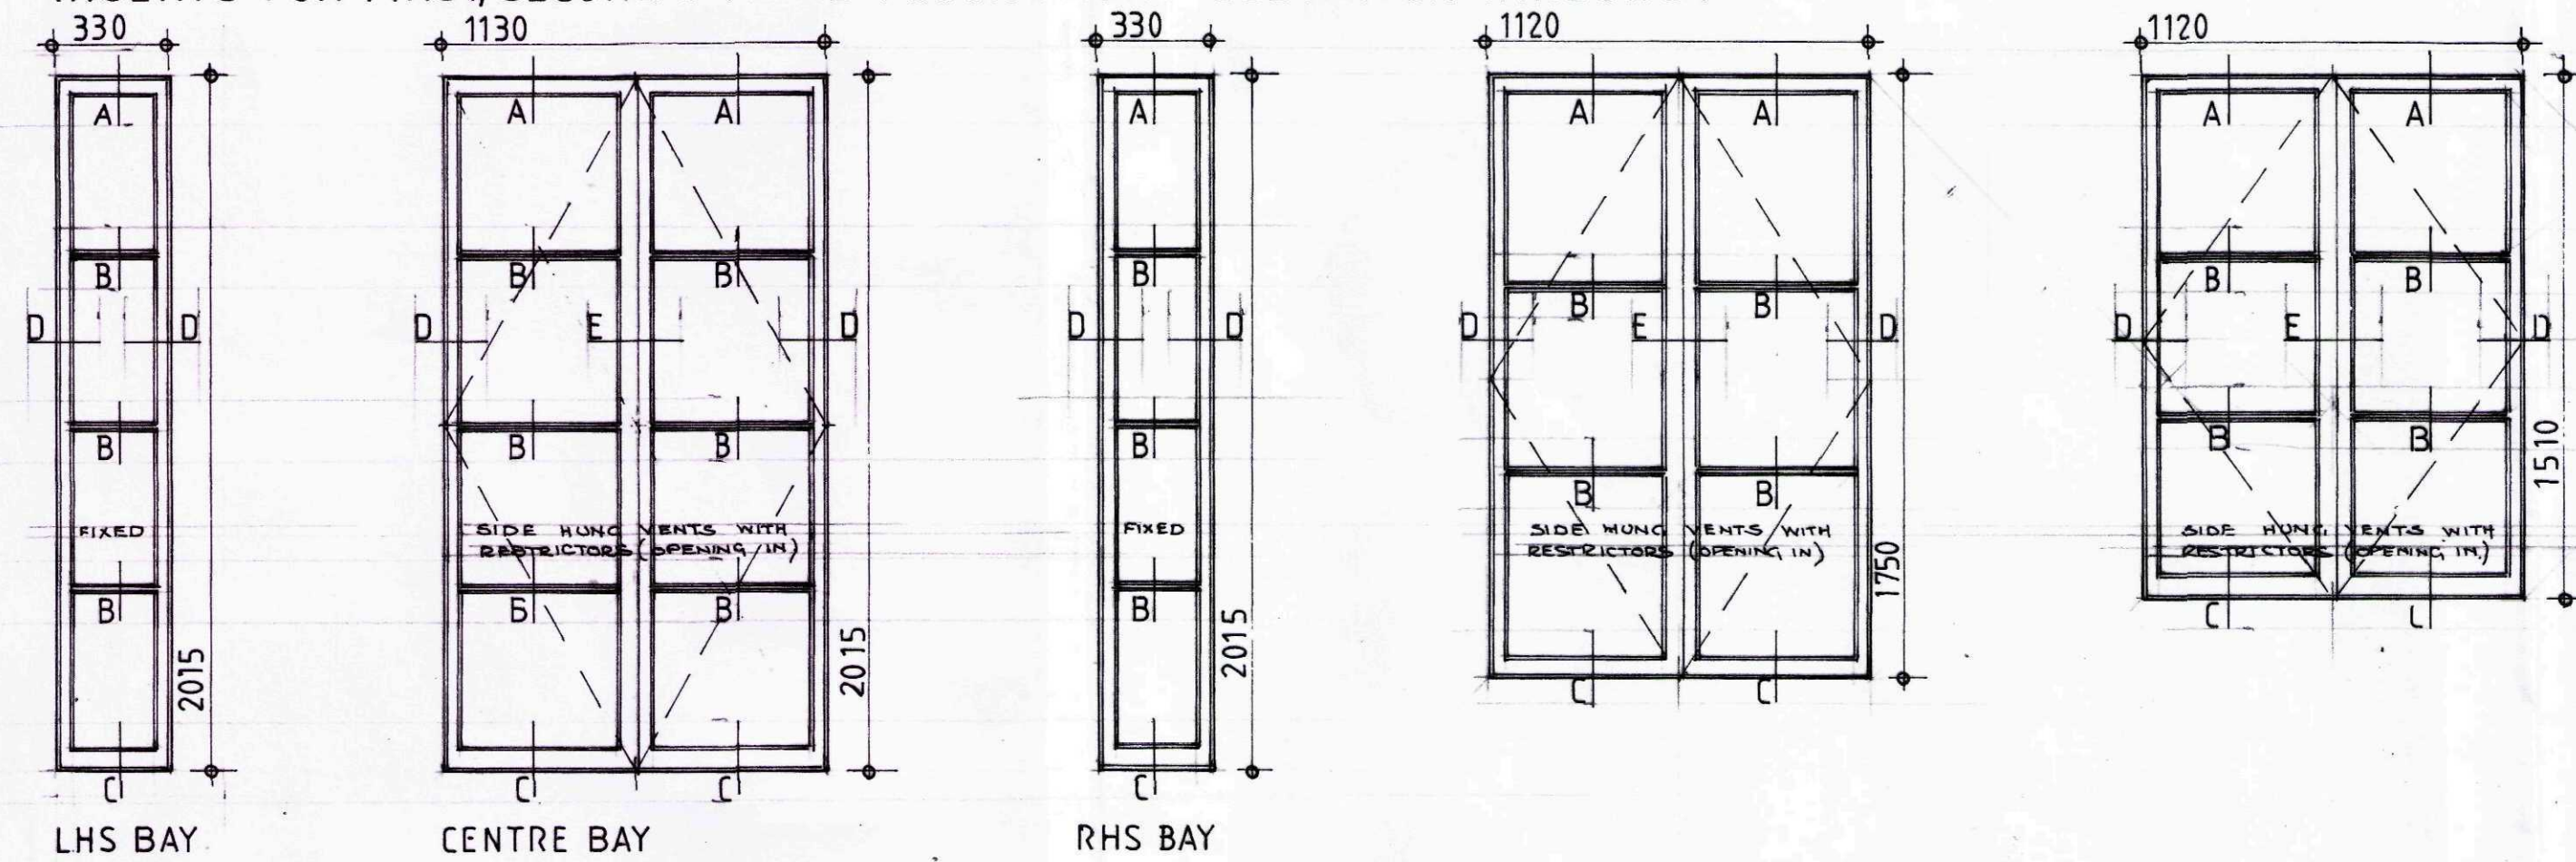


BAY WINDOW FIRST FLOOR..... SECOND FLOOR THIRD FLOOR

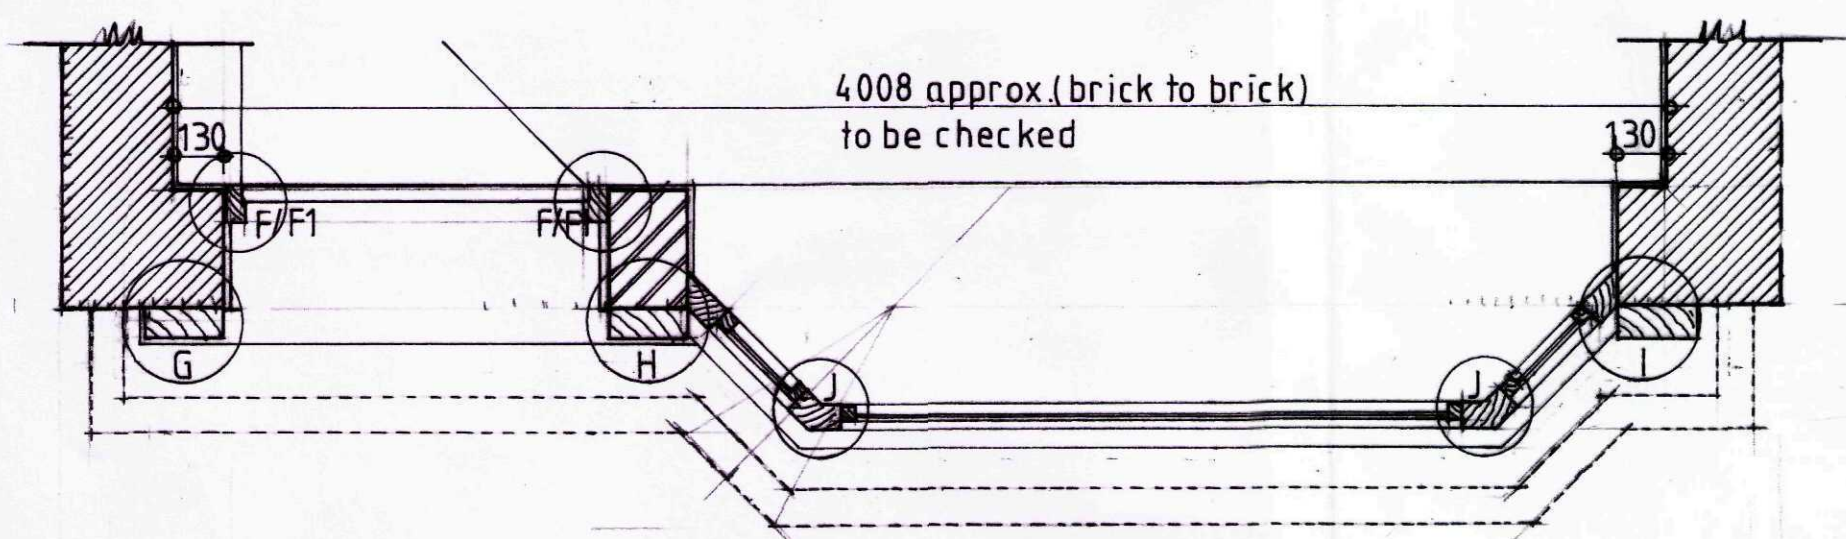

PLAN of SHOPFRONT

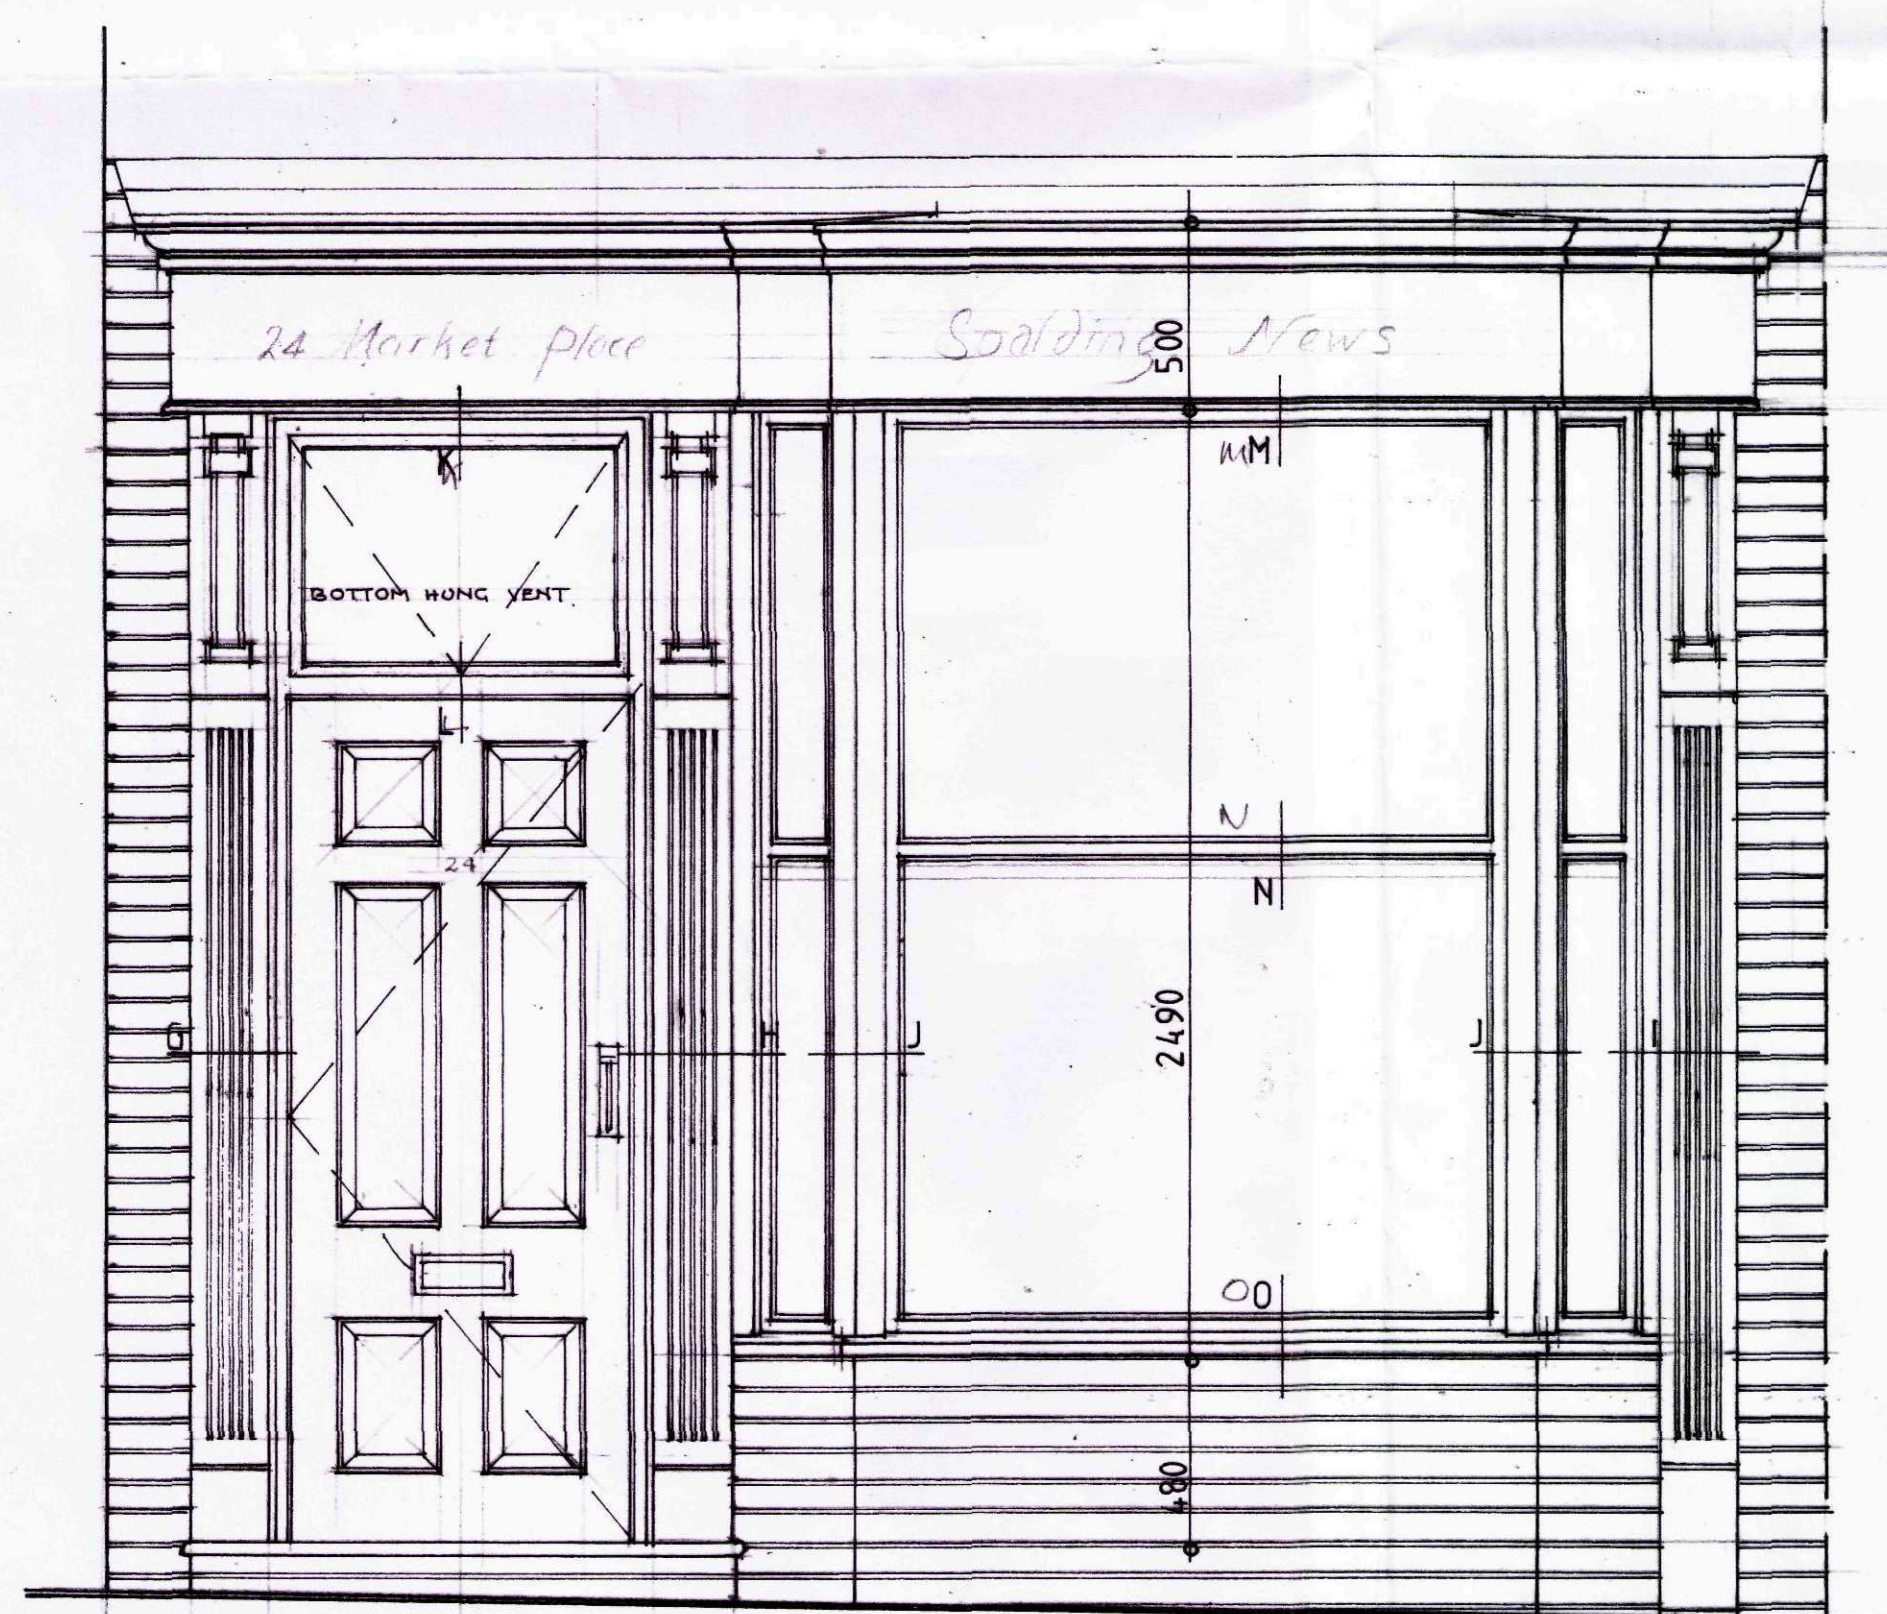


ELEVATION of SHOPFRONT to MARKET PLACE

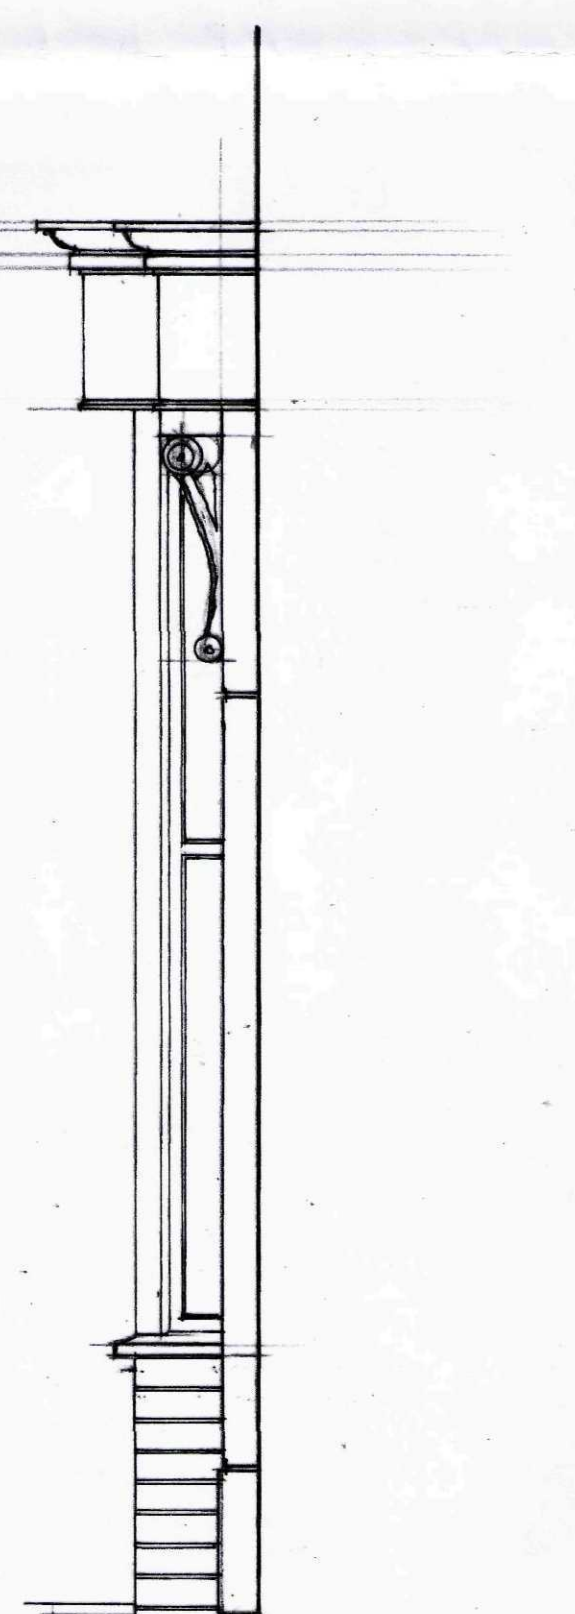

SIDE ELEVATION from BRIDGE ST(south)

N.B. ALL DIMENSIONS TO BE CONFIRMED BY JOINER PRIOR TO MANUFACTURE.

THIS DRAWING MUST BE READ IN CONJUNCTION WITH DRAWINGS NUMBER B2602/03,04 & 05

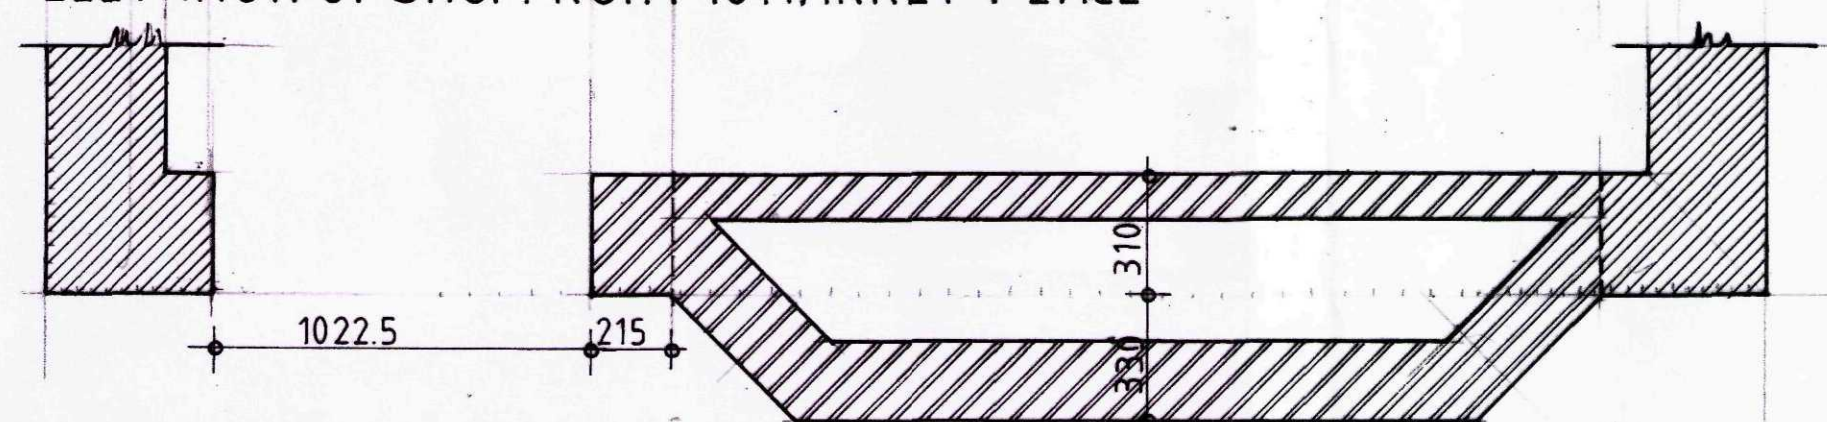

PLAN OF MASONRY BELOW WINDOW CILL

SHDC
Planning & Development
28 DEC 2011
Ref: 1015-11

NEIL DOWLMAN Architecture
Neil Dowlman Architecture Ltd
Tel: 01205 357272 Fax: 01205 351115
Email: boston@neildowlman-architecture.co.uk

Members of The Royal Institute of British Architects
Members of British Institute of Architectural Technologists
Chartered Architects * Architectural Technologists
Designers * Building Engineers * Project Managers
Planning Supervisors * Party Wall Surveyors * Access Consultants

www.neildowlman-architecture.co.uk

Client: Mr. A. Laxmidhar
Project: Proposed Alterations & Extensions
24, Market Place, Spalding.
Title: Patterns for Replacement Casements and Shopfront (front elevation)

Scale: 1: 20
Date: 02/11/2011
Drawn by: GAR
Drawing No. B2602/02
Revision