



Planning Application Location Plan **Ward Member Notification**

H16/1023/05


Scale: 1:1250




Planning and Development

Council Offices, Priory Road, Spalding, Lincolnshire
 PE11 2XE

PLEASE DO NOT COPY THIS PLAN

This map is reproduced from Ordnance Survey material with permission of Ordnance Survey on behalf of Her Majesty's Stationery Office (c) Crown copyright. Unauthorised reproduction infringes Crown copyright and may lead to prosecution or civil proceedings. South Holland District Council LA079413 2005

 

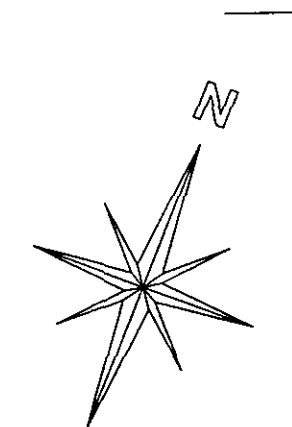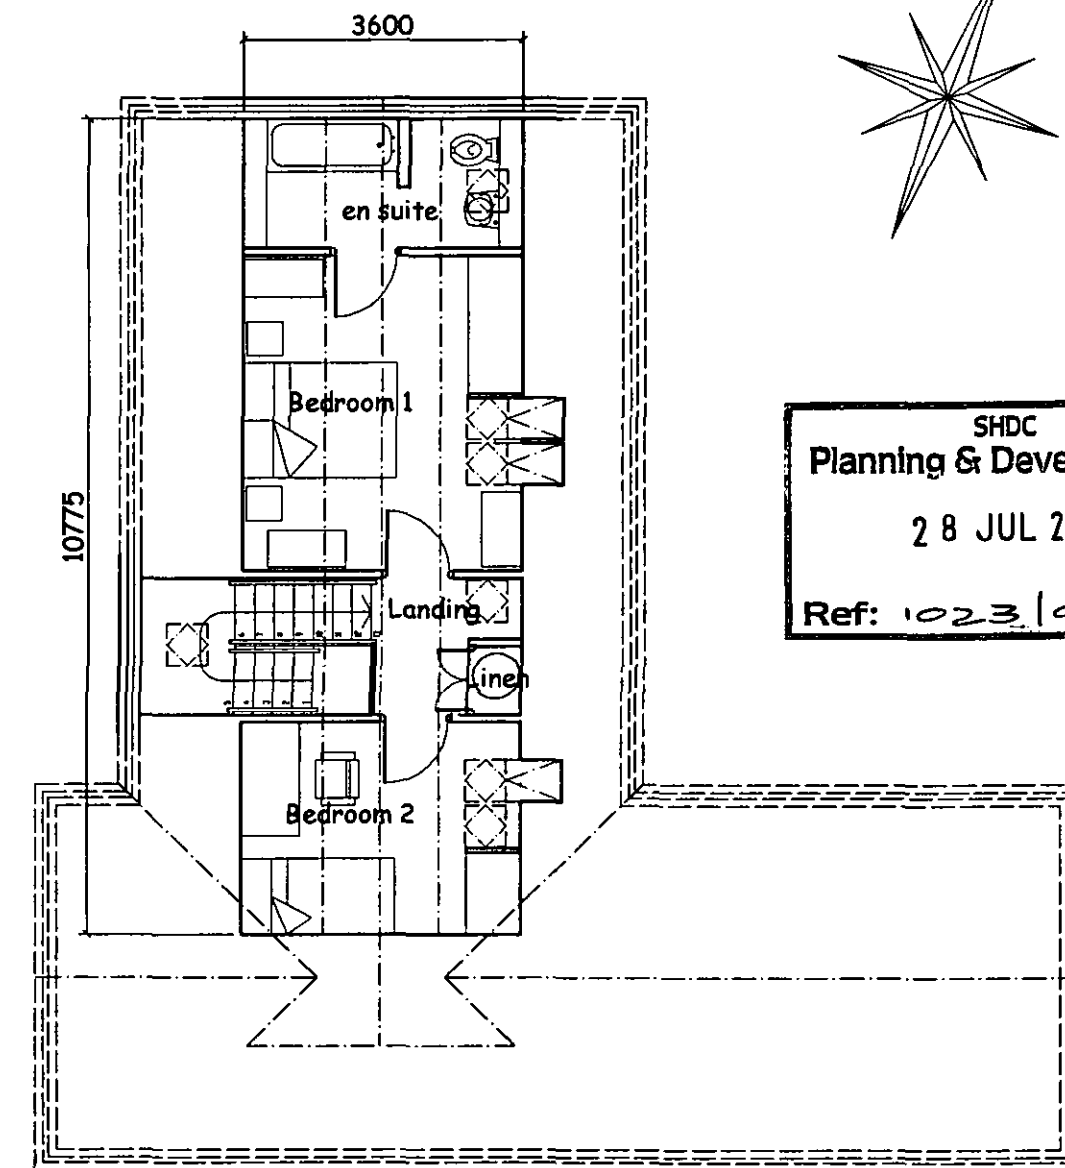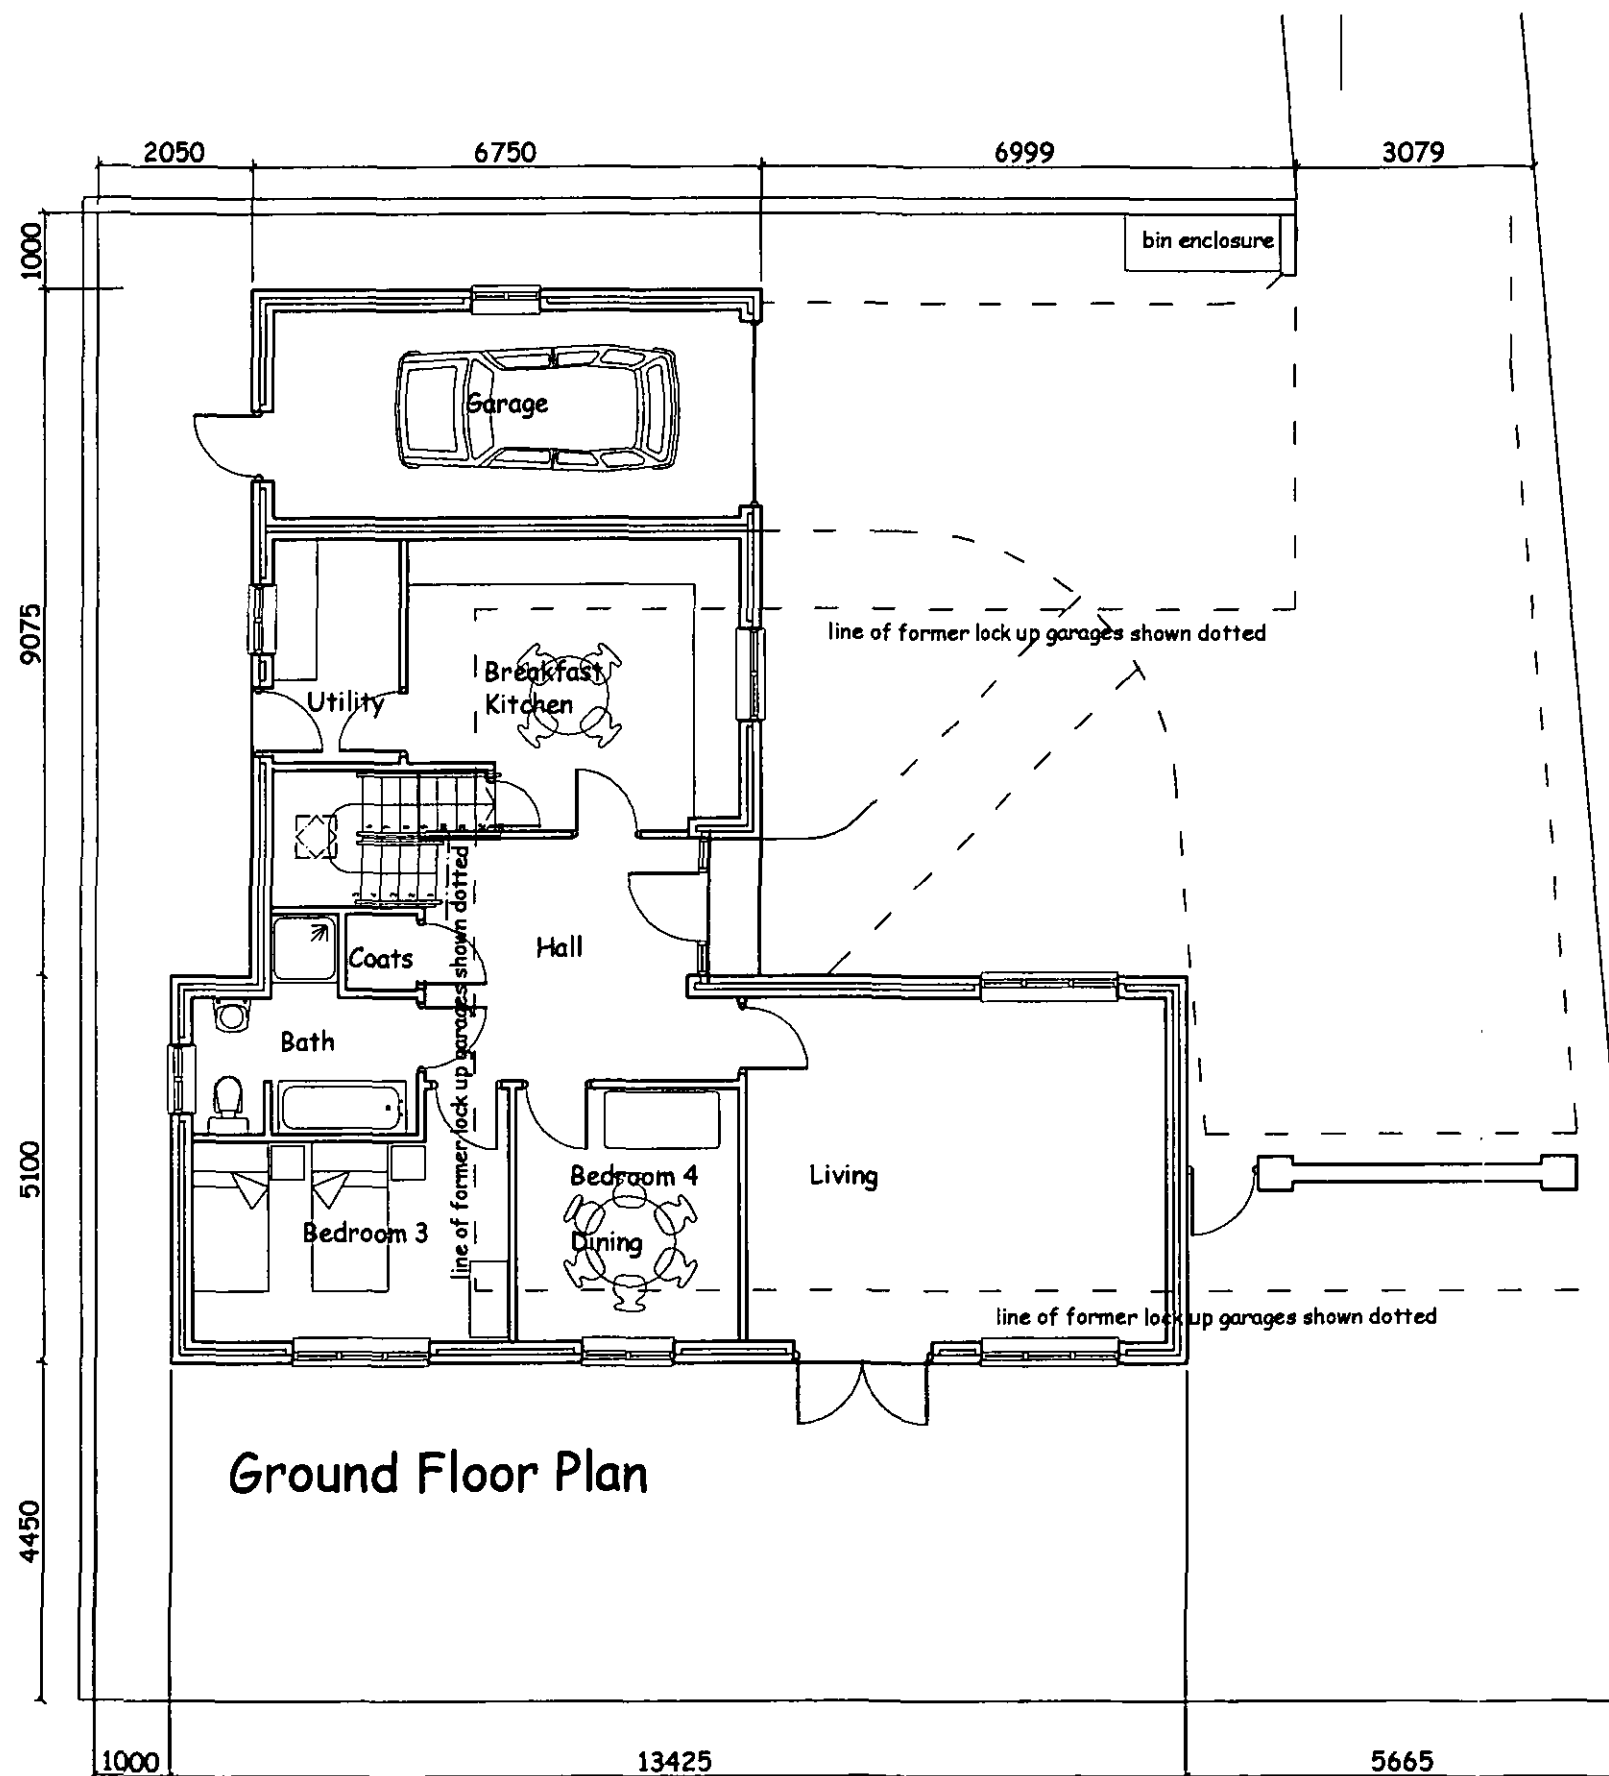

SHDC
Planning & Development
28 JUL 2005
Ref: 1023/05

DETERMINED
PLAN

**ROBERT
LOWE**
CHARTERED
ARCHITECT

1-2 North End, Swineshead
Boston, Lincs., PE20 3LR
Phone 01205-821117
Fax 01205-821139
info@lowe-architects.com

Project:
Proposed Dwelling
152A Pennygate, Spalding
Lincolnshire

Client:
Mr & Mrs Harrison

Drawing Title:
PROPOSED PLANS


Date:
July 2005
Scale:
1: 100


Project No:
05033
Drawing No:
Rev:
RWL

03

Contractors are to check all dimensions on site and to report any discrepancy to the Architect.
Do not scale from the drawing. © 2005

PENNYGATE

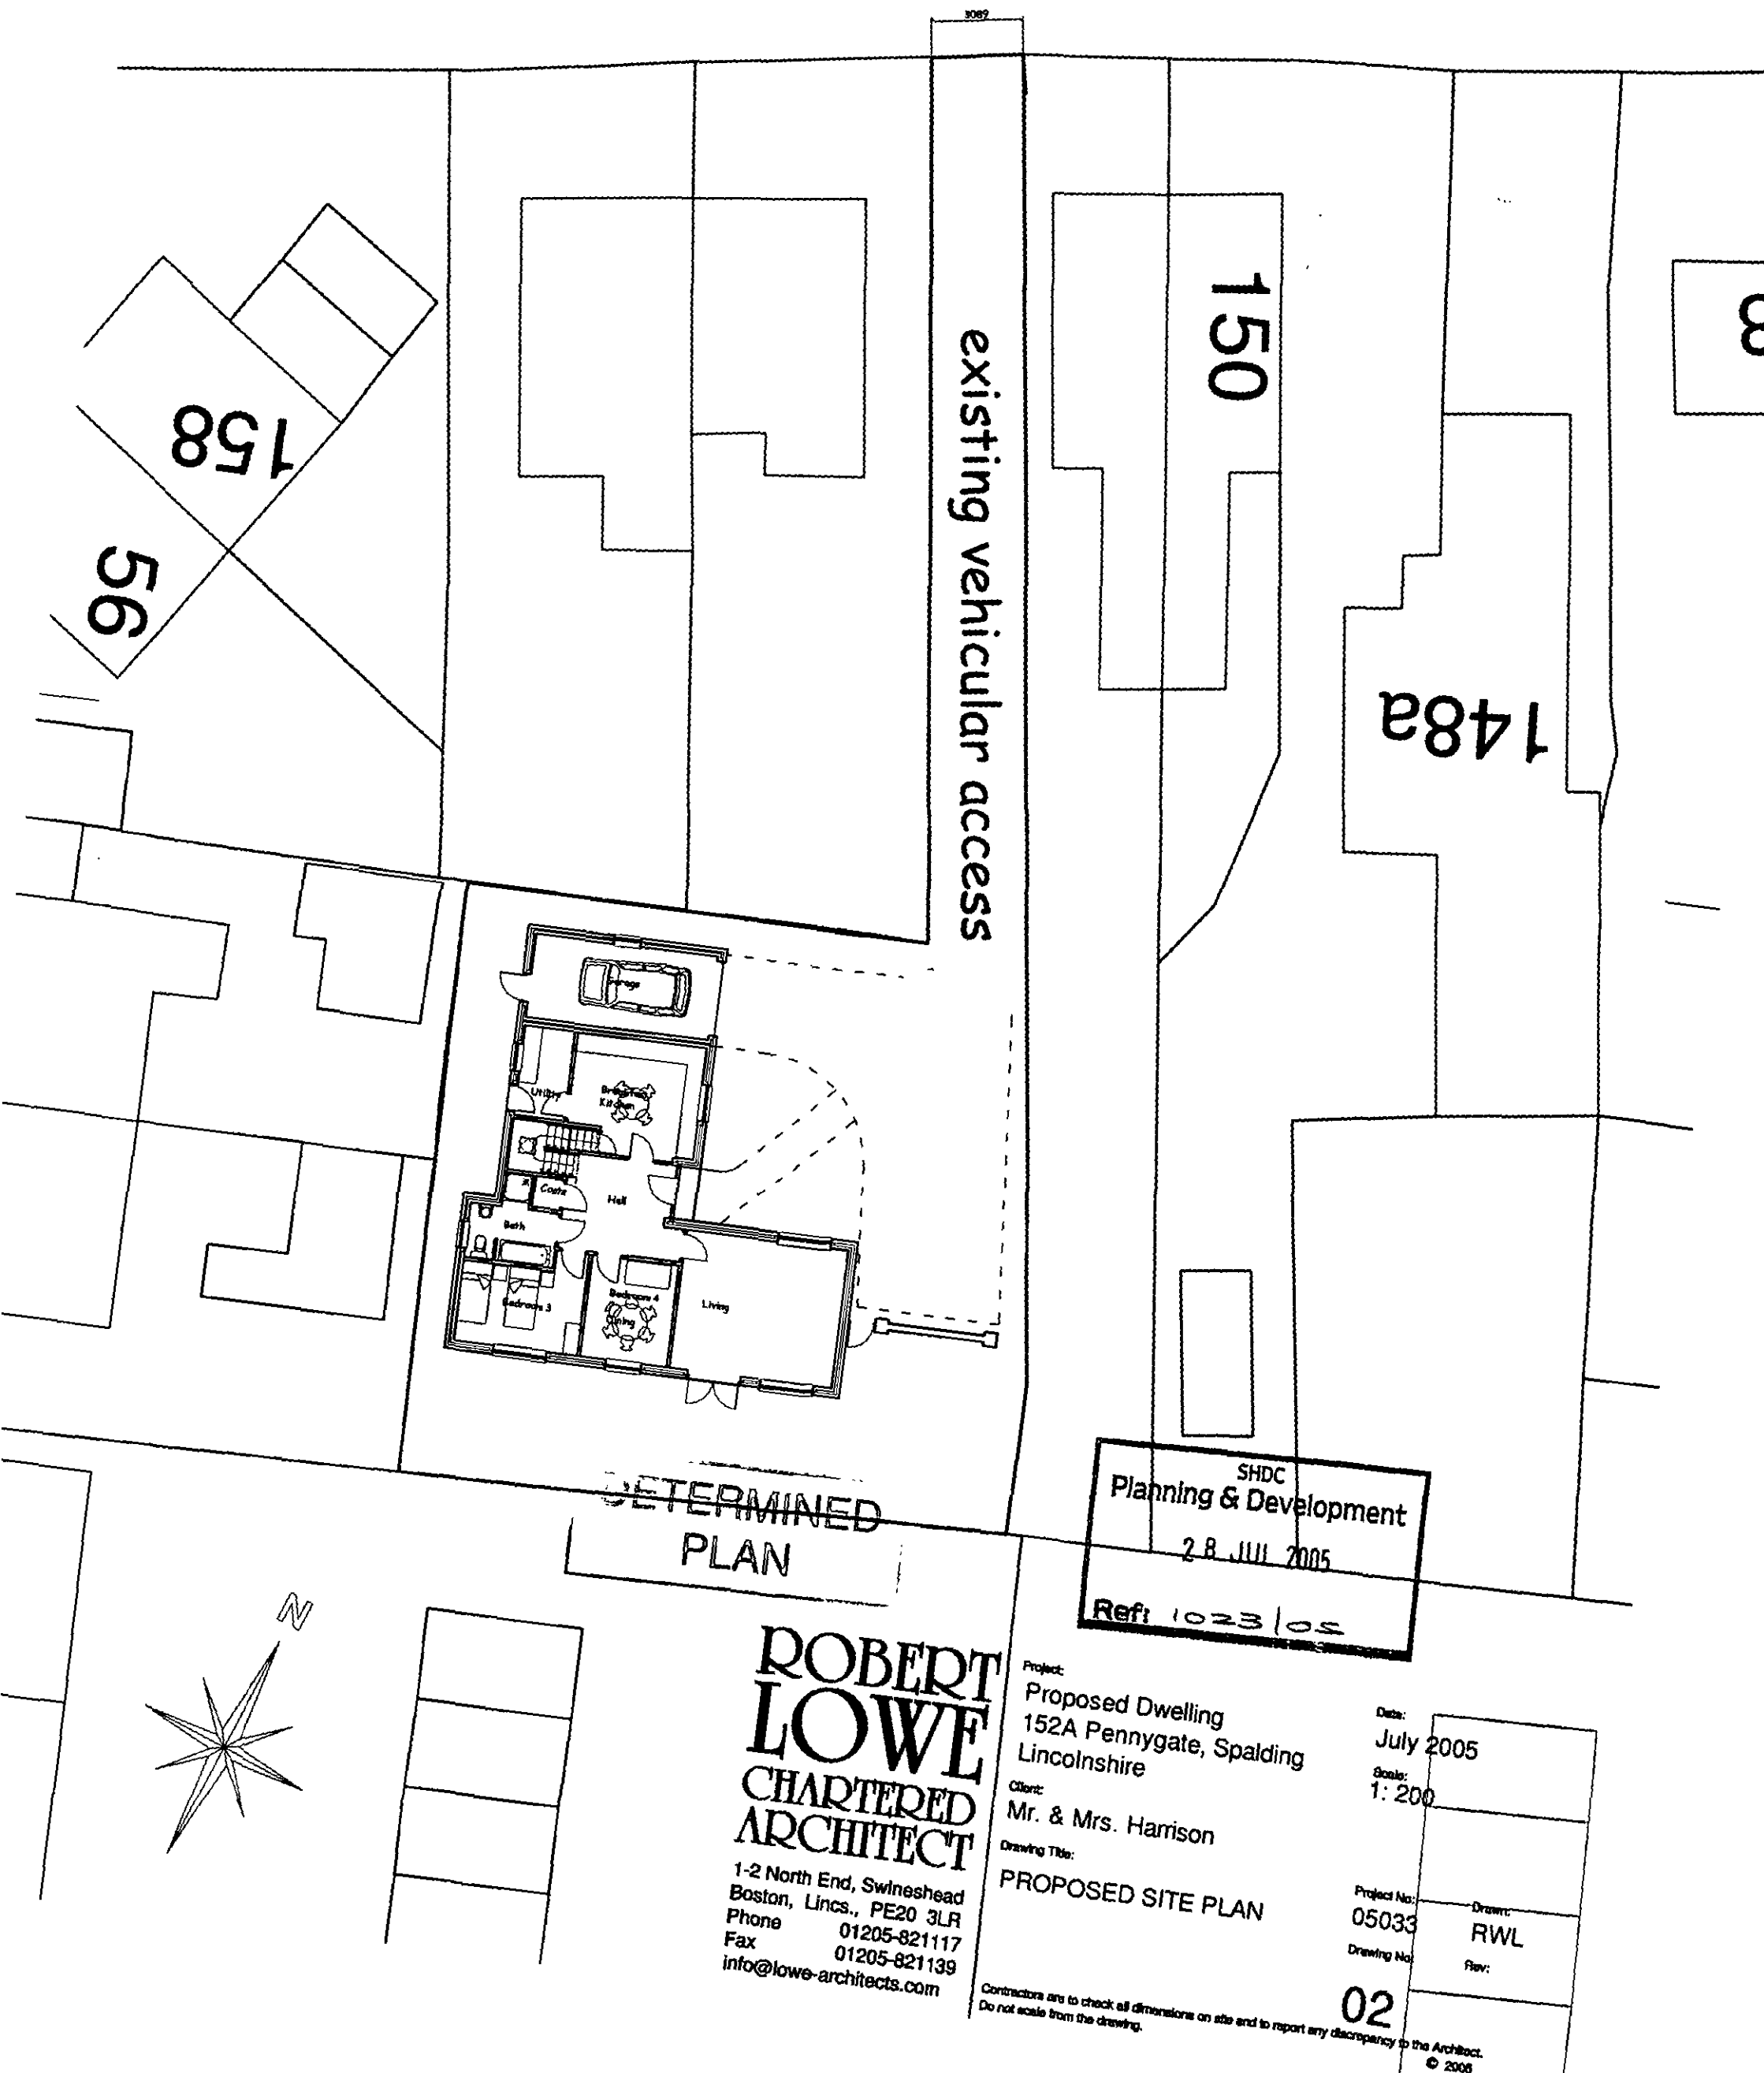


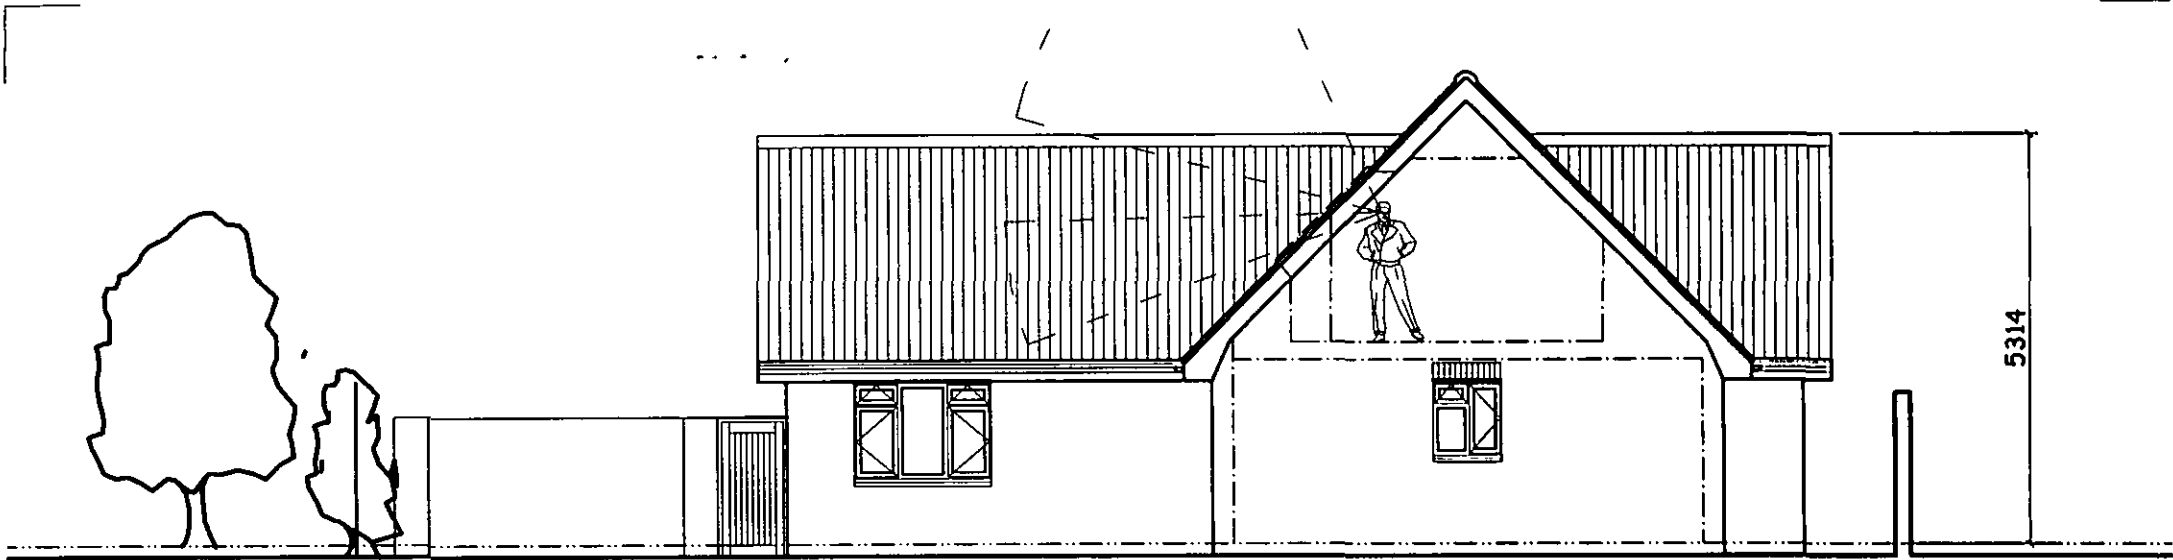


North West Elevation



North East Elevation

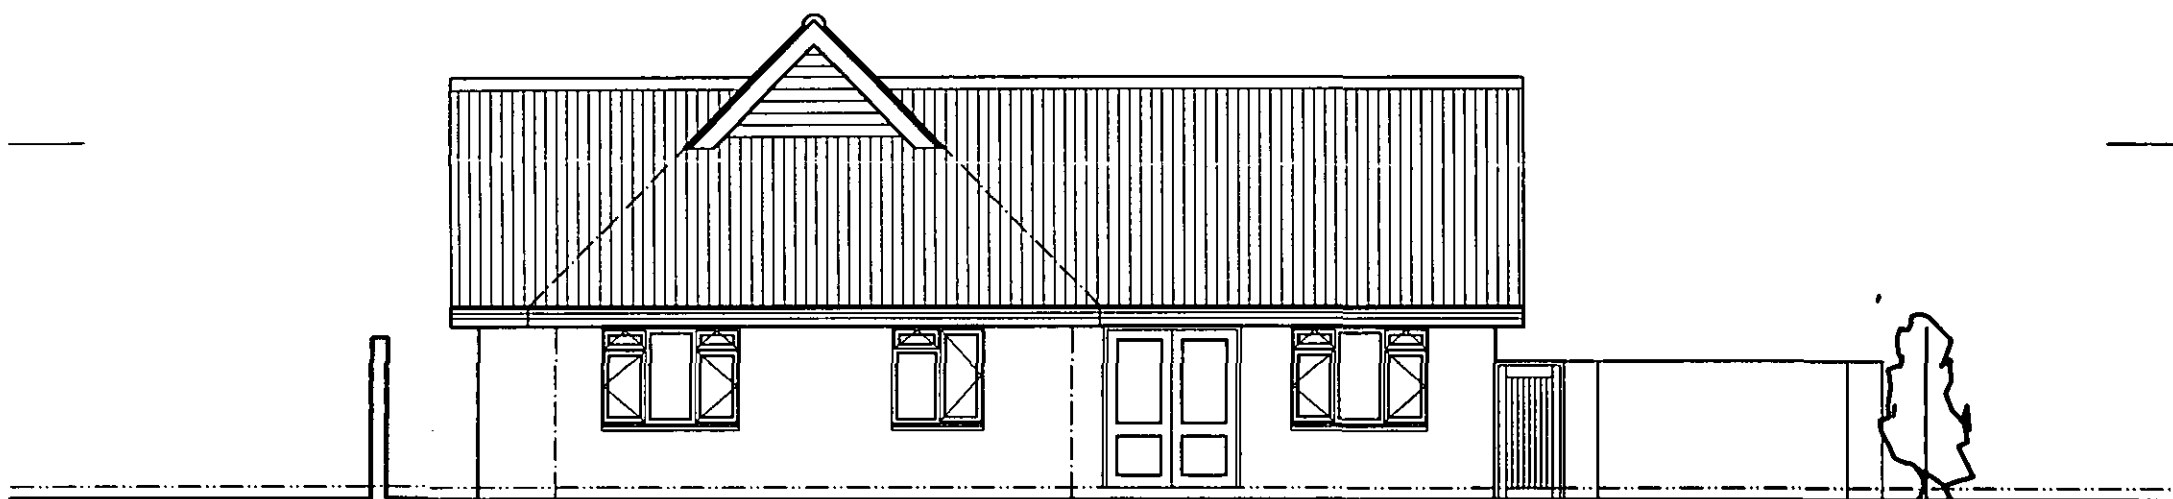

South East Elevation

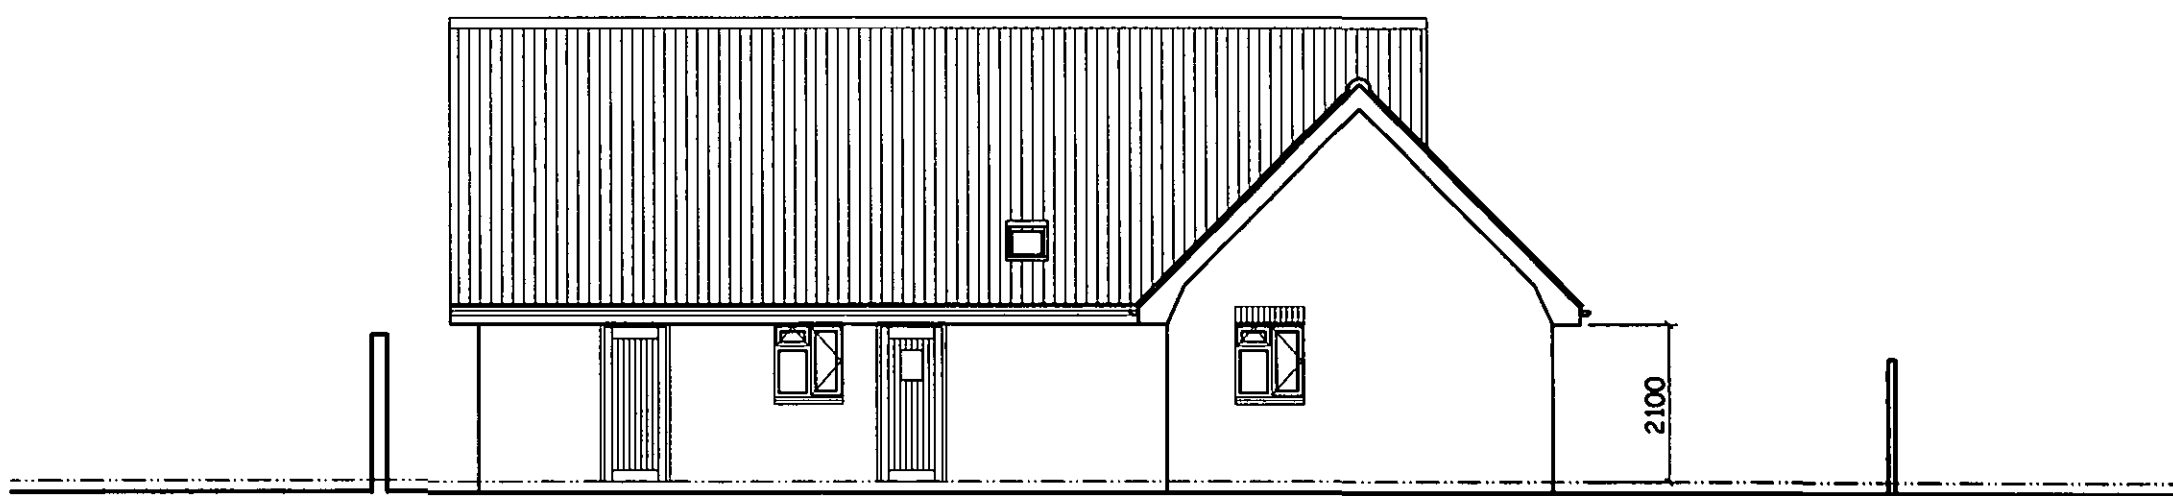

South West Elevation

**ROBERT
LOWE**
CHARTERED
ARCHITECT

1-2 North End, Swineshead
Boston, Lincs., PE20 3LR
Phone 01205-821117
Fax 01205-821139
info@lowe-architects.com

Project:
Proposed Dwelling
152A Pennygate, Spalding
Lincolnshire

Client:
Mr. & Mrs. Harrison

Drawing Title:
PROPOSED ELEVATIONS



Date:
July 2005
Scale:
1: 100

Project No: 05033
Drawing No: 04
Drawn: RWL
Rev:

DETERMINED
PLAN

SHDC
Planning & Development
28 JUL 2005
Ref: 1023105

Contractors are to check all dimensions on site and to report any discrepancy to the Architect.
Do not scale from the drawing. © 2005

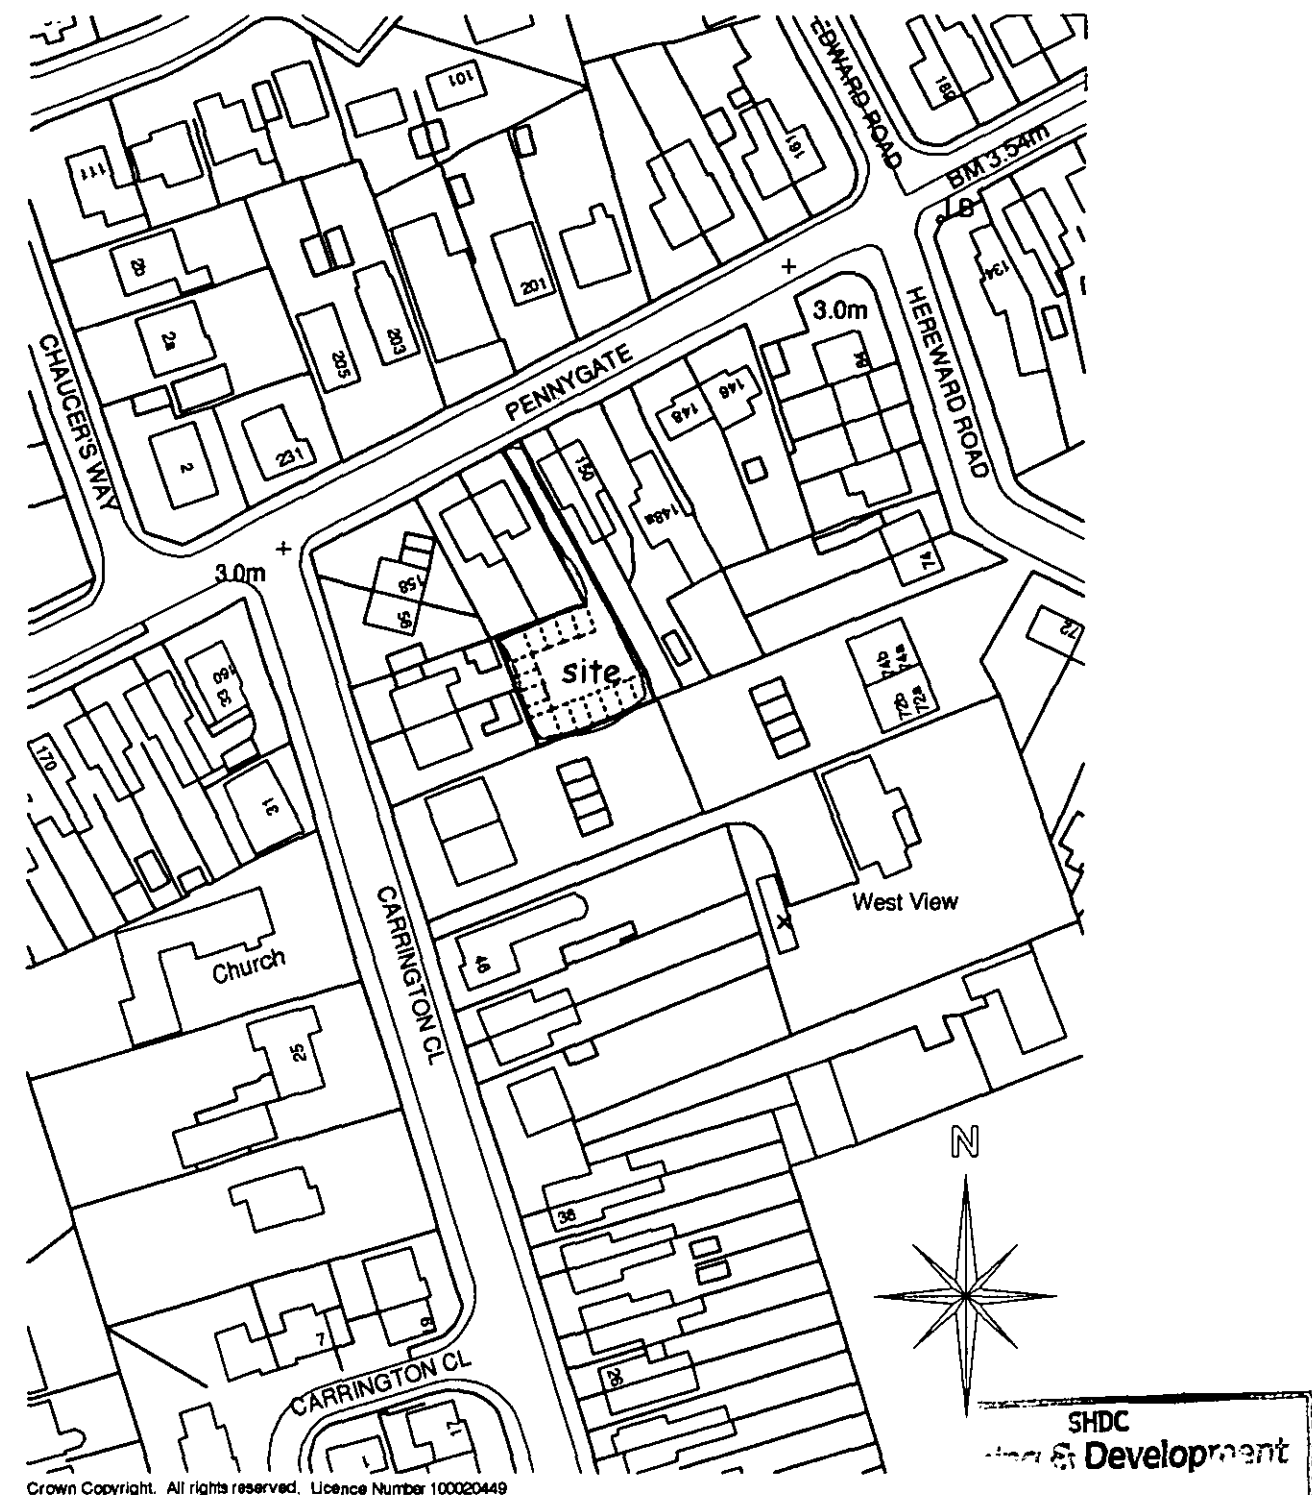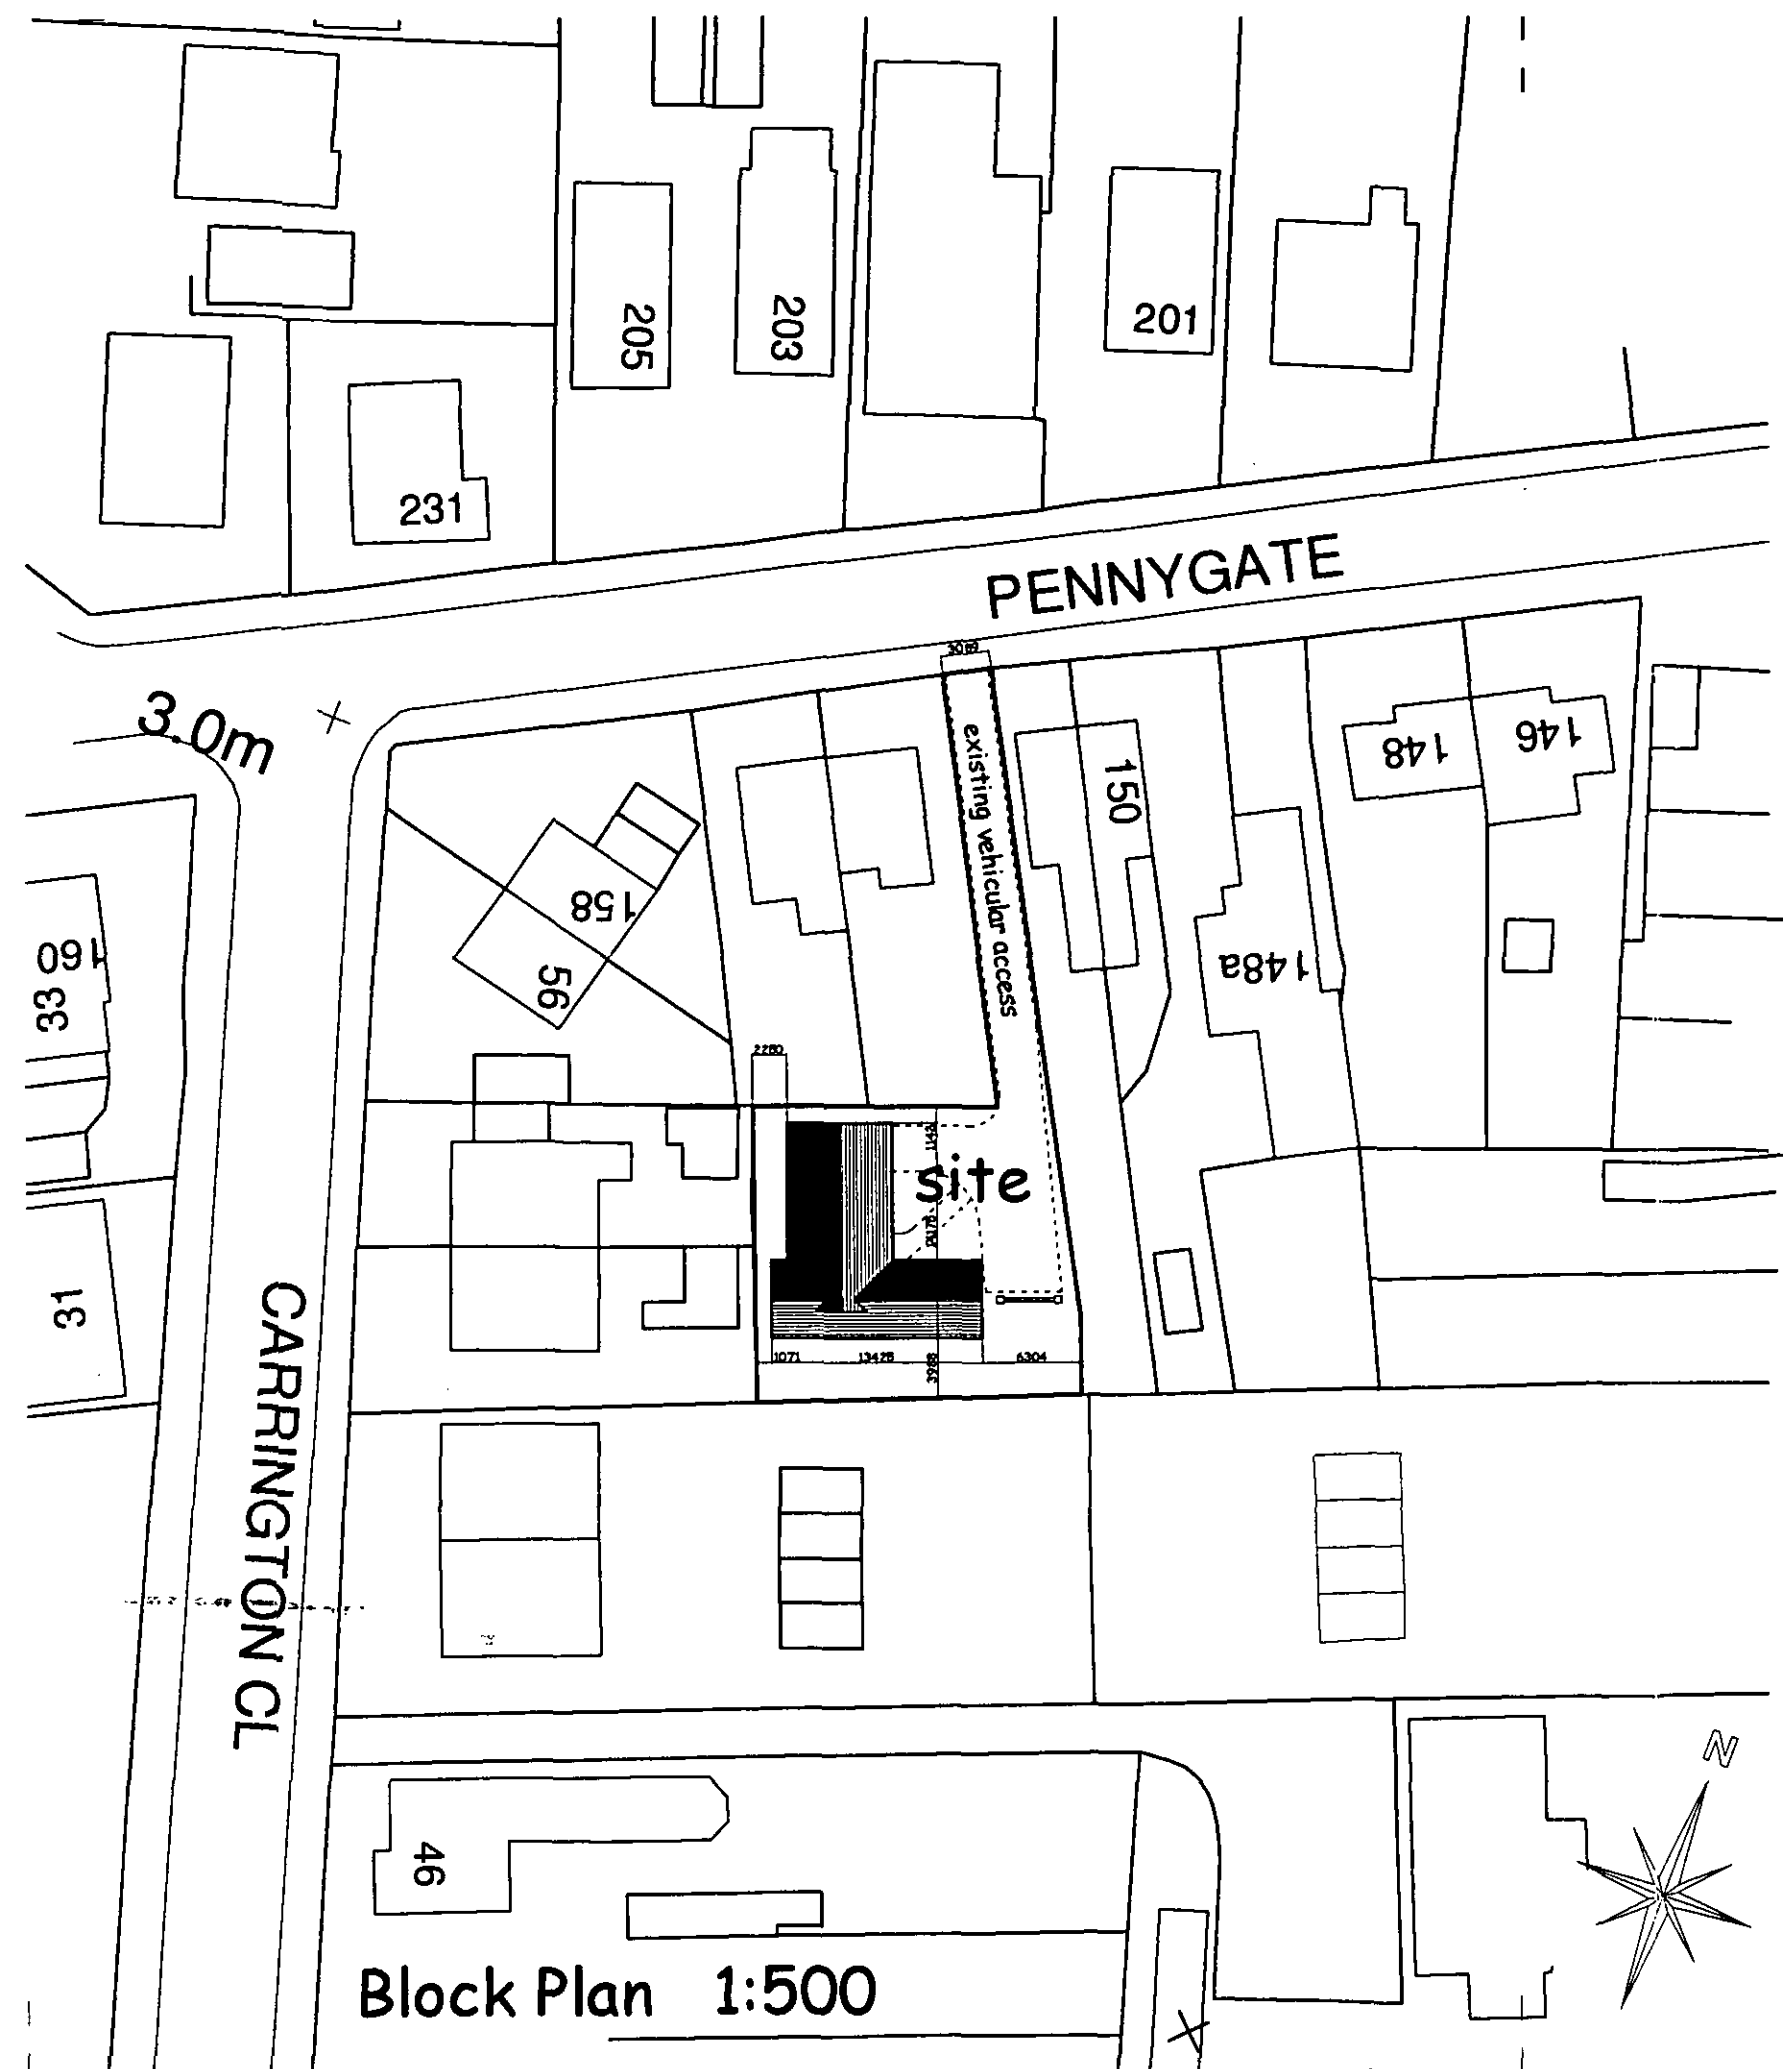

**ROBERT
LOWE**
CHARTERED
ARCHITECT

1-2 North End, Swineshead
Boston, Lincs., PE20 3LR
Phone 01205-821117
Fax 01205-821139
info@lowe-architects.com

Project:
Proposed Dwelling
152A Pennygate, Spalding
Lincolnshire
Client:
Mr. & Mrs. Harrison
Drawing Title:
PROPOSED BLOCK PLAN
O.S. LOCATION MAP

Date:
July 2005

Scale:
1:500
1:1250

Project No:
05033

Drawing No:

Drawn:
RWL

Rev:

01

SHDC
Development

28 JUL 2005

Ref: 1023/05

**DETERMINED
PLAN**

Contractors are to check all dimensions on site and to report any discrepancy to the Architect.
Do not scale from the drawing. © 2005