



Contractor to check all Dimensions on site prior to ordering materials / commencing work. If in doubt then please ask

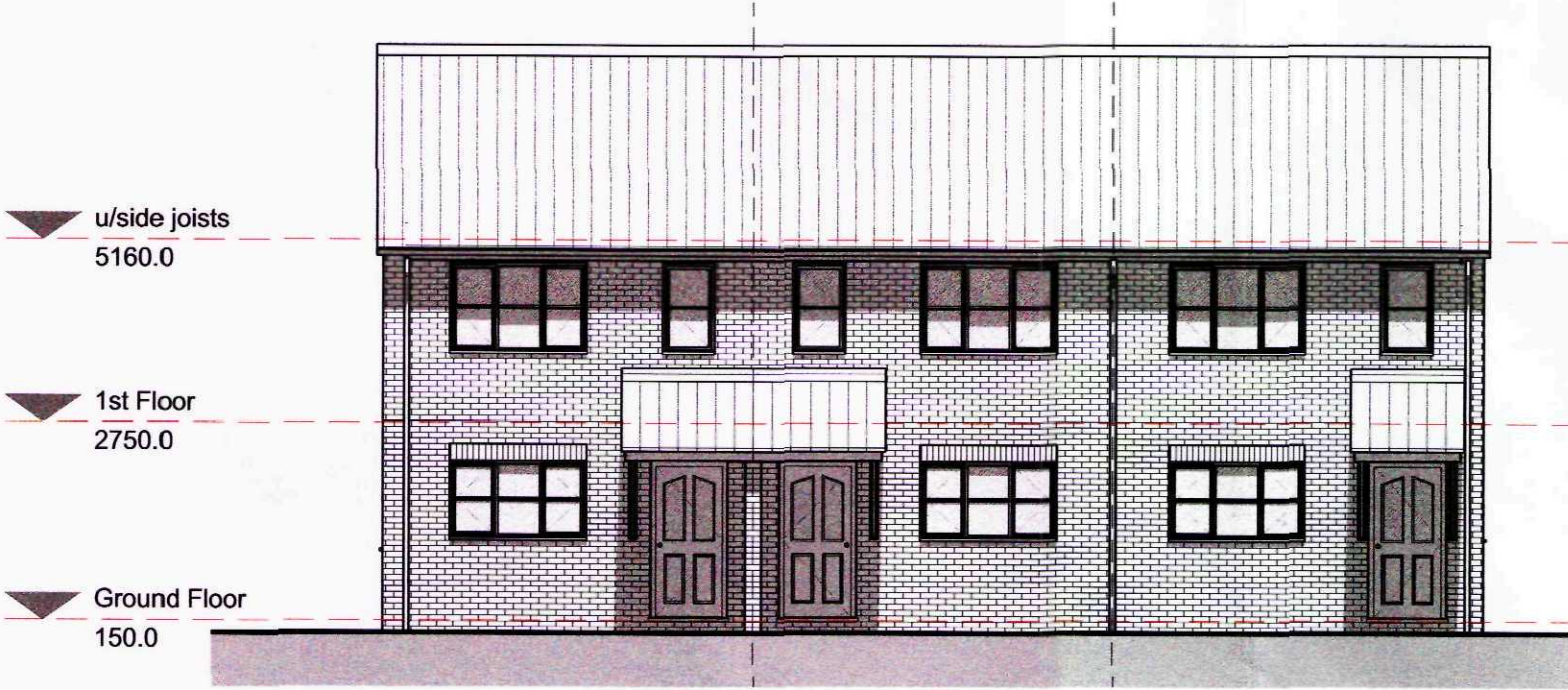


2 01 -Front Elevation
1 : 100

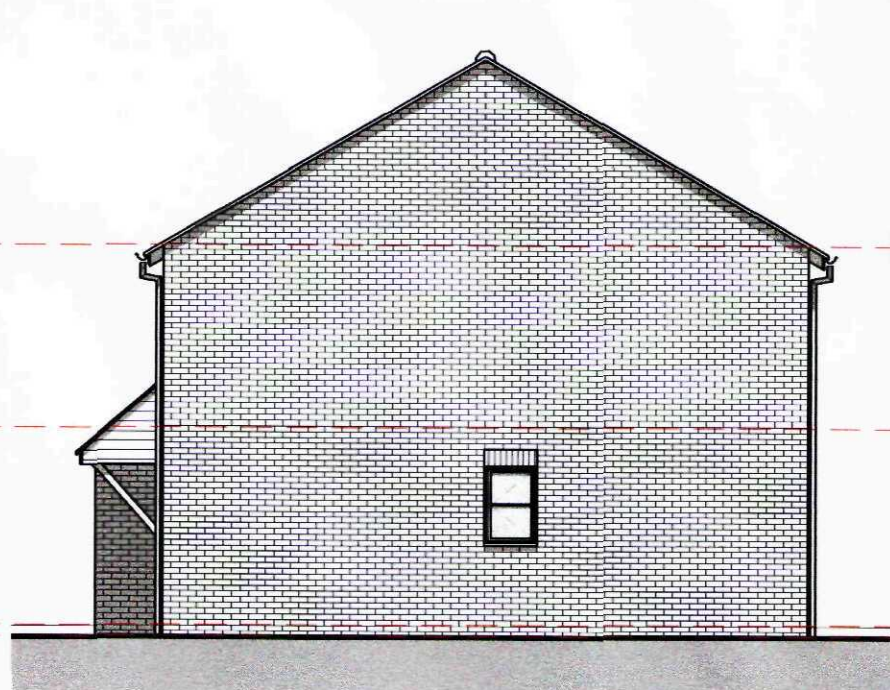


3 02-Right Side Elevation
1 : 100




4 03-Rear Elevation
1 : 100

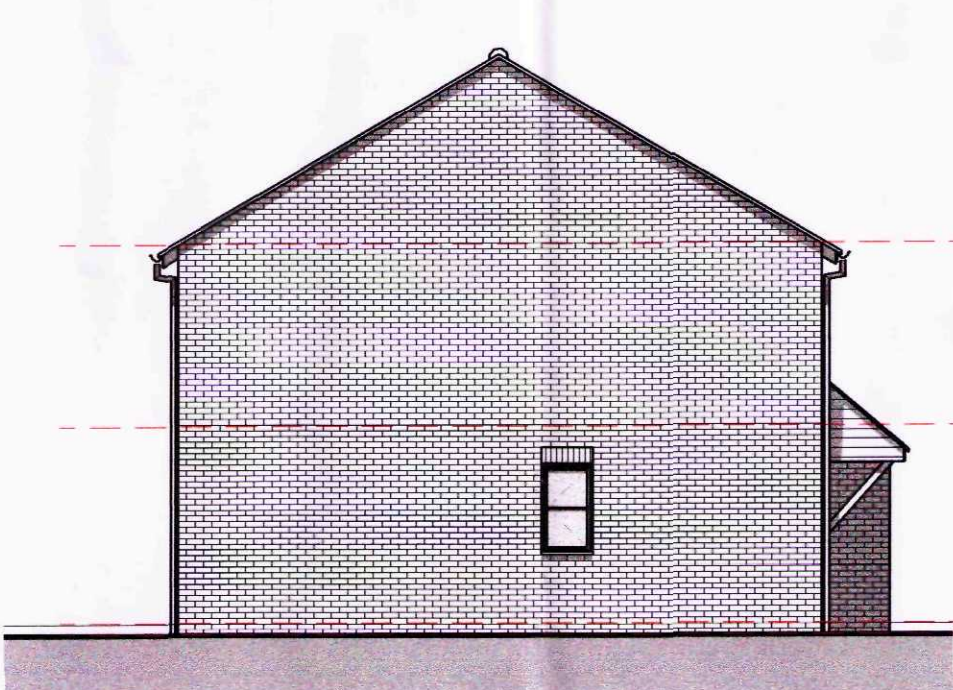

5 04-Left Side Elevation
1 : 100

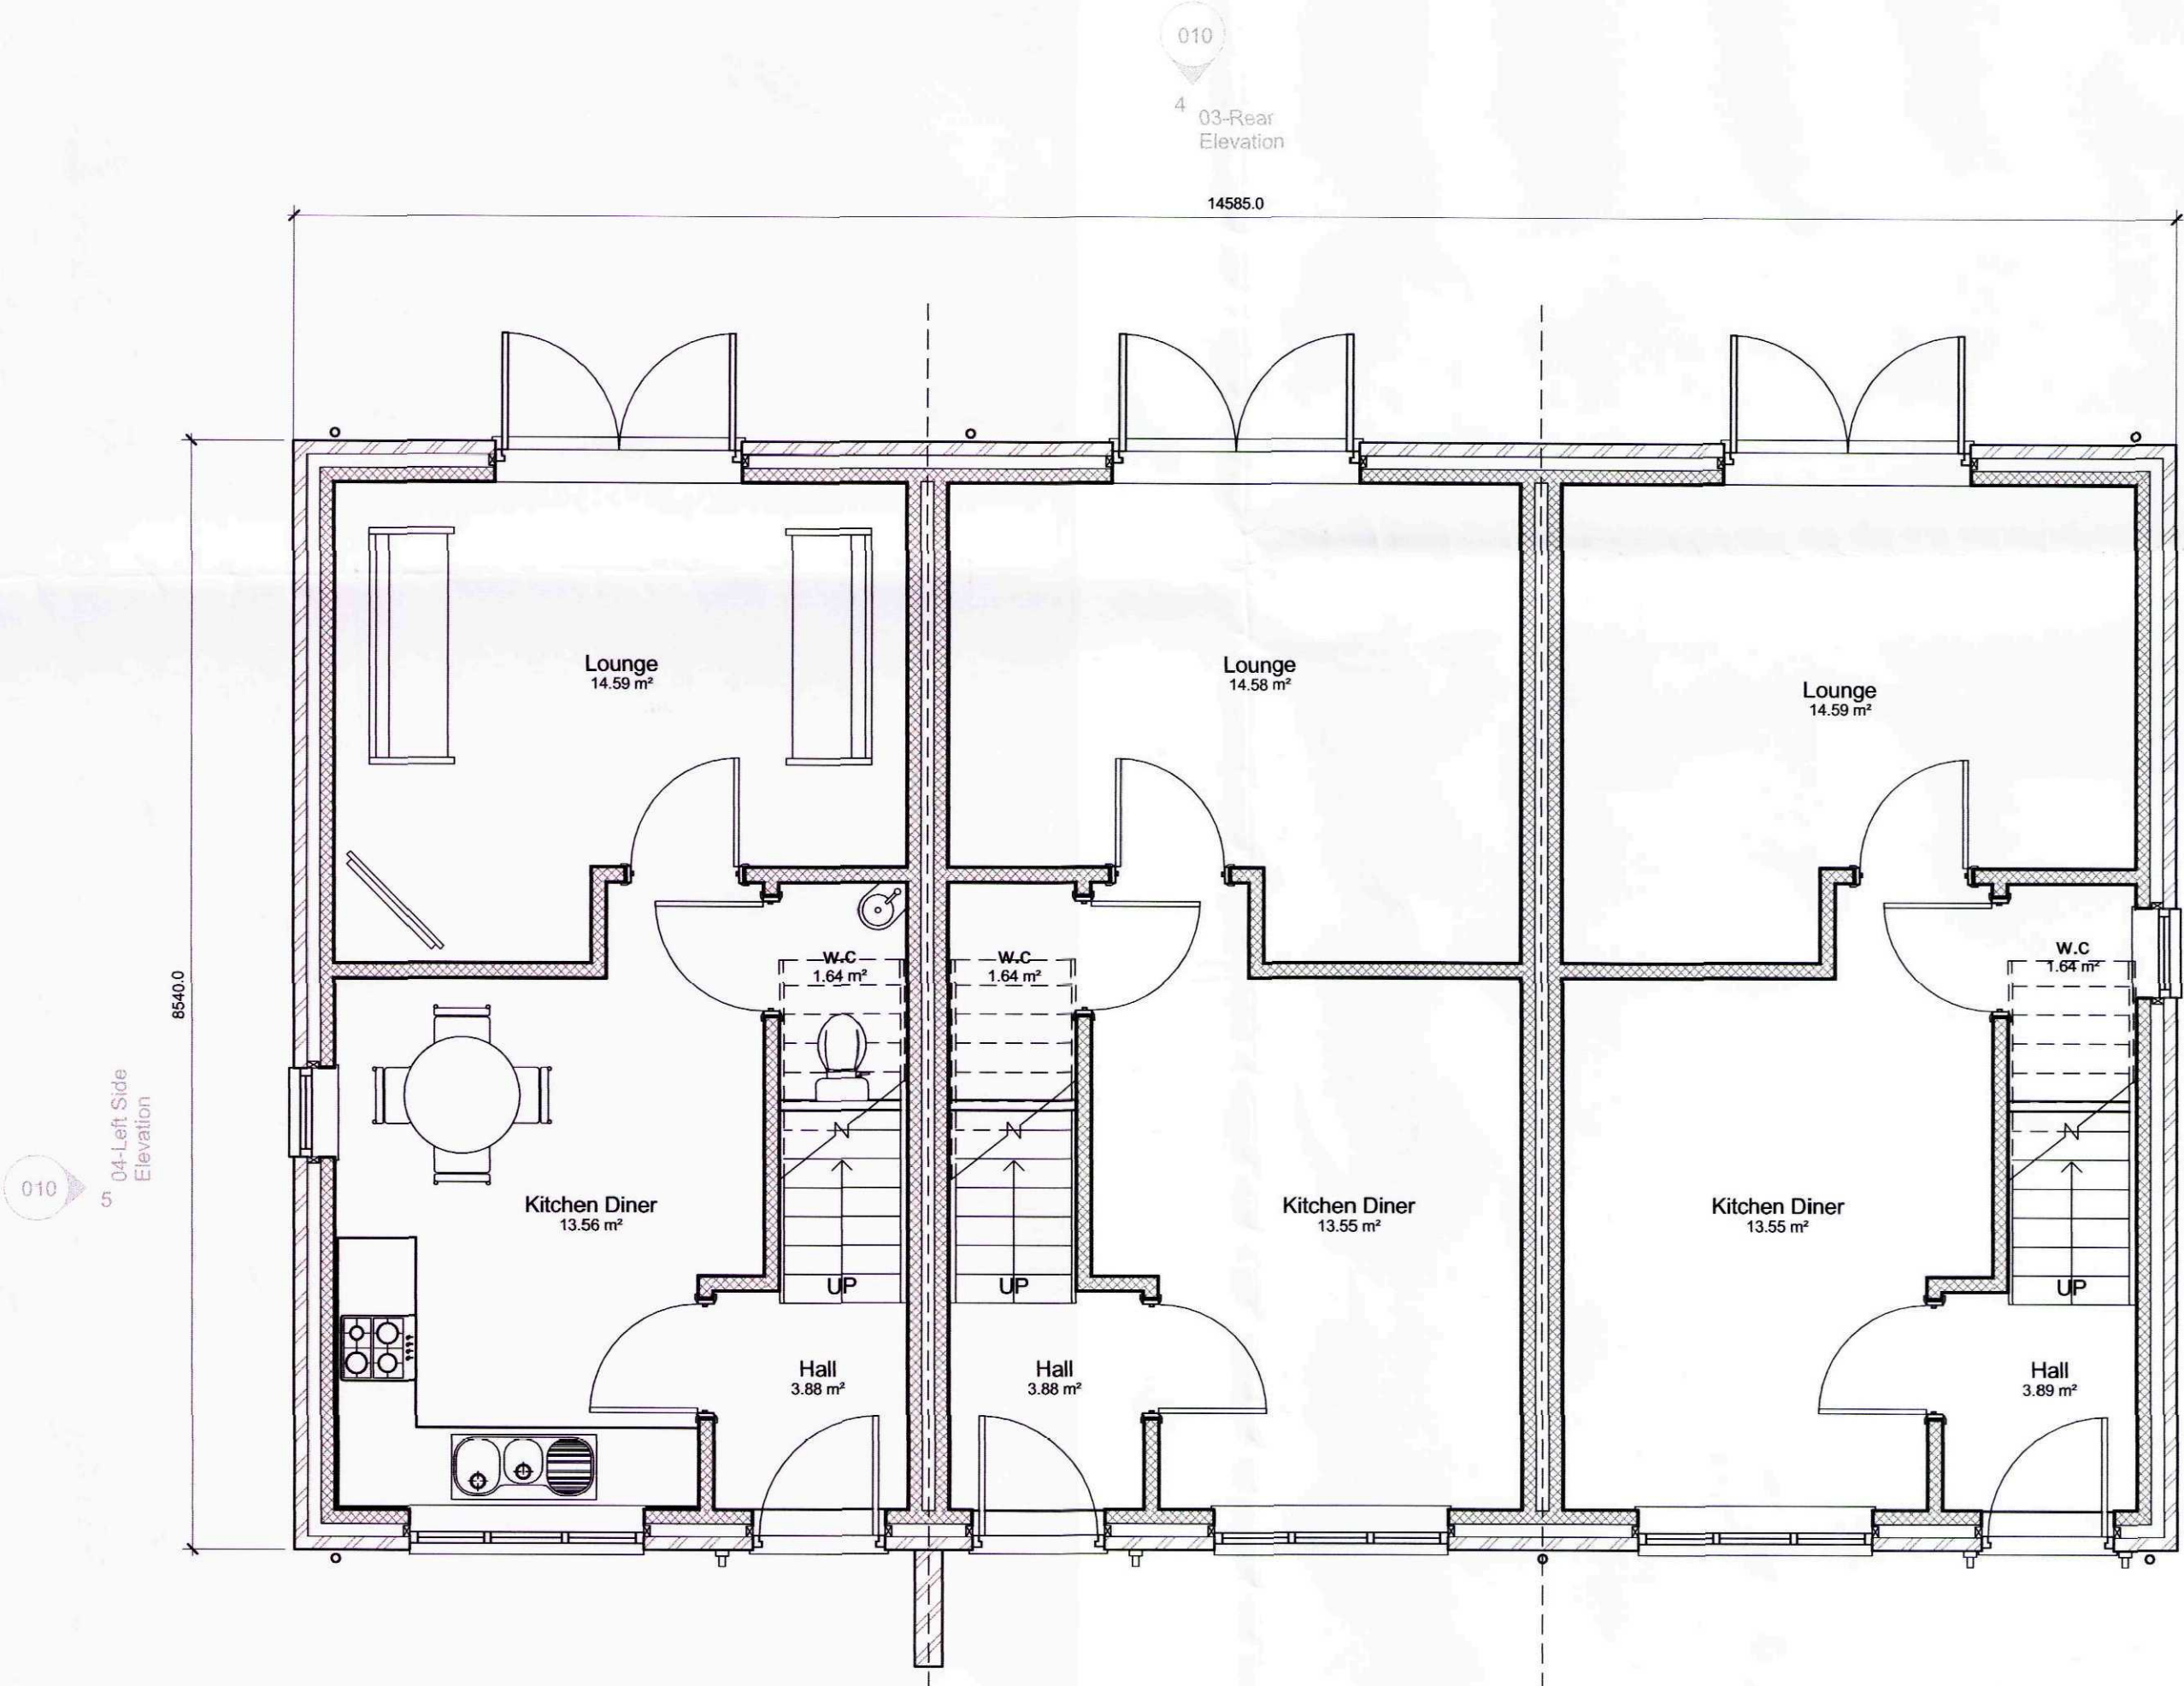

1 01 - Ground Floor
1 : 50

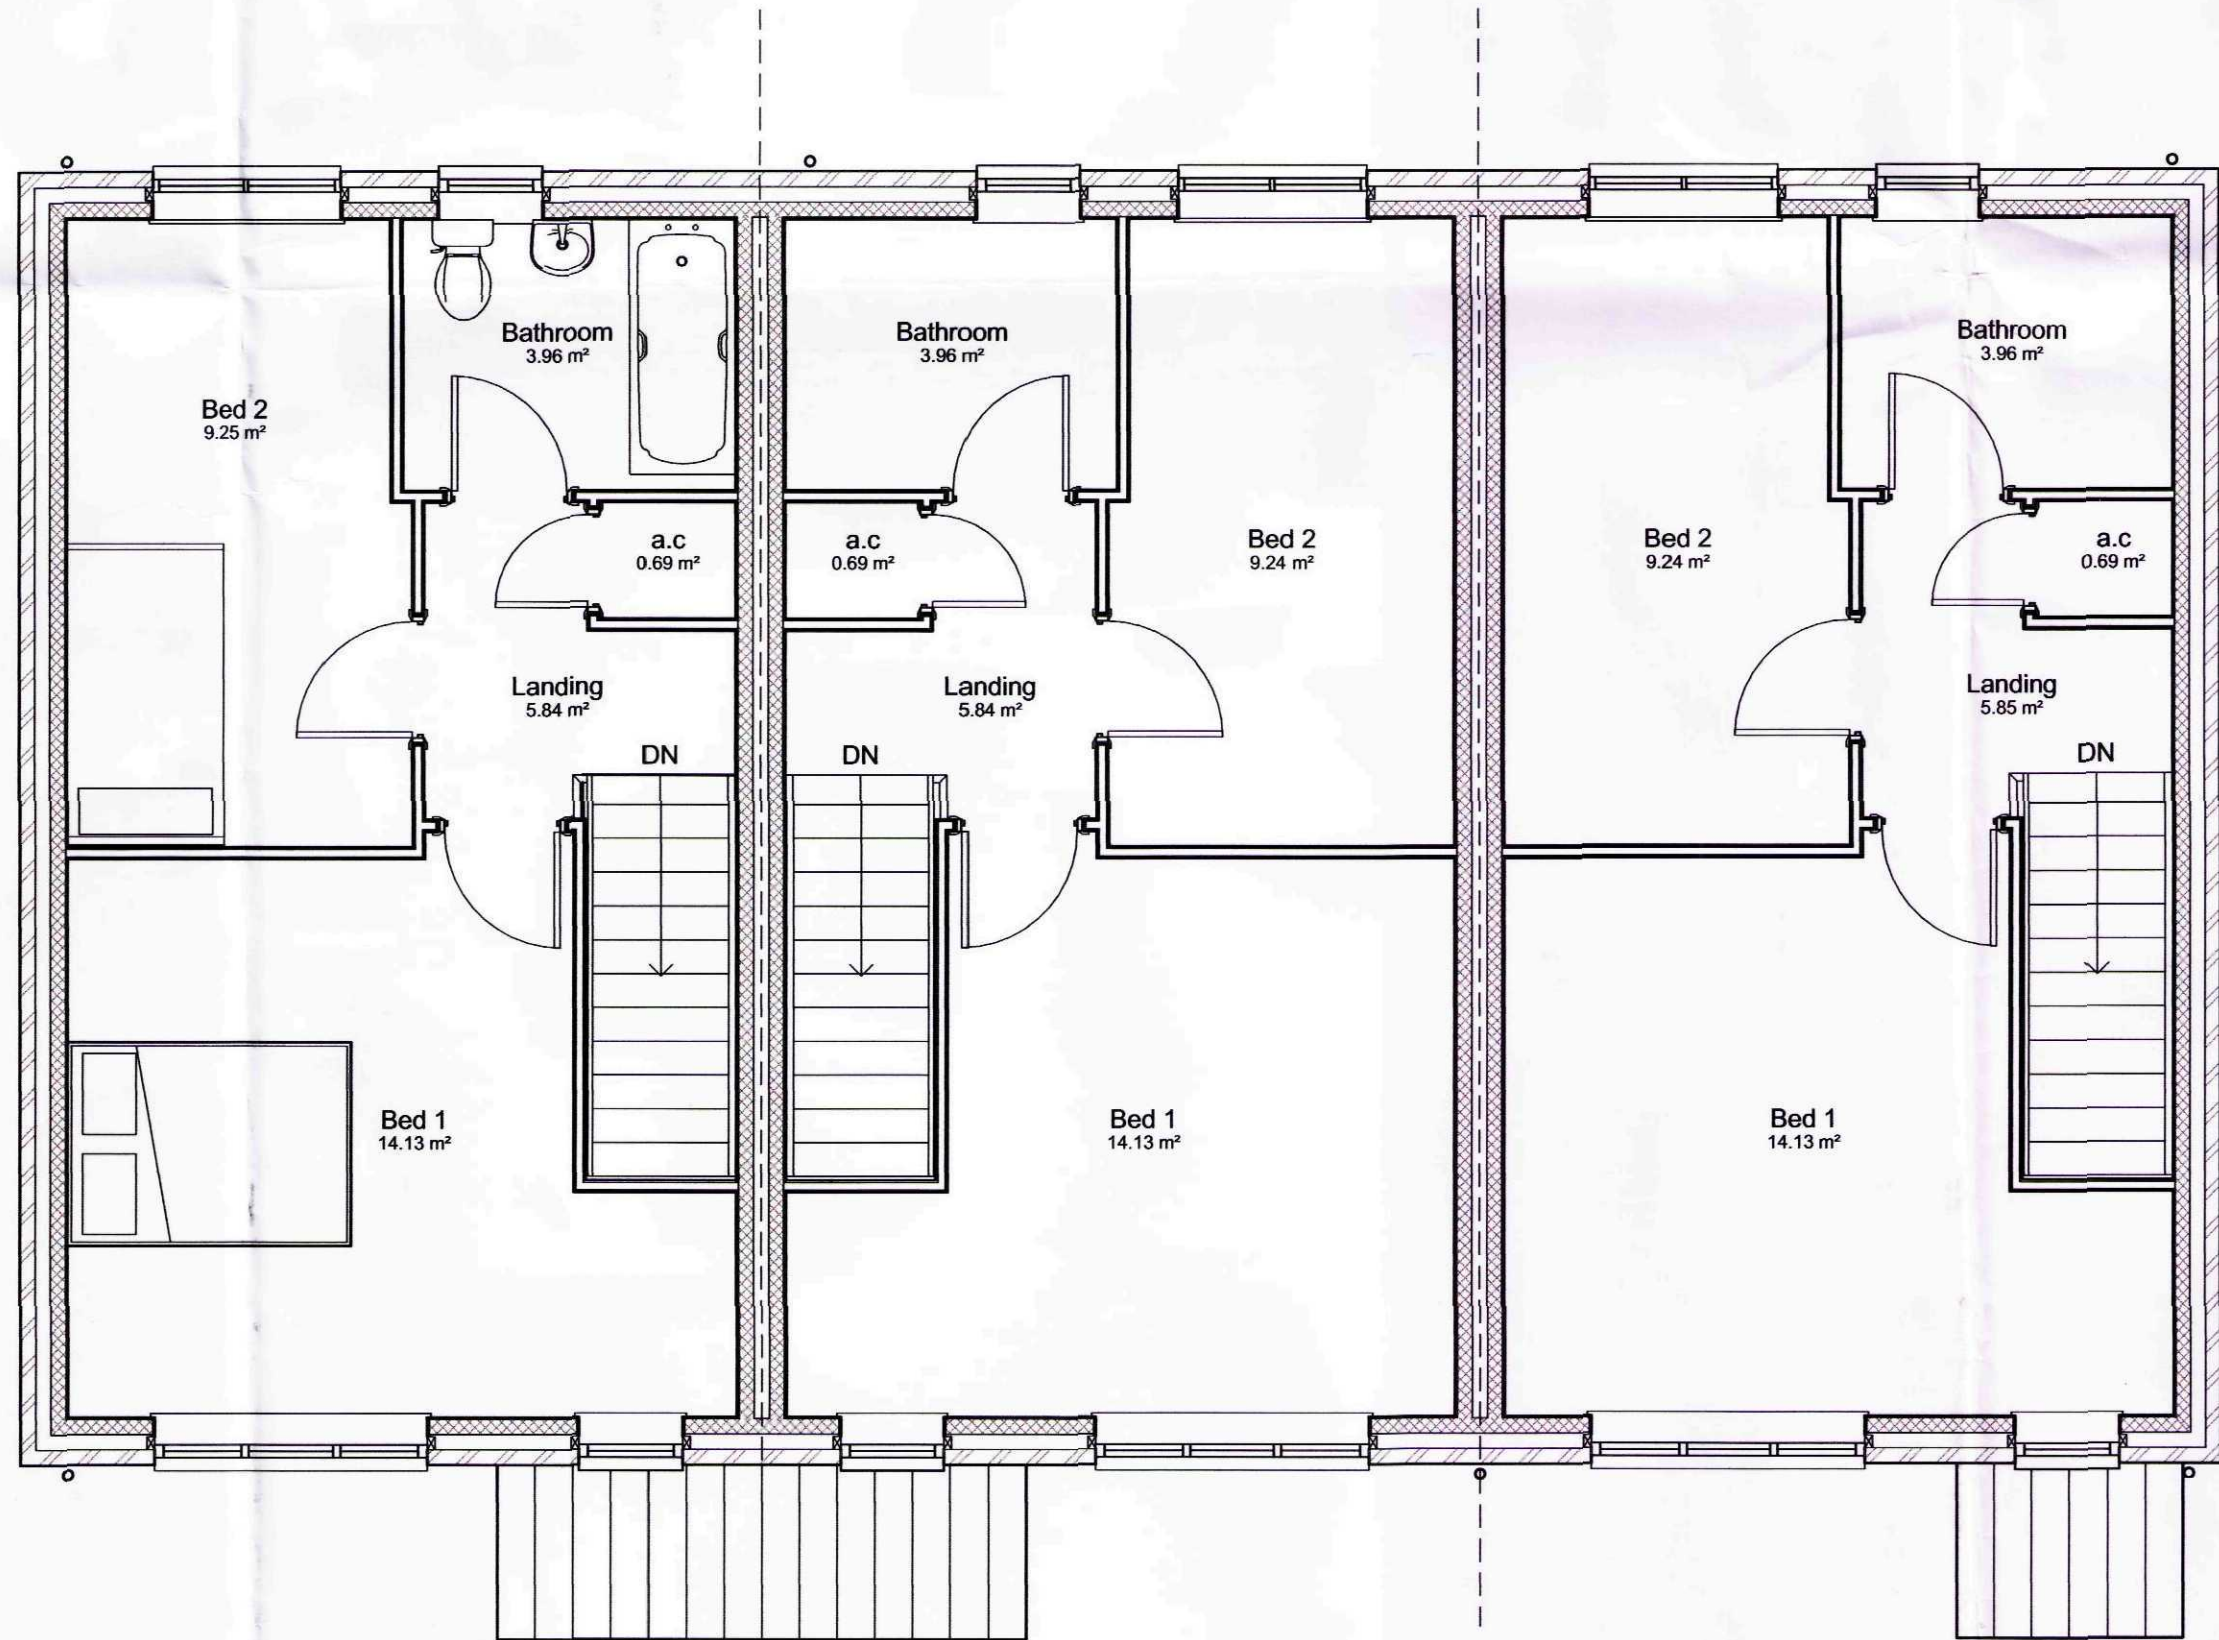

6 02 - 1st Floor
1 : 50

GENERAL CONDITIONS
Contractors are responsible for checking all dimensions on site when work commences and before ordering any materials. Any discrepancies should be brought to the attention of the Client for remedial action before commencing further.
All materials not specified to be of a standard suitable for the work proposed and be fit for purpose. All work to be in accordance with good building practice and all necessary BS codes for Workmanship on Building Sites.

Client: JP Builders

Site: Residential Development
at Hawthorn Bank,
Spalding

Drg Title: Plots 1-3 Plans
& Elevations



Contract No	Drg No	Revision
2350	010	

Due to areas of the structure being covered, unexposed or otherwise inaccessible the notes / specifications of existing materials are subject to confirmation of site when it is feasible to expose the relevant areas of construction.