

All drawings to be certified for this by Mike Crompton before the start of any other drawings or work whatever or further on their own behalf or that of sub-contractors.

Report any discrepancies to the Contract Administrator at once.

This drawing is to be used only as advised by Architects and Engineer's drawings and other relevant information.


Andrew M Wright Ltd Registered in England & Wales No. 5229224

Registered Office: 22 Church Street, Lincs Spalding, Lincs PE12 1TL


LEGEND:

Legend to materials:-


DO NOT SCALE

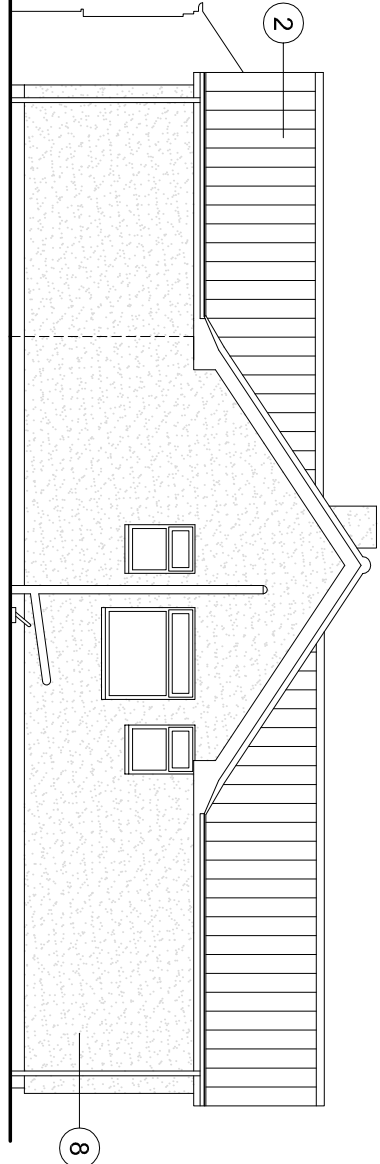


South East Elevation

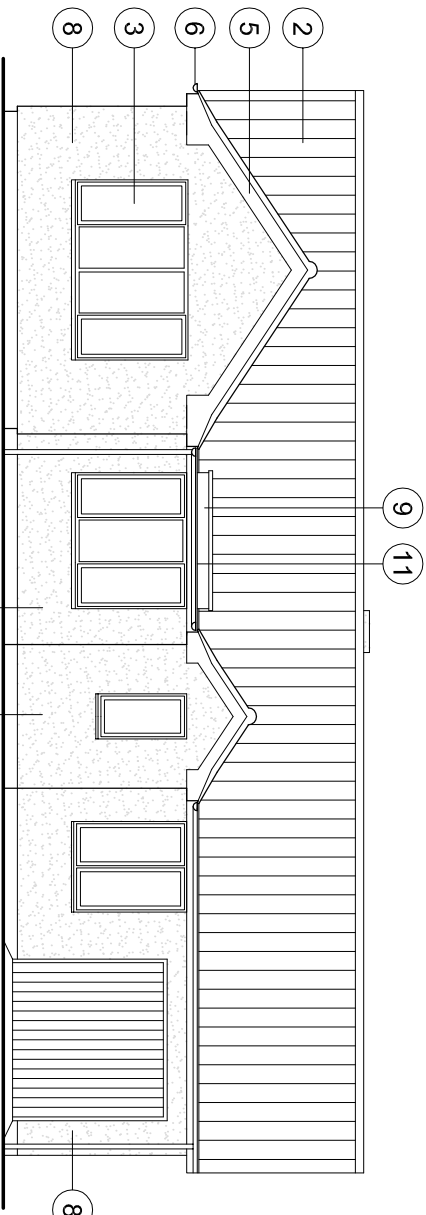


North East Elevation

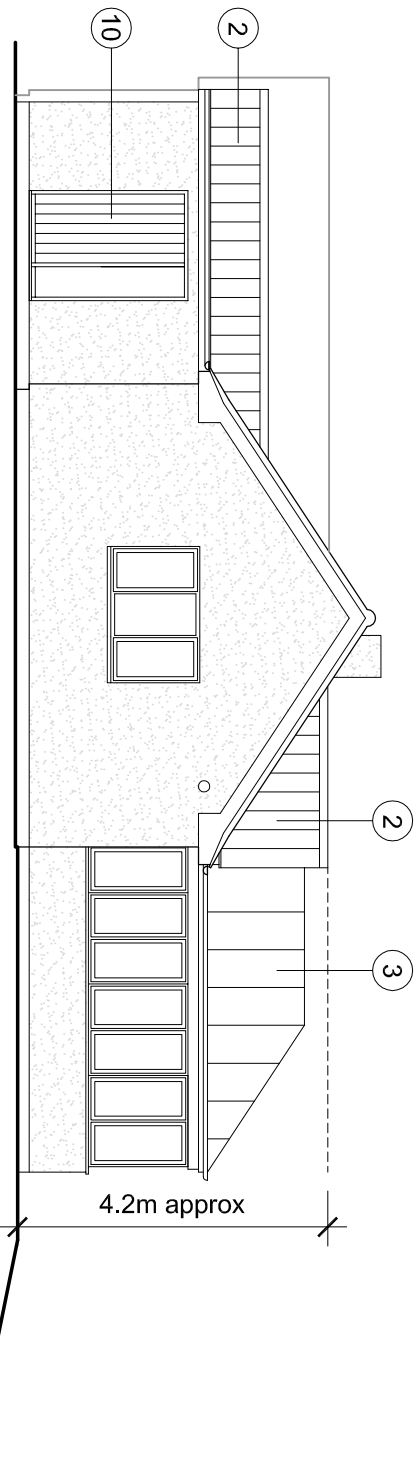


North West Elevation

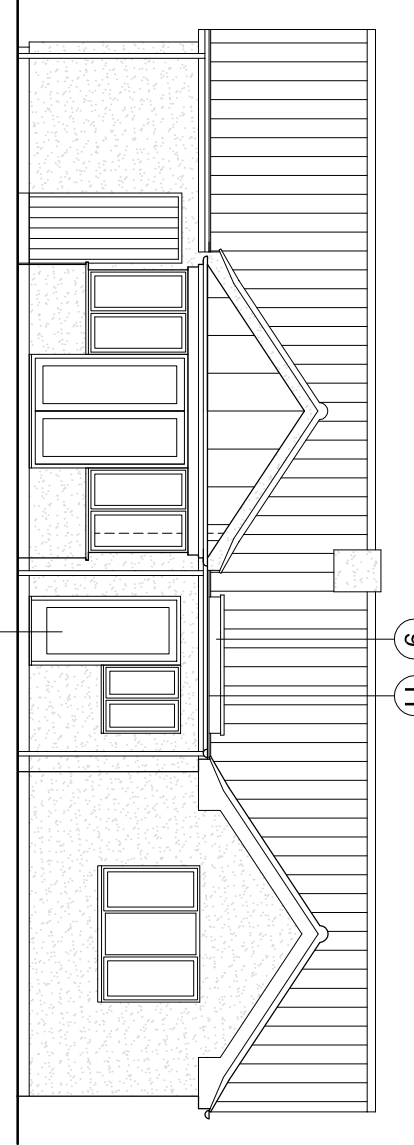


South West Elevation

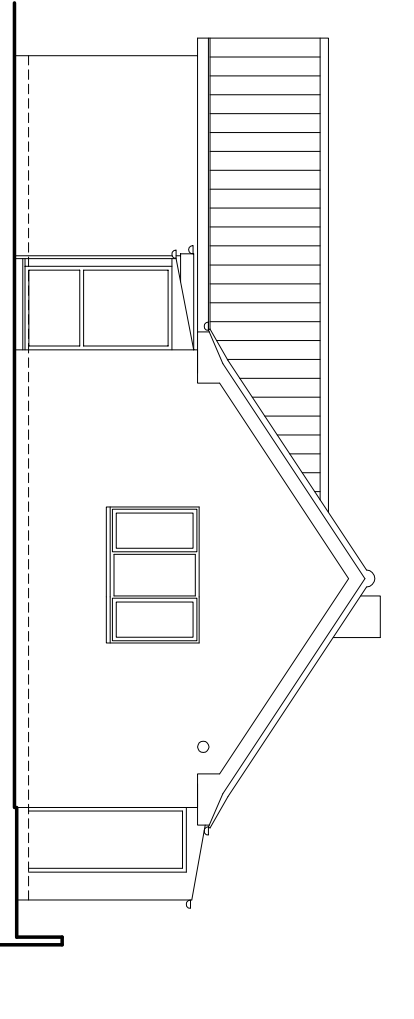


North West Elevation

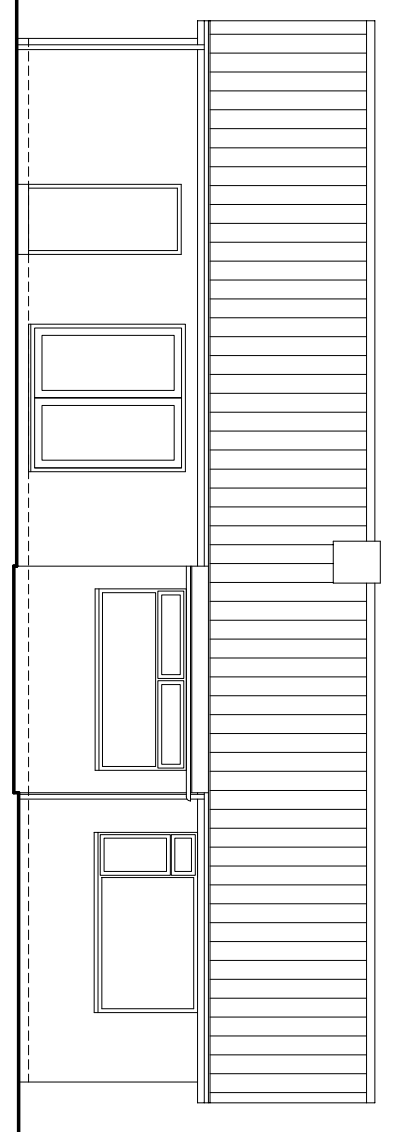






South West Elevation

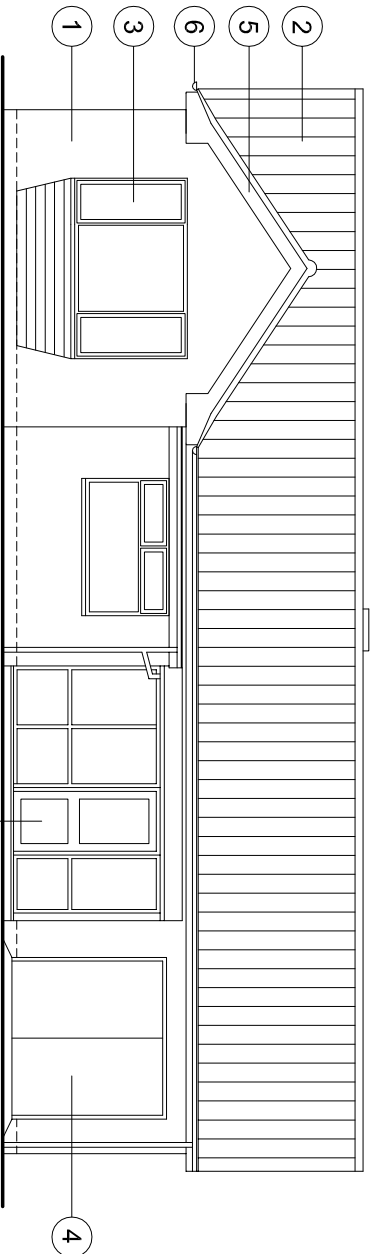





North East Elevation

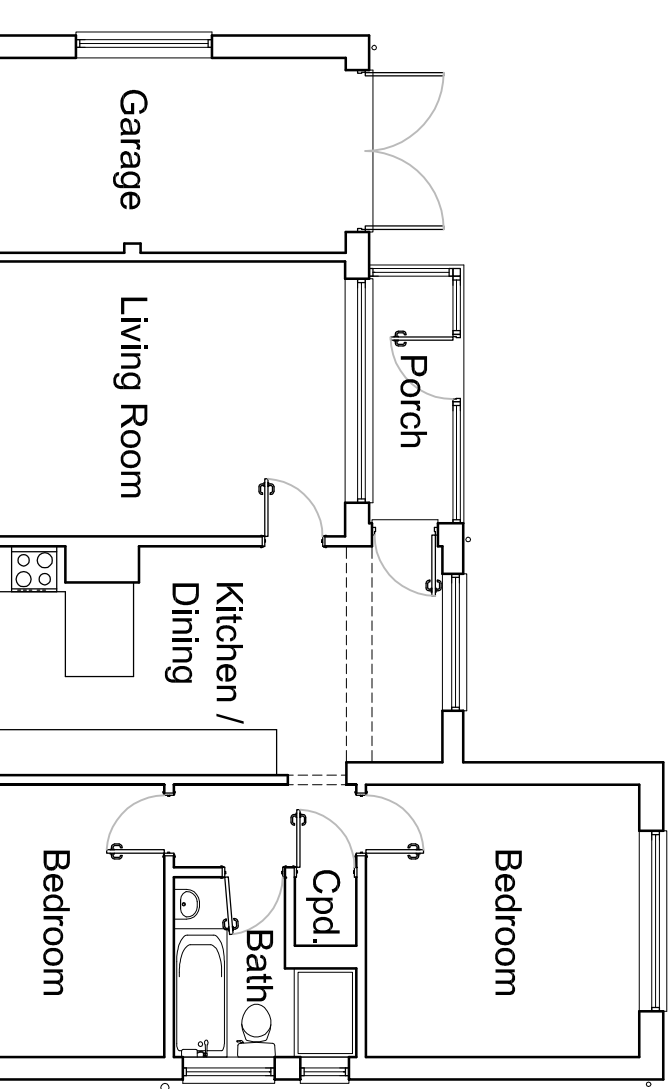


Ground Floor Plan (1:100)

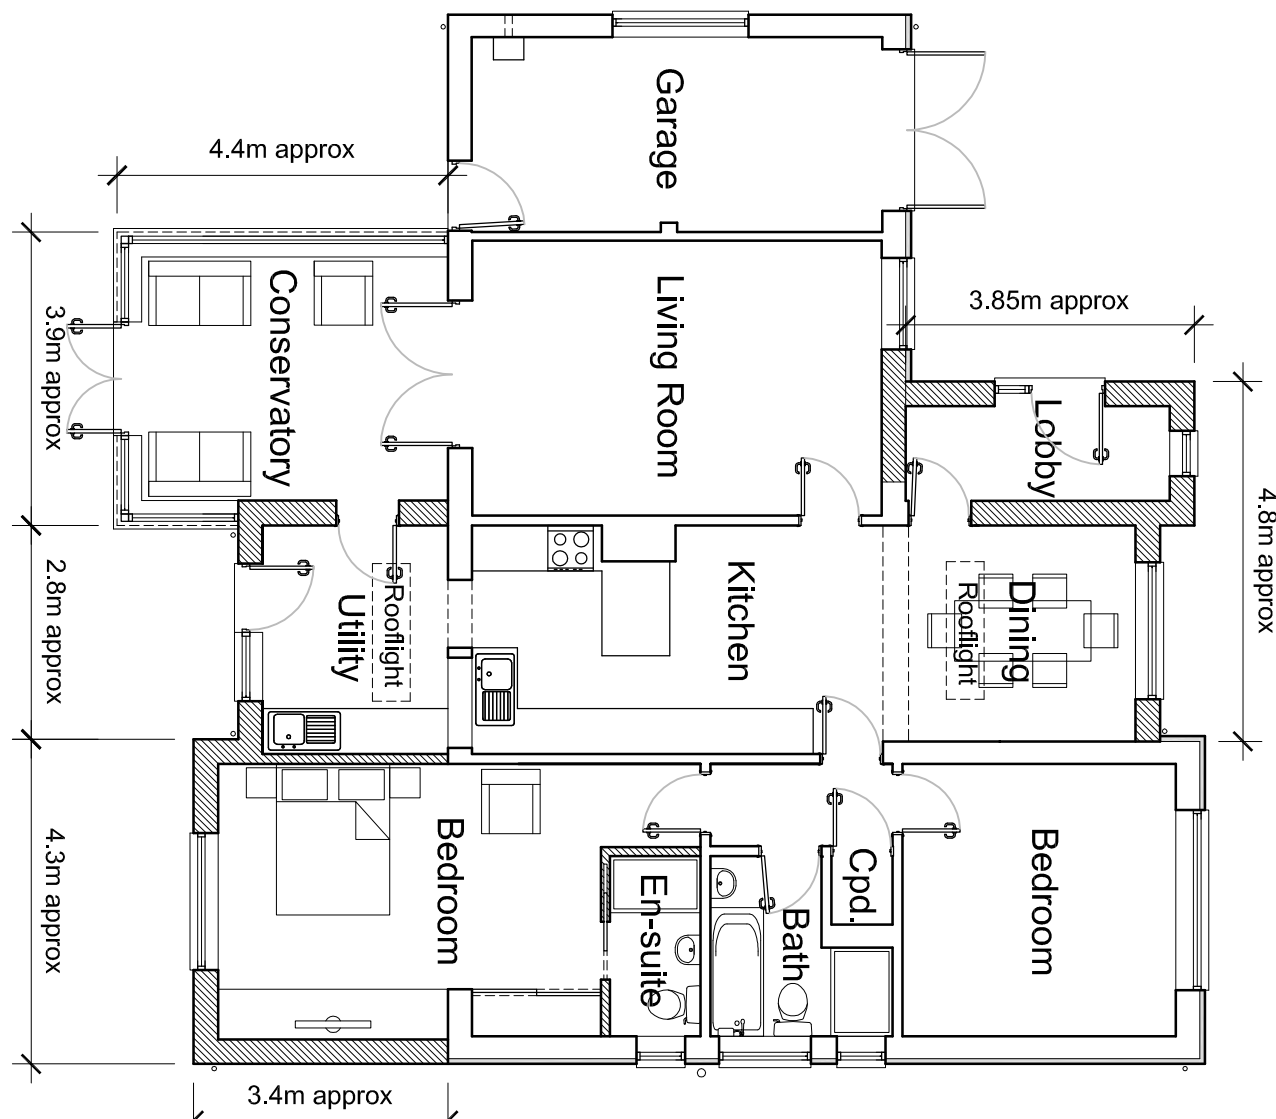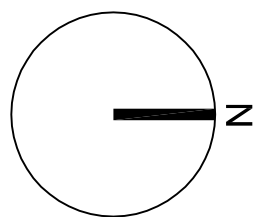 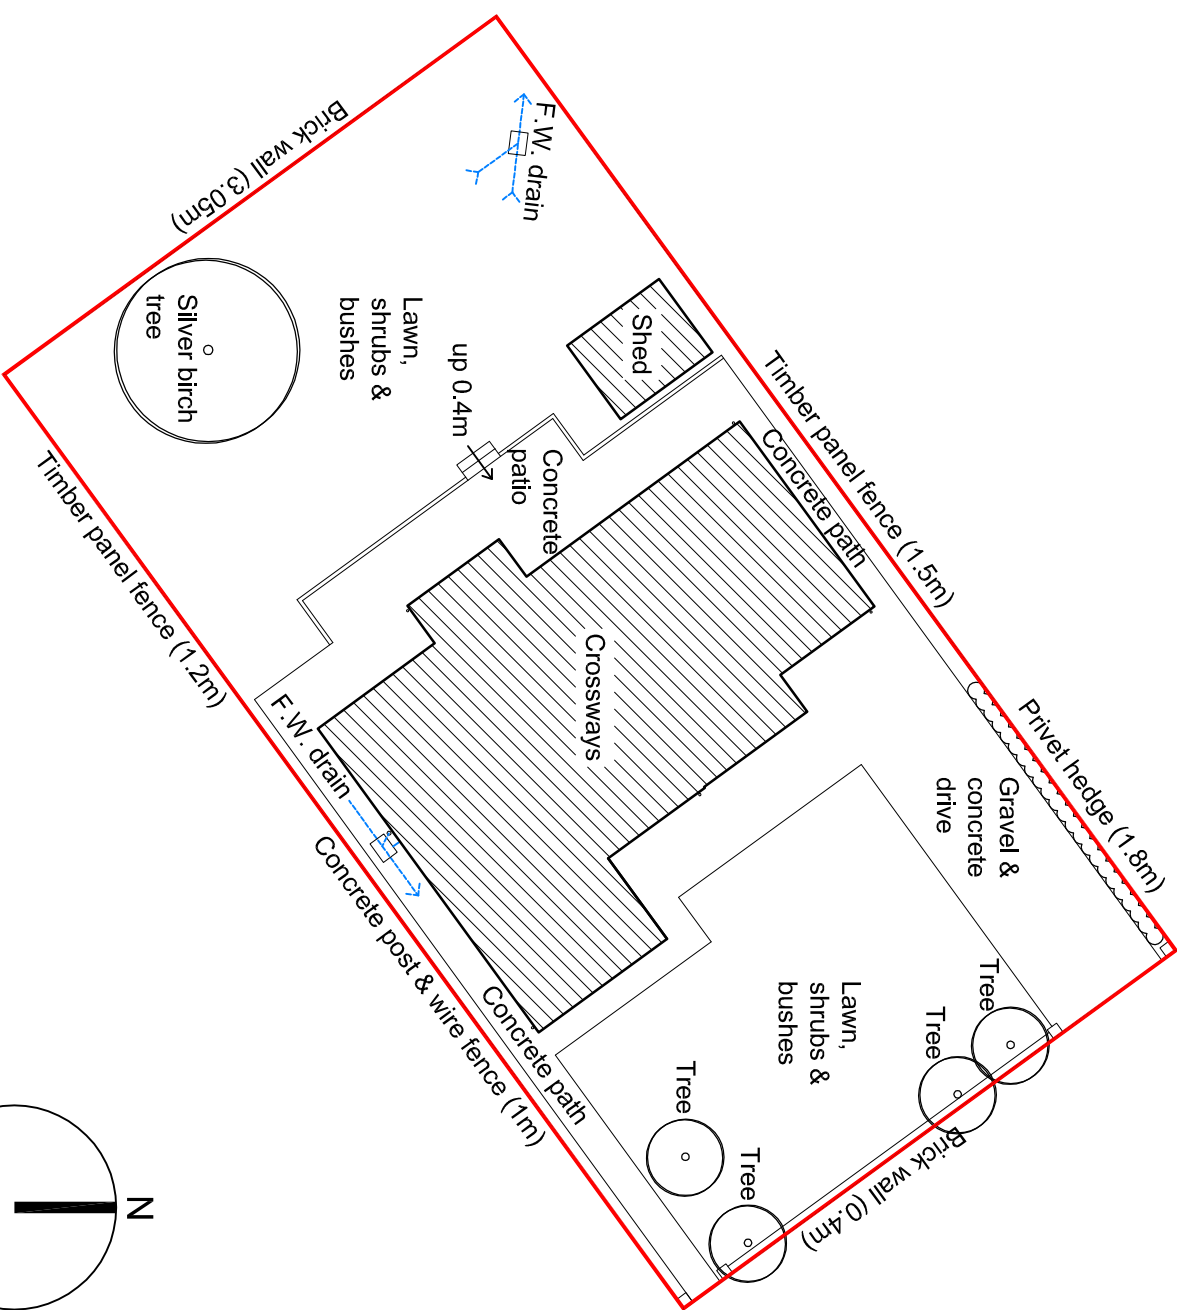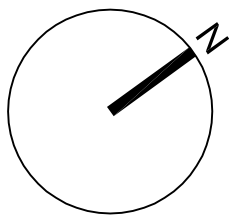

Ground Floor Plan (1:100)

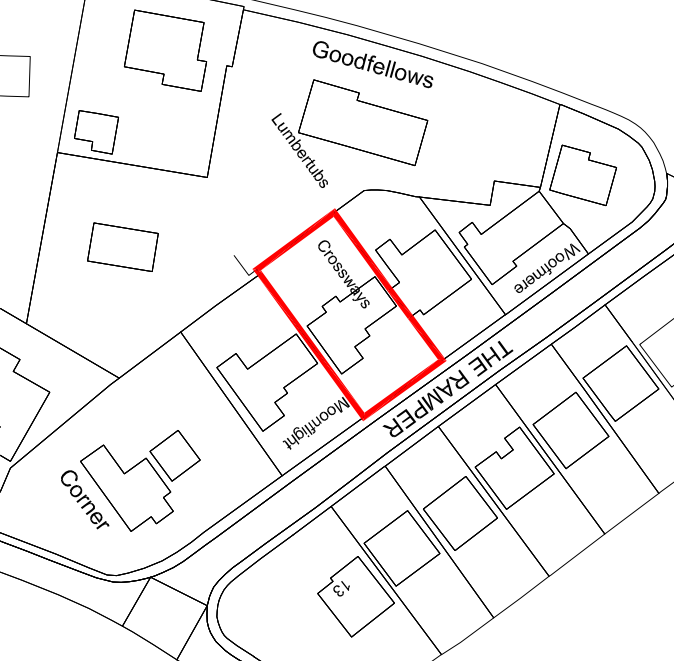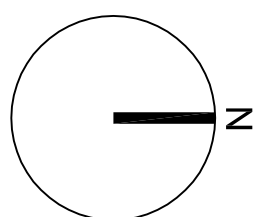 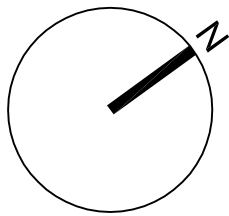

Location Plan (1:1250)

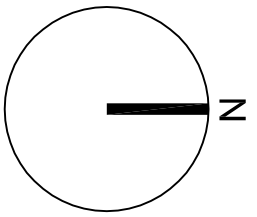

PI	28.10.15	Planning Issue	AMW / ZMW
DI	15.10.15	Client Issue	AMW / ZMW
Revision:	Date:	Description:	Dwn: CHK

ANDREW M WRIGHT LTD
CHARTERED ARCHITECT



26 Jovs Bank, Holbeach St Johns, Spalding, Lincs. PE12 8SD
Telephone: 01406 540573 Mobile: 07940 914778

Project:	Crossways The Ramper Spalding Lincs
Drawings Title:	Existing & Proposed Plans & Elevations

Client: Mr P Ransome

Drawn:	Checked:	Date:	Scale:	Page:	Sheet:
AMW	AMW	12.10.15	As shown	A1	
Job No.:	Draw No.:	Stage:	Revision:		
101501	PD01	Planning	P1		