



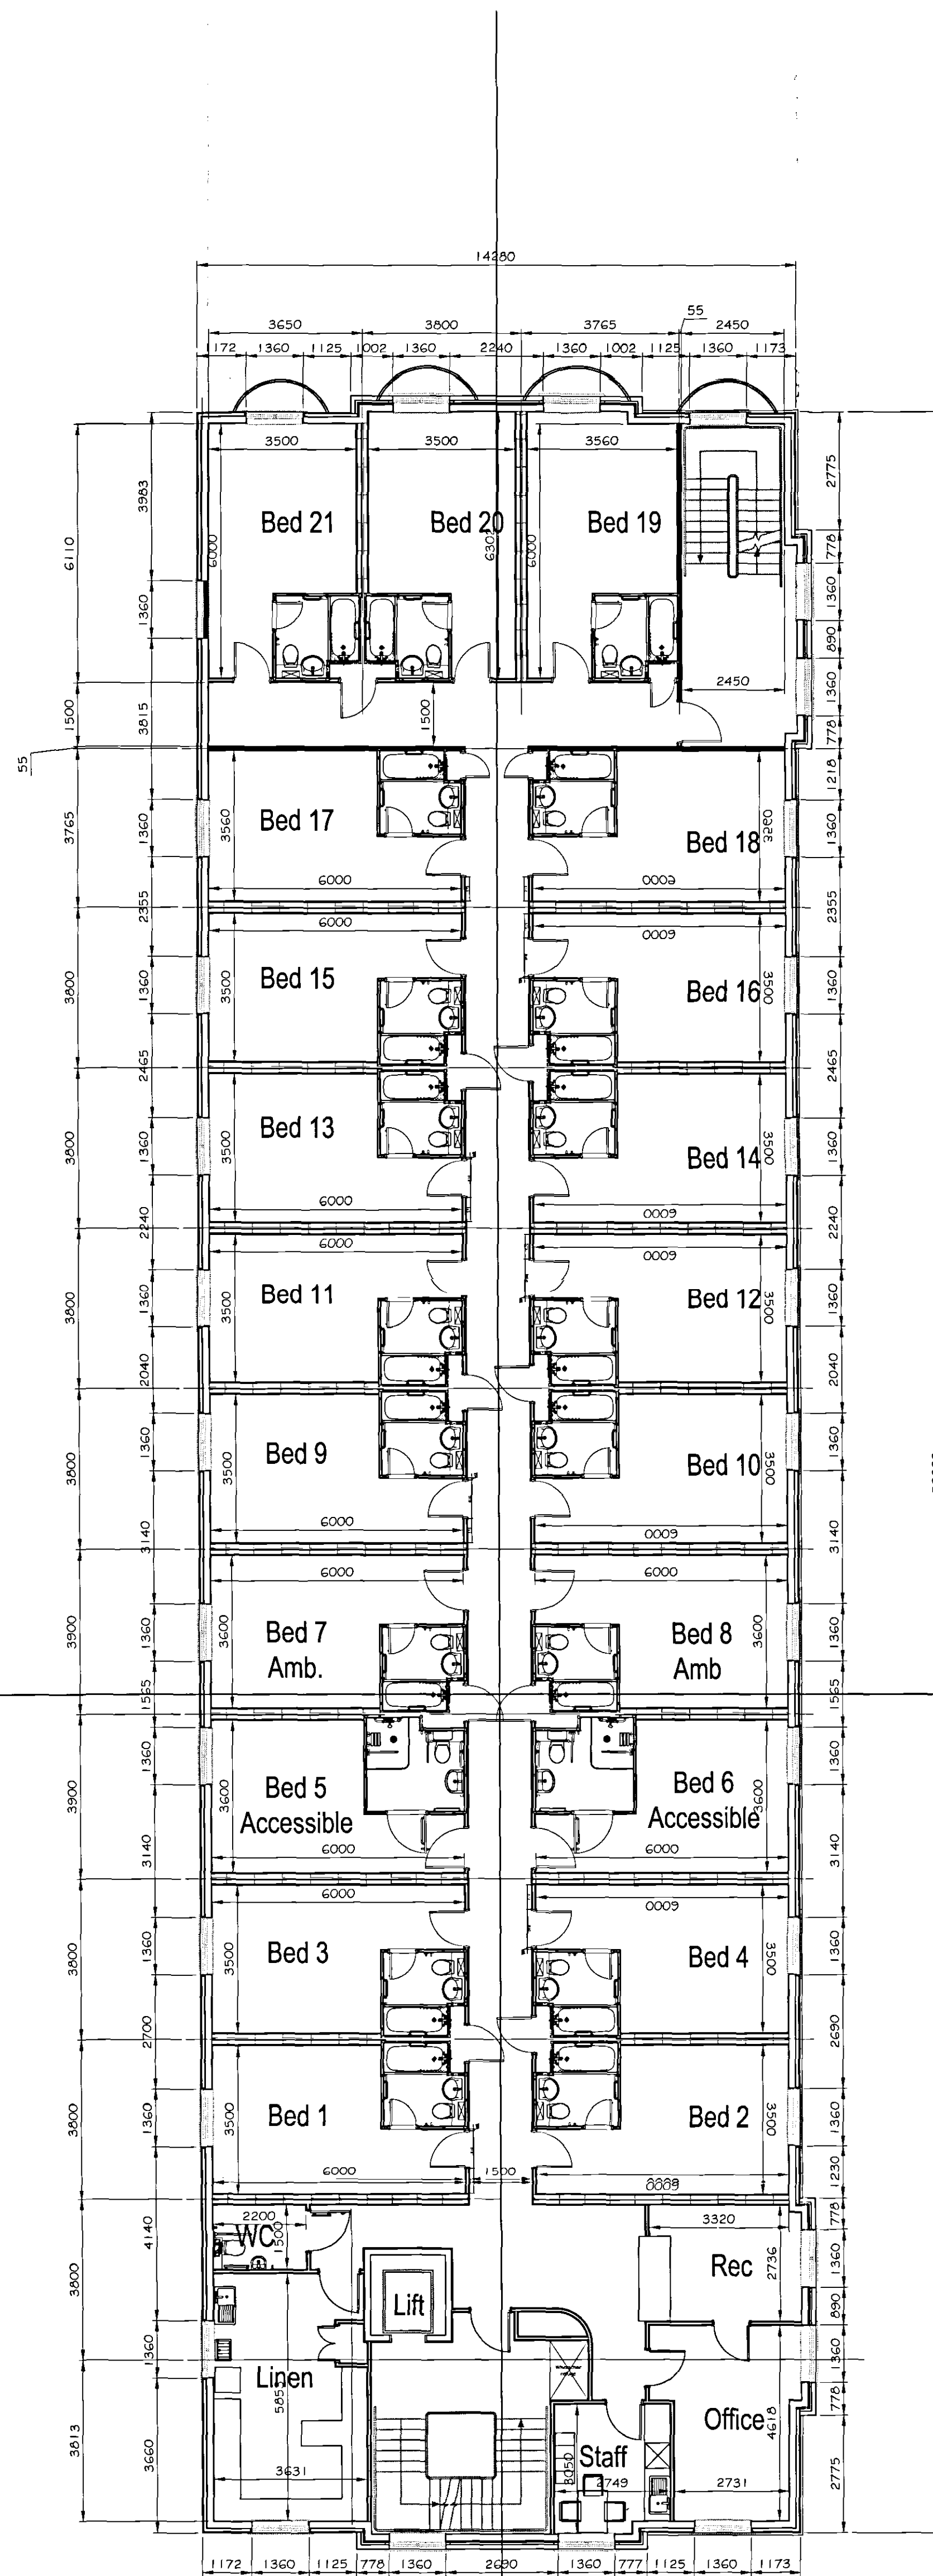

PLAN AT LEVEL 1.

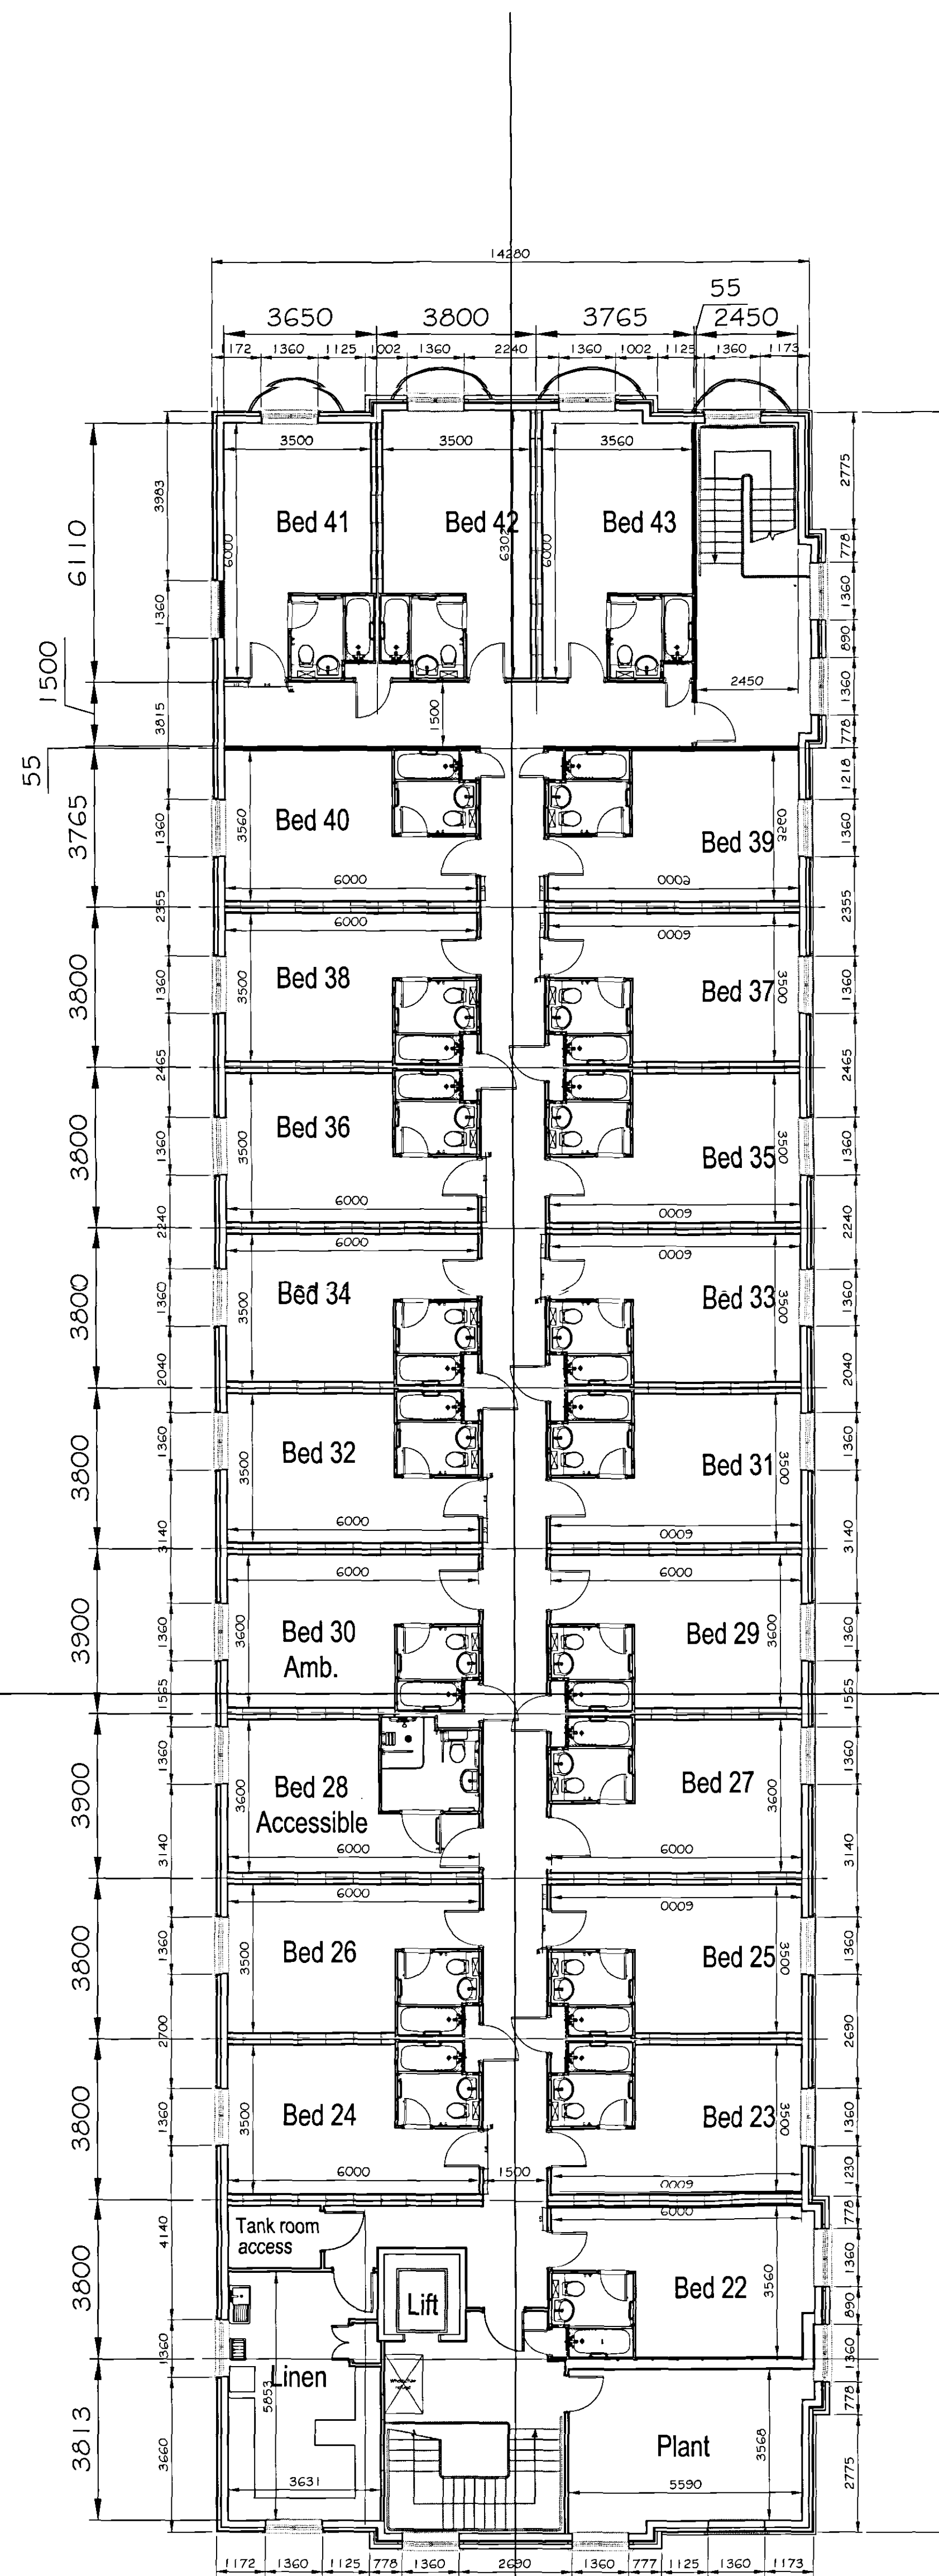

PLAN AT LEVEL 2.

SHDC
PLANNING & DEVELOPMENT
31 JUL 2007
Ref. 1045107

DETAILED
PLAN

Revision:	Date:	Drawn:	Checked:
Project: PROPOSED PHASE 2 DEVELOPMENT Springfield Retail Outlets and Festival Gardens Camelgate Spalding			
Chester Properties Asset Management Ltd.			
Travelodge Floor Plans			
Drawing No: 3729-2-GA32			
Date: 26.7.07		Scale: 1:100	
CAD Ref: P:3729(Interserve) Spalding Phase2CAD/ConstructionGA3729-2-GA32			
Note: Do not scale from this drawing. All dimensions to be checked on-site.			
Watson Battay Architects Limited Shires House, Shires Road Guiseley, Leeds LS20 8EU T: 01943 876 665 F: 01943 882 300 E: enquiries@watsonbattay.com W: www.watsonbattay.com			
Redefining space. delivering the vision.			