


NOTES


This drawing is to be read in conjunction with related drawings. Do not scale from this drawing.

All dimensions must be checked and verified on site before commencing any work or producing any shop drawings. The originator of this drawing is not responsible for any discrepancy.


This drawing is copyright.

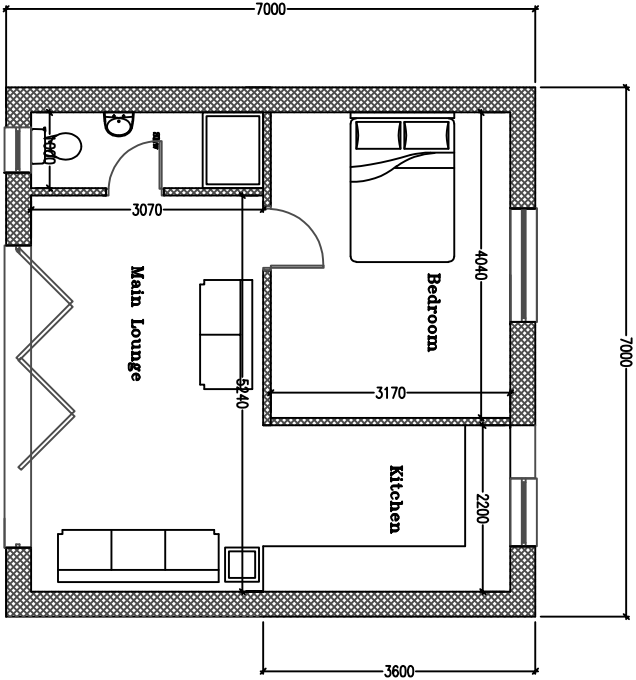

Ground Floor Plan

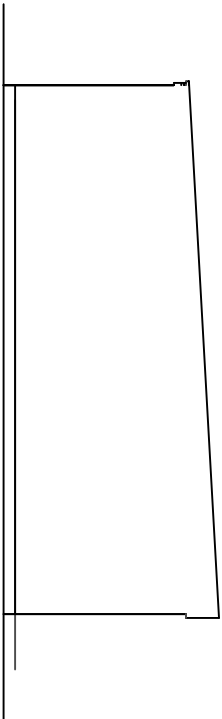


Side Elevation

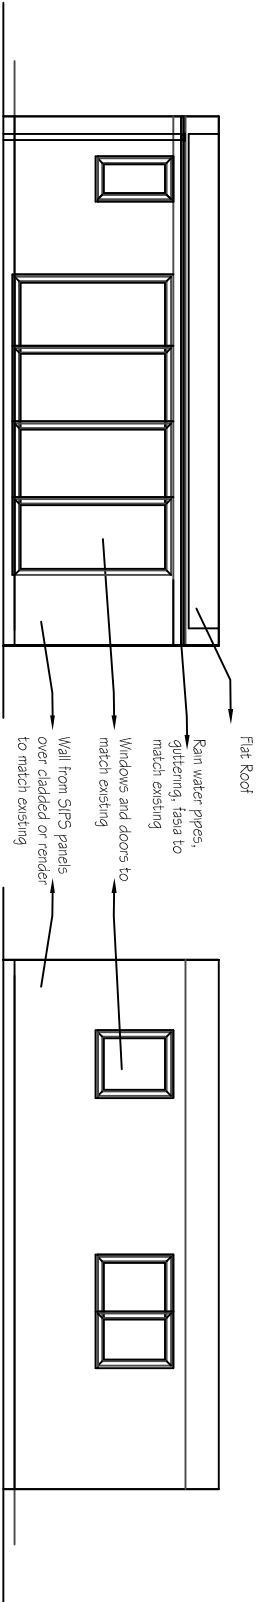

Front Elevation

Rear Elevation

 

NO	REVISIONS	DATE

PROJECT NAME
PROPOSED GARDEN HOUSE
BUILDING AT
4 SPRING GARDENS
PET 1 2XL
FOR
MR ADAM STANHOPE

SHEET TITLE
PROPOSED PLANS & ELEVATIONS

DRAWING NO.	IP123/07/002
DATE	NOV. 2023
SCALE	1:100@A3