

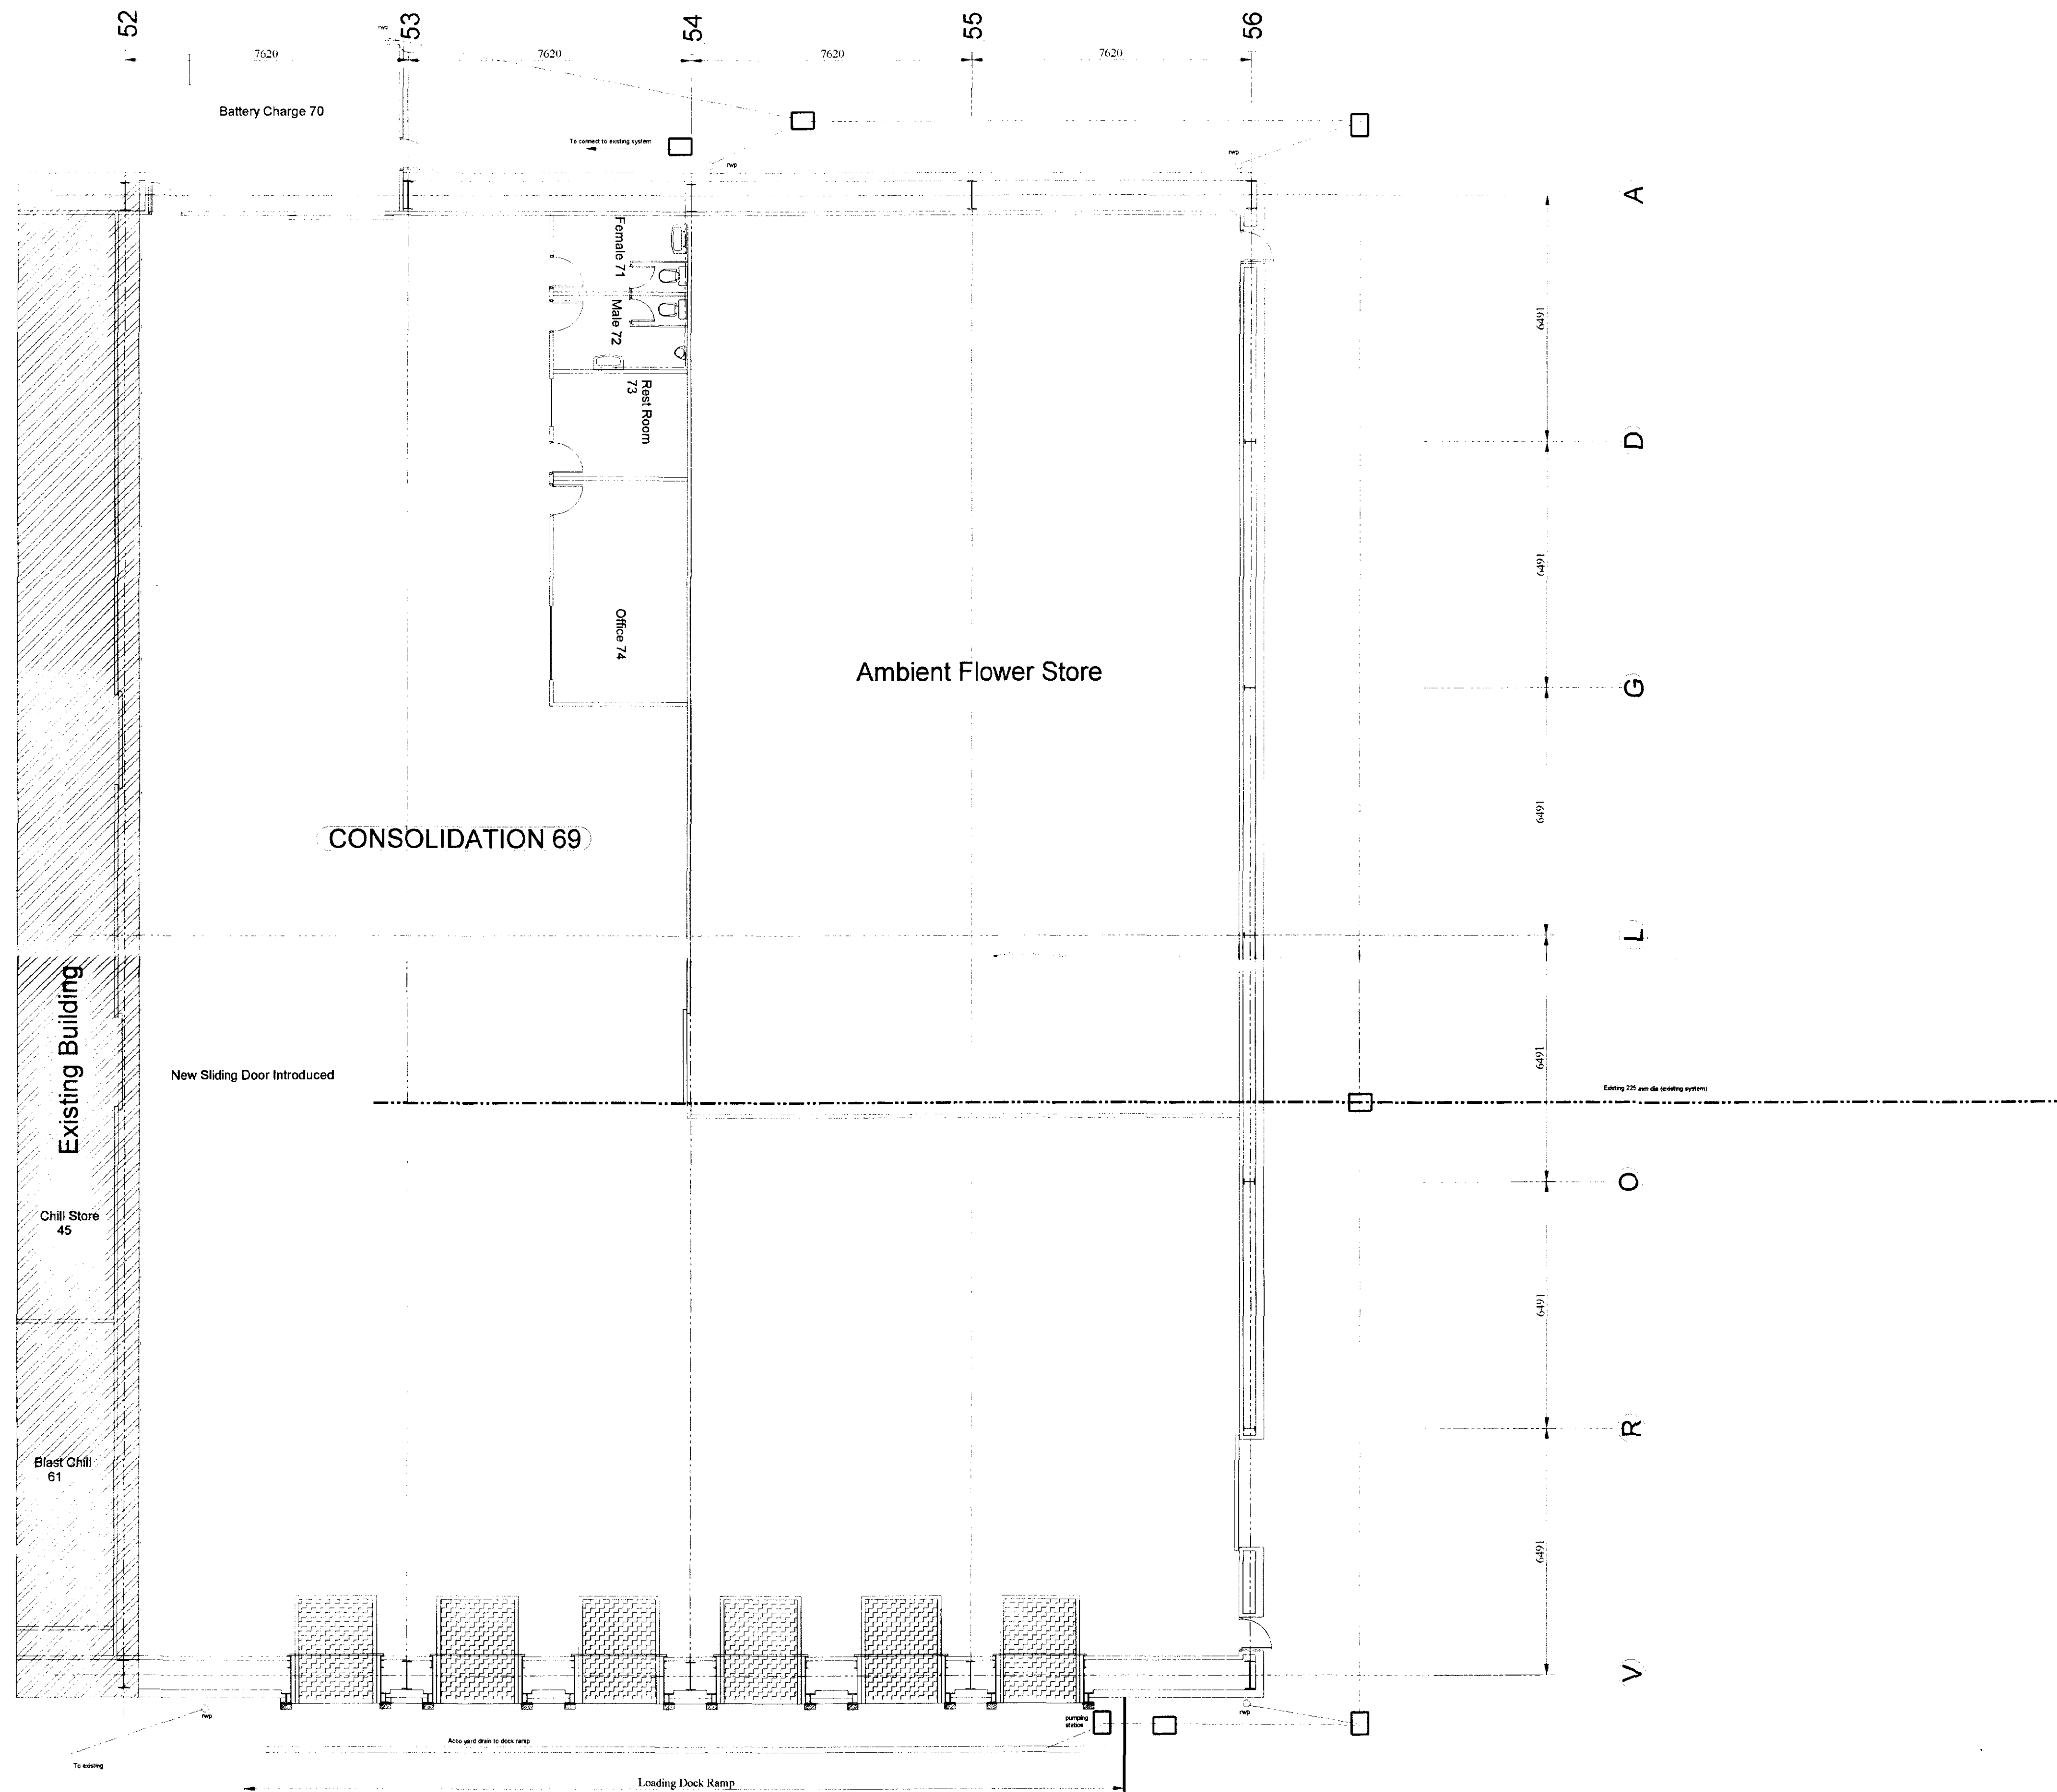


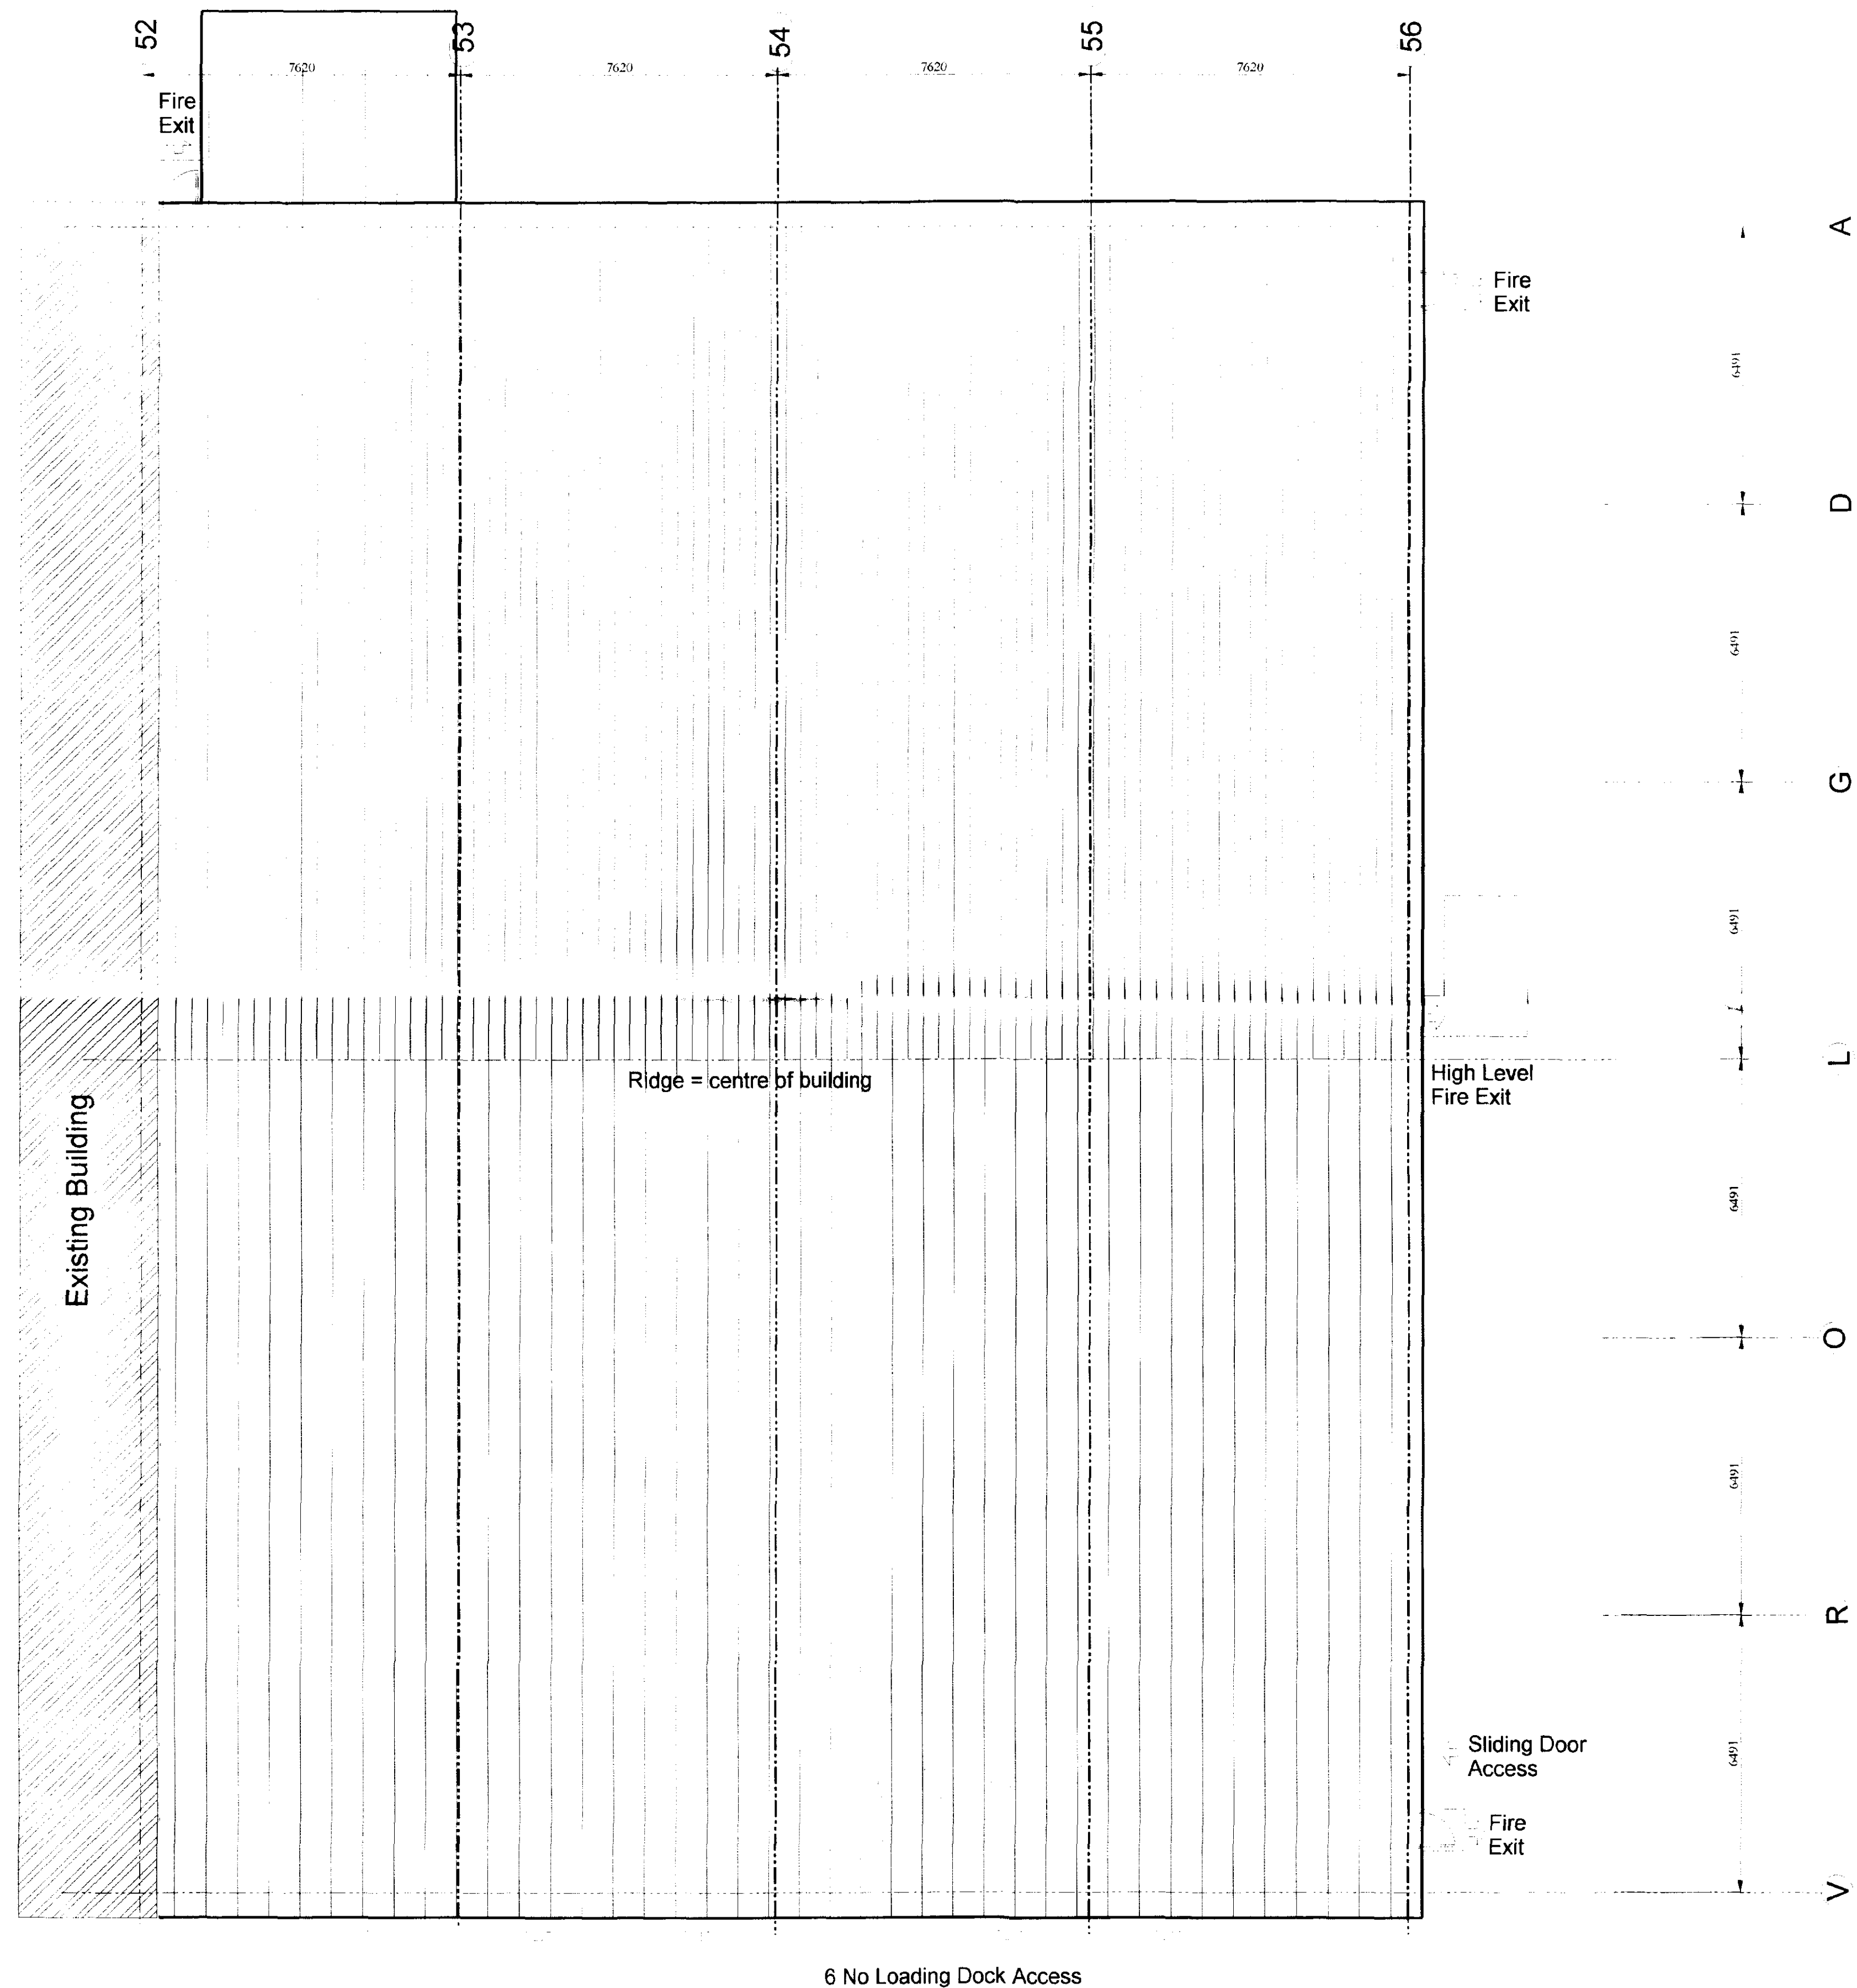

**DETERMINED
PLAN**

SOUTH HOLLAND DC
HOUSING & PLANNING
23 OCT 1998
Ref: 1068/98

			DRAWING TITLE		Client Fowler - Welch		Dwg. No.		Revision		R P S Construction Kingston Lodge, Jekills Gate, Fleet Fen, Holbeach Lincolnshire. PE12 8QS Telephone: (01406) 424406 Facsimile: (01406) 426260			
			Floor Plan		Contract Address		Spalding		GA5				B	
					DRAWN		rpac		DATE				October 1998	
					CHKD				DATE					
							SCALE		1:100					
					Drawing Size		A1							
B A			21.10.98 20.10.98		Issued For Planning Options revised									
REVISION			DATE		DESCRIPTION									

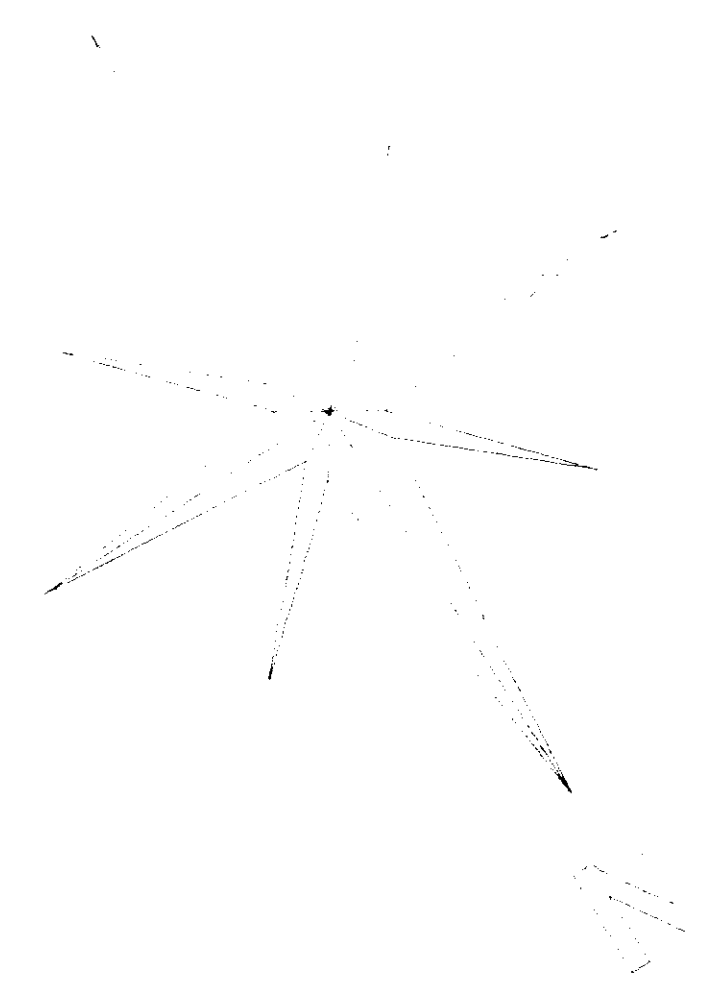

**DETERMINED
PLAN**

SOUTH HOLLAND DC
HOUSING & PLANNING
23 OCT 1998
Ref: 1058/98

<div> <div> <div>B</div> <div>A</div> </div> <div> <div>21.10.98</div> <div>20.10.98</div> </div> <div> <div>Issued for planning</div> <div>Options revised</div> </div> </div> <div>REVISION</div> <div>DATE</div> <div>DESCRIPTION</div>	<div>DRAWING TITLE</div> <div>Proposed Extension to Storage Building Roof Plan</div>	<div> <div>Client</div> <div>Contract</div> <div>Address</div> <div>DRAWN</div> <div>CHKD</div> <div>SCALE</div> <div>Drawing Size</div> </div> <div> <div>Fowler - Welch</div> <div>Spalding</div> <div>rpsc</div> <div>1:100</div> <div>A1</div> </div> <div> <div>DATE</div> <div>October 1998</div> </div>	<div> <div>Dwg. No.</div> <div>GA1</div> </div> <div> <div>Revision</div> <div>B</div> </div>	<div> <div>R P S Construction</div> <div>Kingston Lodge, Jekills Gate, Fleet Fen, Holbeach</div> <div>Lincolnshire, PE12 8QS</div> <div>Telephone:(01406) 424406 Facsimile(01406) 426260</div> </div>
--	--	--	---	---

Existing Building

Building Addition

Existing Building

Plastic Coated Steel Vertical Cladding,
roof cladding and rainwater goods.
Colour to match existing

Plastic coated steel
covered insulated
fire escape door

Existing Building

East Elevation

Existing Building

Existing Building

Plastic Coated Steel Vertical Cladding
and rainwater goods. Colour to match
Existing

Plastic coated steel
Insulated sectional doors

Access Stairs

Handrail

Loading Ramp

Dock Seals

South Elevation

Dock Levellers

Plastic coated steel covered fire escape door

Fire escape staircase omitted for clarity

Plastic coated steel
covered insulated
fire escape door

Plastic coated steel
covered insulated
sliding door

West Elevation

Plastic coated steel
covered insulated
fire escape door

Louvred Door

Roof Cladding - Main Building Only

Natural Fibre Cement Single Skin

Vertical Cladding

Single Skin Plastic coated steel -
Colour - 12B27 to match existing

All Cladding to Plant room

Insulated lastic coated steel to roof
Single Skin Plastic coated steel to vertical
12B27 to match existing

SOUTHERN
HOUSING
23 OCT 1998
Ref: 1048/98

DETERMINED
PLAN

B A REVISION 21.10.98 20.10.98 Issued for planning Options revised			DRAWING TITLE Proposed Elevations		Client Contract Address DRAWN CHKD SCALE Drawing Size Fowler - Welch Spalding rpsc 1:100 A3 DATE DATE October 1998		Drg. No. Revision GA3 B		R P S Construction Kingston Lodge, Jekily Gate, Fleet Fen, Holbeach Lincolnshire. PE12 8QS Telephone: (01406) 424406 Facsimile: (01406) 426260	
DESCRIPTION										