


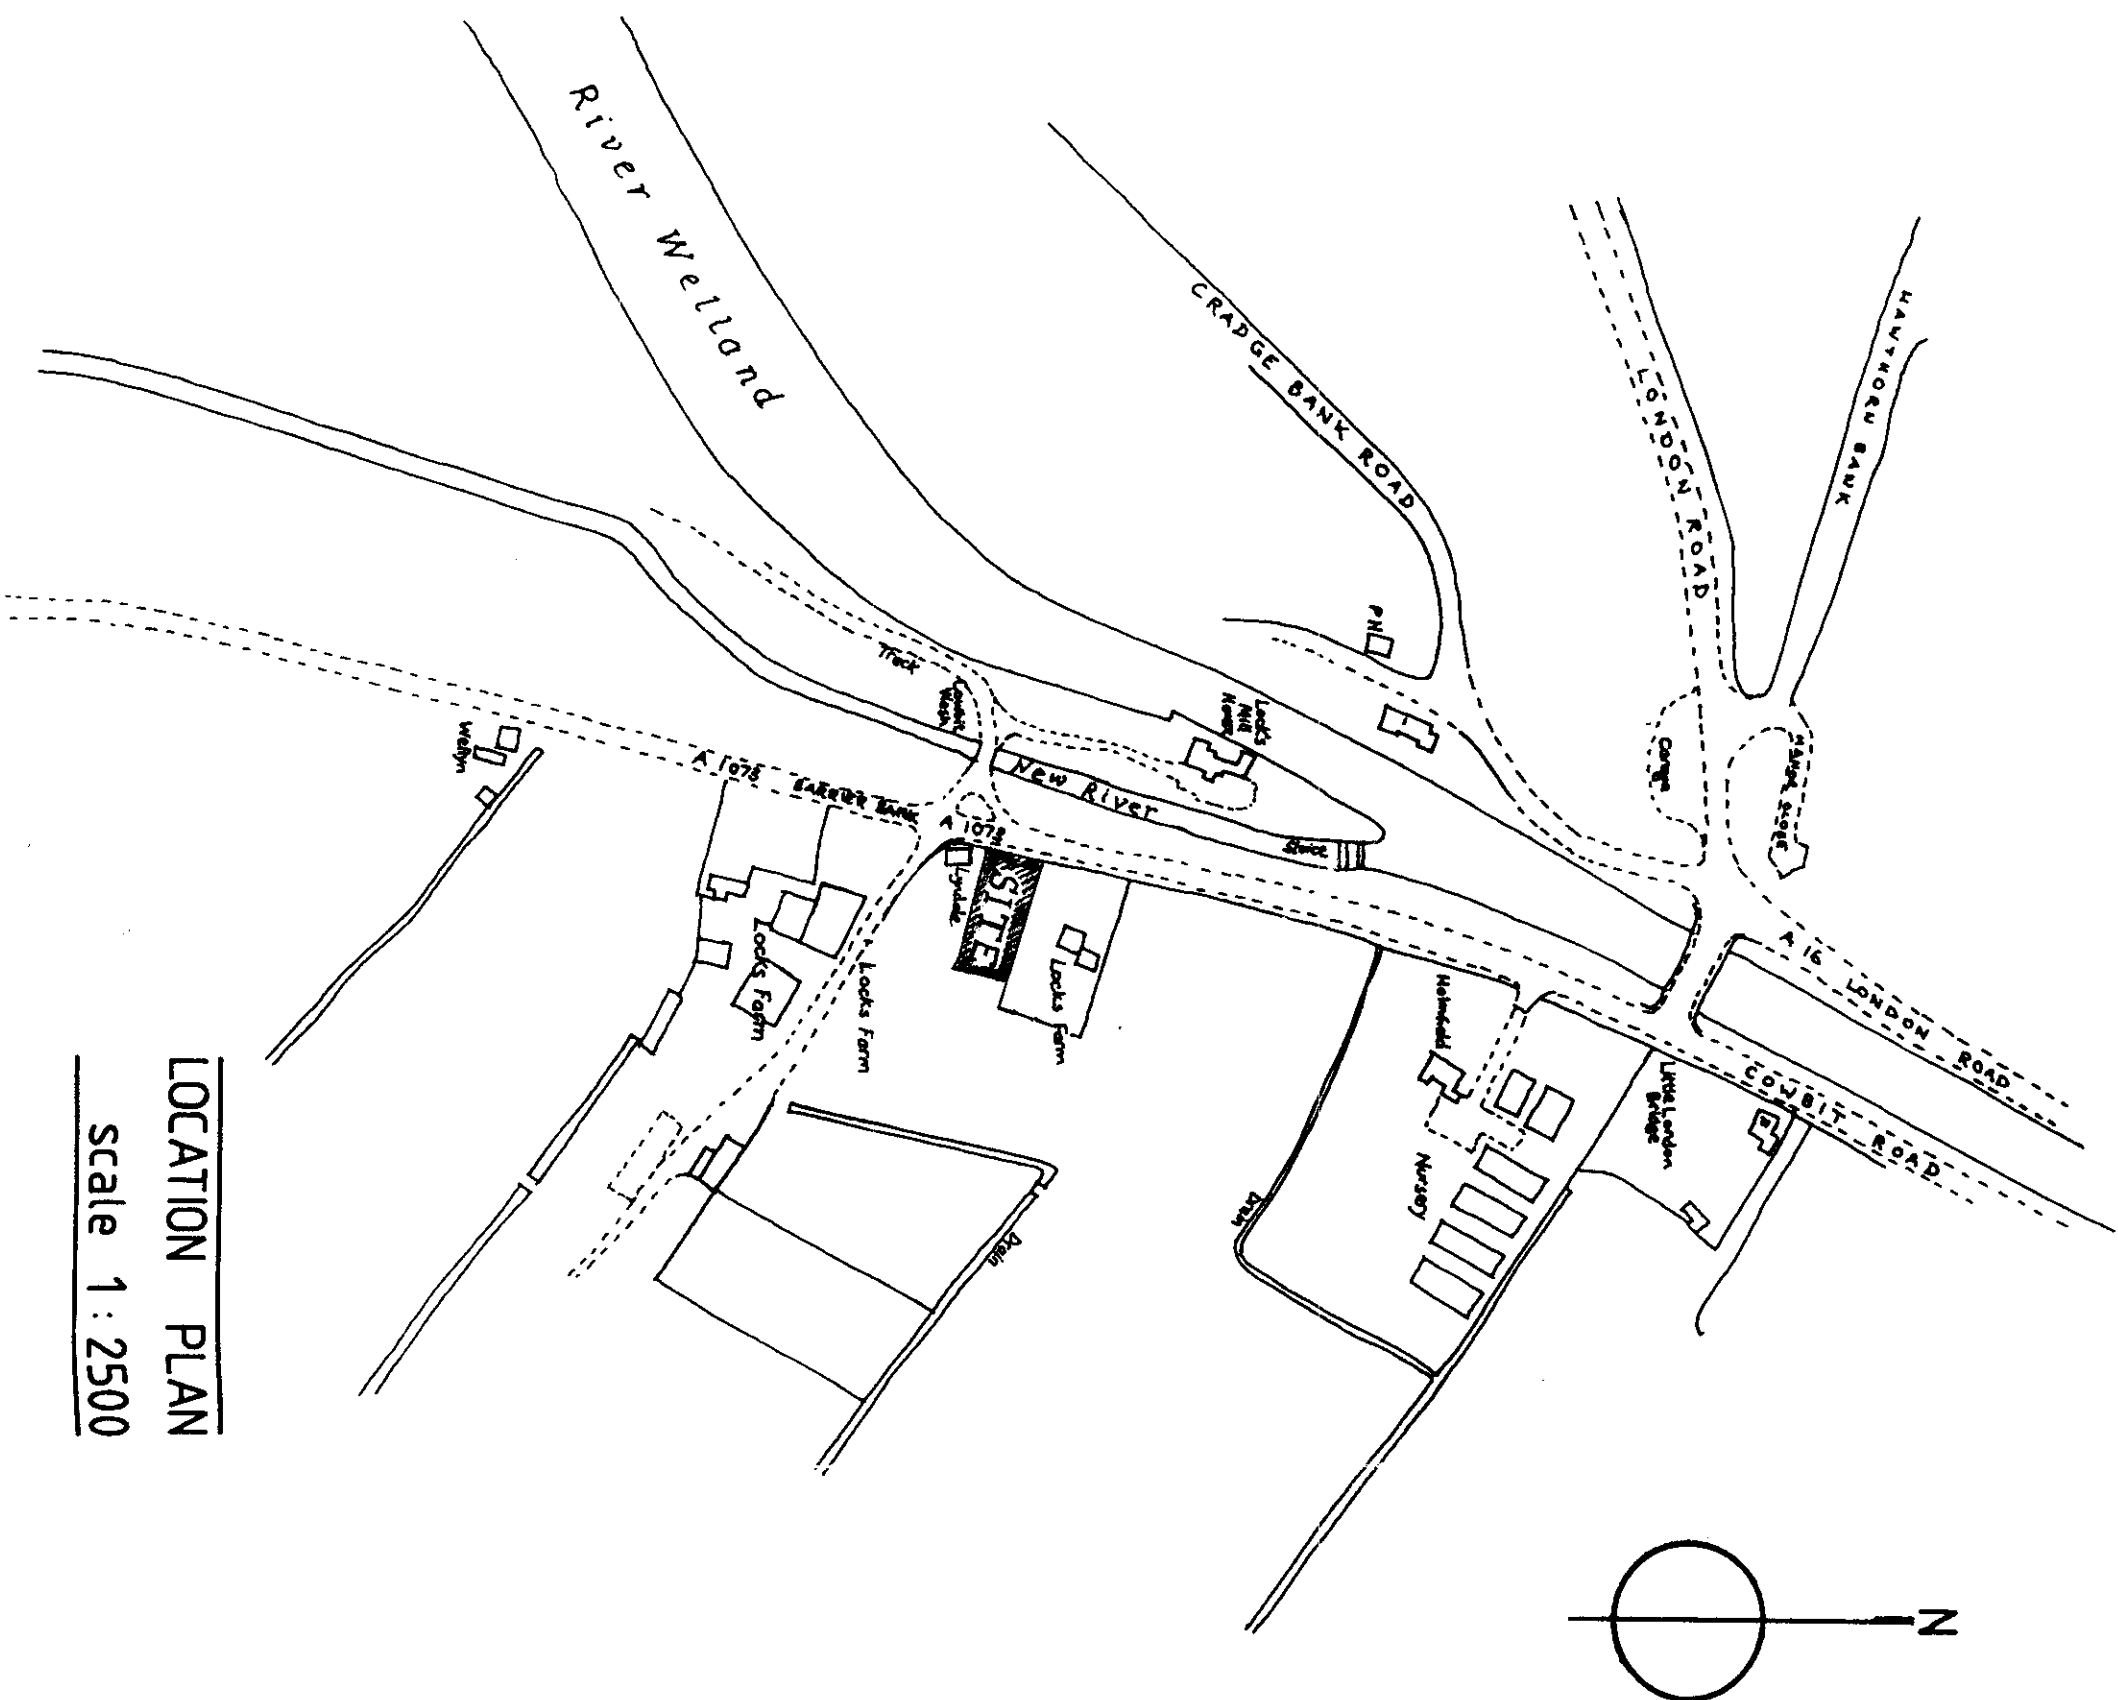

LOCATION PLAN


Scale 1:2500

DETERMINED
PL 2004

PROPOSED DWELLING
LOCATED NEXT TO
LYNDALE COTTAGE,
COWBIT ROAD,
SPALDING,
FOR MR. J. A. JOHNSON
SEPTEMBER 2002

SHDC
Planning & Development
23 SEP 2002
Ref 1049102


GROUND FLOOR PLAN
SCALE 1: 50

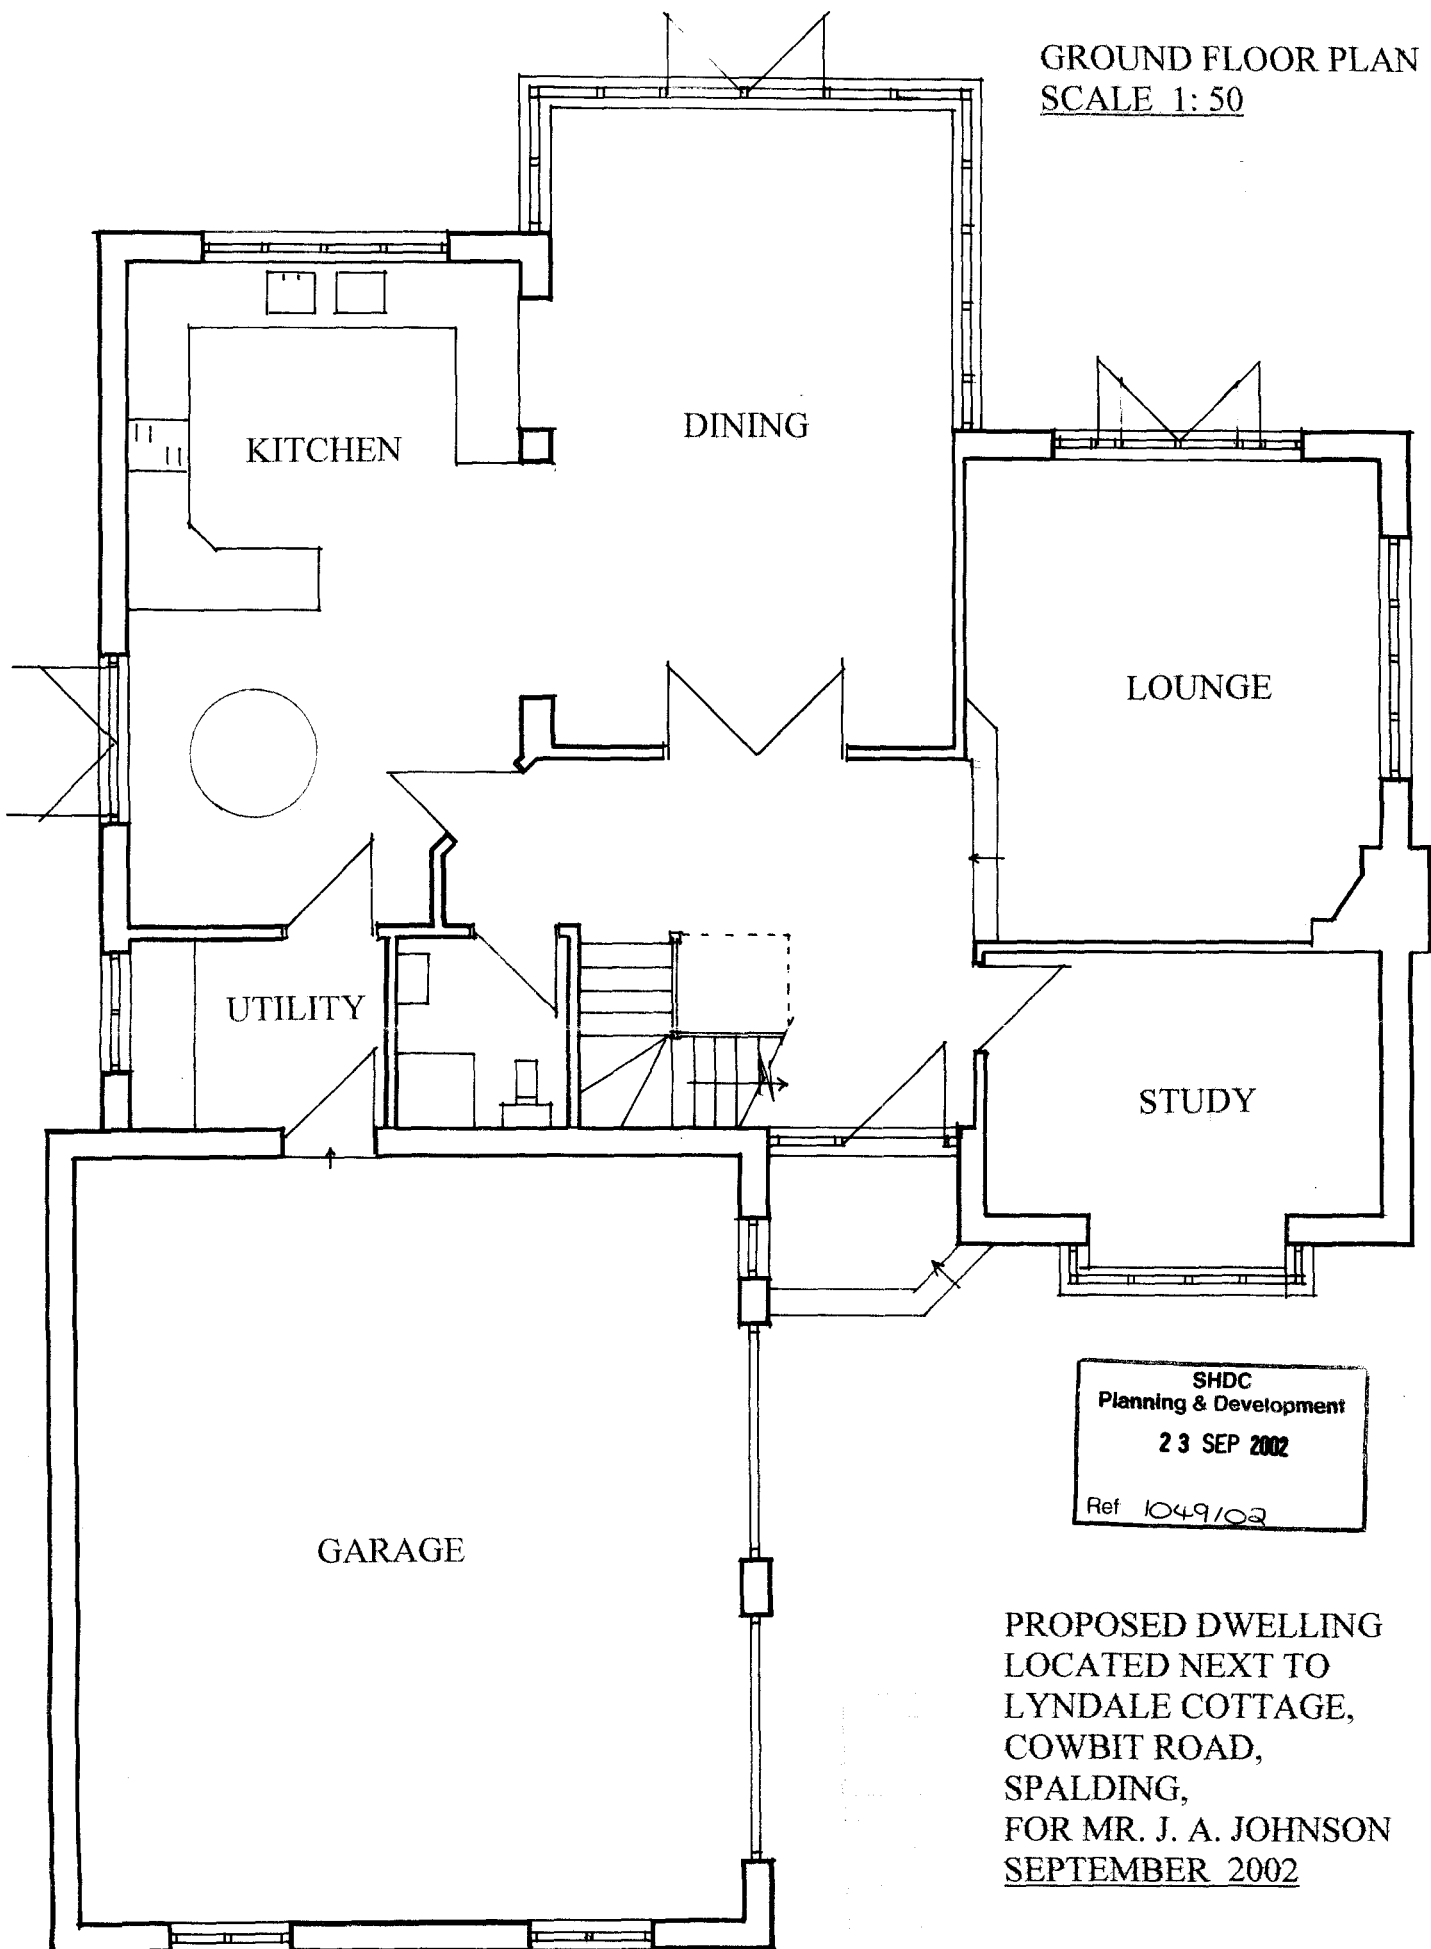

SHDC
Planning & Development
23 SEP 2002
Ref 1049/02

PROPOSED DWELLING
LOCATED NEXT TO
LYNDALE COTTAGE,
COWBIT ROAD,
SPALDING,
FOR MR. J. A. JOHNSON
SEPTEMBER 2002


FIRST FLOOR PLAN
SCALE 1: 50

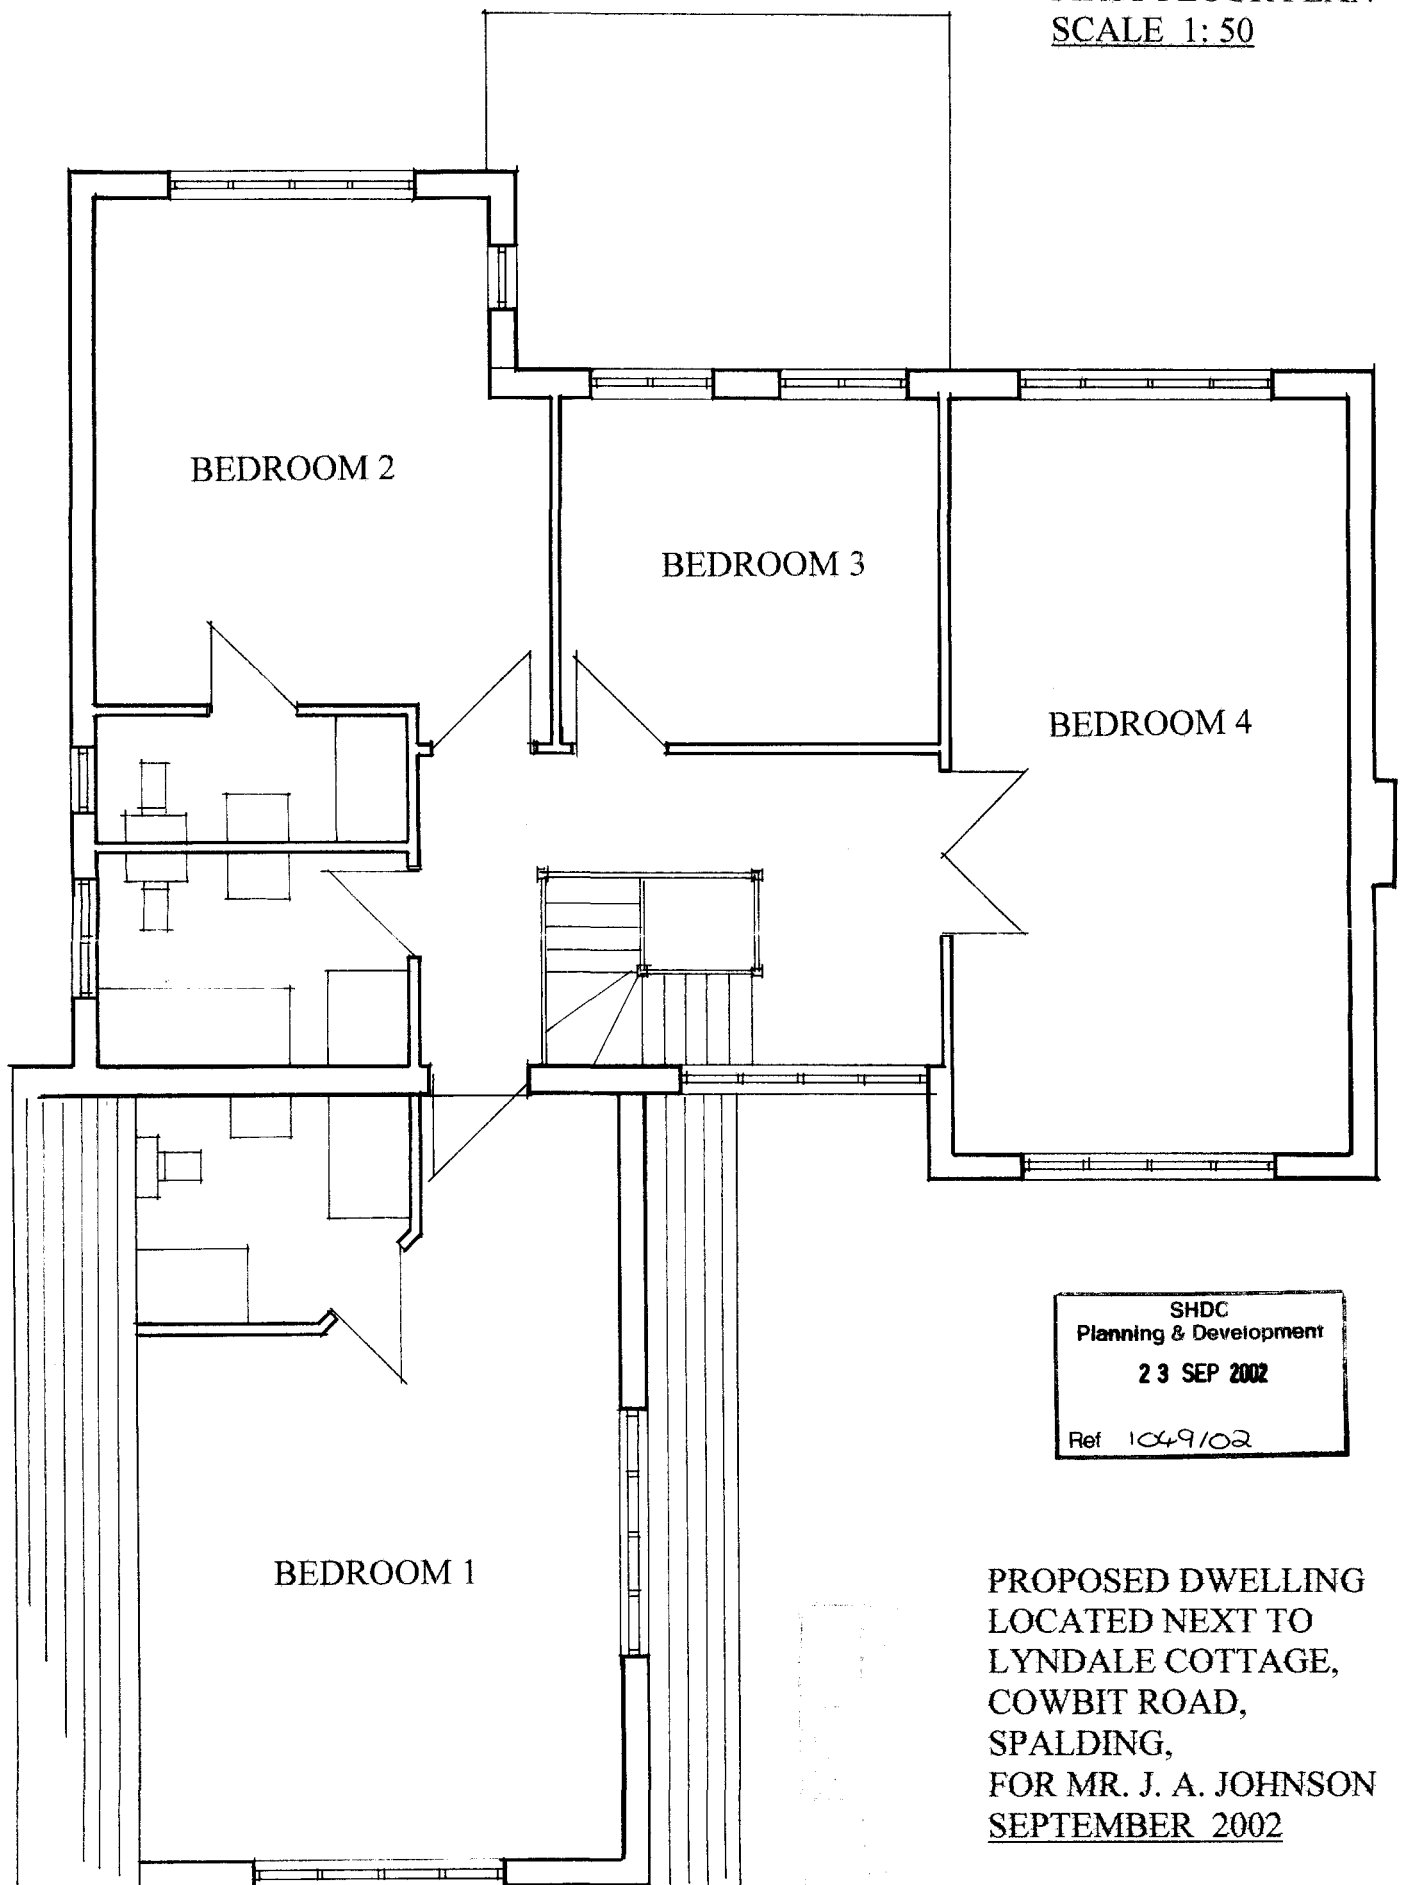


SHDC
Planning & Development
23 SEP 2002
Ref 1049/02

PROPOSED DWELLING
LOCATED NEXT TO
LYNDALE COTTAGE,
COWBIT ROAD,
SPALDING,
FOR MR. J. A. JOHNSON
SEPTEMBER 2002

ELEVATIONS 1:100

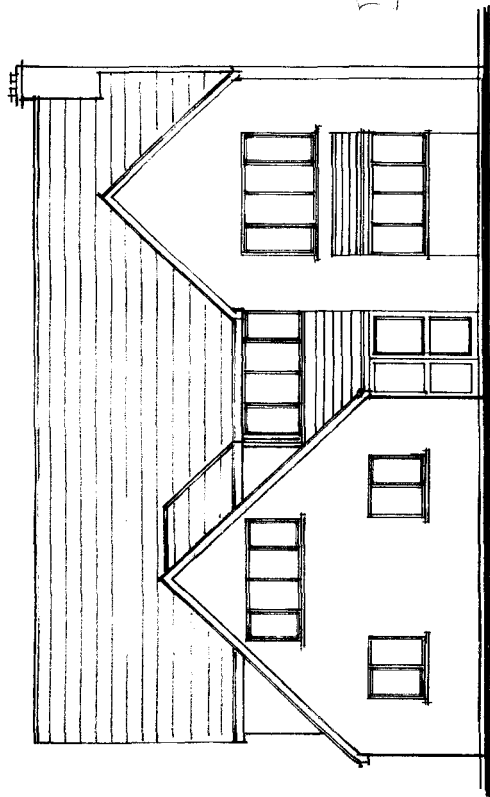


FRONT

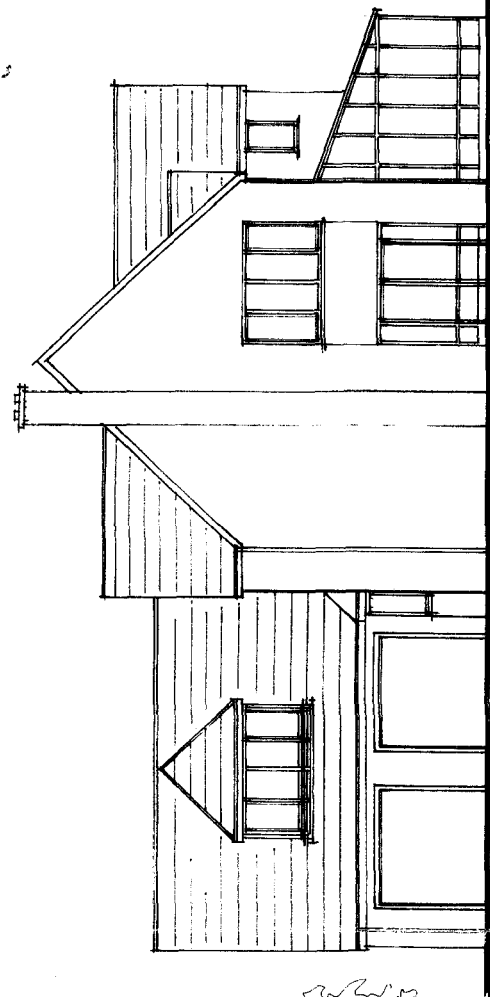


SIDE

SHDC
Planning & Development
23 SEP 2002
Ret 1049/02

REAR

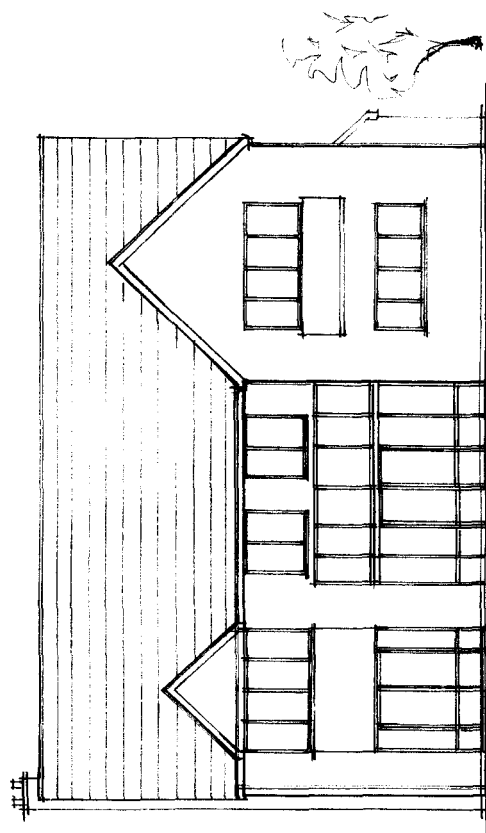


SIDE

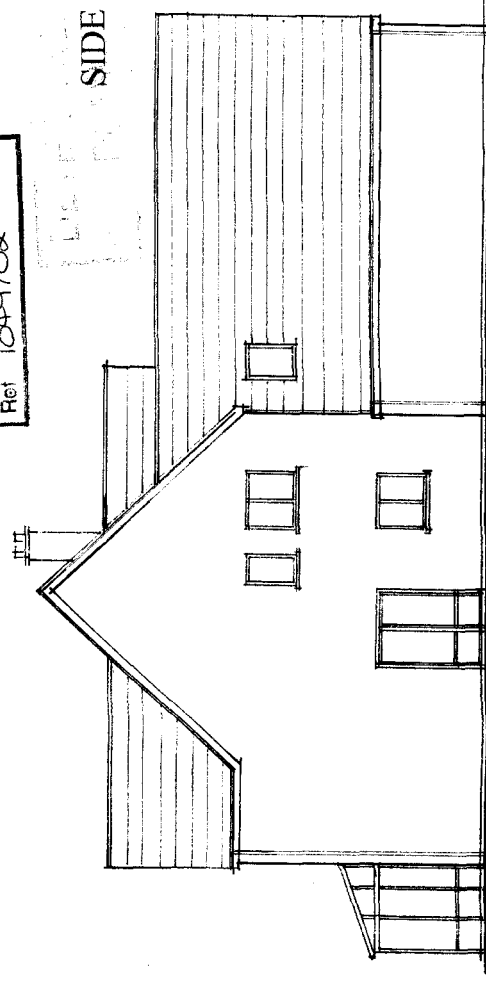

PROPOSED DWELLING LOCATED NEXT TO LYNDALE COTTAGE,
COWBIT ROAD, SPALDING, FOR MR. J. A. JOHNSON SEPT 2002


FRONT ELEVATION
SCALE 1:50

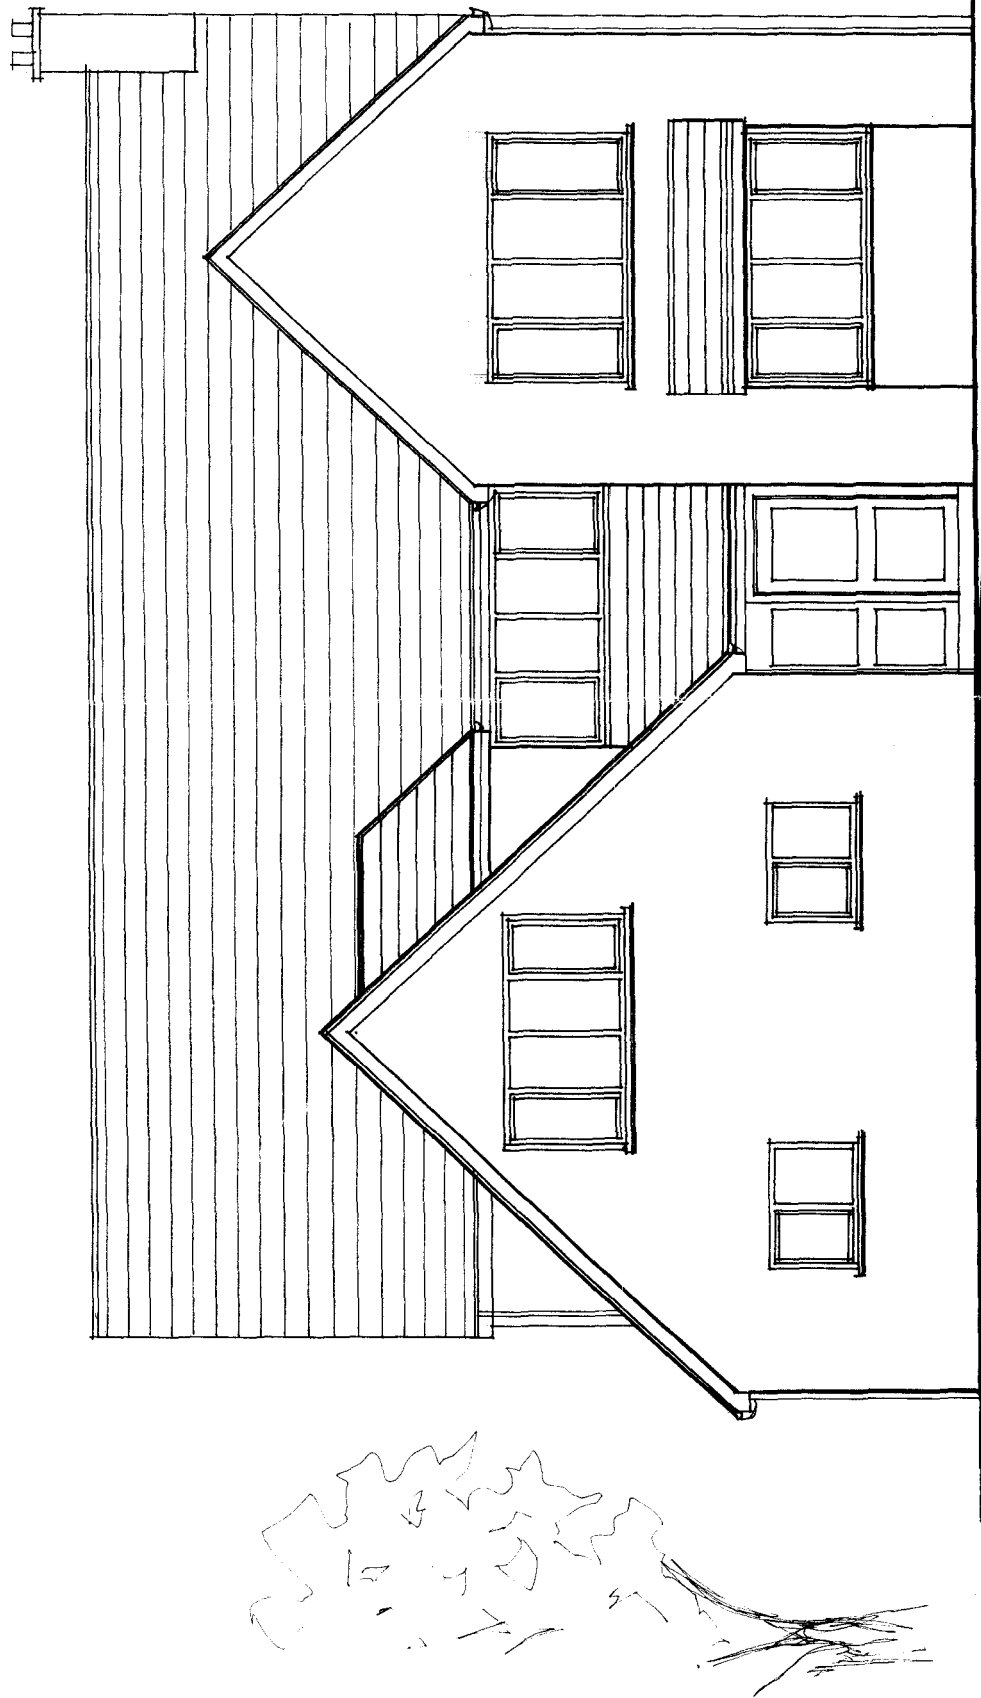

SHDC
Planning & Development
23 SEP 2002
Ref 1049/002

PROPOSED DWELLING LOCATED NEXT TO LYNDALDE COTTAGE,
COWBIT ROAD, SPALDING, FOR MR. J. A. JOHNSON SEPT 2002

A 1073 COWBIT ROAD

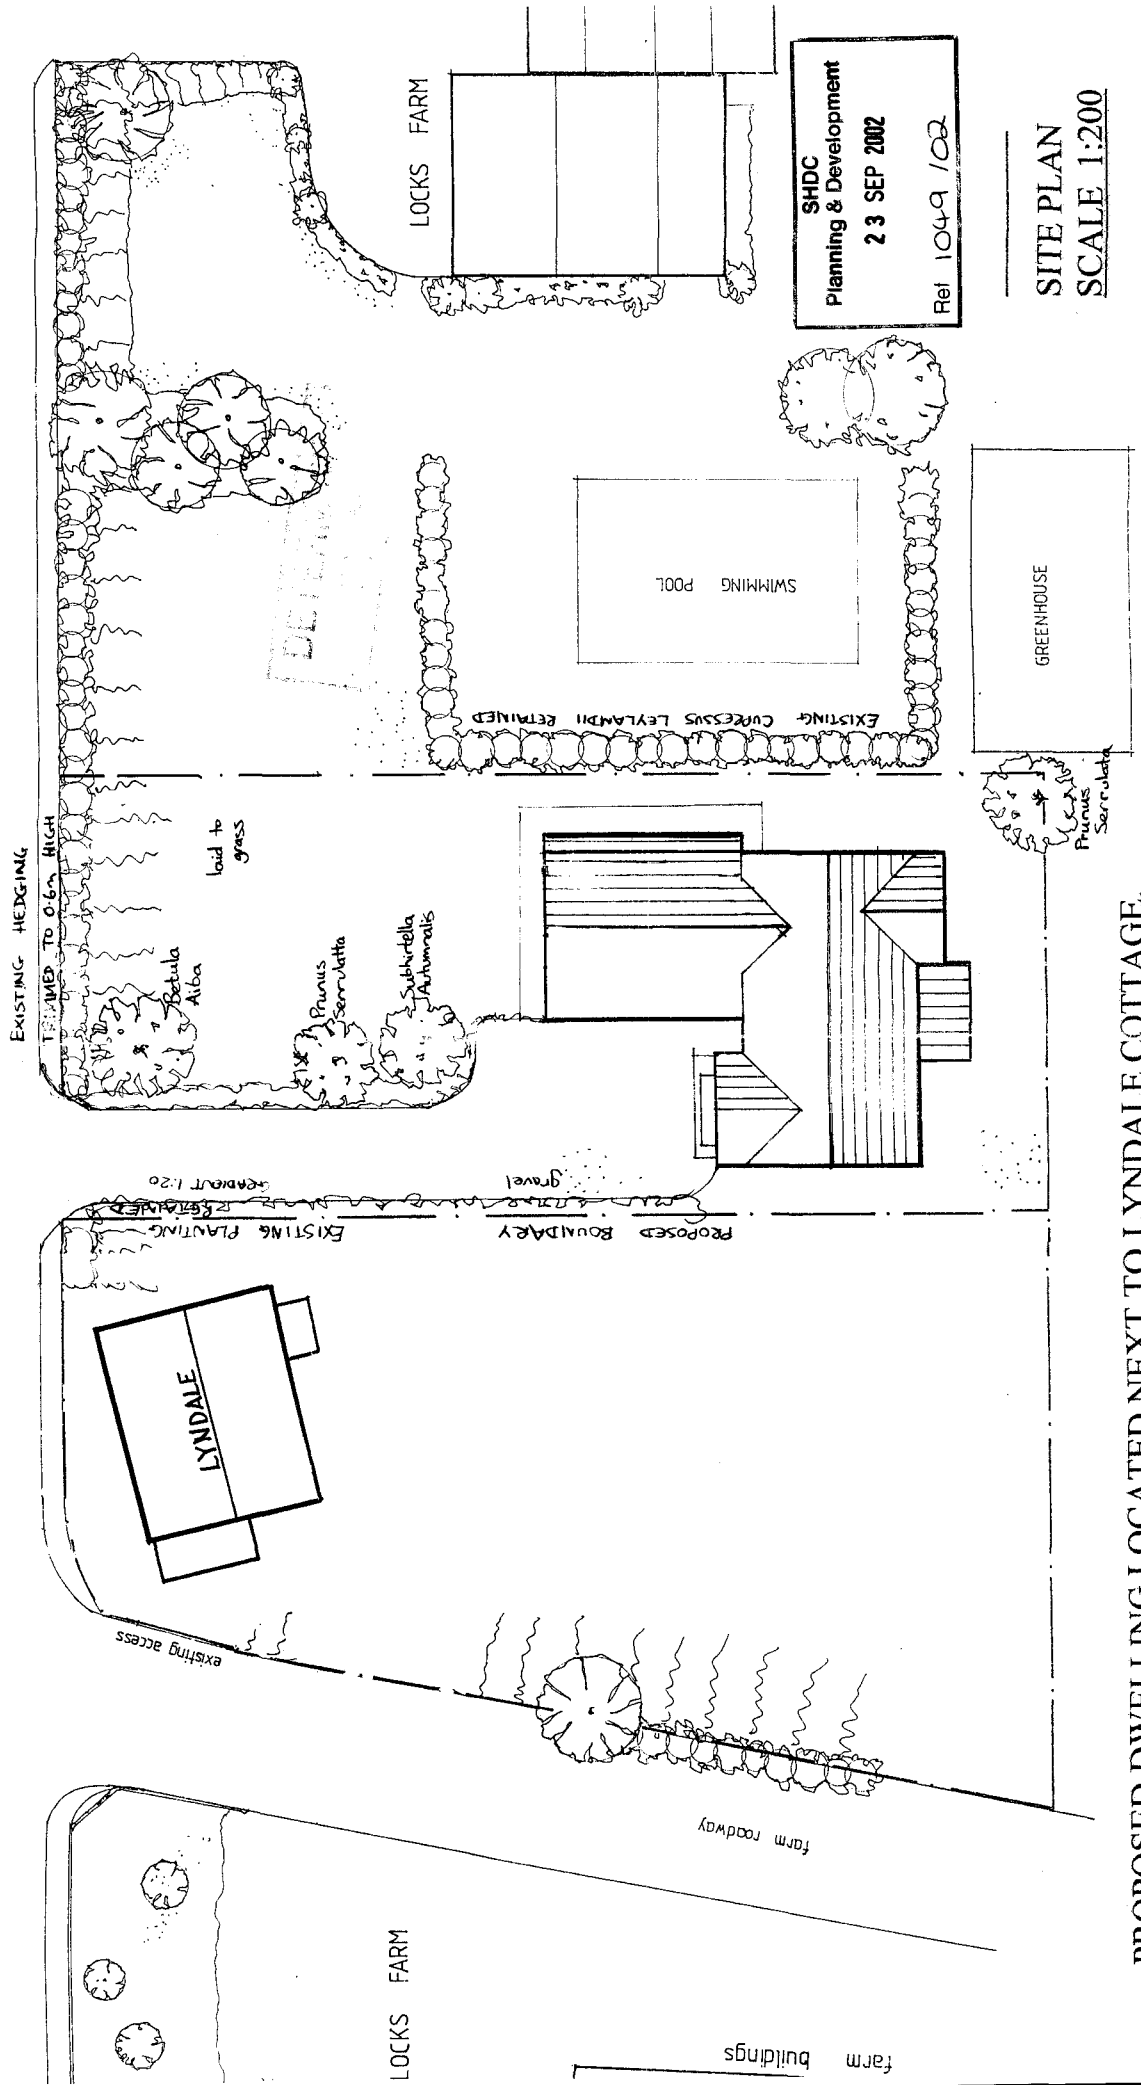

SHDC
Planning & Development
23 SEP 2002
Ref 1049 /02

SITE PLAN
SCALE 1:200

PROPOSED DWELLING LOCATED NEXT TO LYNDALE COTTAGE,
COWBIT ROAD, SPALDING, FOR MR. J. A. JOHNSON SEP 2002