




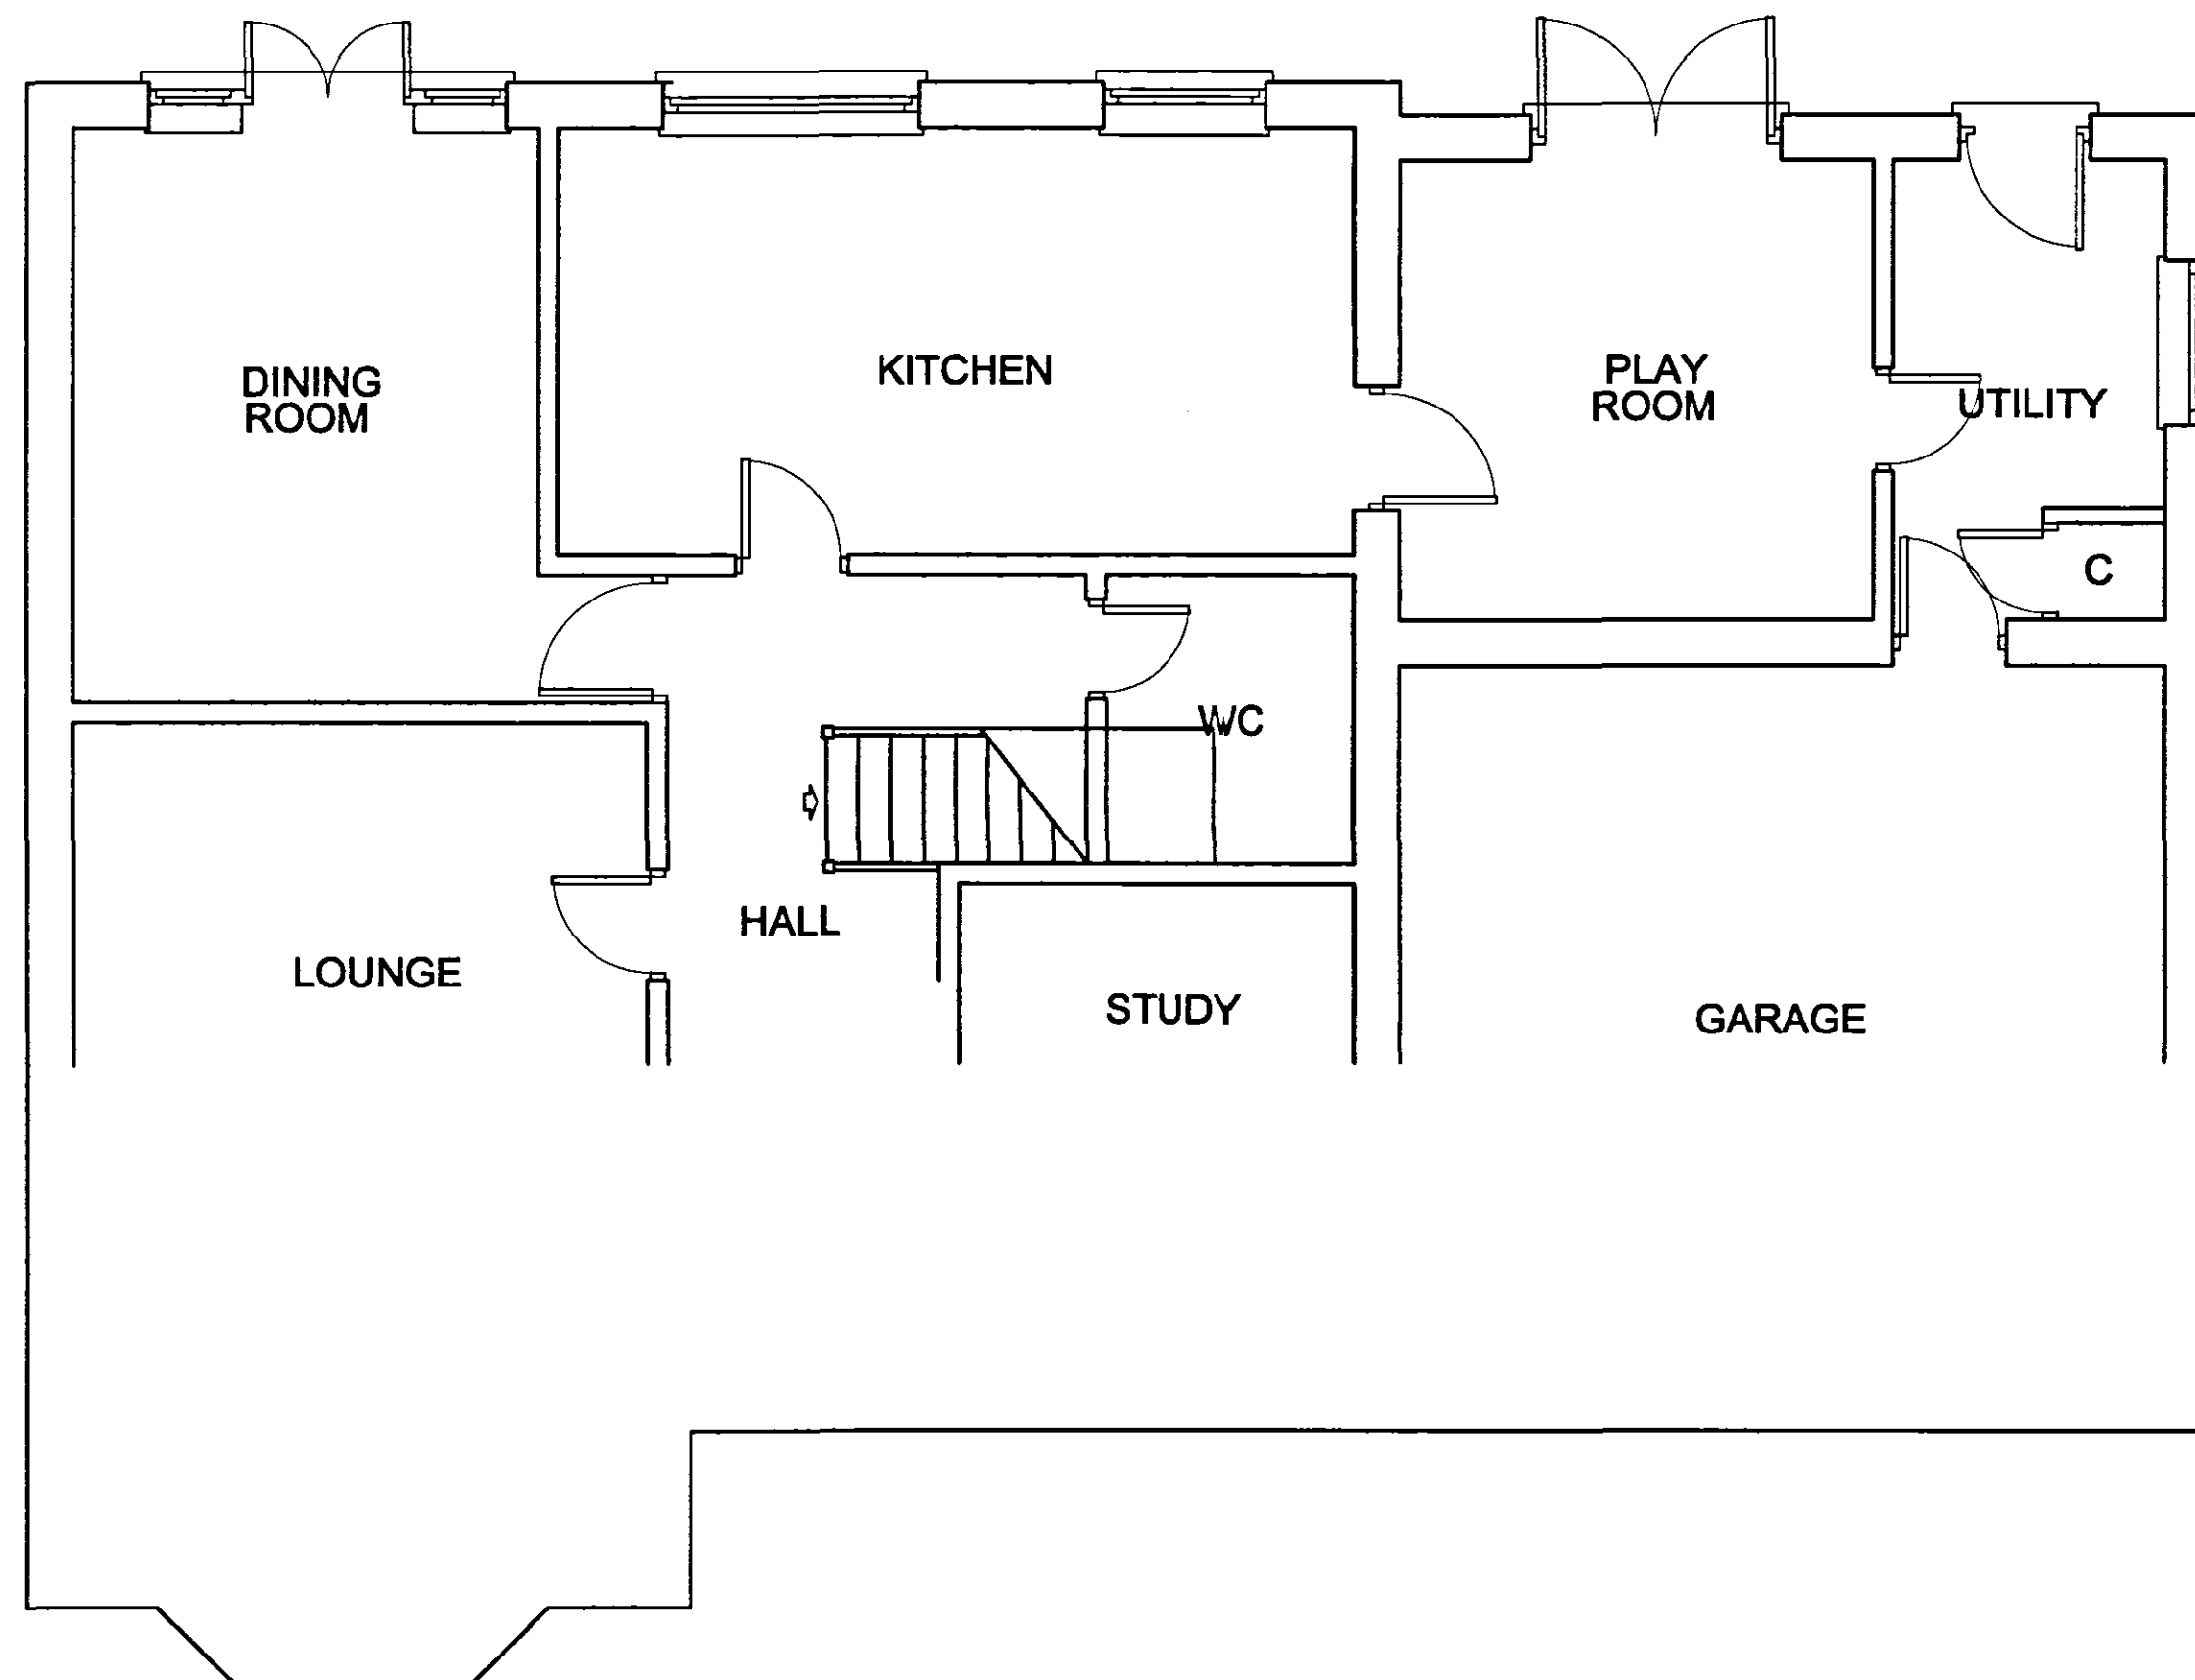

Proposed Ground Floor Plan 1:50
Existing

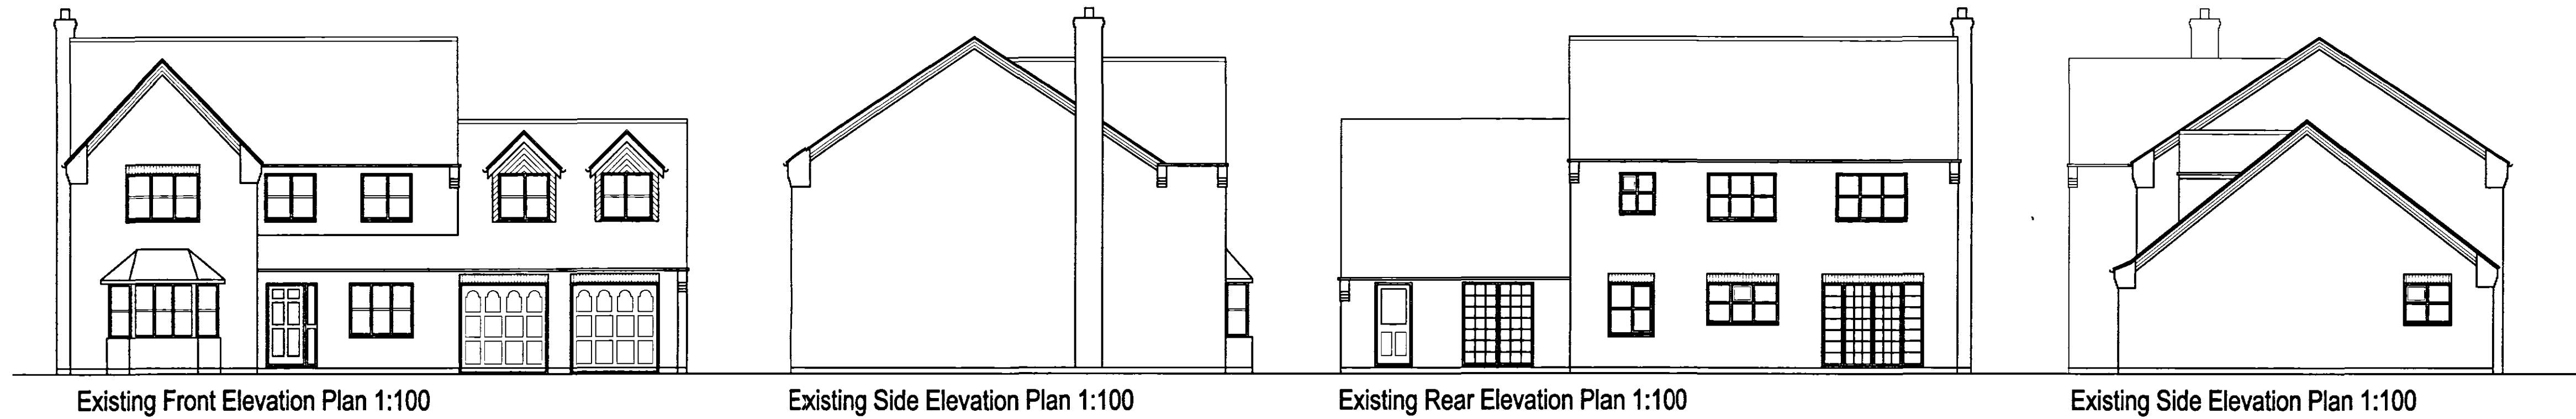

Proposed First Floor Plan 1:50
Existing

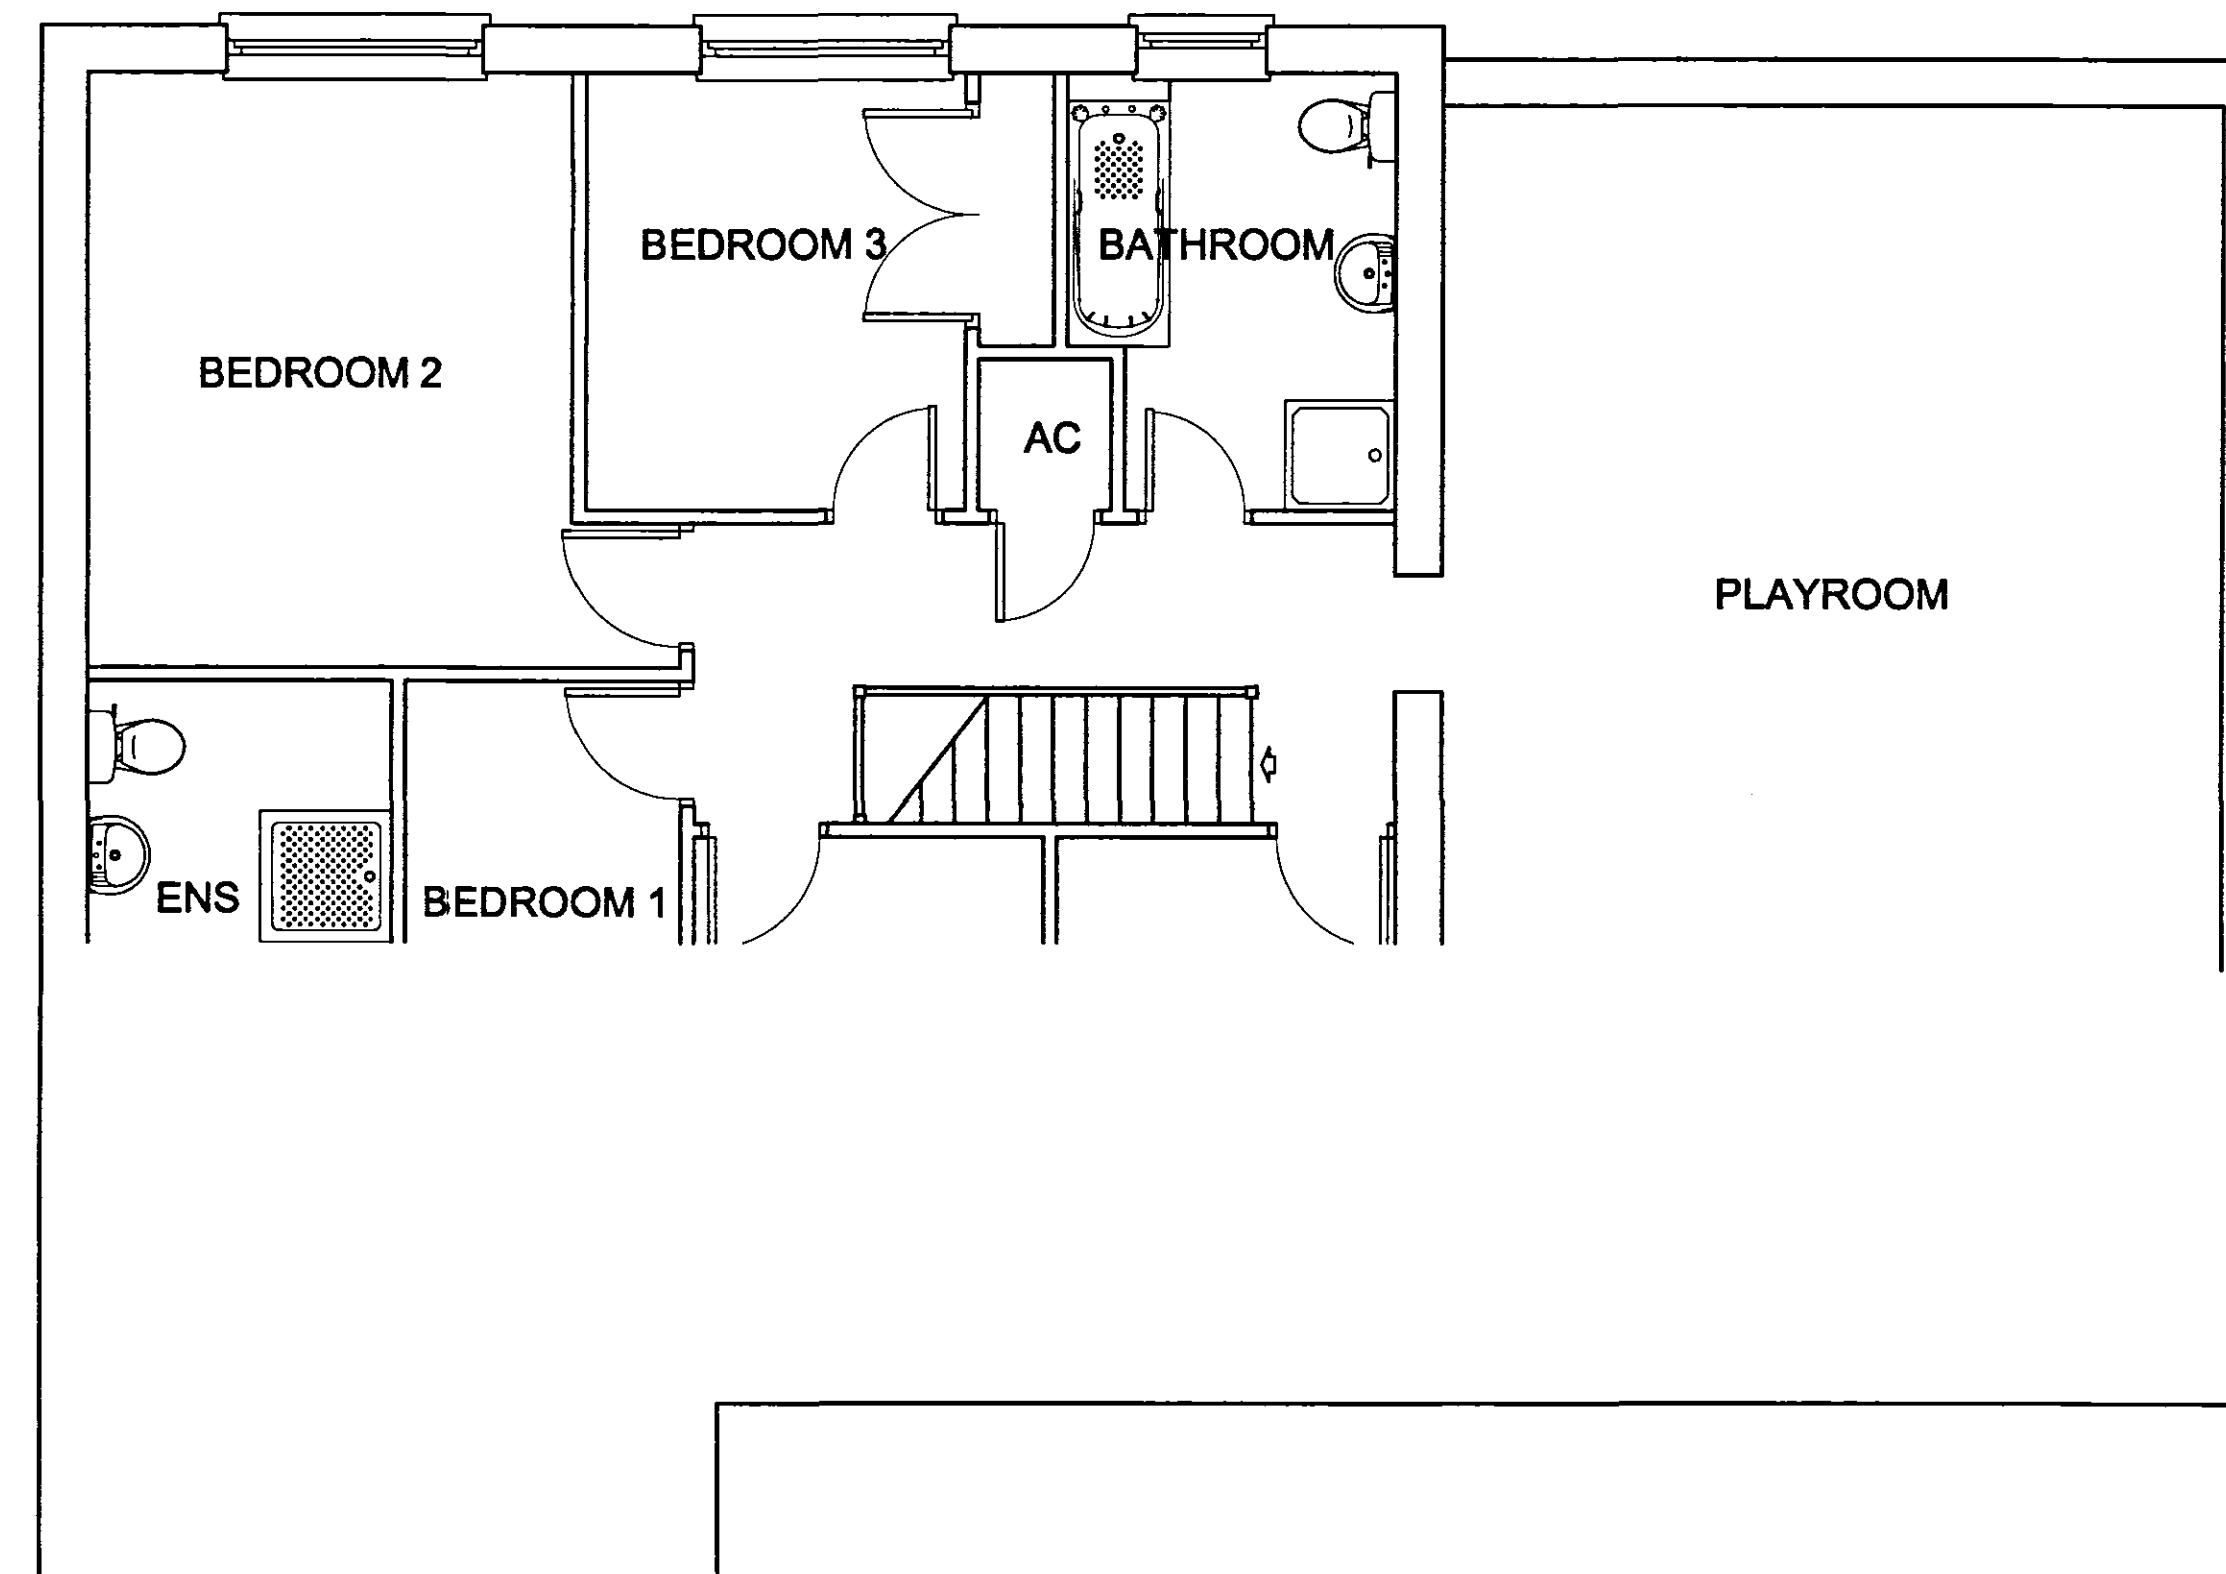

Existing Location Plan 1:1250



Proposed Location Plan 1:1250

PLANNING & DEVELOPMENT
- 1 OCT 2003
Ref: 1050/08

**DETERMINED
PLAN**

Peter Humphrey Associates Ltd.
ARCHITECTURAL DESIGN AND BUILDING

PROJECT
PROPOSED REAR EXTENSION

18 CLUMBER DRIVE
SPALDING
Lincs

CLIENT
MR & MRS BURDEN

DATE: AUGUST 2008 SCALE: As Shown JOB No. 4363/2

DO NOT SCALE FROM THIS DRAWING
COPYRIGHT: THIS DRAWING MUST NOT BE ISSUED, LOANED OR COPIED
WITHOUT THE CONSENT OF PETER HUMPHREY ASSOCIATES

Peter Humphrey Associates
ARCHITECTURAL DESIGN AND BUILDING
TELEPHONE 01945 466 966
FAX 01945 466 433
E-MAIL: pha_id@btconnect.com
30 OLD MARKET WISBECH CAMBS PE15 1NB
Residential Design Award
Building Design Awards
Building Design Award in the South
Category Winner 2008