




Existing Front Elevation Plan 1:100


Existing Side Elevation Plan 1:100

Existing Rear Elevation Plan 1:100

Existing Side Elevation Plan 1:100

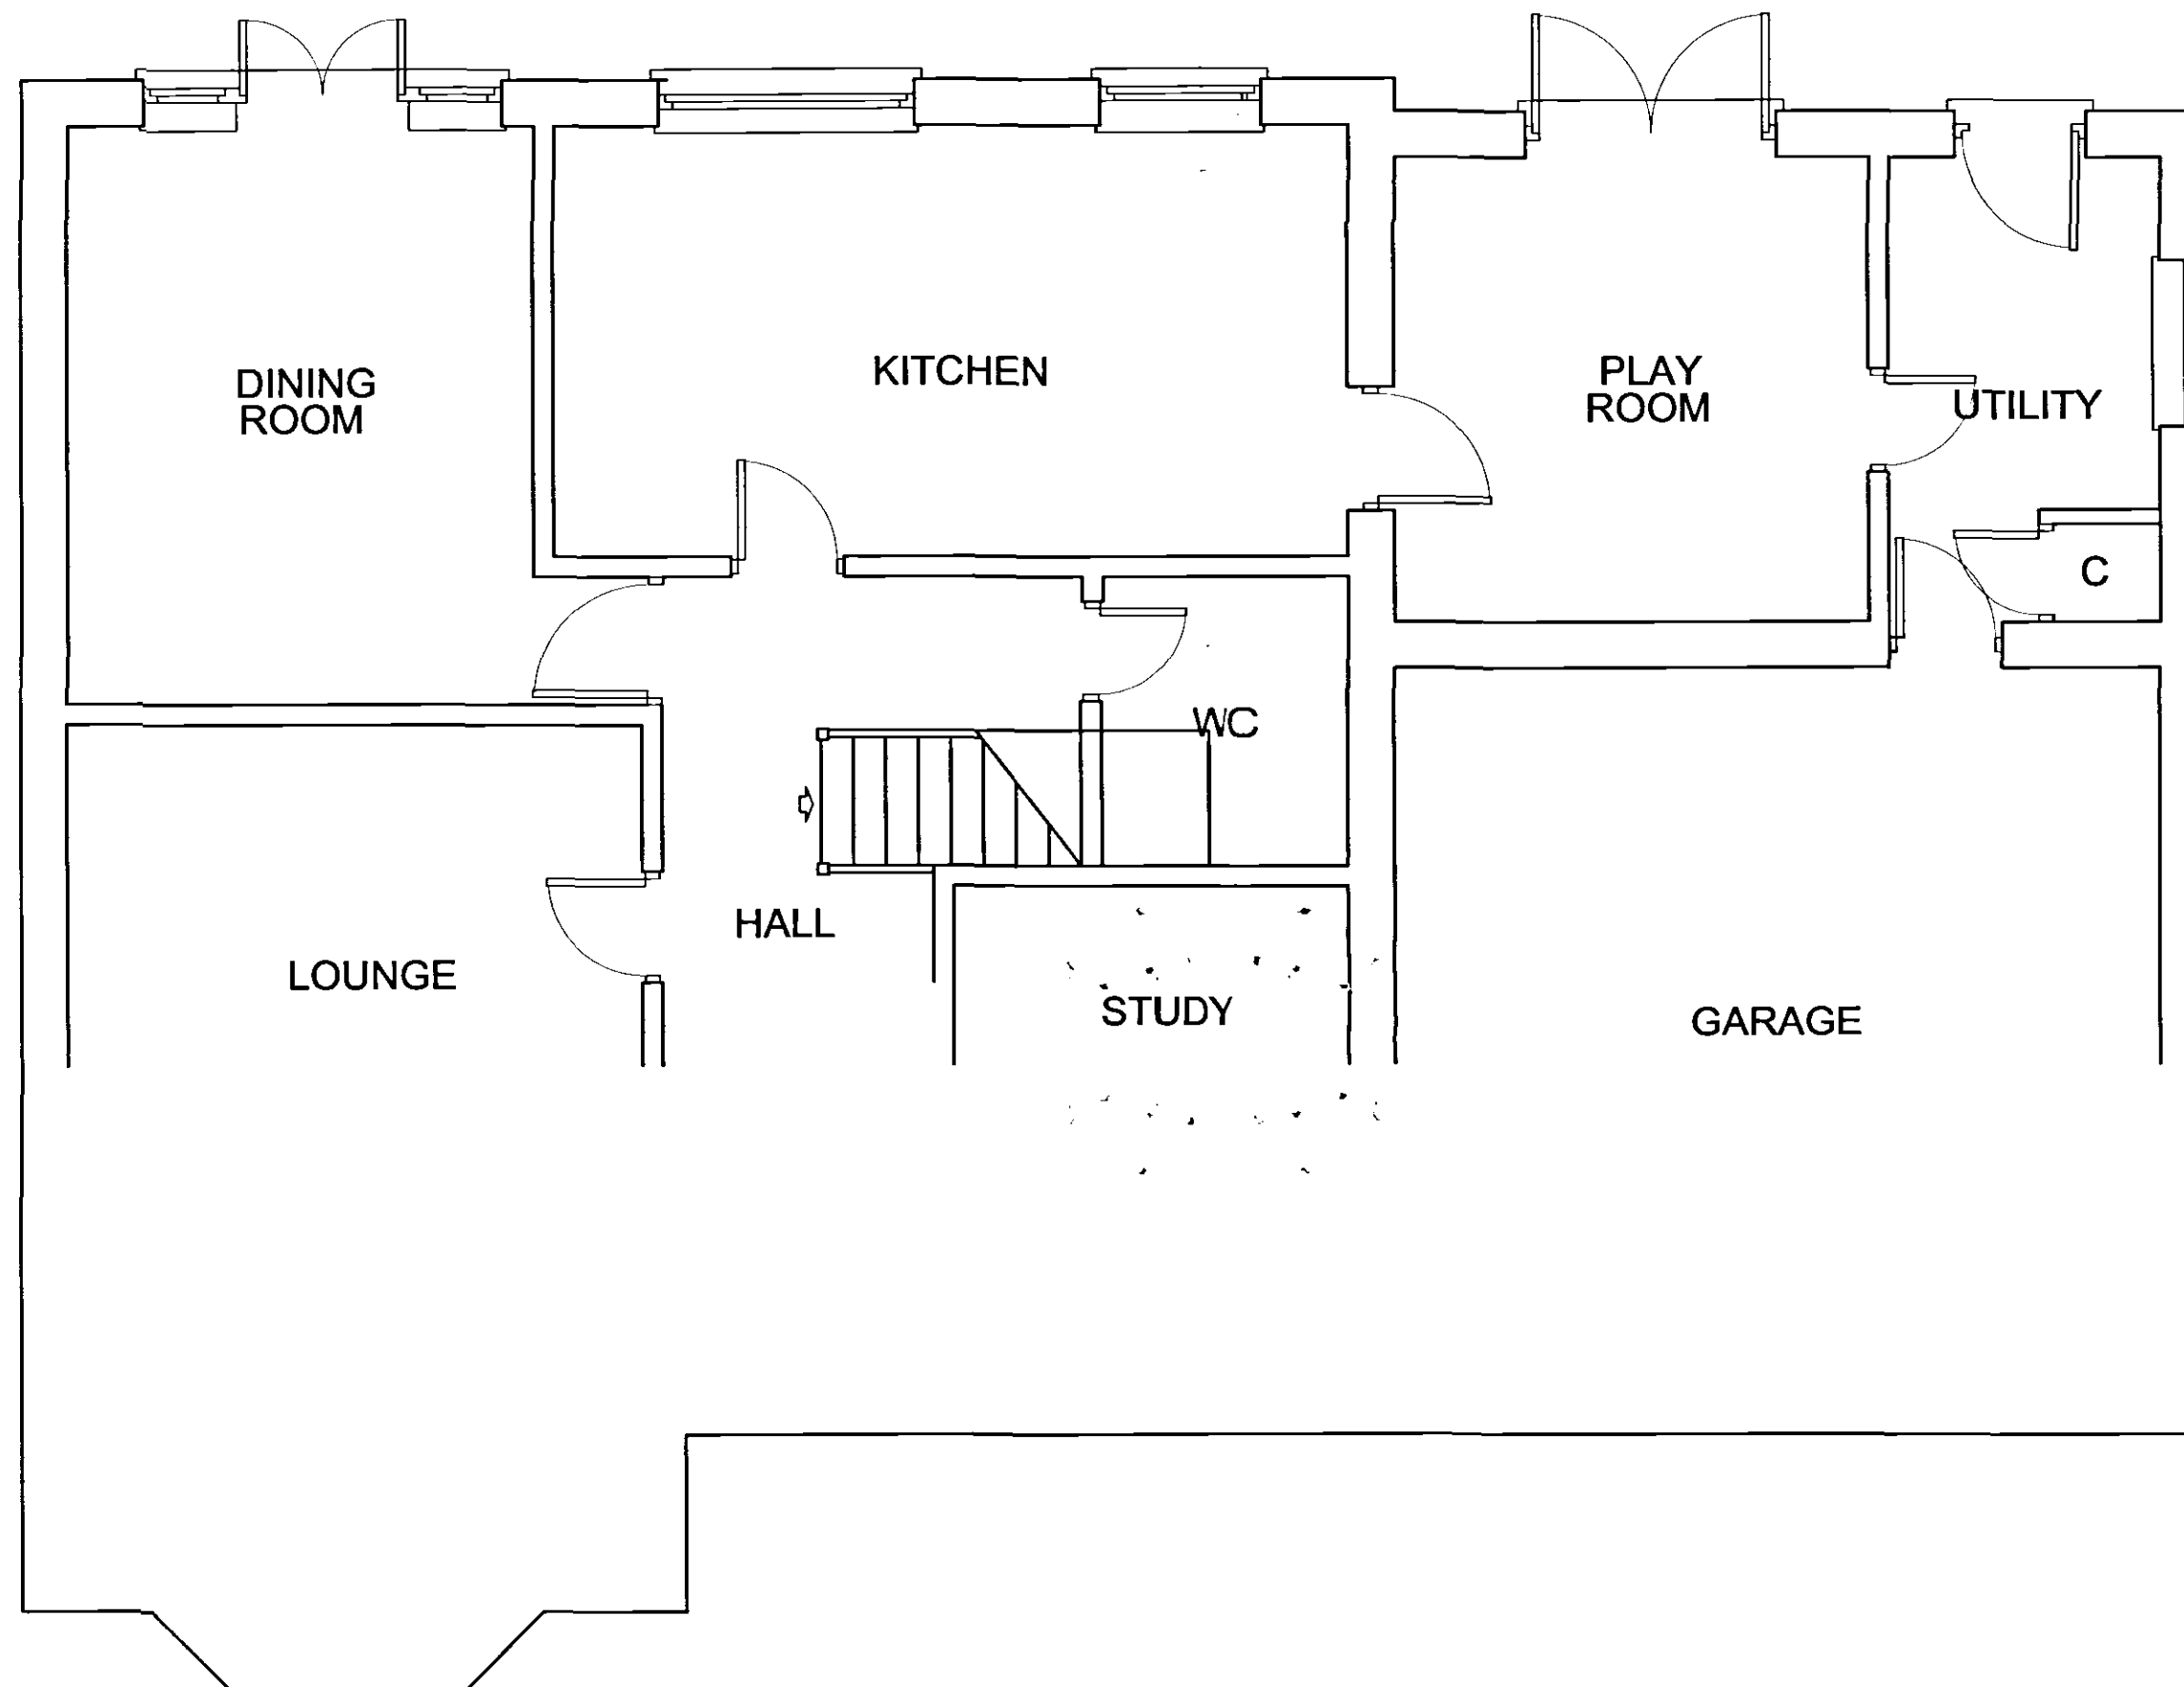

Proposed Ground Floor Plan 1:50

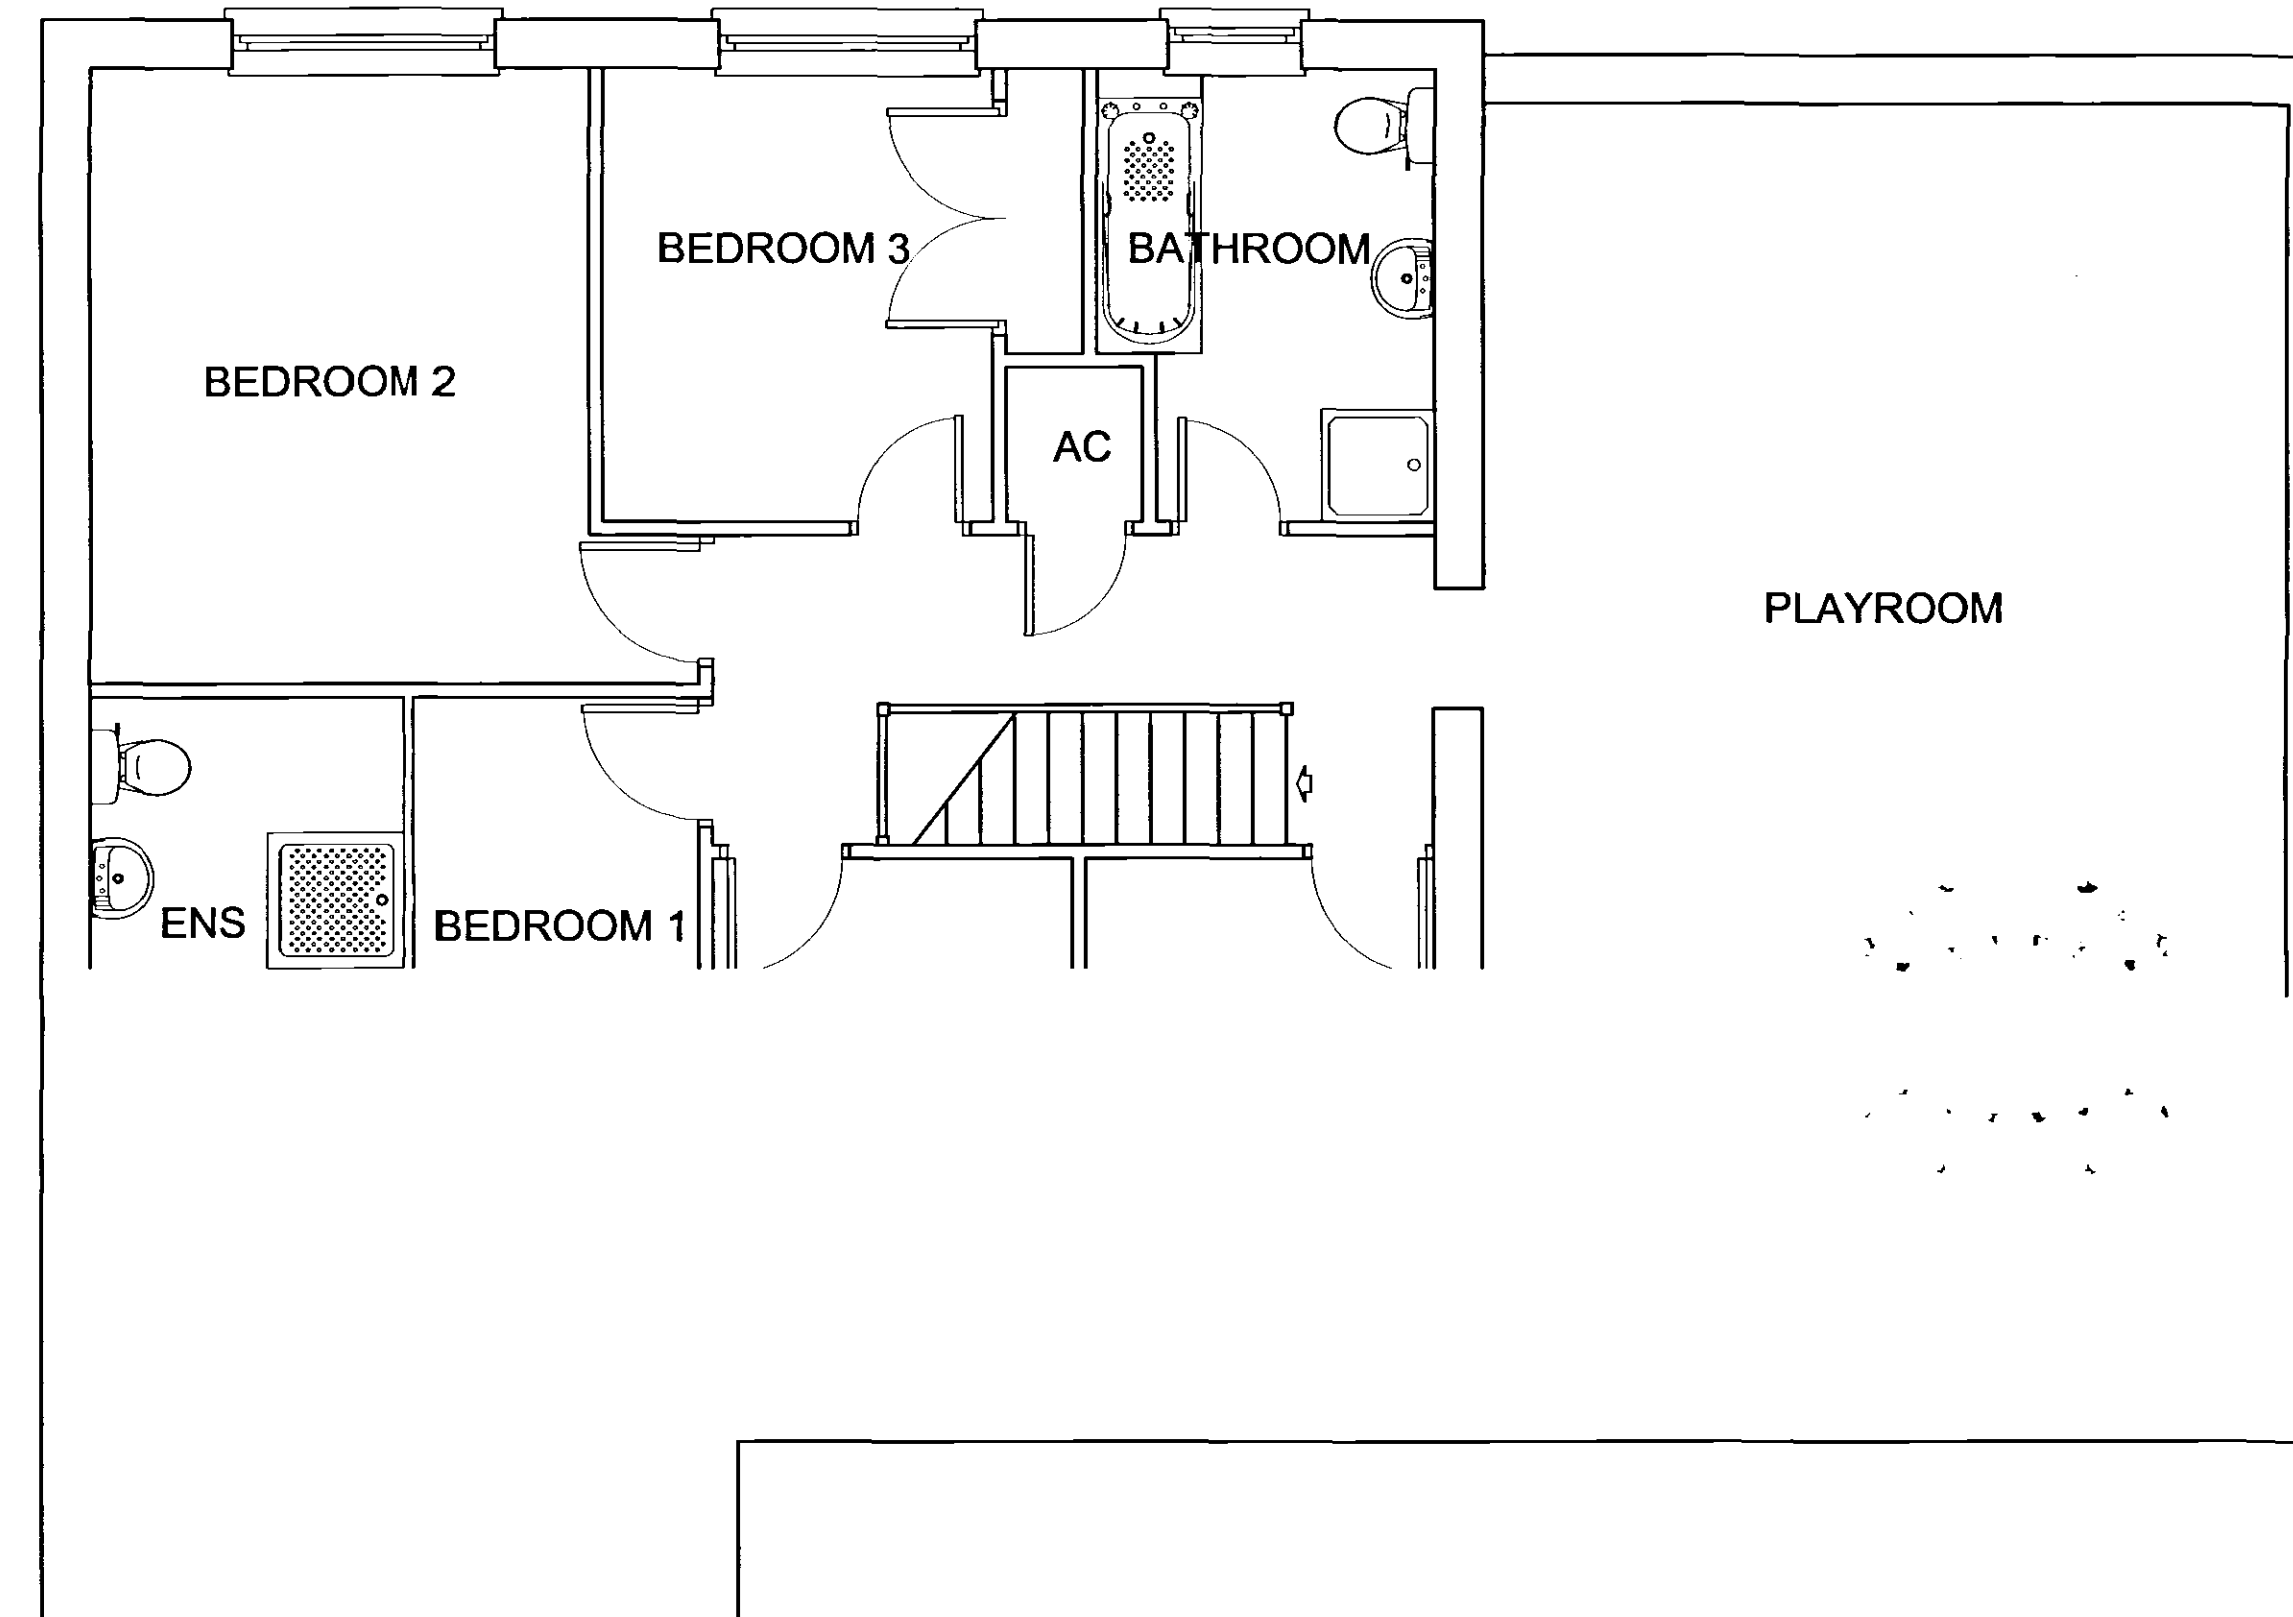




Proposed First Floor Plan 1:50



Existing Location Plan 1:1250



Proposed Location Plan 1:1250

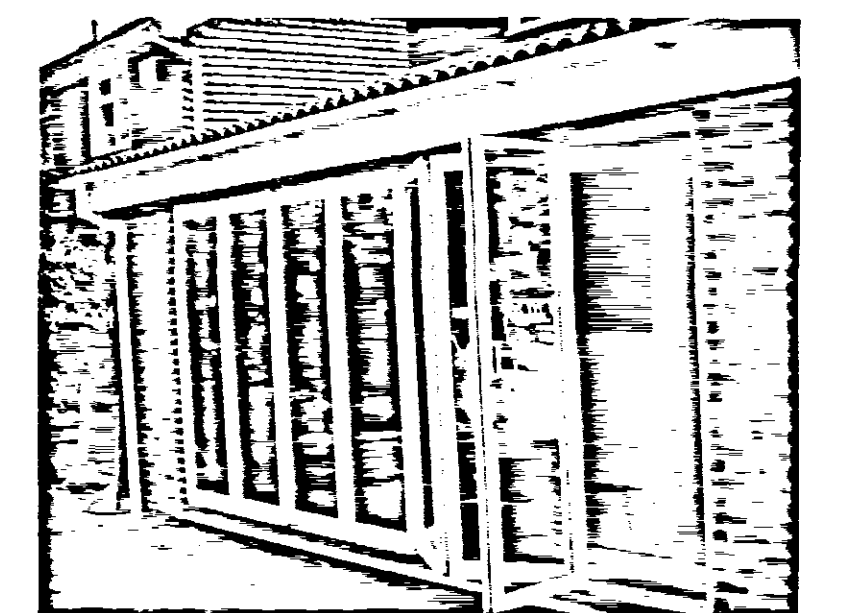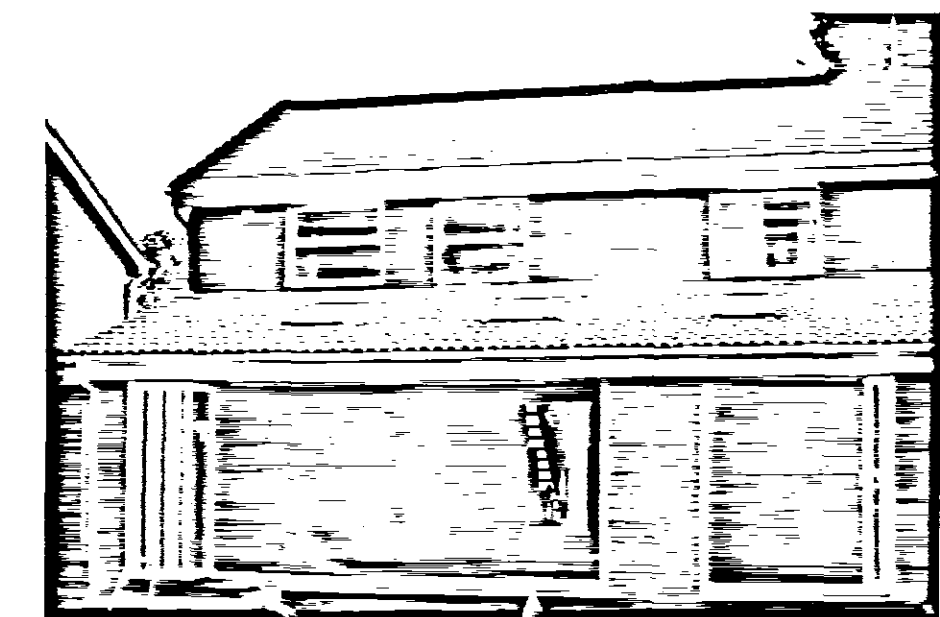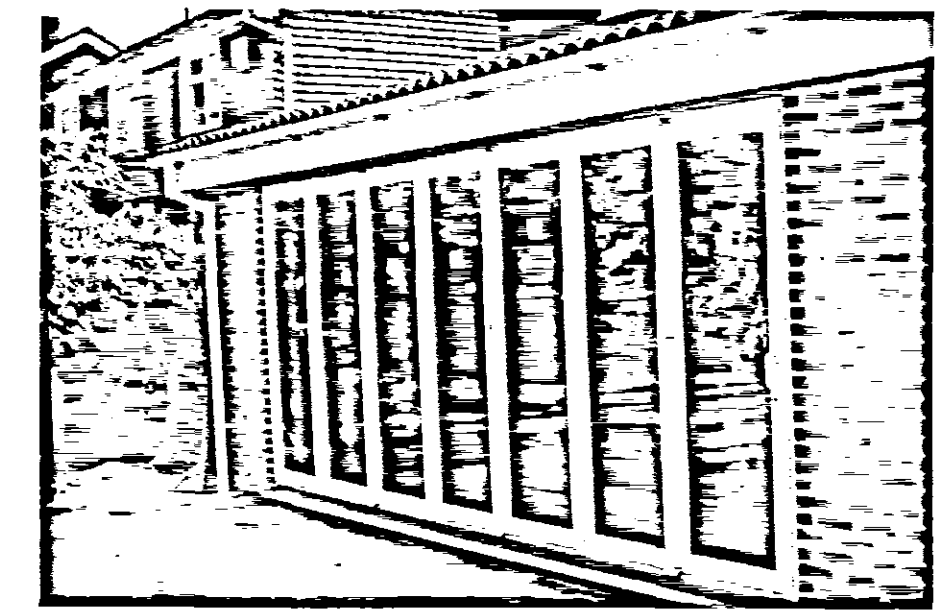

Peter Humphrey Associates Ltd.
ARCHITECTURAL DESIGN AND BUILDING

PROJECT
PROPOSED REAR EXTENSION

18 CLUMBER DRIVE
SPALDING
Lincs

CLIENT
MR & MRS BURDEN

DATE AUGUST 2008 SCALE As Shown JOB No. 4363/2

DO NOT SCALE FROM THIS DRAWING
COPYRIGHT: THIS DRAWING MUST NOT BE ISSUED, LOANED OR COPIED
WITHOUT THE CONSENT OF PETER HUMPHREY ASSOCIATES

Peter Humphrey Associates
ARCHITECTURAL DESIGN AND BUILDING
TELEPHONE 01945 466 966
FAX 01945 466 433
E-MAIL: pha_ttd@btconnect.com
30 OLD MARKET WISBECH CAMBS PE13 1NB
Felling District Council
Building Design Awards
Building Excellence in Felling
Category Winner 2008