



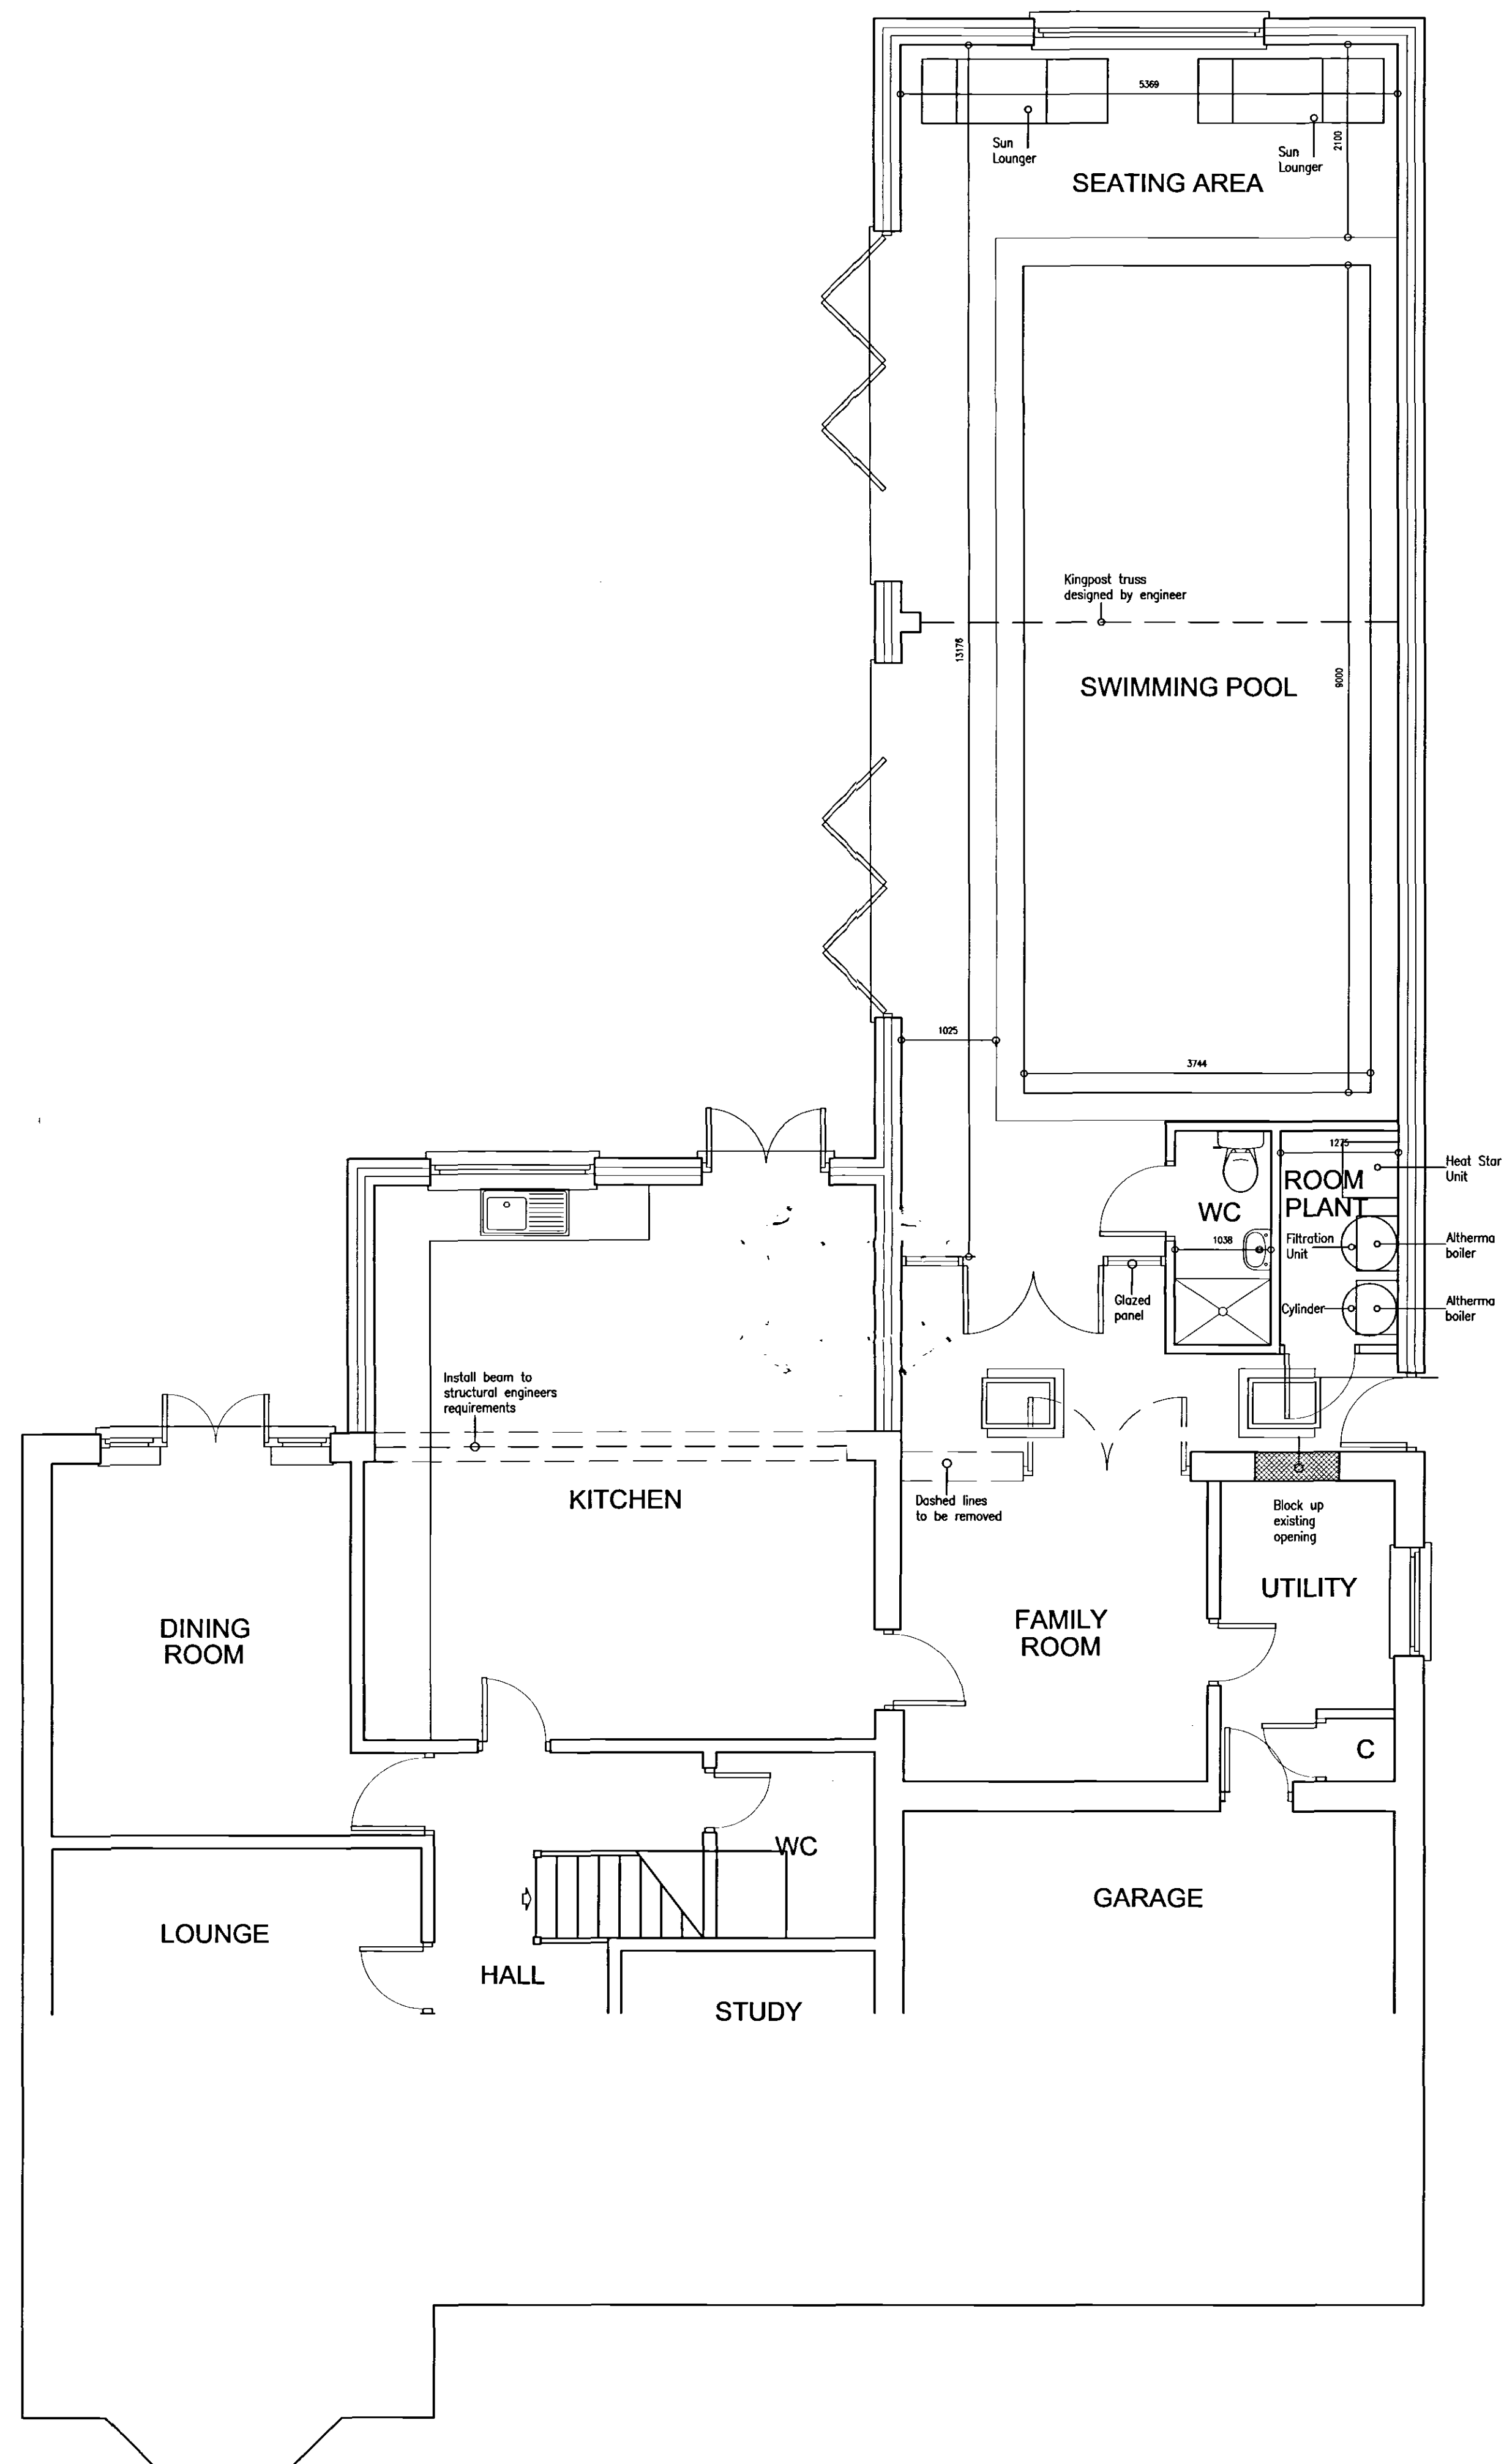

Proposed Ground Floor Plan 1:50

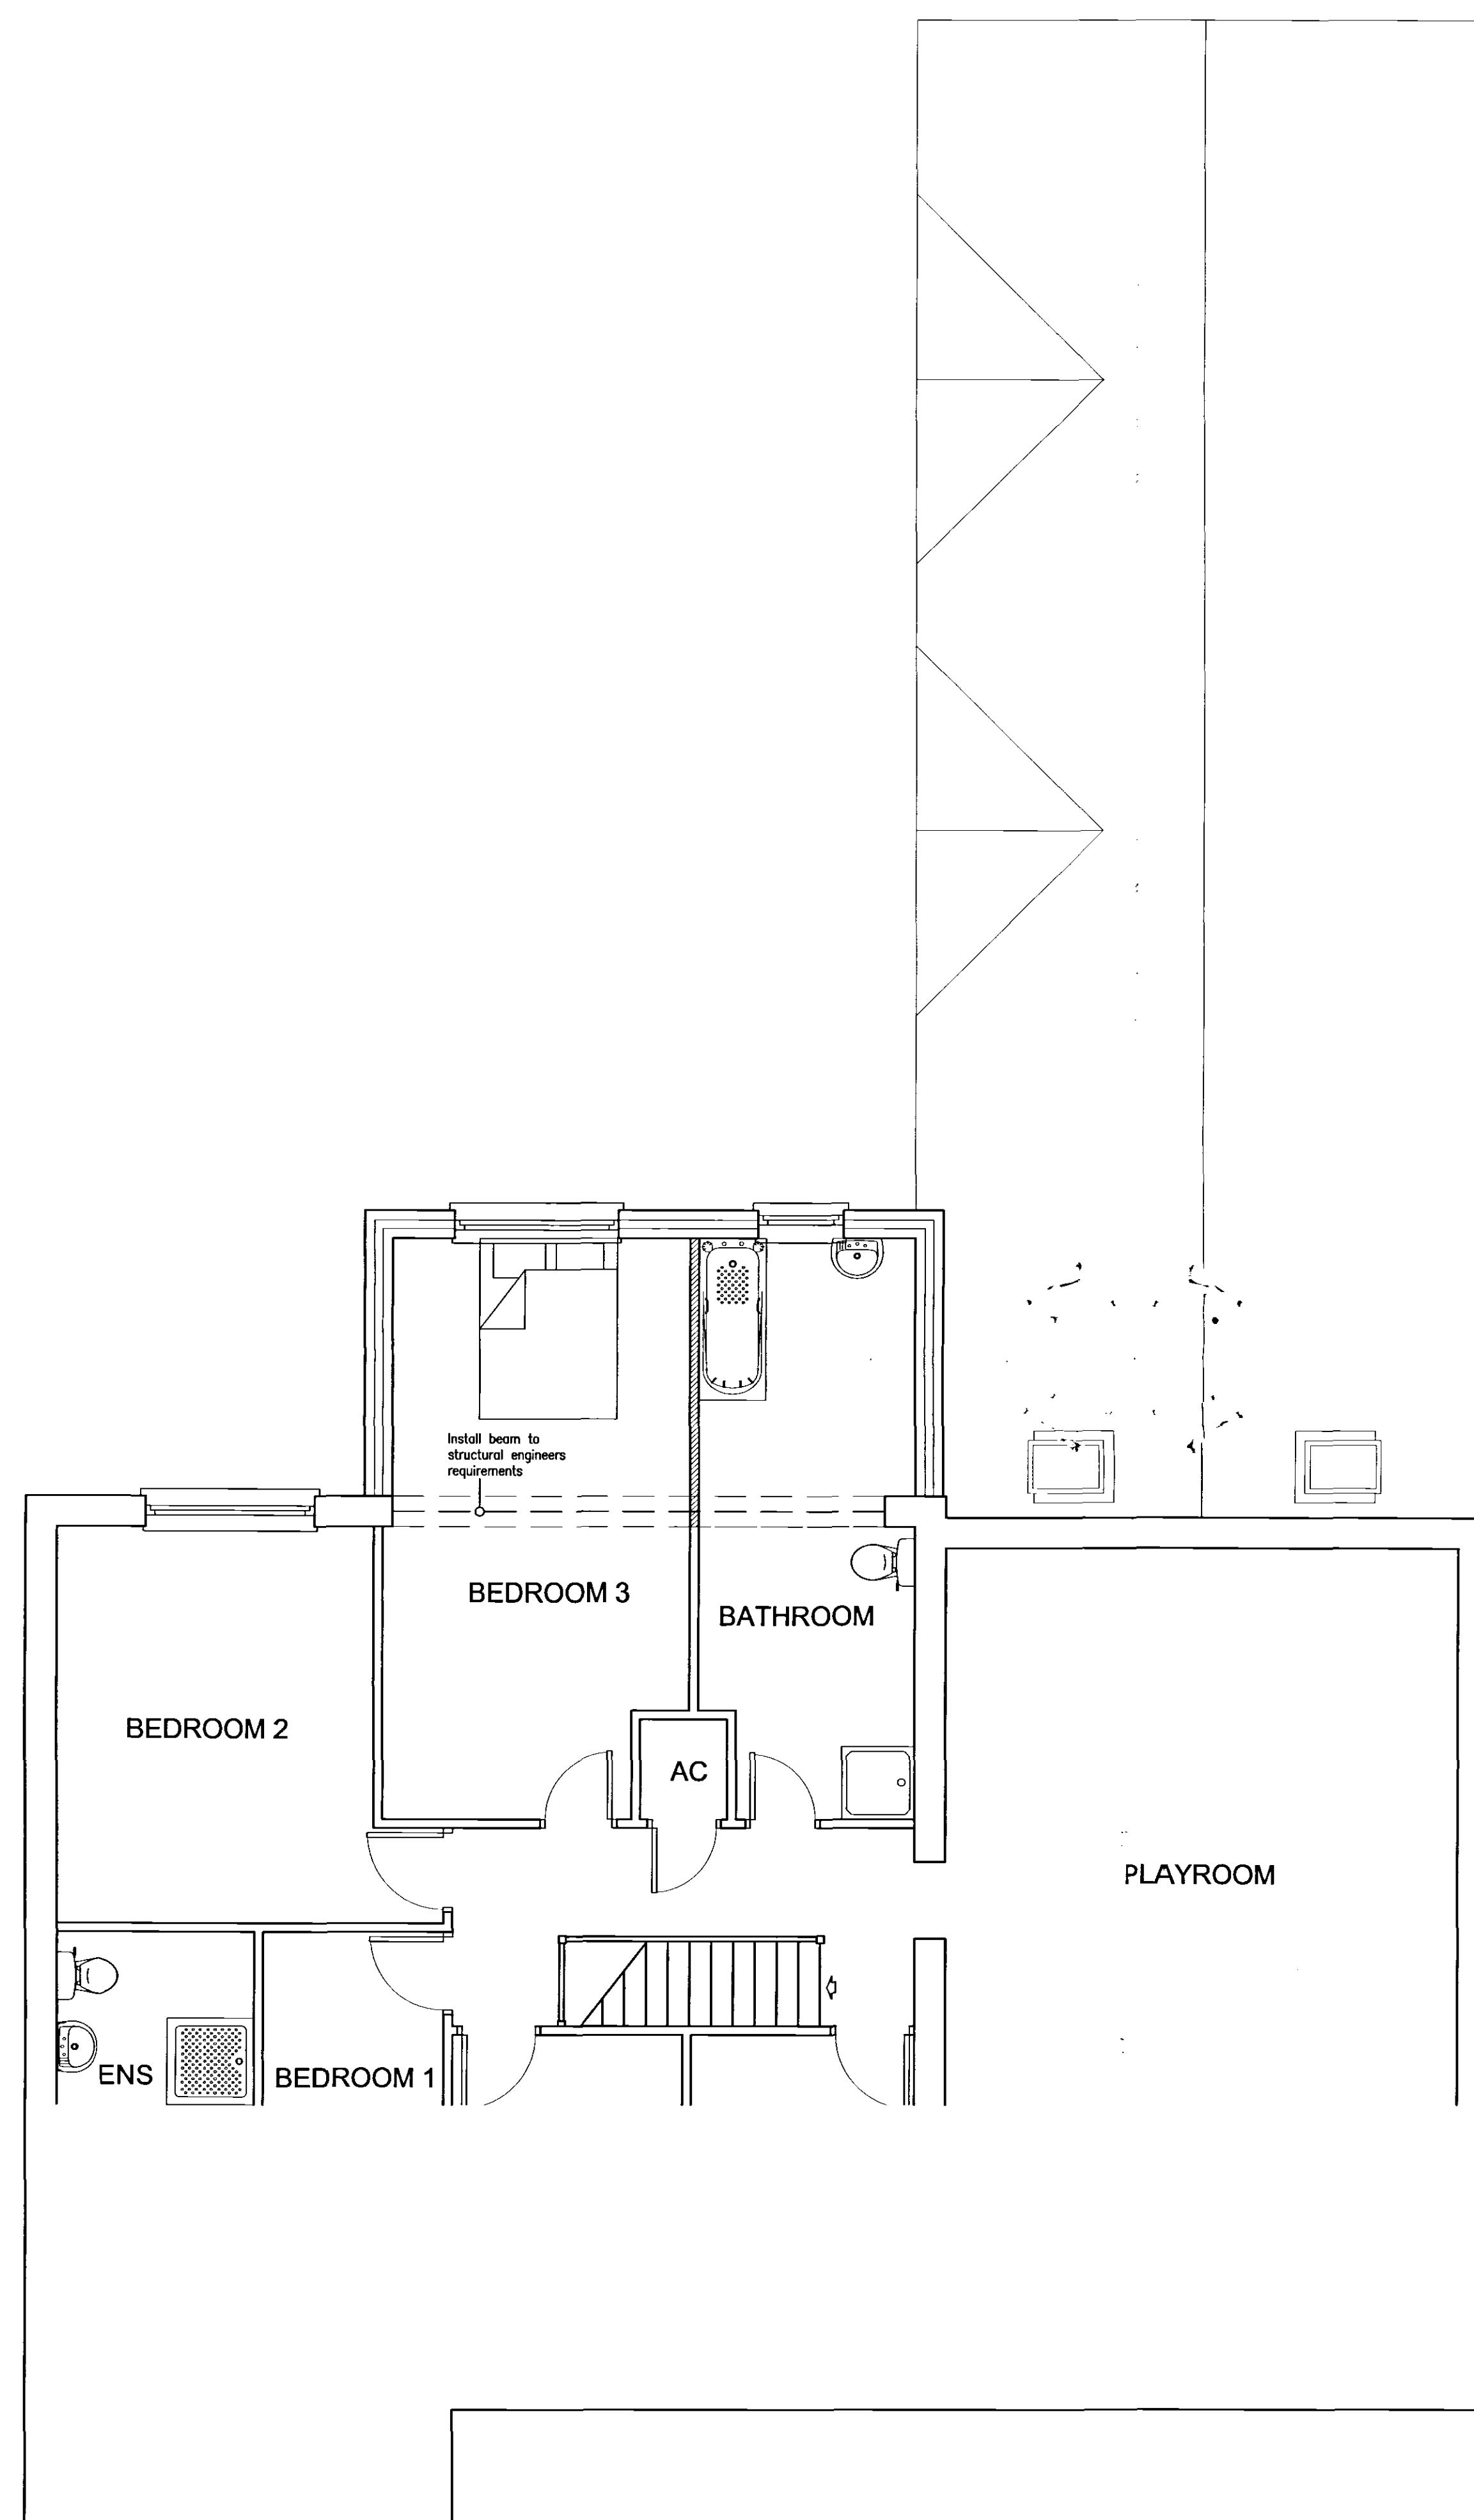

Proposed First Floor Plan 1:50

Peter Humphrey Associates Ltd.
ARCHITECTURAL DESIGN AND BUILDING

PROJECT
PROPOSED REAR EXTENSION

18 CLUMBER DRIVE
SPALDING
Lincs

CLIENT
MR & MRS BURDEN

DATE AUGUST 2008 SCALE As Shown JOB No. 4363/1

DO NOT SCALE FROM THIS DRAWING
COPYRIGHT: THIS DRAWING MUST NOT BE ISSUED, LOANED OR COPIED
WITHOUT THE CONSENT OF PETER HUMPHREY ASSOCIATES

Peter Humphrey Associates
ARCHITECTURAL DESIGN AND BUILDING
TELEPHONE 01945 466 966
FAX 01945 466 433
E-MAIL: pha_ld@btconnect.com
30 OLD MARKET WISBECH CAMBS PE15 1NB
Fenland District Council
Building
Design Awards
Building Excellence in Fenland
Category Winner 2008