



Proposed Front Elevation 1:100

Proposed Side Elevation 1:100

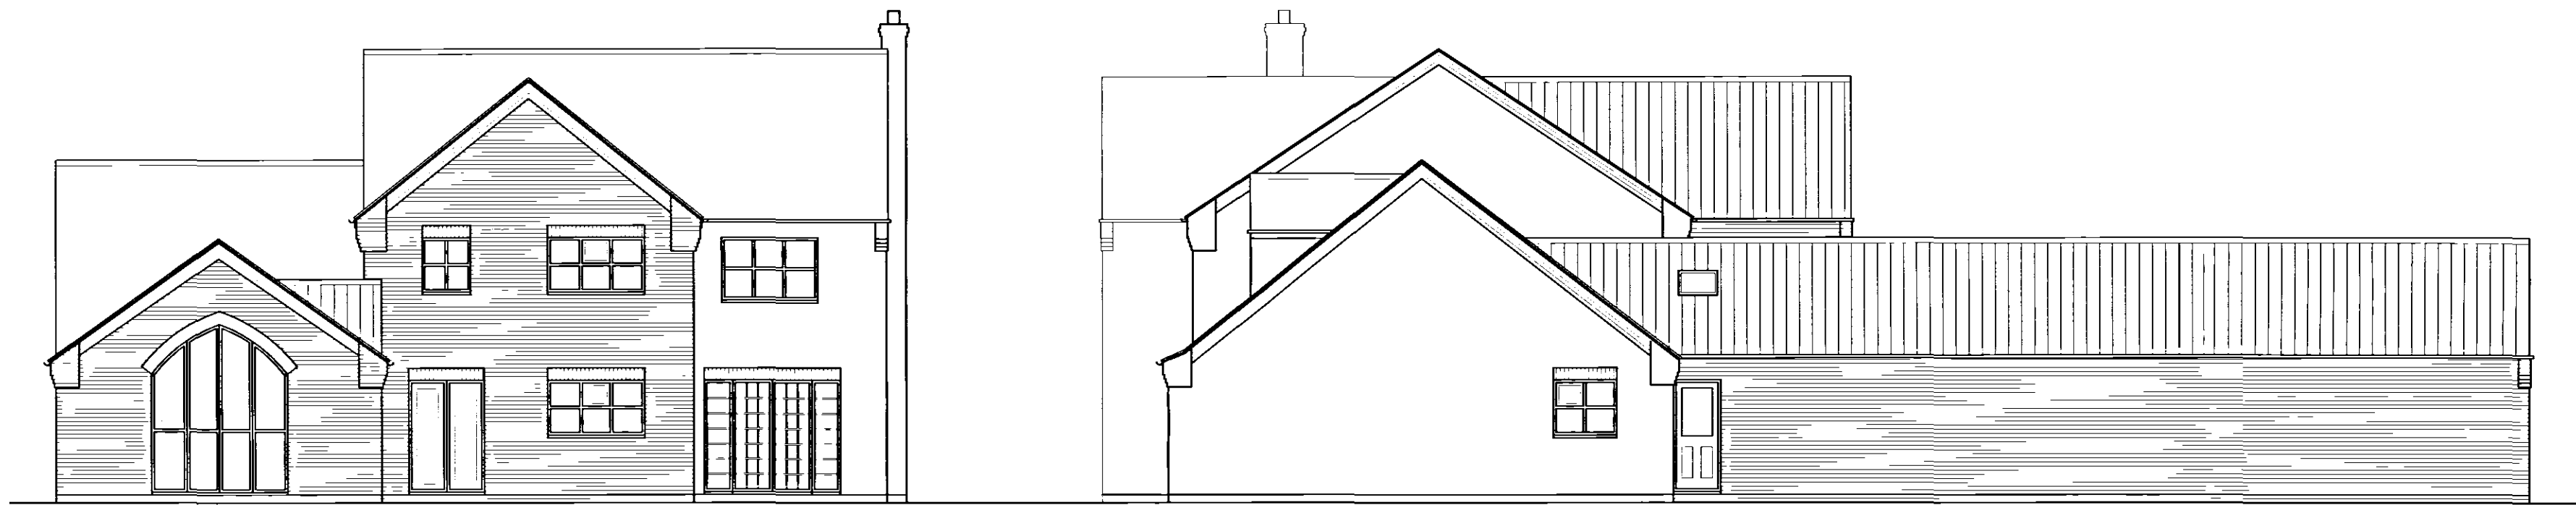

Proposed Rear Elevation 1:100

Proposed Side Elevation 1:100

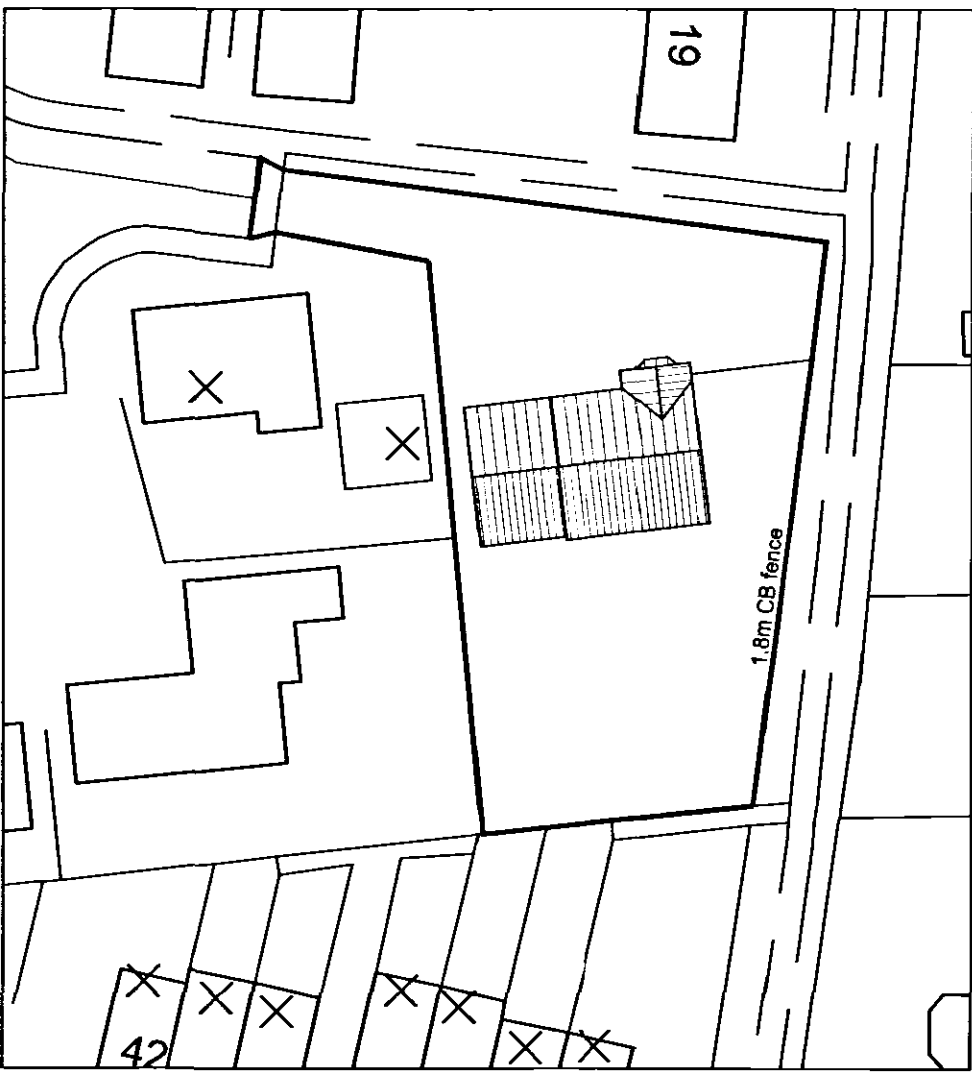

Existing Site Plan 1:500



Proposed Site Plan 1:500

Peter Humphrey Associates Ltd.
ARCHITECTURAL DESIGN AND BUILDING

PROJECT
PROPOSED REAR EXTENSION

18 CLUMBER DRIVE
SPALDING
LINCS

CLIENT
MR & MRS BURDEN

DATE: AUGUST 2008 SCALE: As Shown JOB No. **4363/3**

DO NOT SCALE FROM THIS DRAWING
COPYRIGHT: THIS DRAWING MUST NOT BE ISSUED, LOANED OR COPIED
WITHOUT THE CONSENT OF PETER HUMPHREY ASSOCIATES



Peter Humphrey Associates
ARCHITECTURAL DESIGN AND BUILDING
TELEPHONE 01945 466 966
FAX 01945 466 433
E-MAIL: pha ltd@btconnect.com
30 OLD MAURET WISBECH CAMBS PE13 1NE
Felling District Council
Building
Design Awards
Building Excellence in Felling
Category Winner 2008