






EXISTING FRONT SPLAY ELEVATION
Scale 1:100

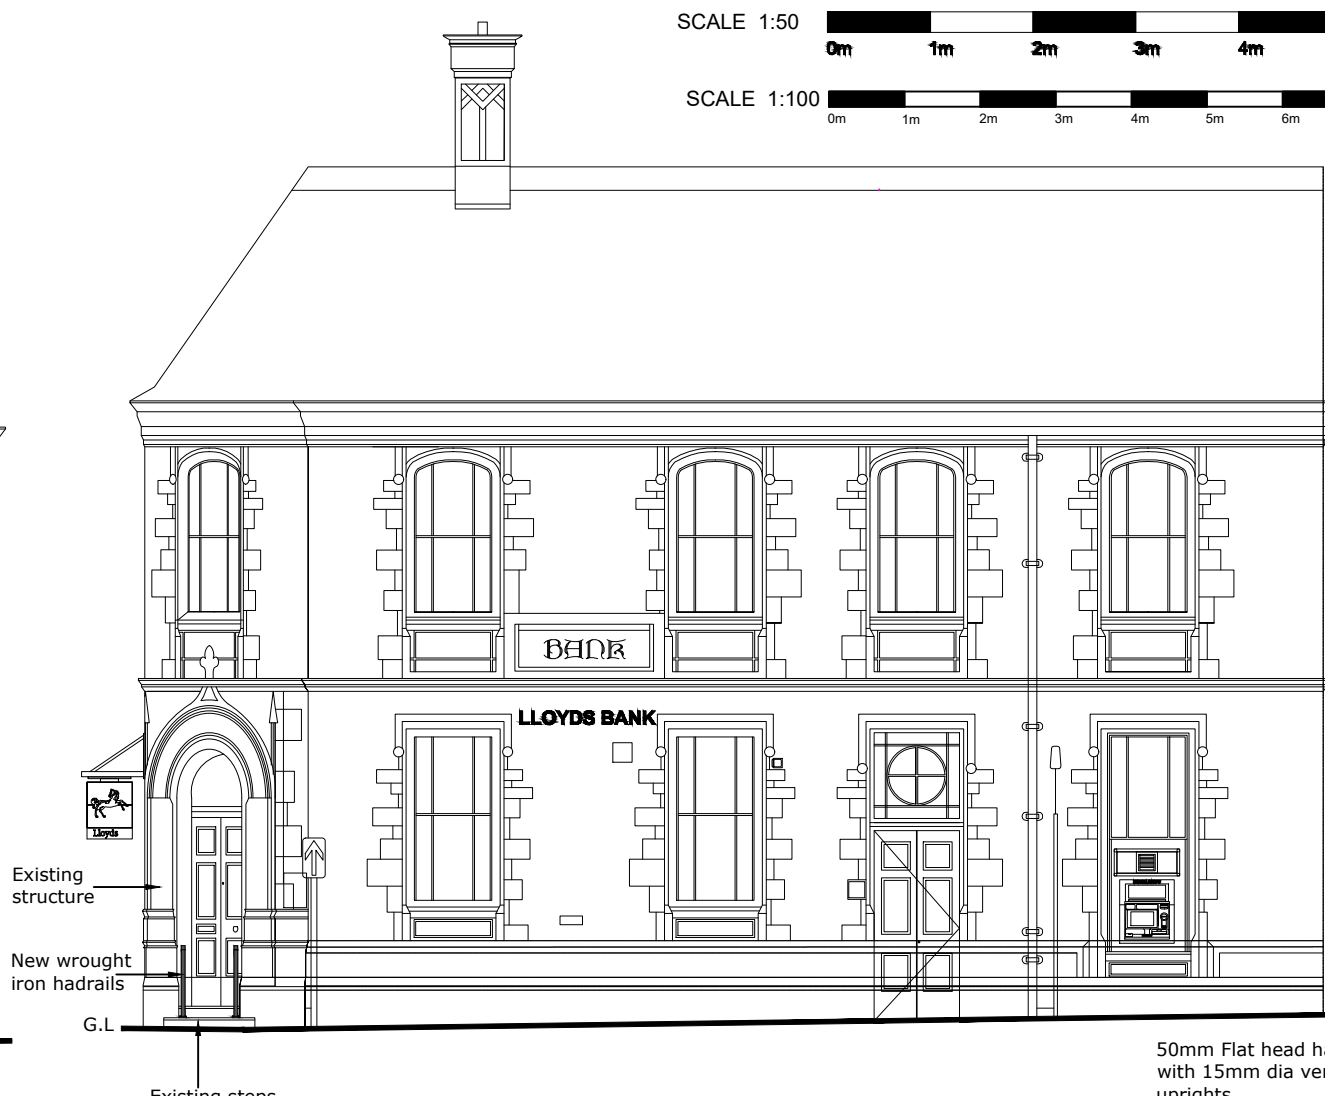

PROPOSED FRONT SPLAY ELEVATION
Scale 1:100

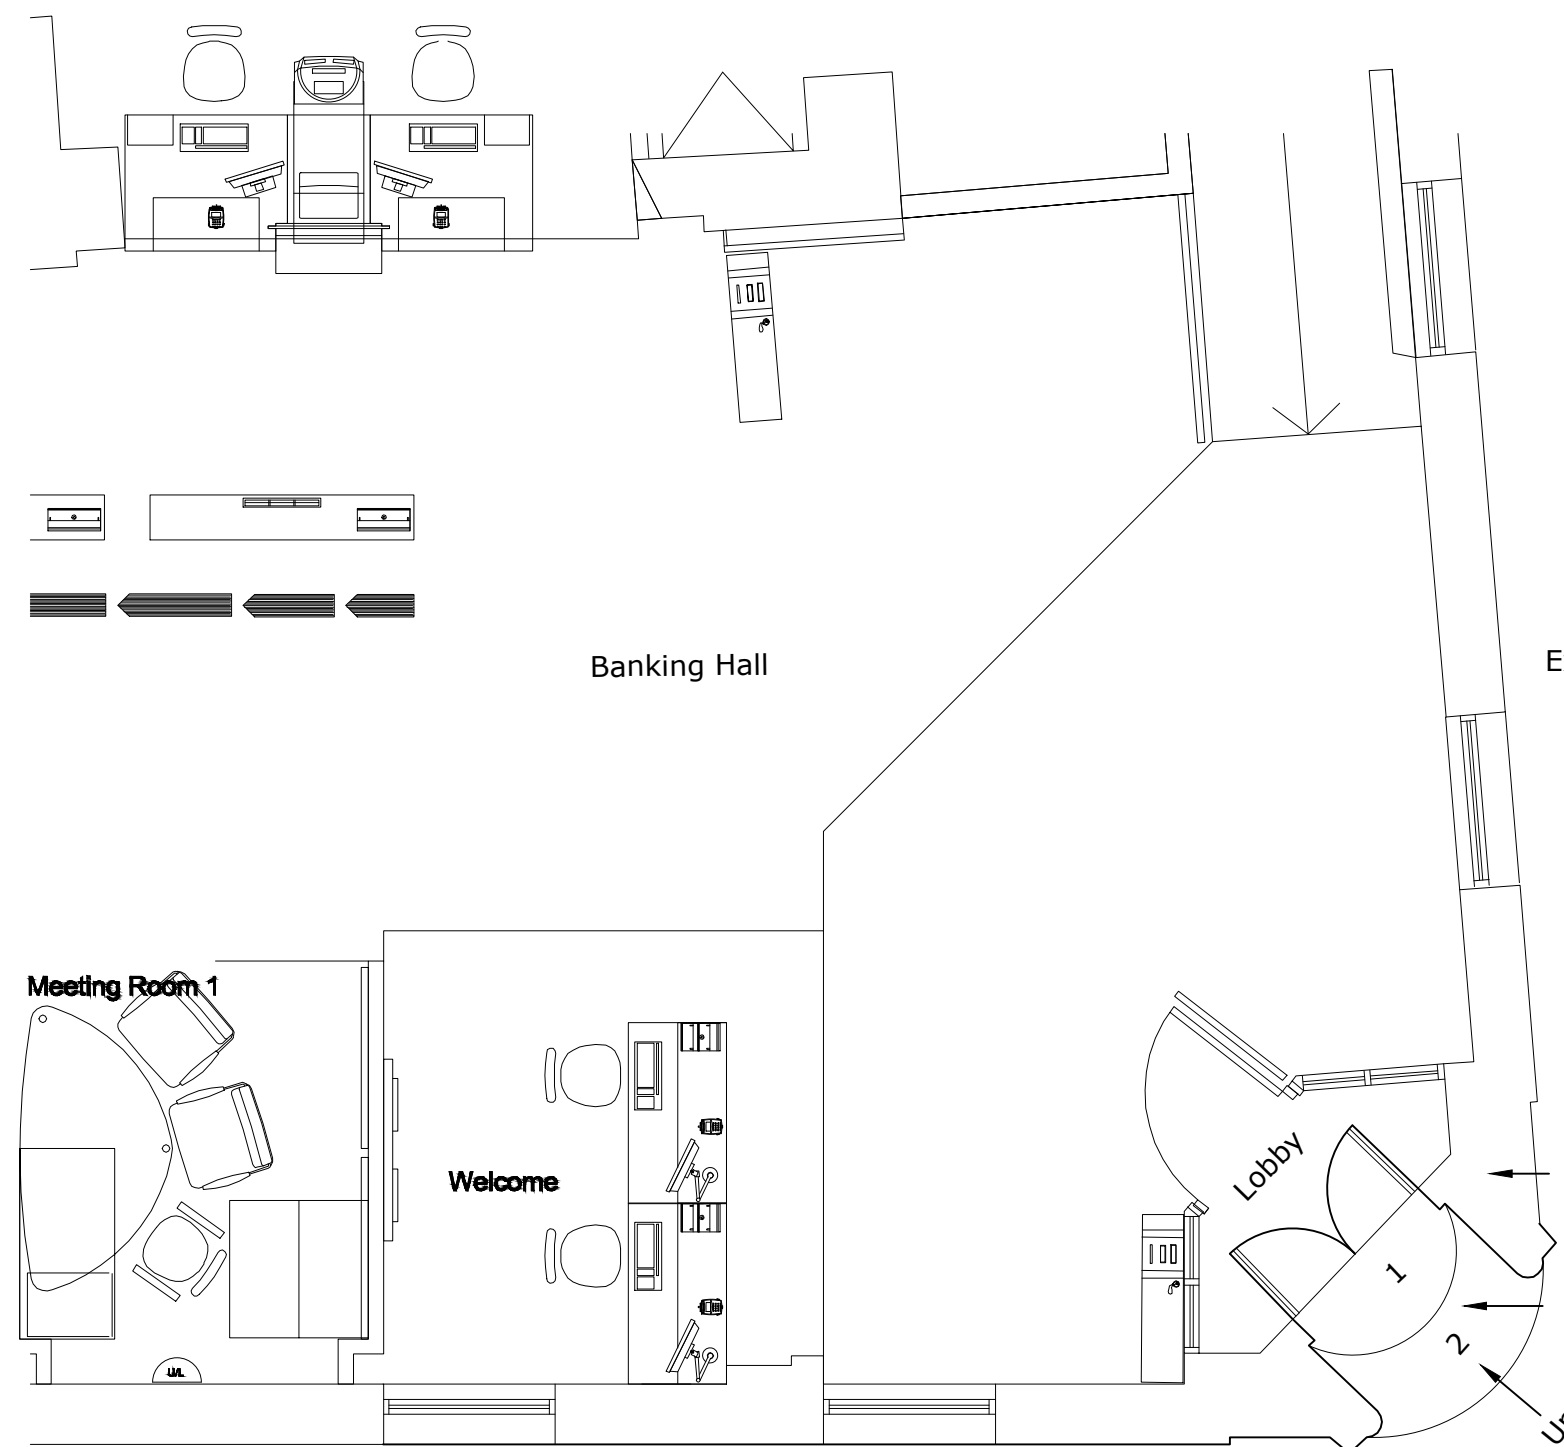


PART EXISTING GROUND FLOOR PLAN
Scale 1:50

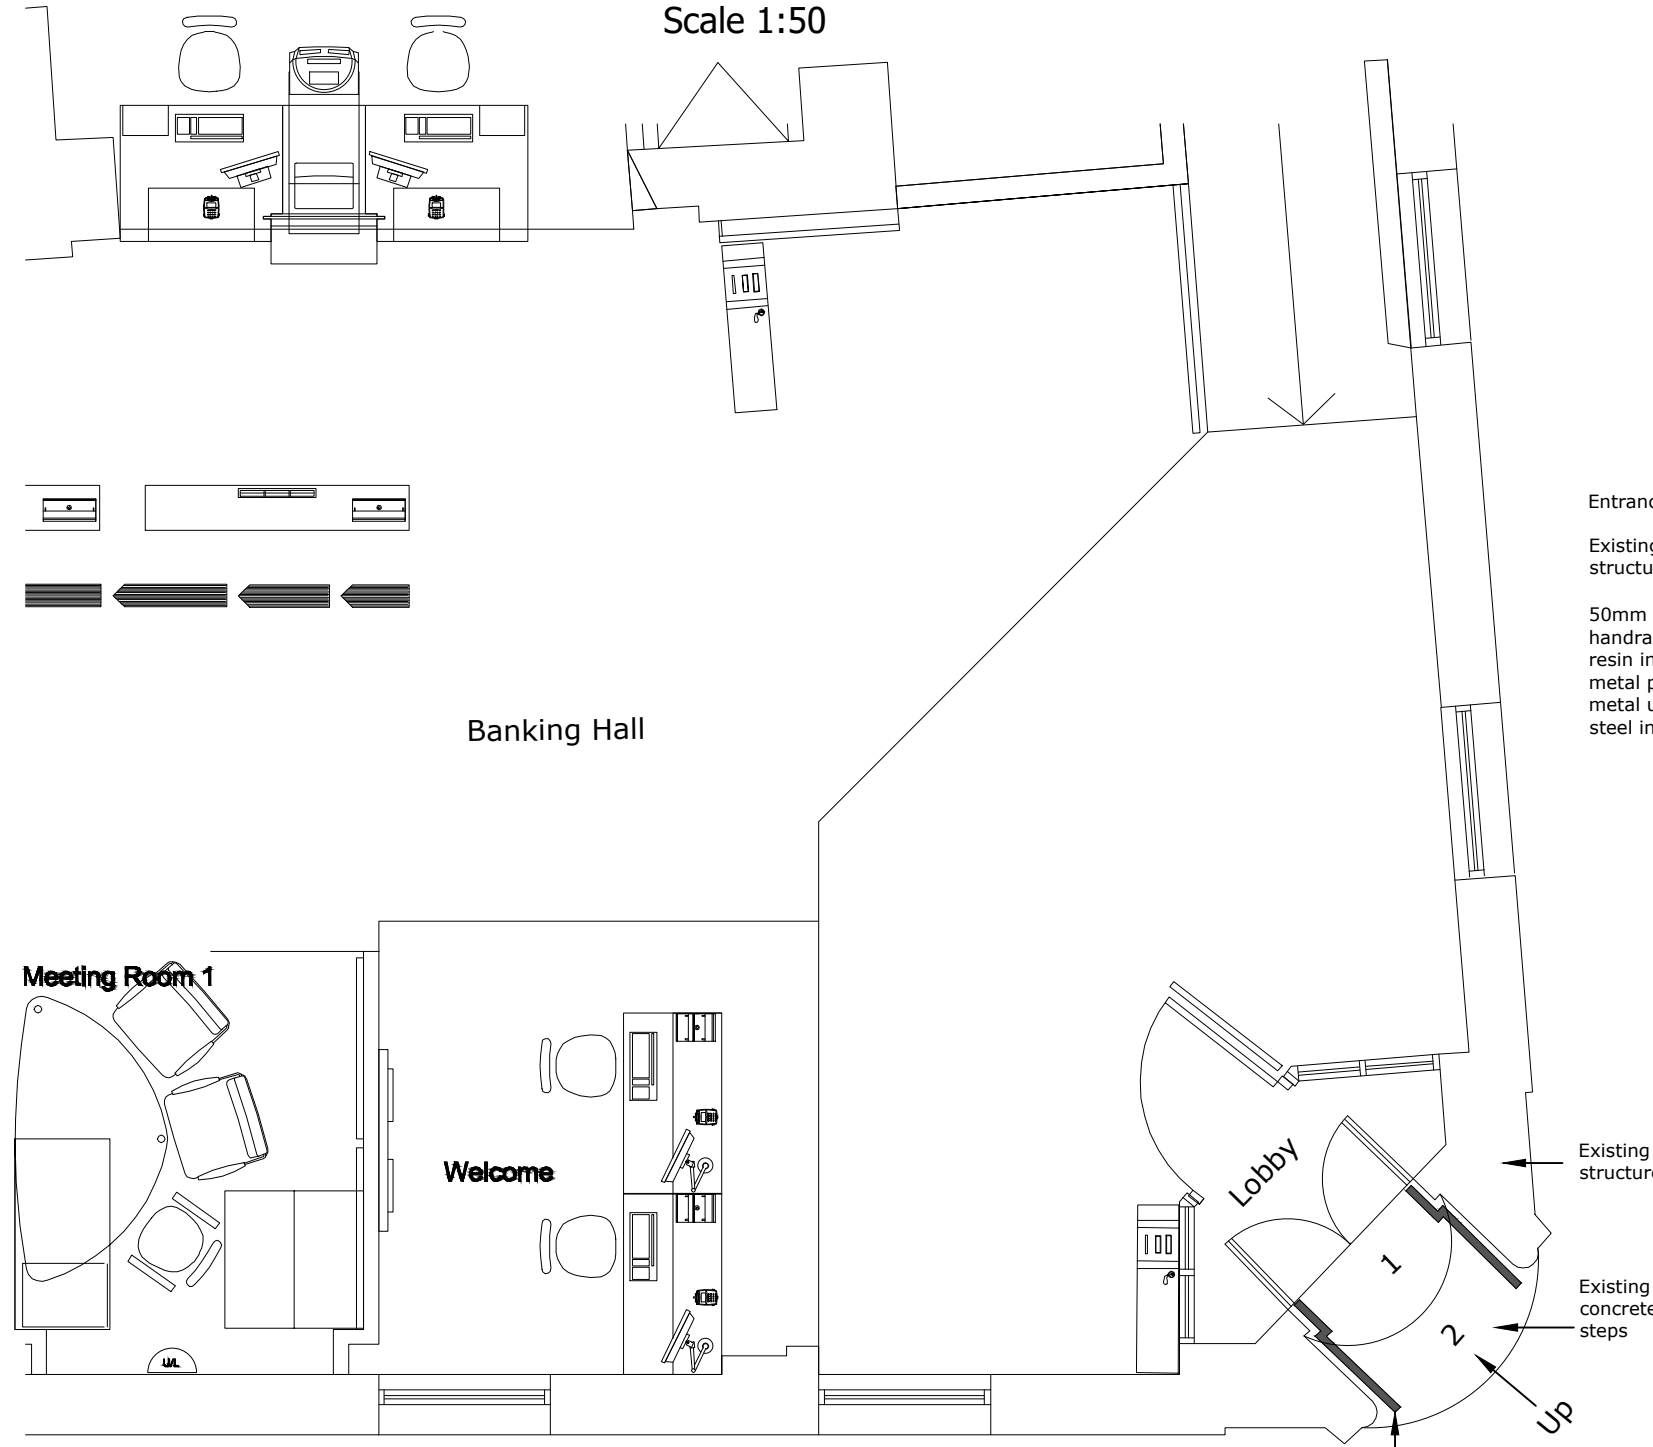


PART PROPOSED GROUND FLOOR PLAN
Scale 1:50

SCALE 1:50
0m 1m 2m 3m 4m 5m 6m 7m

SCALE 1:100
0m 1m 2m 3m 4m 5m 6m 7m

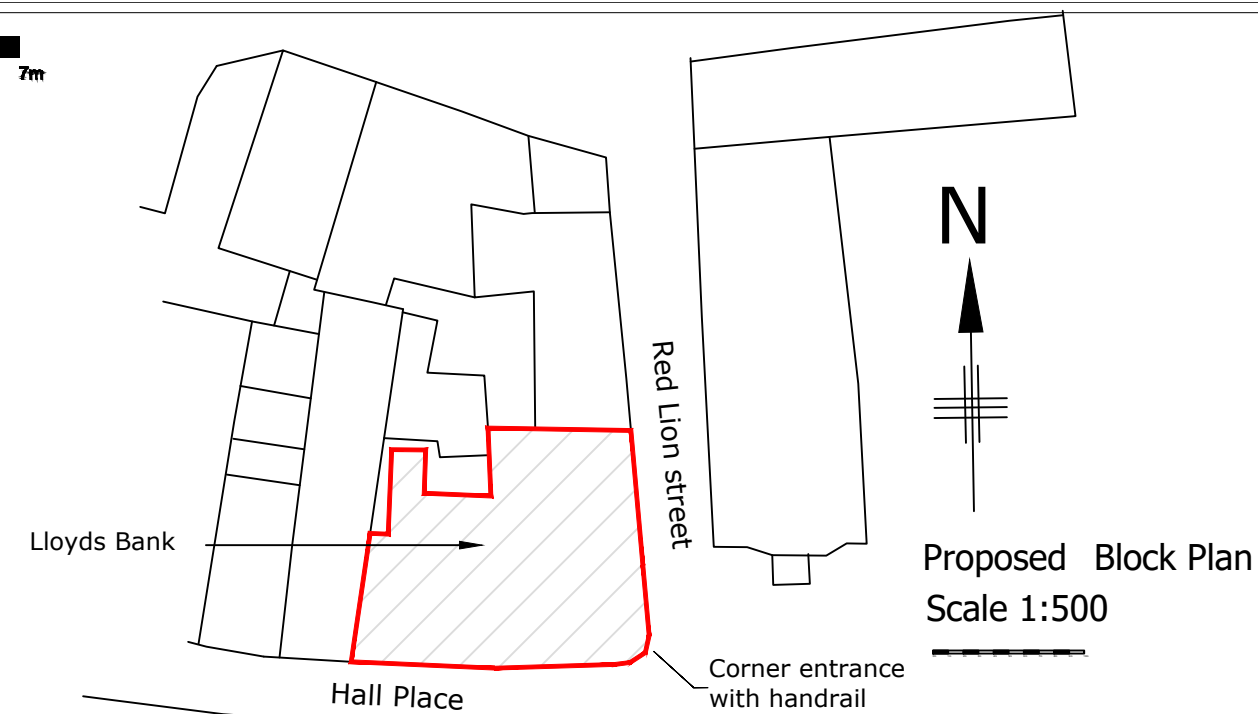

Proposed Block Plan
Scale 1:500

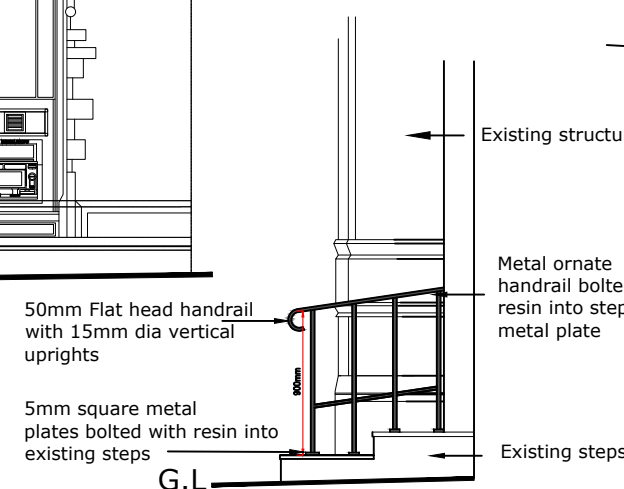

PROPOSED SIDE HANDRAIL ELEVATION
Scale 1:50



PROPOSED HANDRAIL ELEVATION
Scale 1:50

T&D T and D Group
Camp Farm Barn, Knowle Hill
Hurley, Atherstone
0121 554 0147

LLOYDS BANKING GROUP

ALL DIMENSIONS TO BE VERIFIED PRIOR TO COMMENCING WORK. DRAWING TO BE READ IN CONJUNCTION WITH PROJECT SPECIFICATIONS.

THIS DRAWING IS THE PROPERTY OF LLOYDS BANKING GROUP AND COPYRIGHT IS RESERVED BY THEM. THE DRAWING IS ISSUED ON CONDITION THAT IT IS NOT COPIED OR DISCLOSED BY OR TO ANY UNAUTHORISED PERSONS WITHOUT PRIOR CONSENT IN WRITING TO LLOYDS BANKING GROUP - GROUP PROPERTY. ALL MODIFIED DRAWINGS SHALL BE RETURNED TO LLOYDS BANKING GROUP.

GROUP PROPERTY

BRISTOL - PO Box 112, Canons House, Canons Way, BRISTOL, BS60 7LB
EDINBURGH - 41 High Street, 12 Bankhead Crossing South, EDINBURGH, EH11 4EN
HALIFAX - Trinity Road, HALIFAX, West Yorkshire, HX1 2NS

PROJECT ADDRESS	SCALE
Lloyds 36 Hall Place Spalding PE11 1SF	DATE
DRAWING DESCRIPTION	DRAWN BY
PROPOSED ENTRANCE RAILING	REVISION
DRAWING NUMBER 50770600-ARPROP- 01	