


Contractor to check all Dimensions on site prior to ordering materials / commencing work. Do Not Scale from this Drawing - If in doubt then please ask

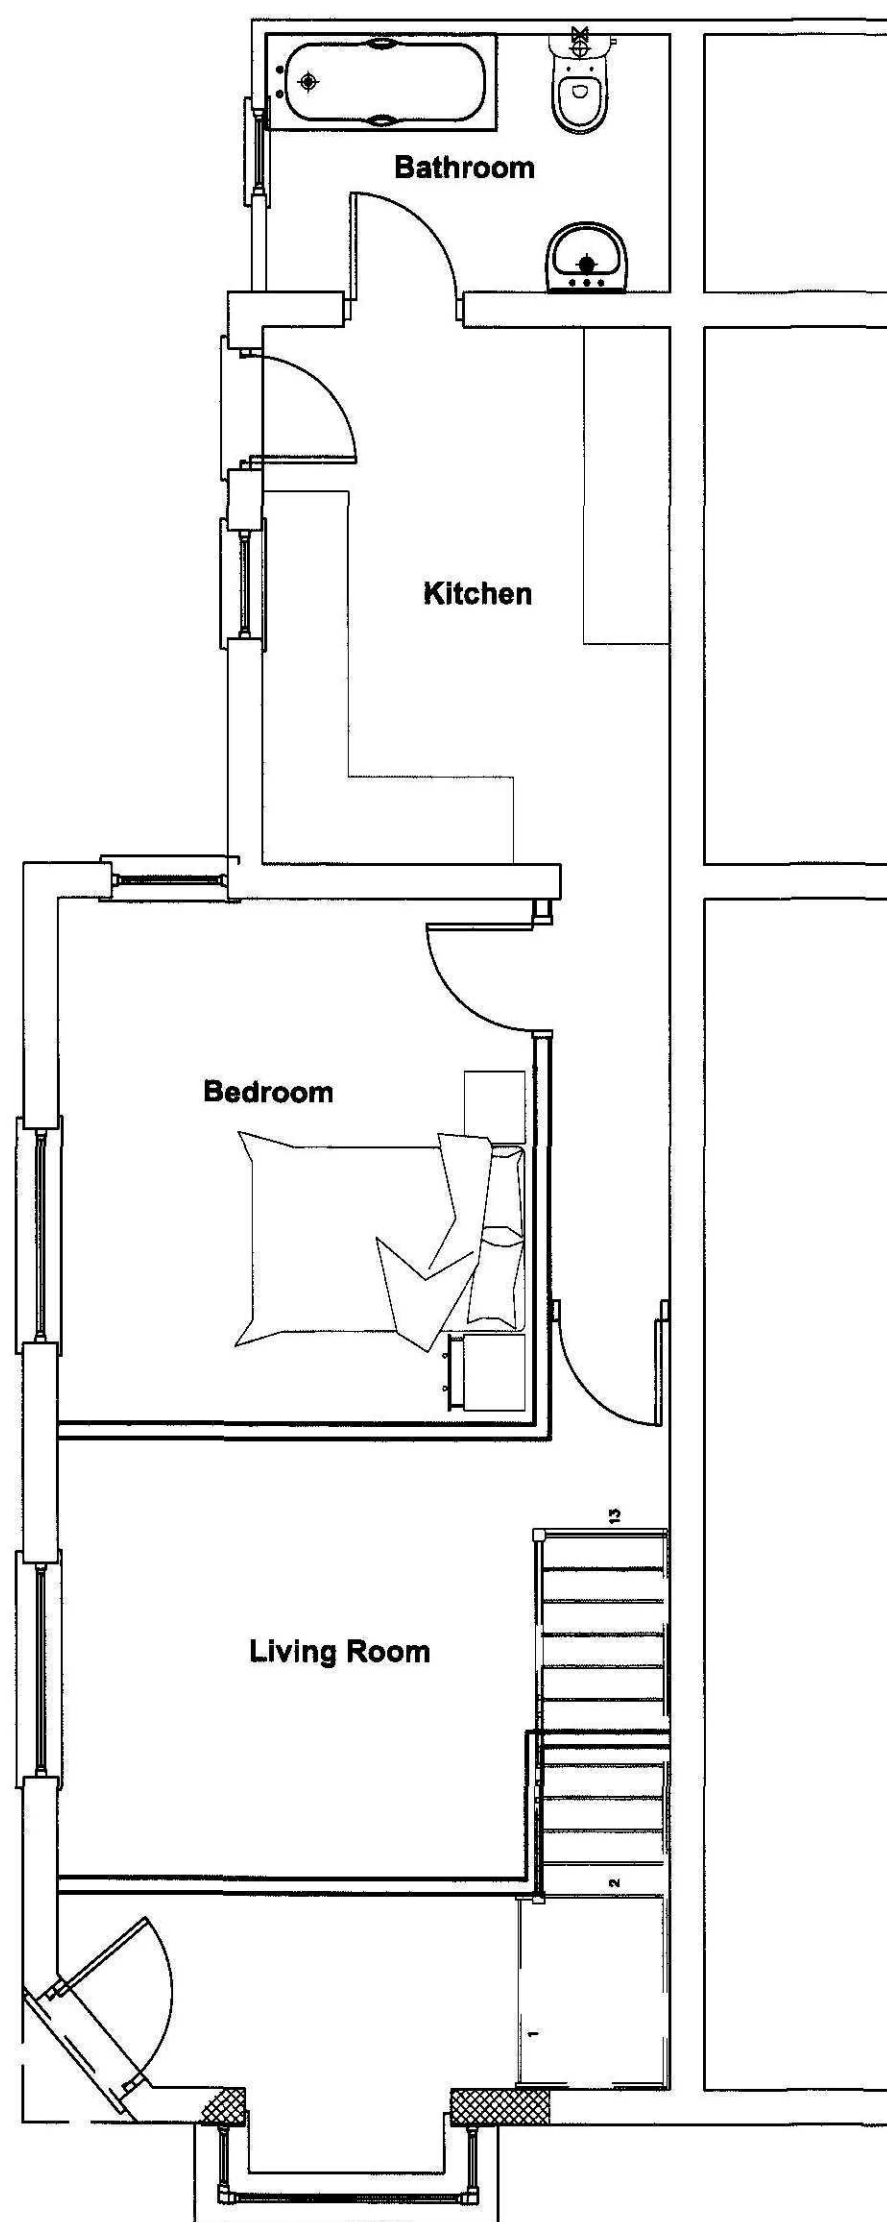

Proposed Ground Floor Plan
Scale 1:50



Proposed Side Elevation
Scale 1:100

Proposed Front Elevation
Scale 1:100

PLEASE NOTE:
Due to areas of the structure being covered, unexposed or otherwise inaccessible the notes / specifications of existing materials are subject to confirmation of site when it is feasible to expose the relevant areas of construction.

Client :
Mr S Kandola
201 Pennygate
Spalding
PE11 1LX

Site :
Proposed Bay Window to
Ground Floor Flat at:
90 Park Road
Spalding

Drawing Title
Proposed Elevations
Floor Plan

remway
Design Ltd
2nd Floor - 5 Sheepmarket
Spalding
PE11 1BH
Tel : 01775 768 921
e-mail: enquiries@remwaydesign.co.uk

SHDC
Planning & Development
21 DEC 2010
Ref: 1054-10

dec08 Scale : As Noted

1847 - 02 (a2)