




Contractor to check all Dimensions on site prior to ordering materials / commencing work. Do Not Scale from this Drawing - If In doubt then please ask

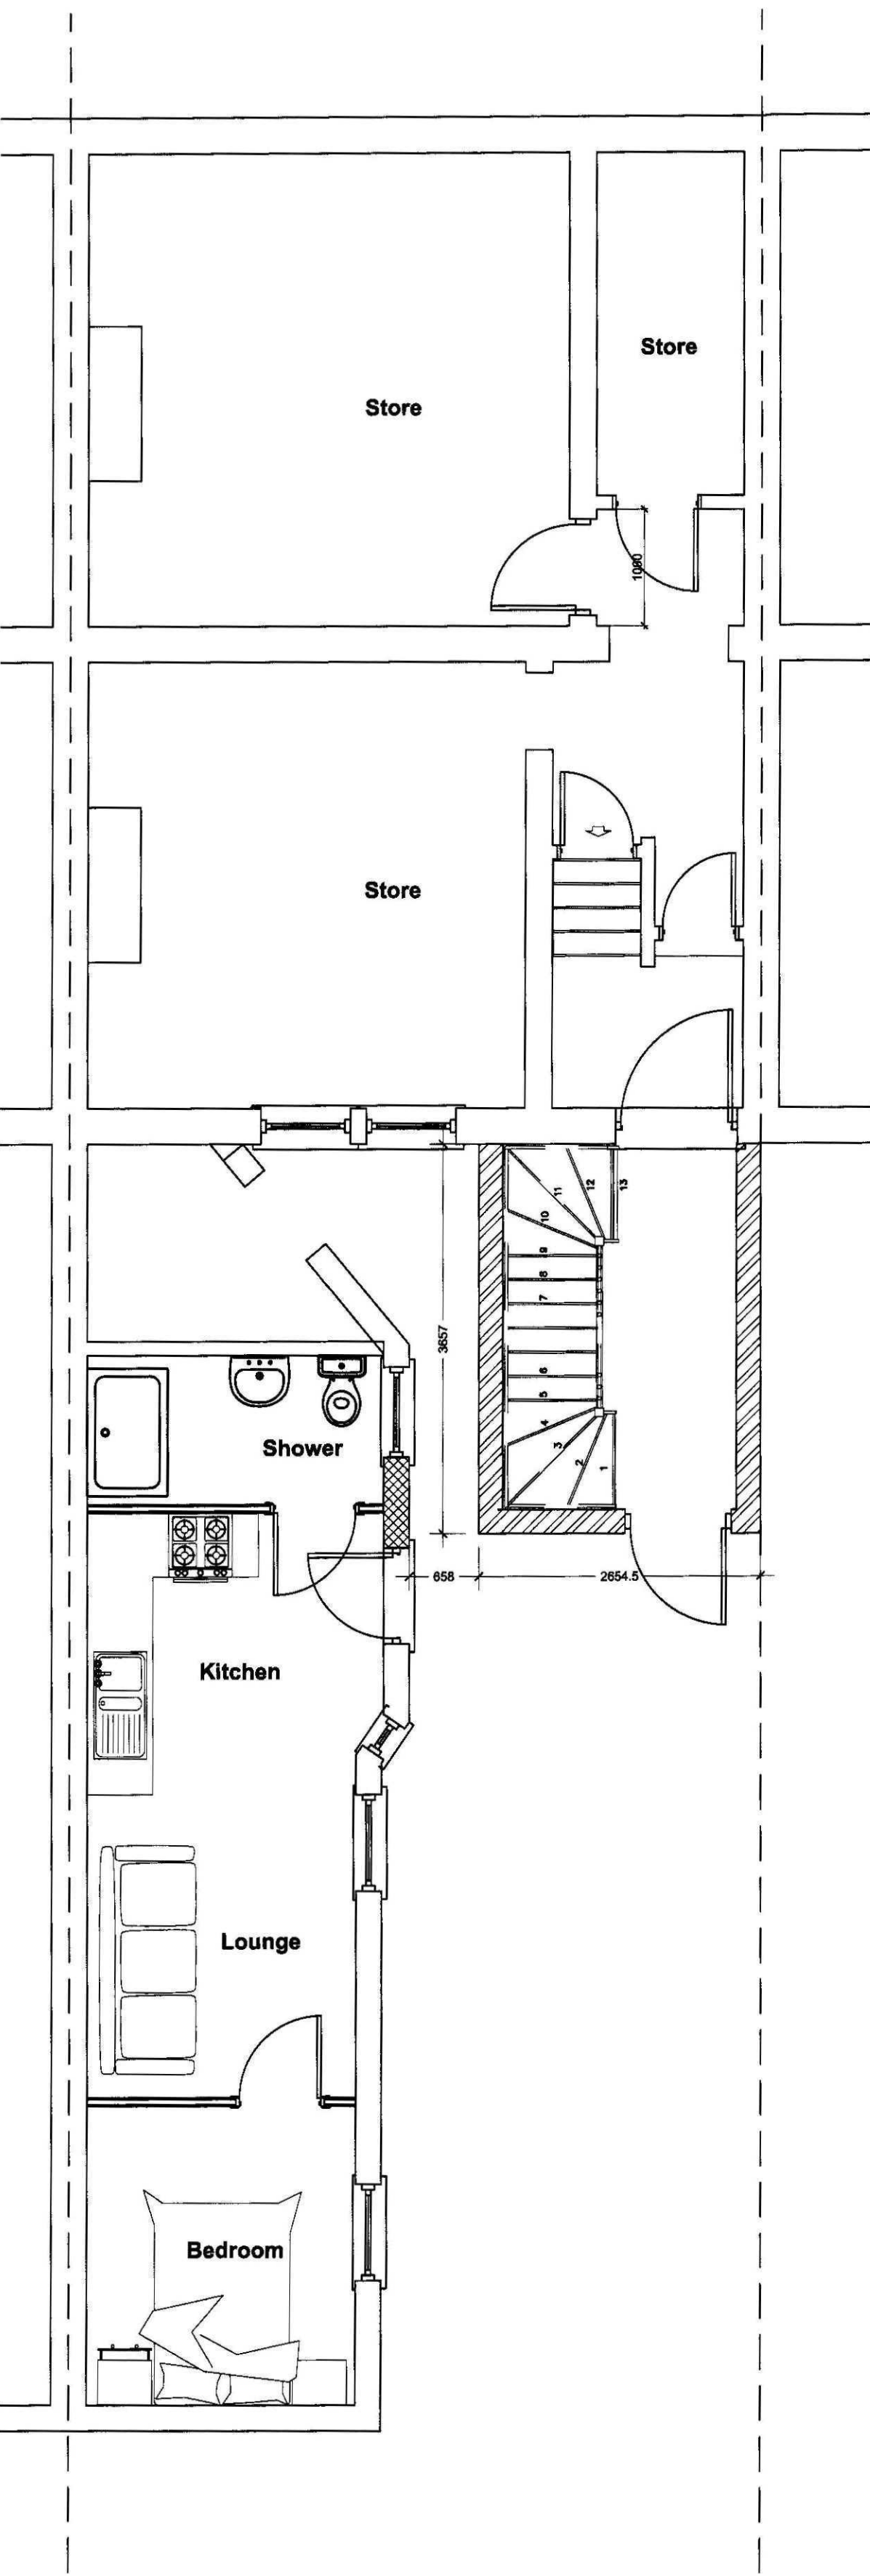


Proposed Lwr Ground Floor Plan
Scale 1:50

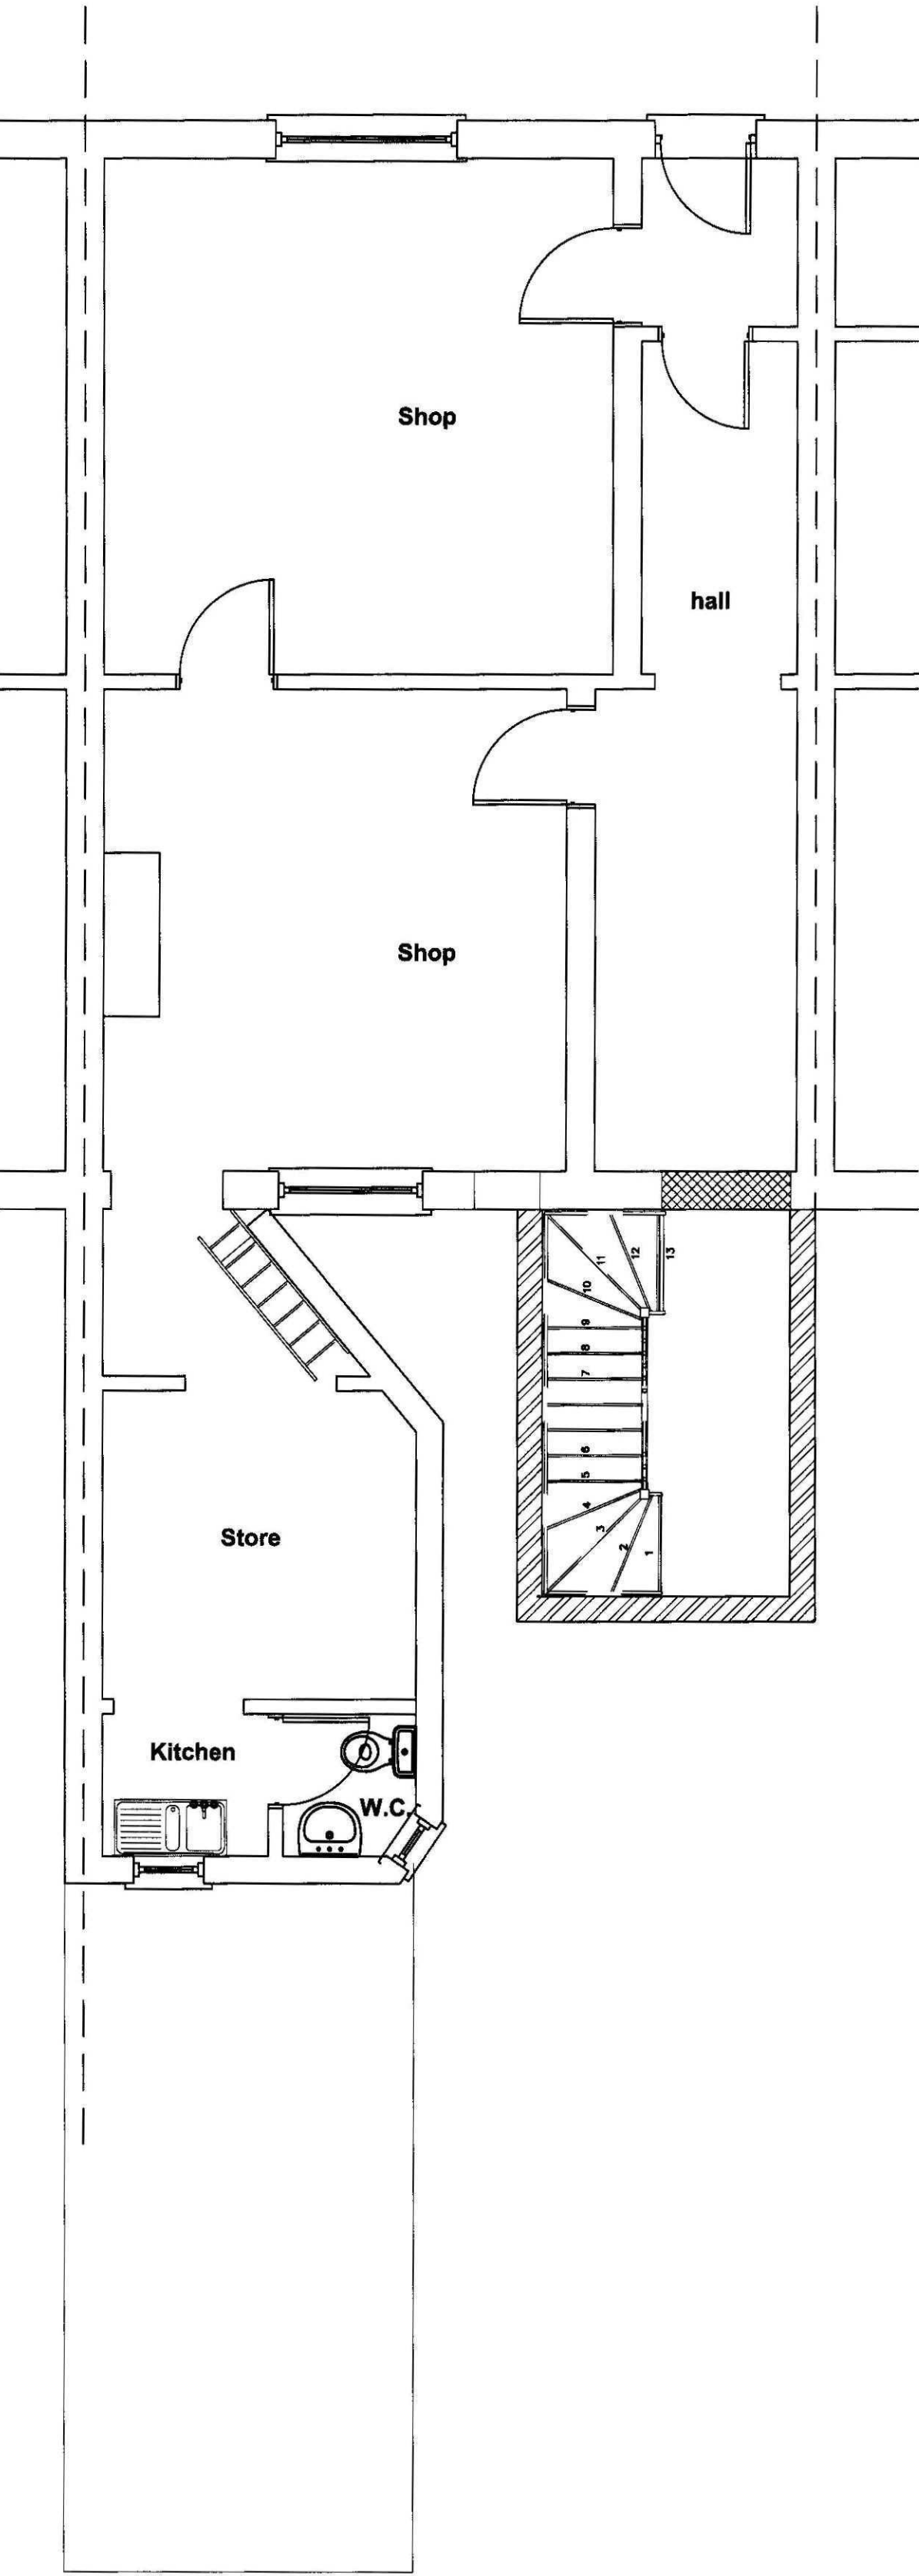


Proposed Upper Ground Floor Plan
Scale 1:50

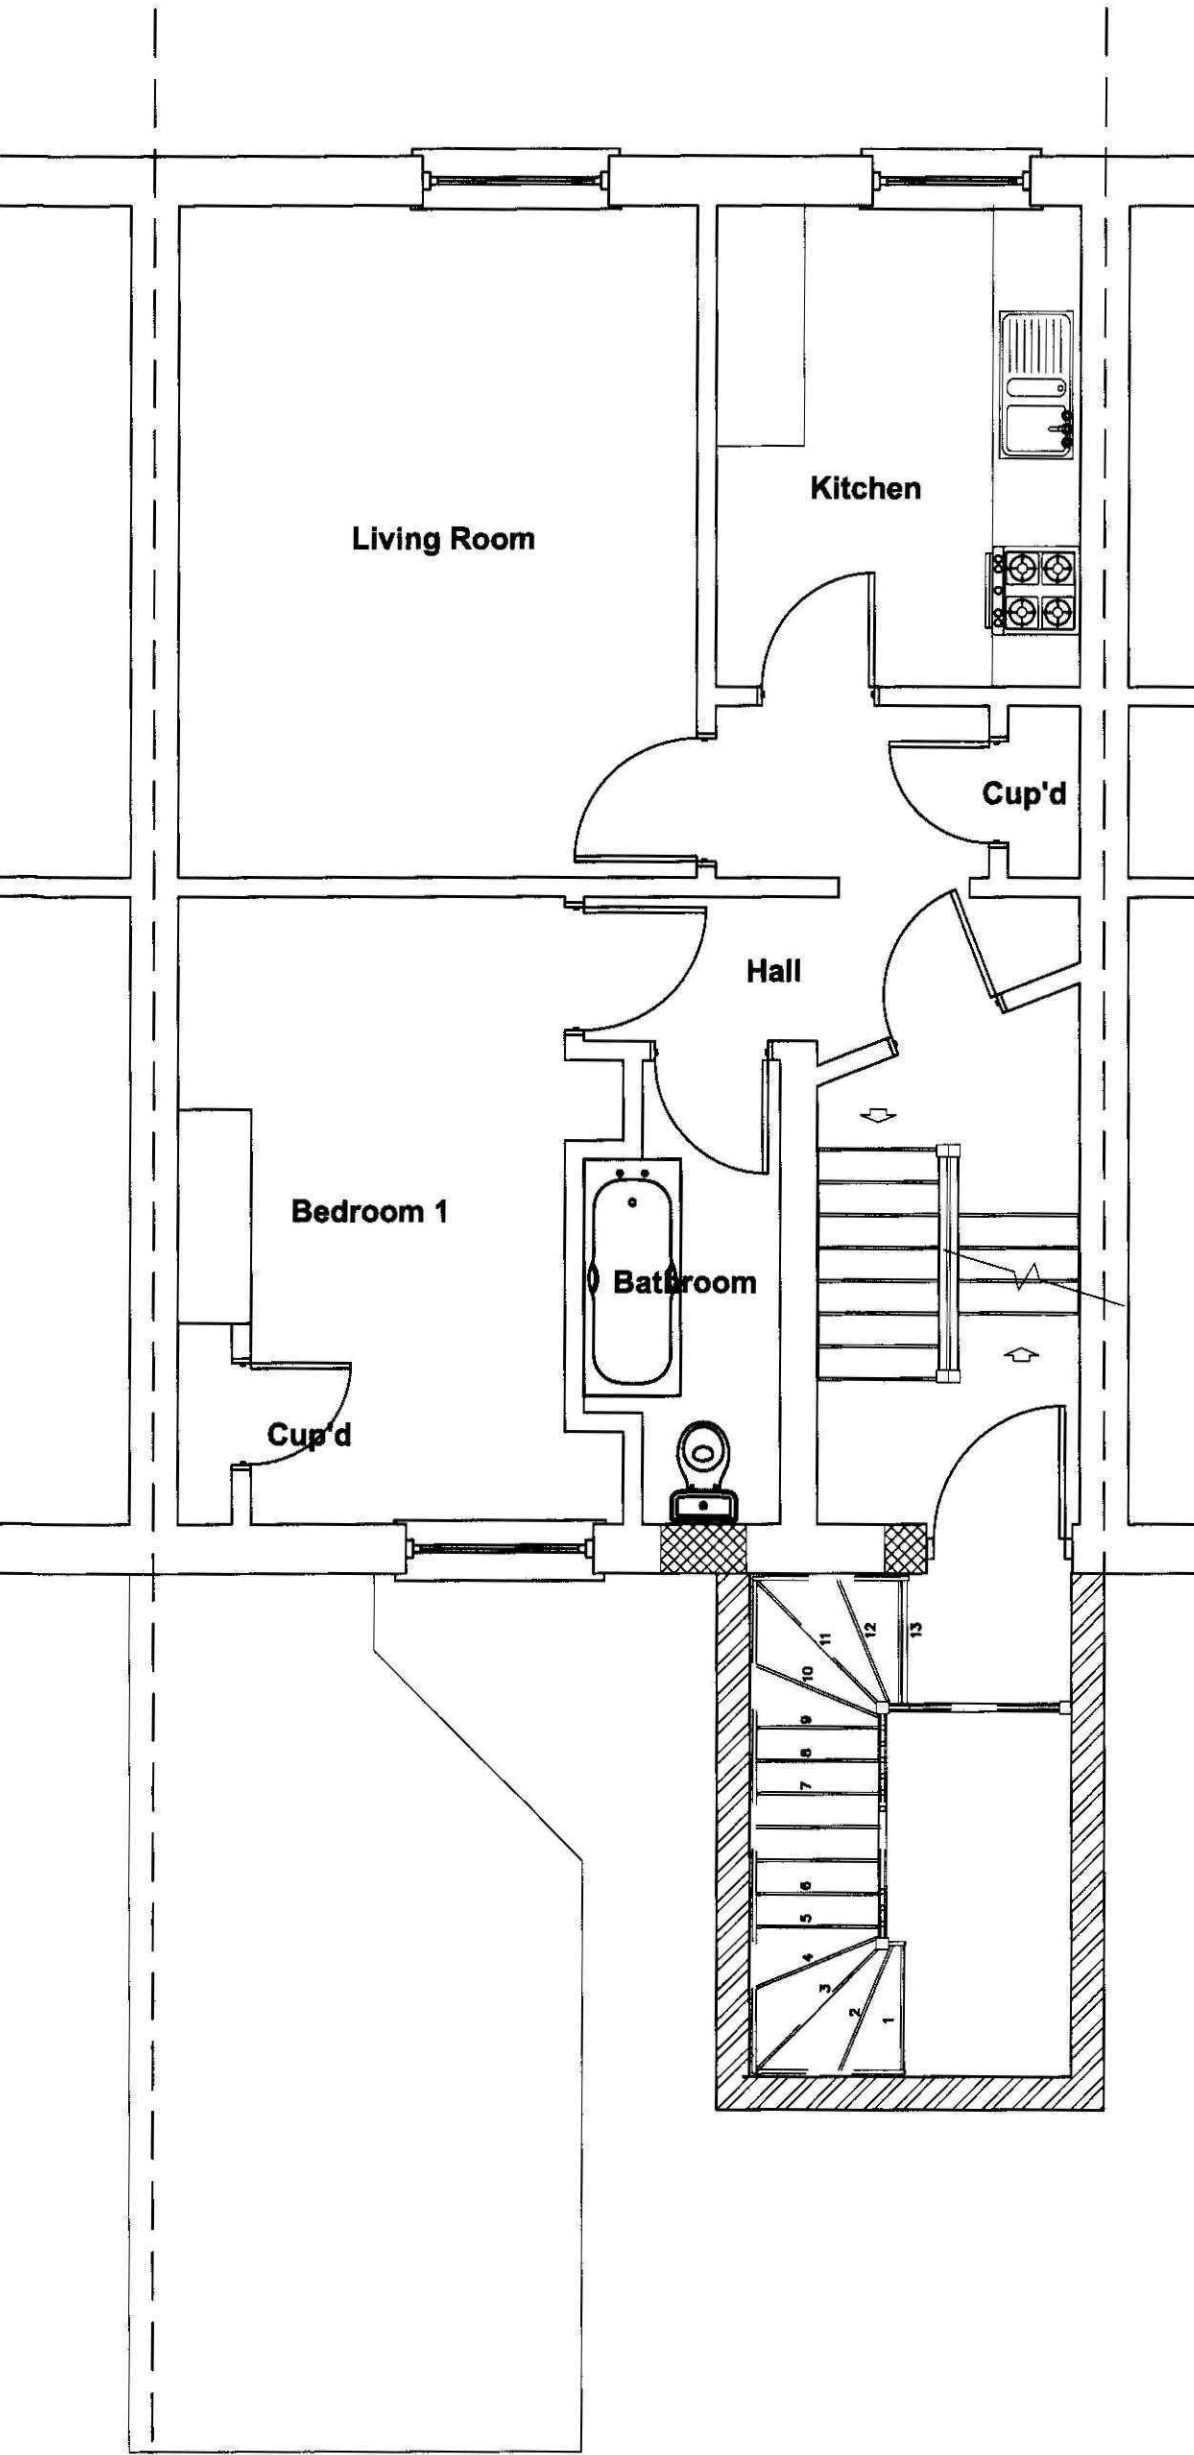


Proposed First Floor Plan
Scale 1:50

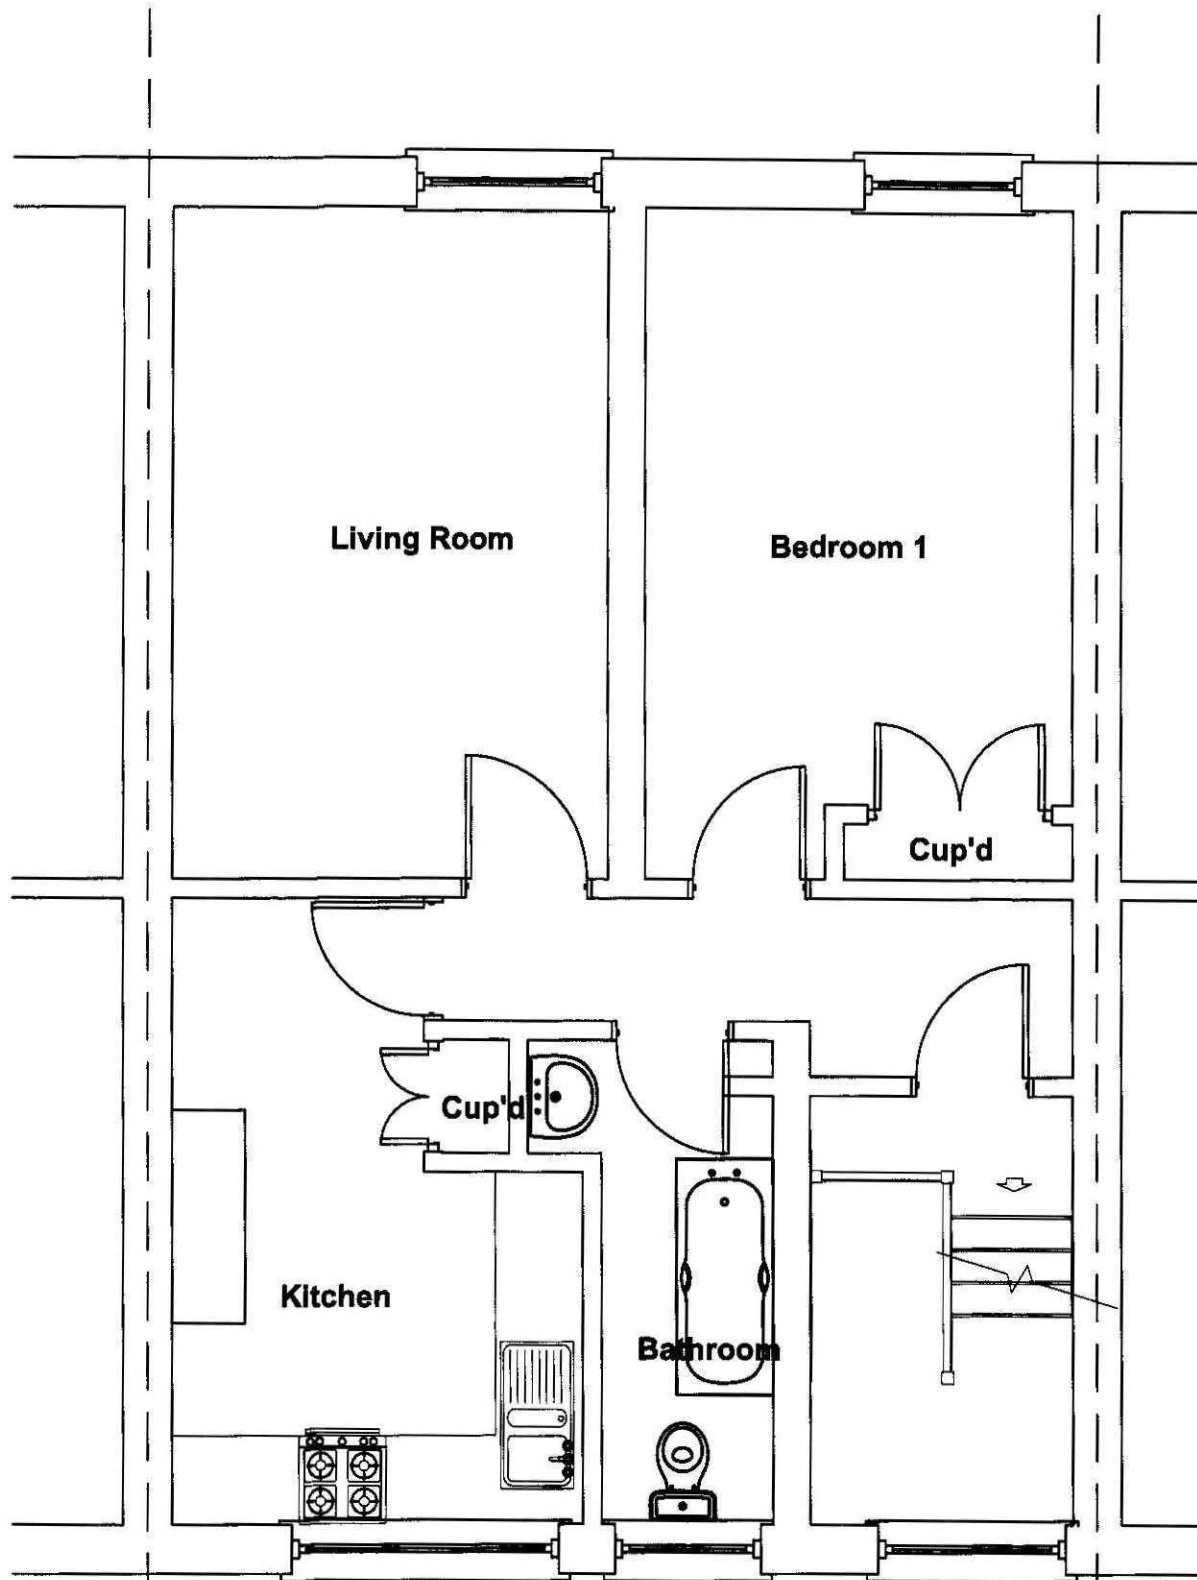

Proposed Second Floor Plan
Scale 1:50

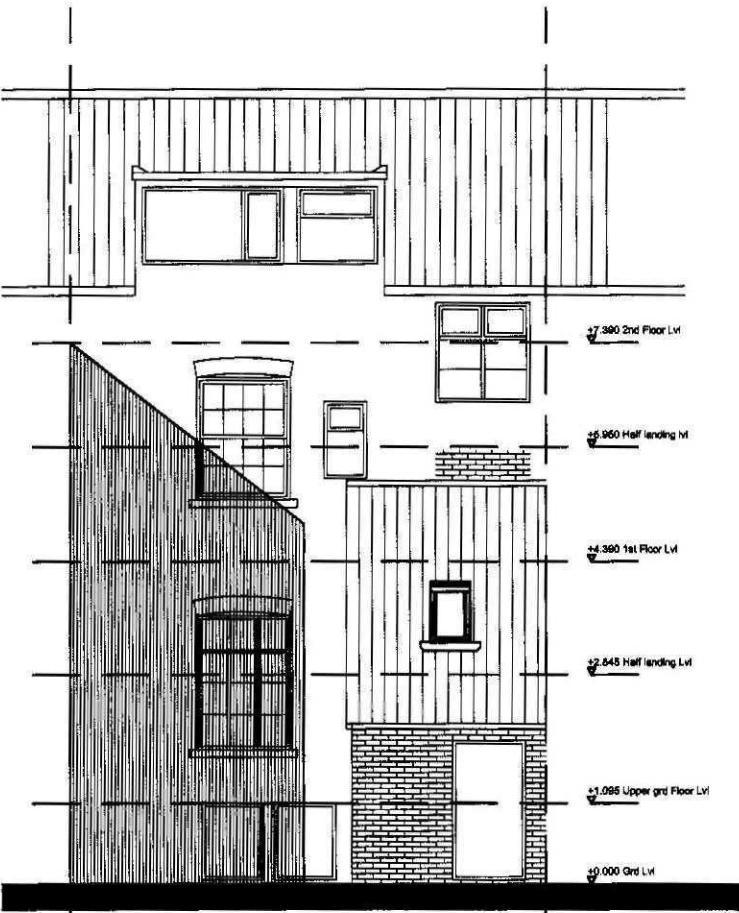

Proposed Rear Elevation
Scale 1:100

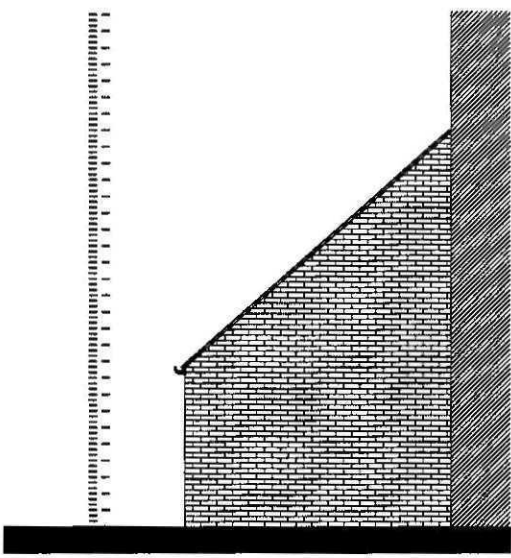

Proposed Side Elevation
Scale 1:100

AMENDED PLAN
Ref.

SHDC
Planning & Development
12 JAN 2011
Ref: 1000-10

rev "A" - 12.01.11 - Elevation corrected

Client:
Mr C Bosworth
Willow Villa
10 Green Lane
Spalding

Site:
Proposed External Staircase and
Enclosure to Existing Flats at:
8 Crescent
Spalding
PE11 1AE

remway
Design Ltd

2nd Floor - 5 Sheepmarket
Spalding
PE 11 1BH
Tel : 01775 768 921
e-mail: enquiries@remwaydesign.co.uk

Date: dec10 Scale: As Noted

Drawing No:
1980 - 04 "A"

PLEASE NOTE:
Due to areas of the structure being covered, unexposed or otherwise inaccessible the notes / specifications of existing materials are subject to confirmation of site when it is feasible to expose the relevant areas of construction.