
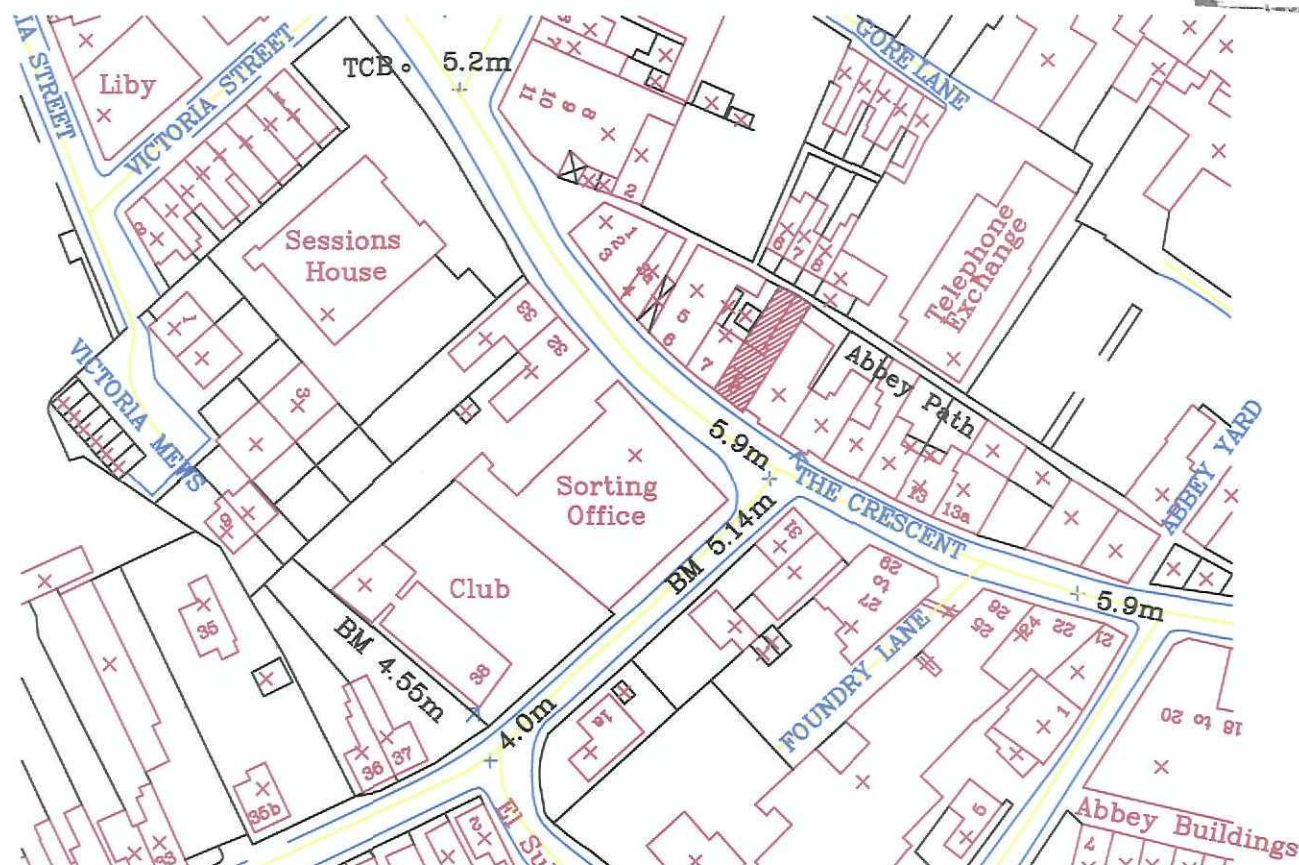


21 DEC 2010

Ref: 1056-10

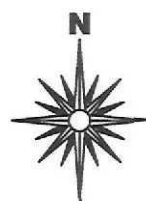

Site Location Plan

Scale 1:1250



2nd Floor - 5B Sheepmarket
Spalding
PE11 1BH
Tel: 01775 768 921
e-mail: enquiries@remwaydesign.co.uk

Site :

Proposed External Staircase &
Enclosure to Existing Flats at:
8 Crescent
Spalding
PE11 1AE

Client :


Mr C Bosworth
Willow Villa
10 Green Lane
Spalding

Date : *****

Scale : as noted

Drawing No:

1980-01

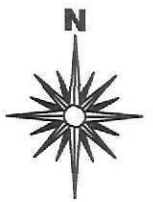

Site Block Plan
 Scale 1:250




2nd Floor - 5B Sheepmarket
 Spalding
 PE11 1BH
 Tel: 01775 768 921
 e-mail: enquiries@remwaydesign.co.uk


Site :
Proposed External Staircase & Enclosure to Existing Flats at:
 8 Crescent
 Spalding
 PE11 1AE

Client :
Mr C Bosworth
 Willow Villa
 10 Green Lane
 Spalding


Date : *****	Scale : as noted
Drawing No: 1980-02	

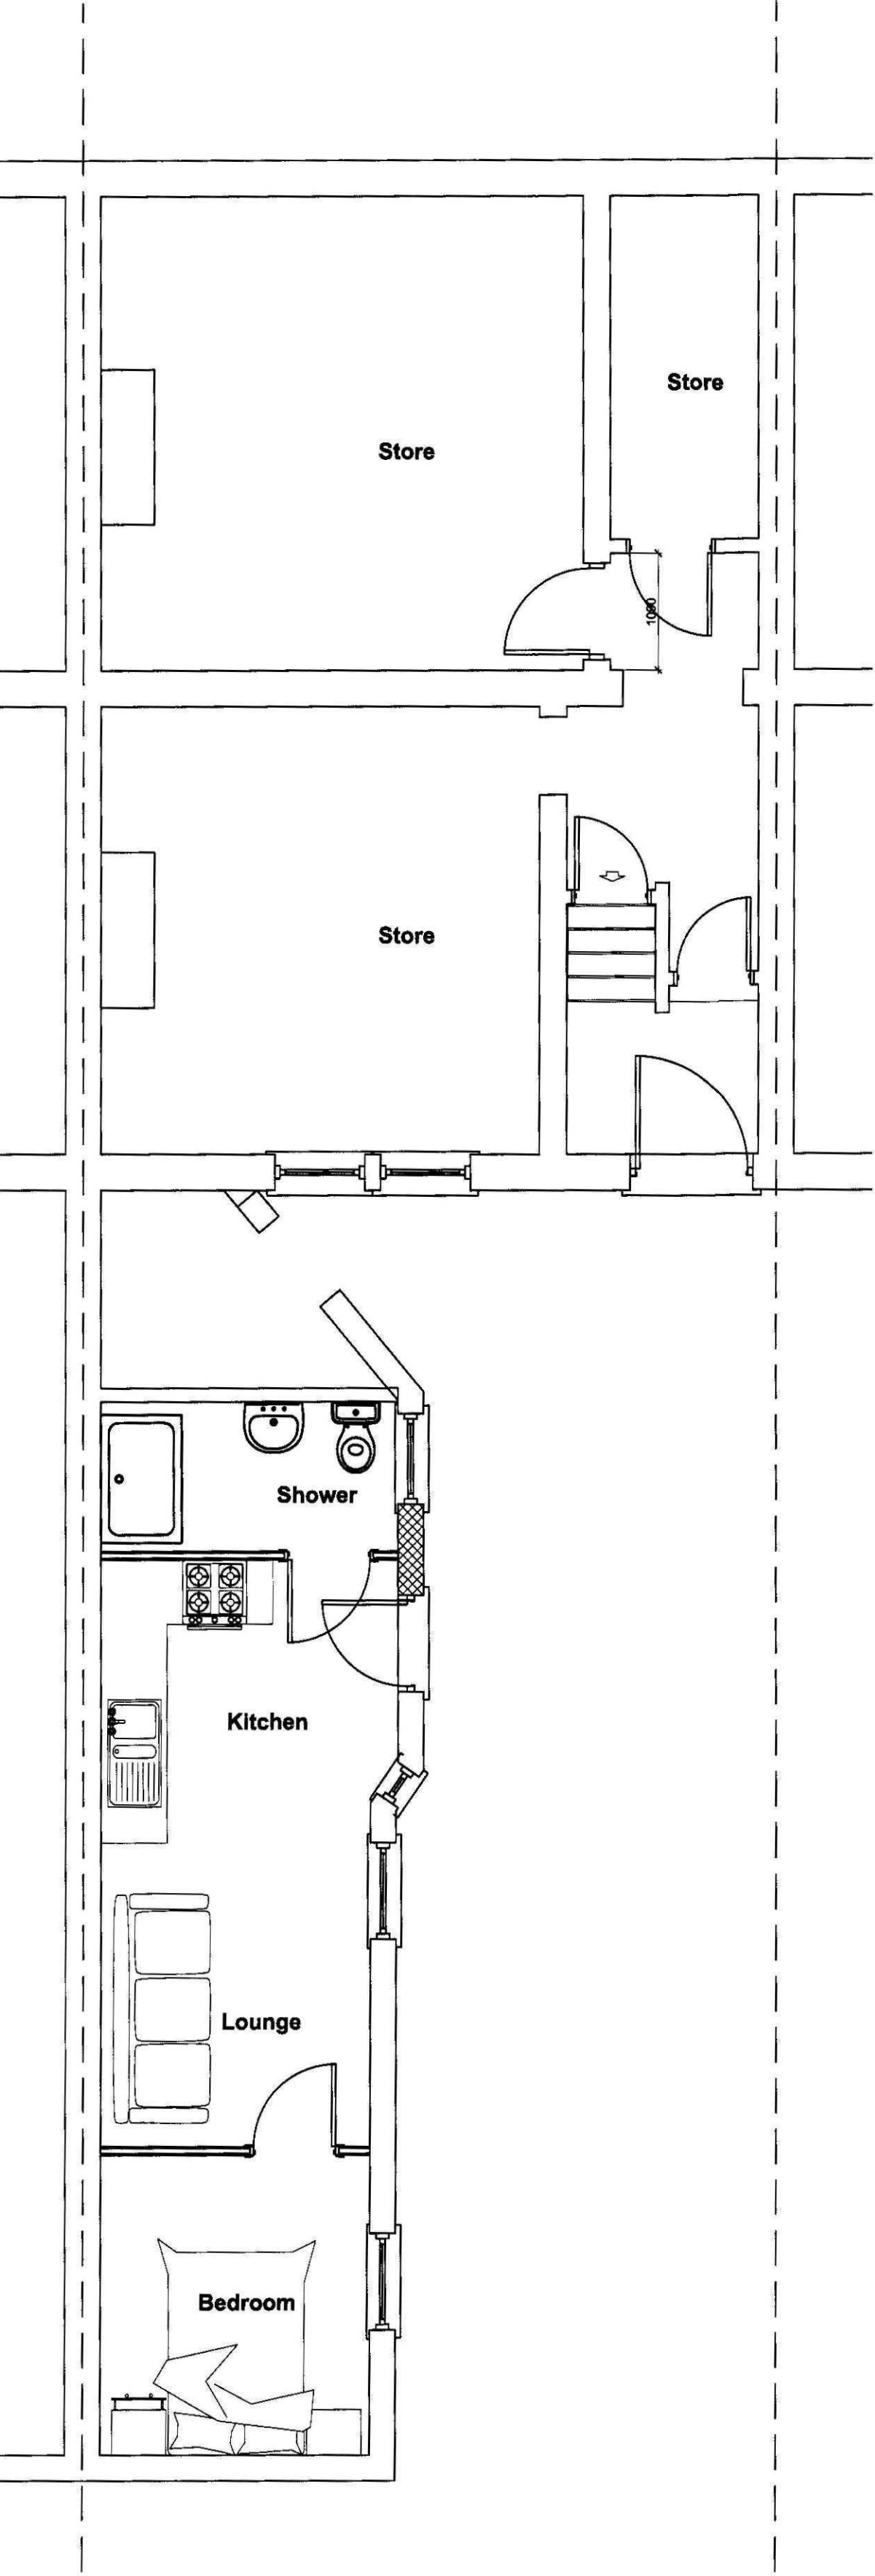


Existing Lwr Ground Floor Plan
Scale 1:50

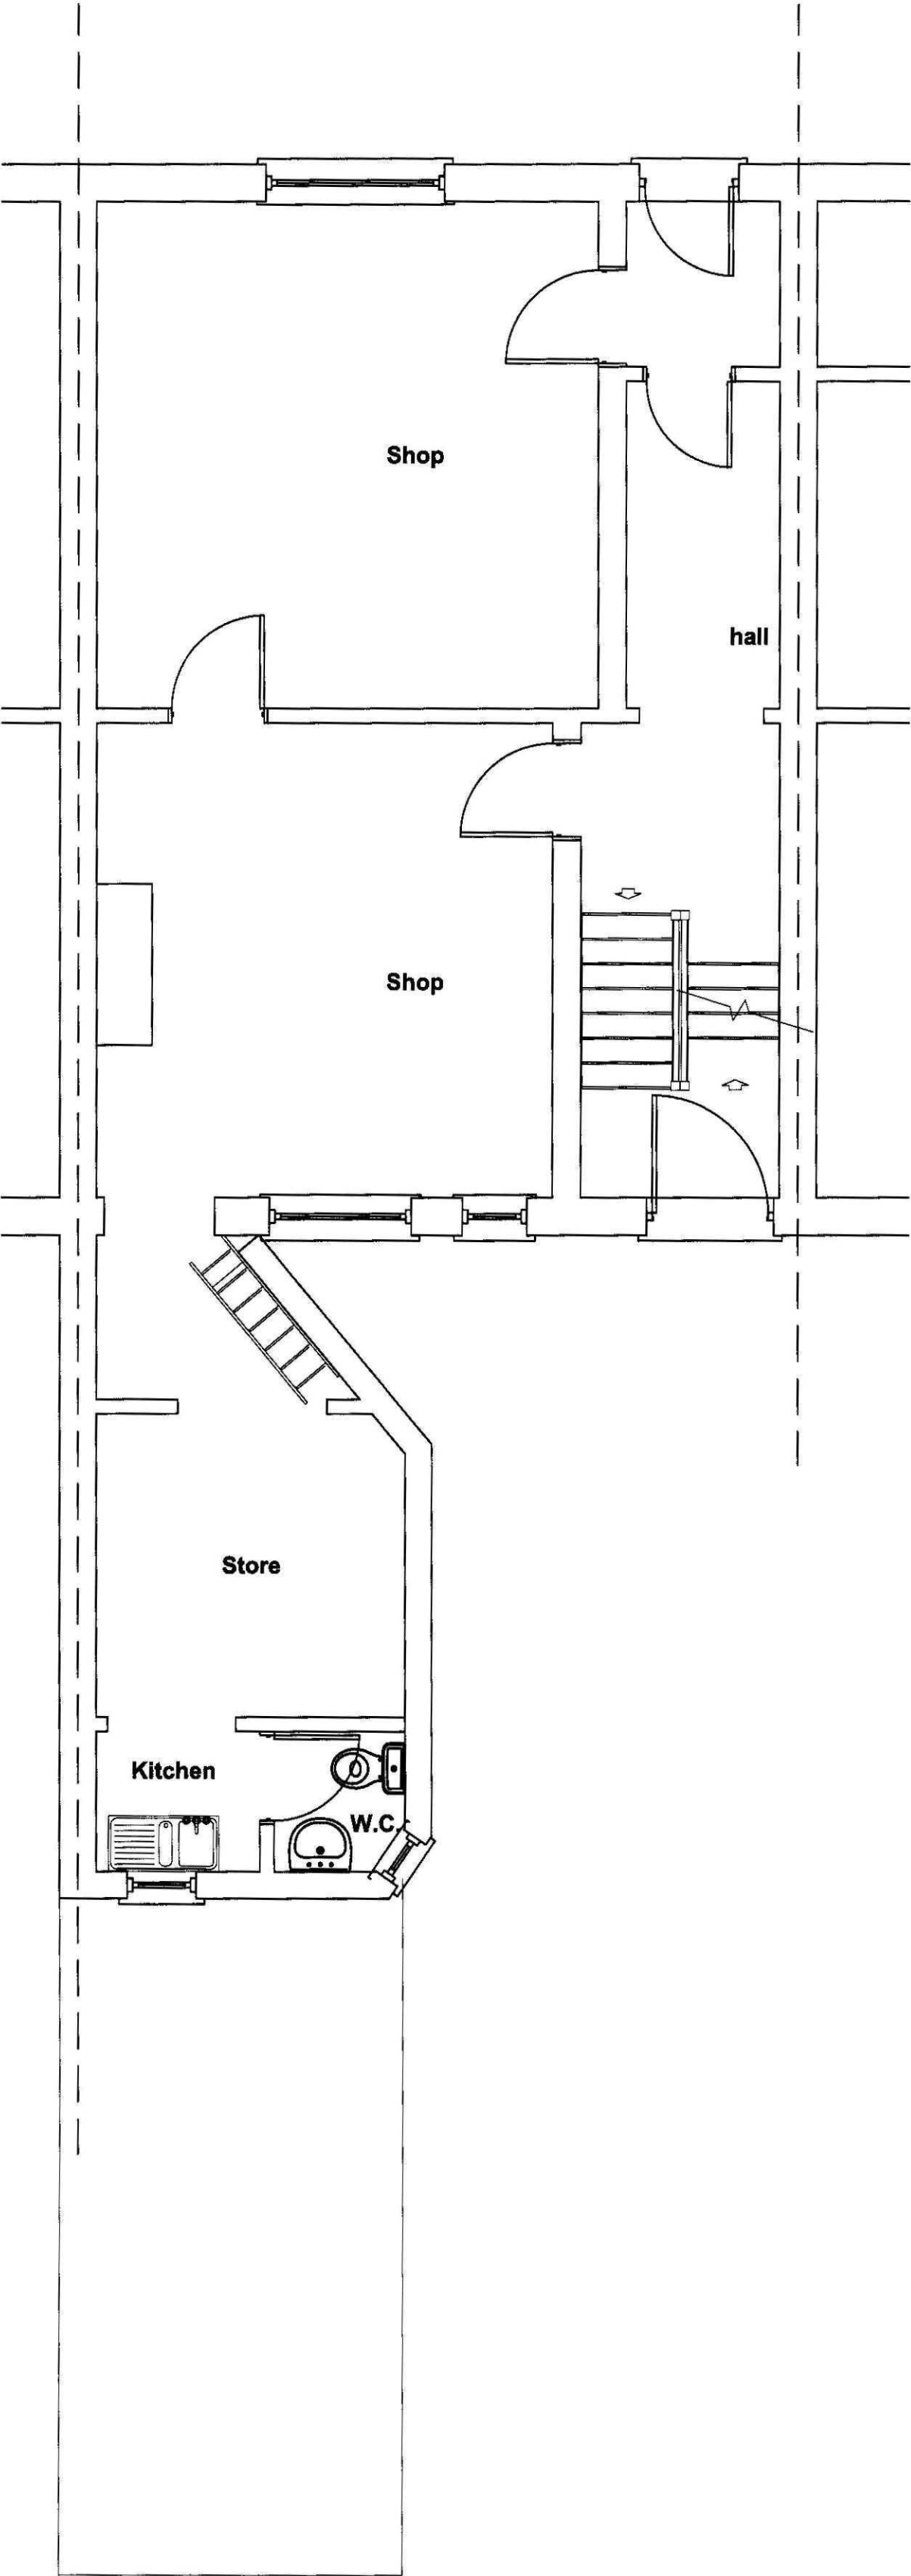


Existing Upper Ground Floor Plan
Scale 1:50

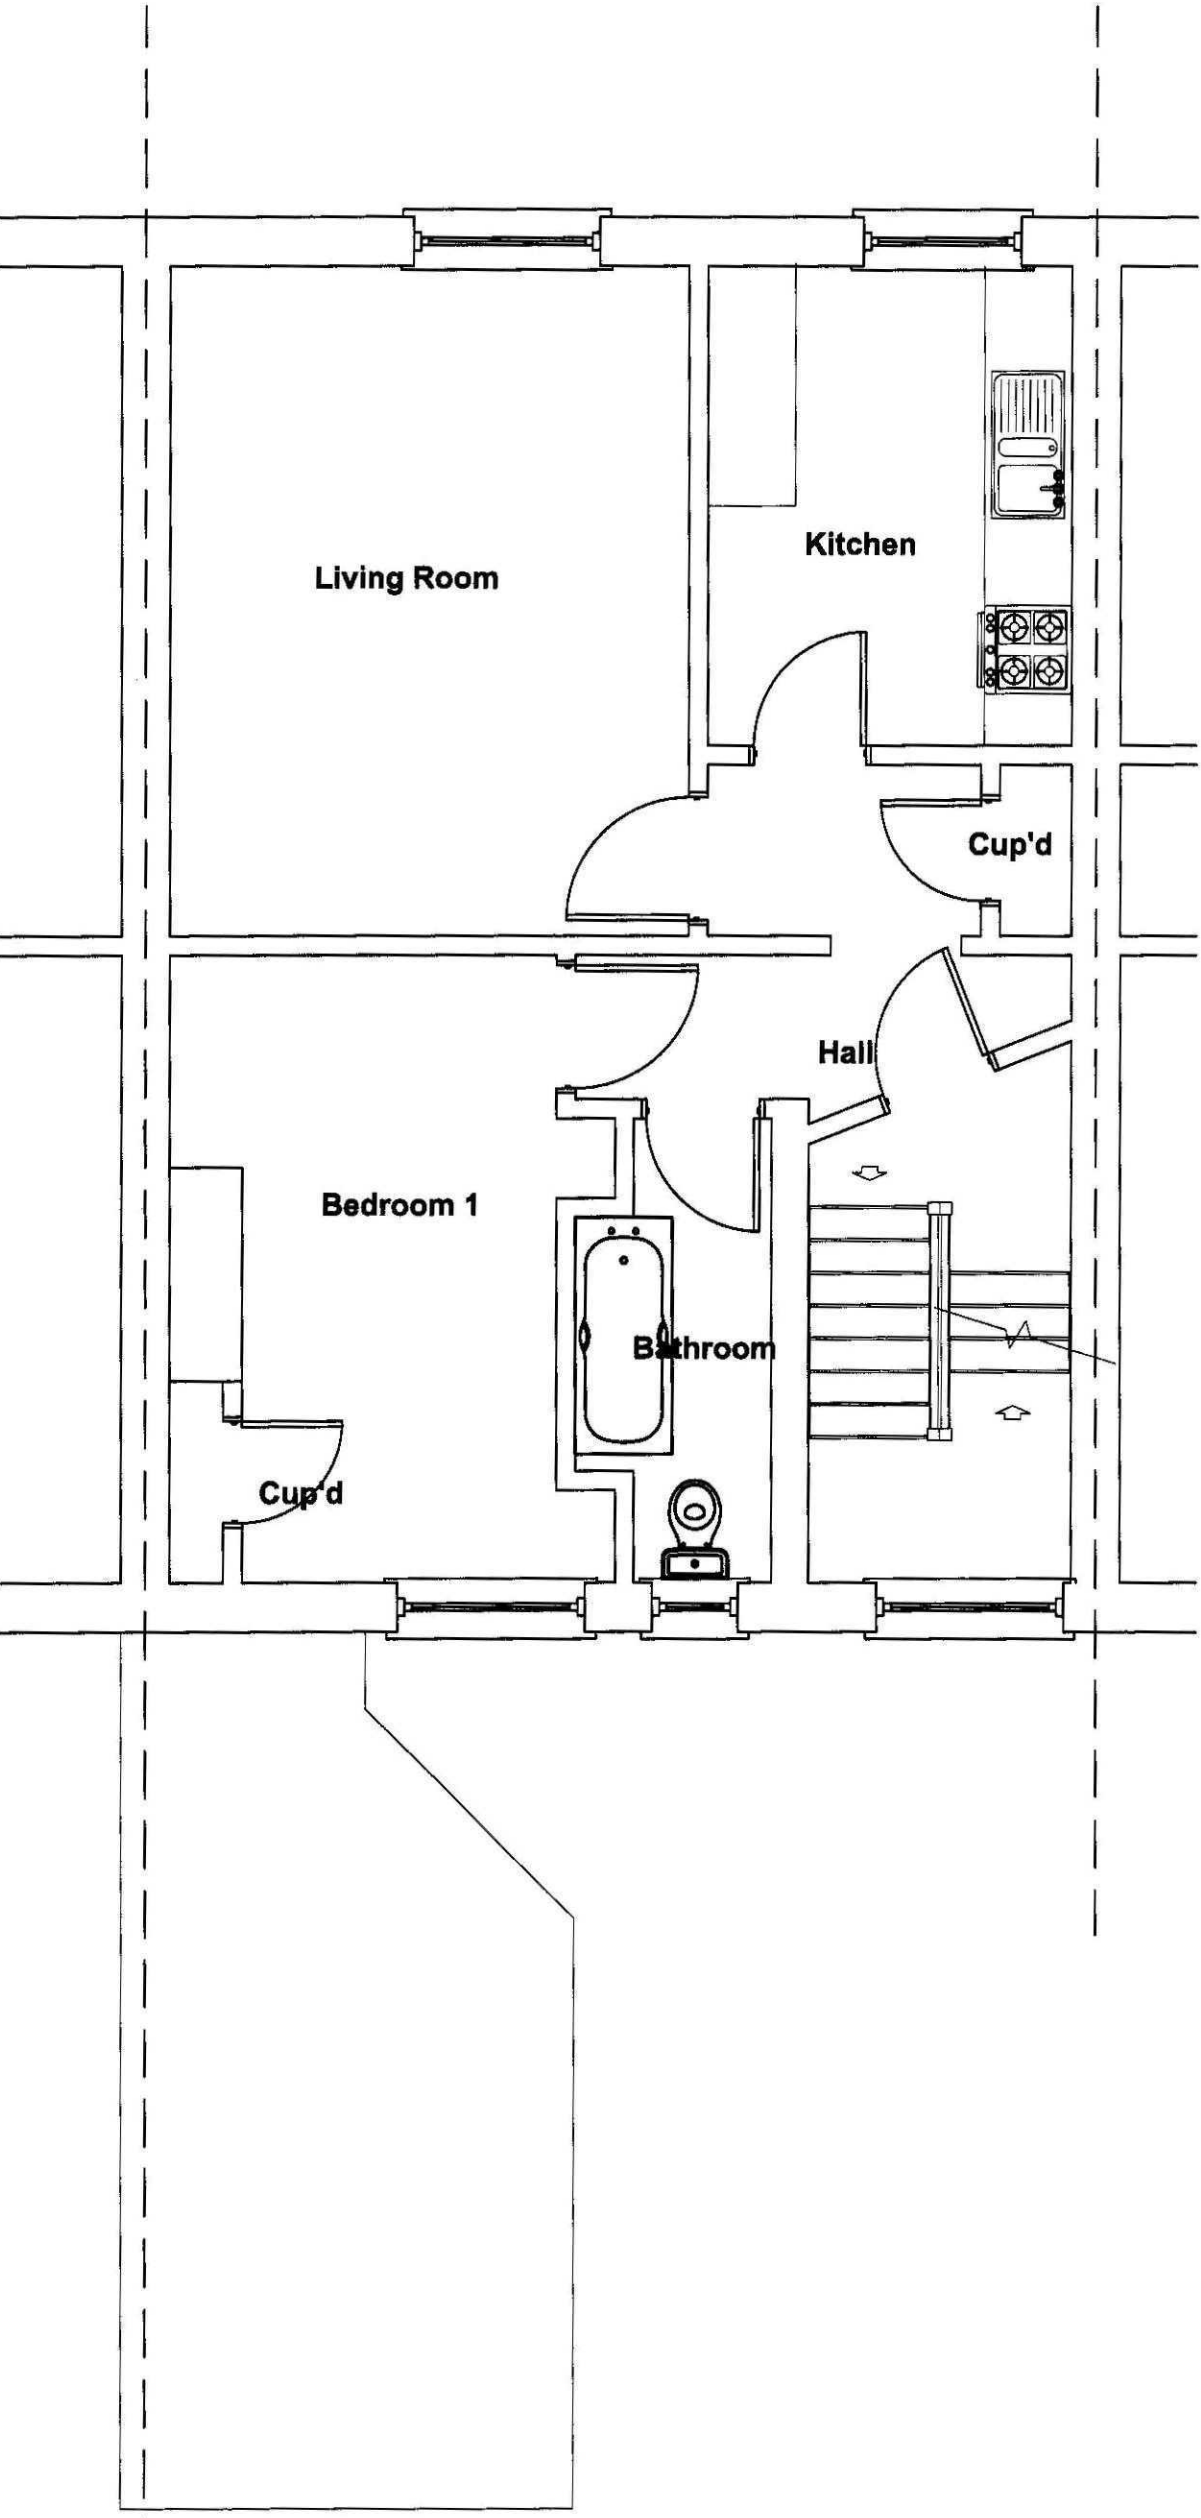


Existing First Floor Plan
Scale 1:50

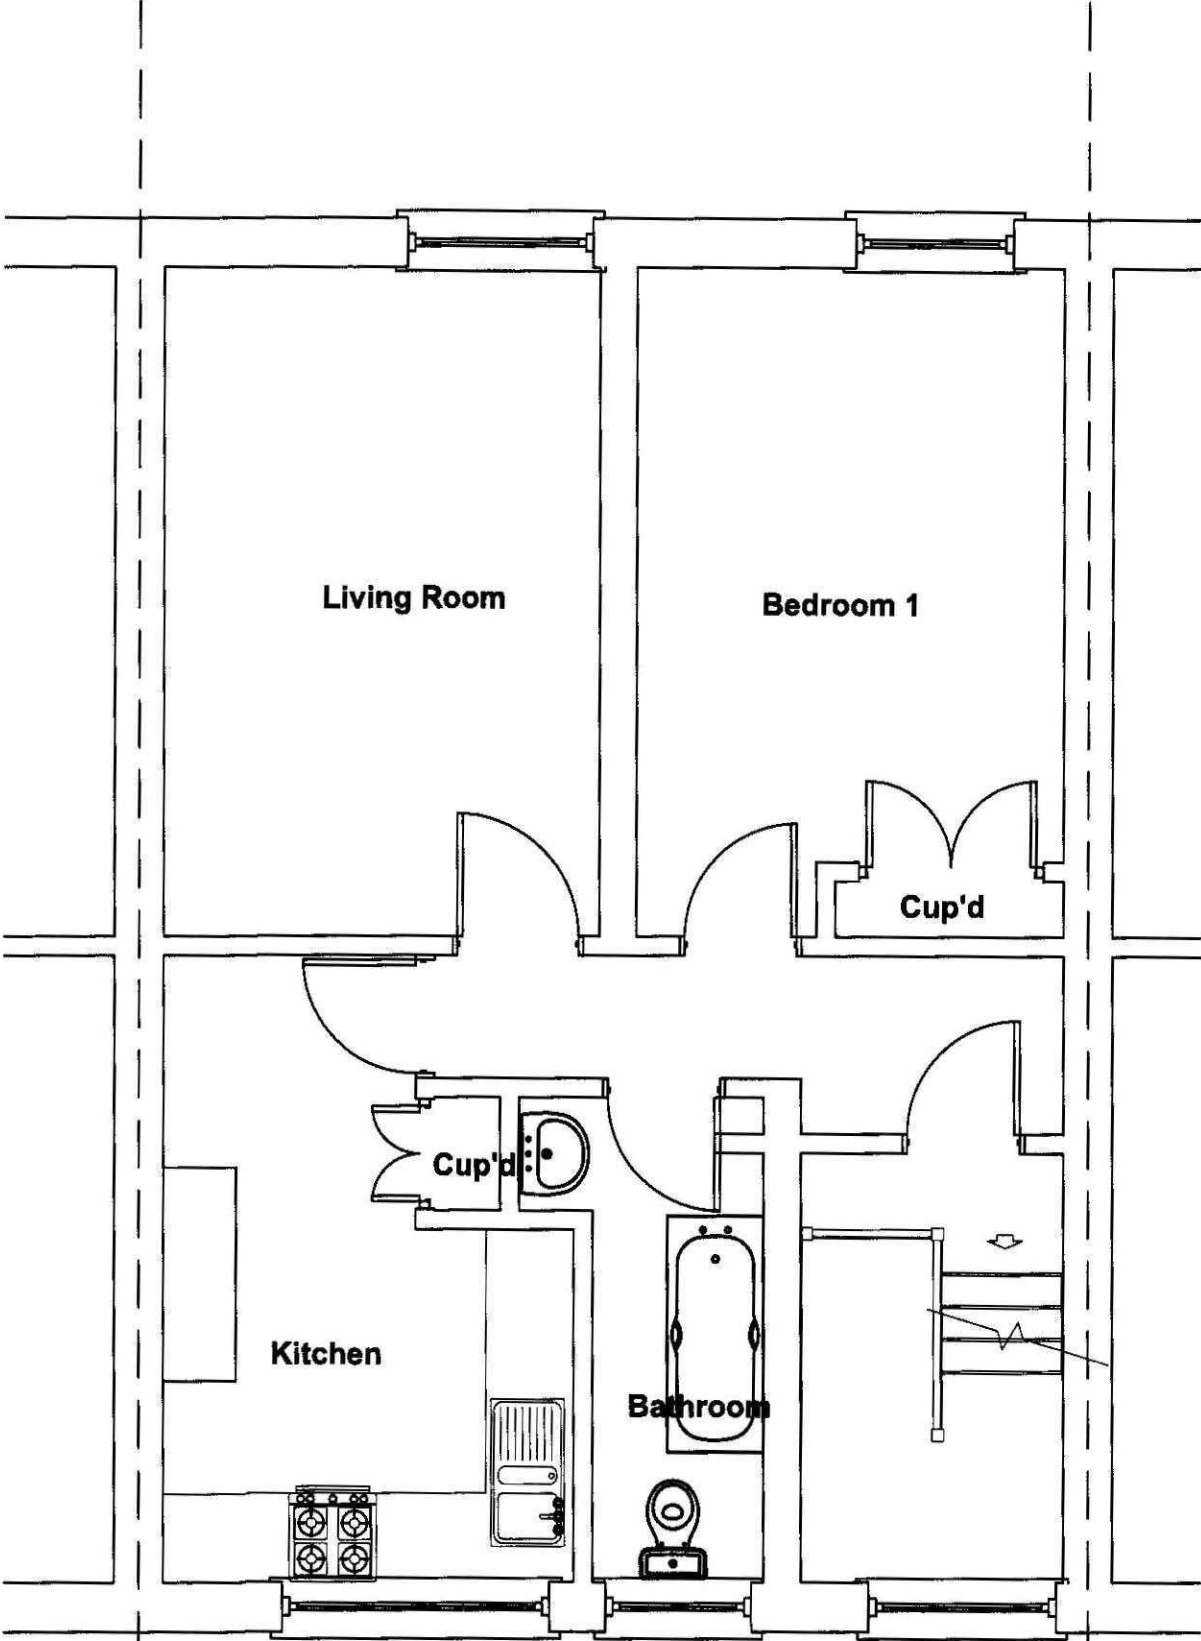

Existing Second Floor Plan
Scale 1:50

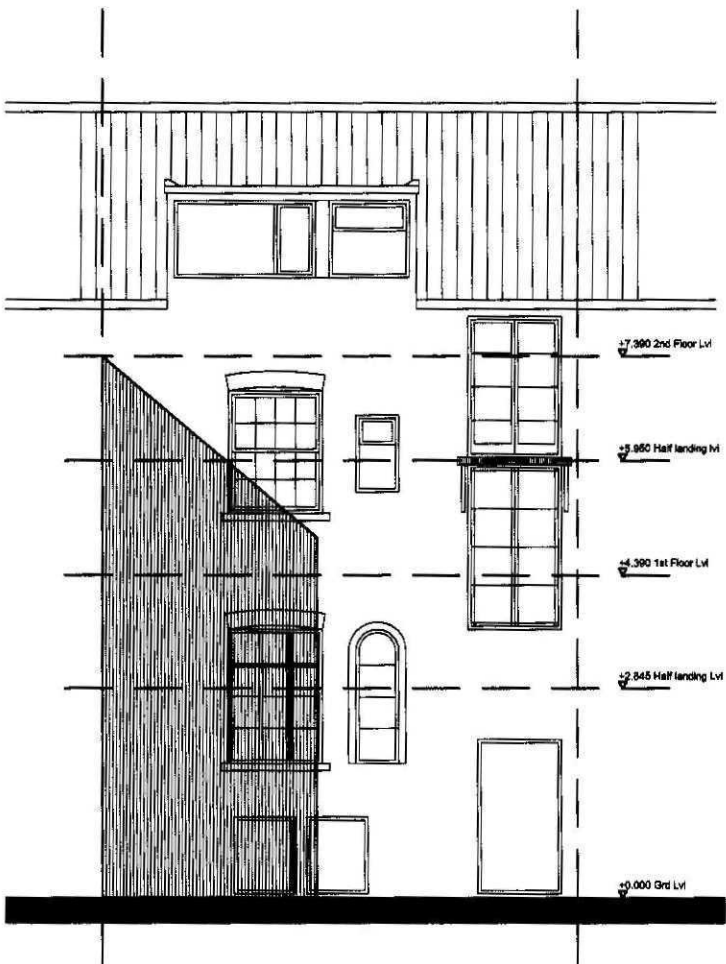

Existing Rear Elevation
Scale 1:100

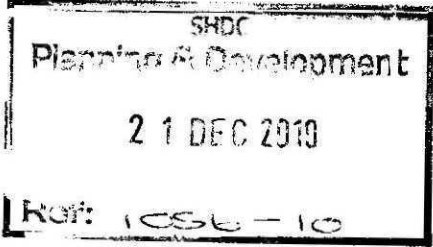

Client :

Mr C Bosworth
Willow Villa
10 Green Lane
Spalding

Site :

Proposed External Staircase &
Enclosure to Existing Flats at:
8 Crescent
Spalding
PE11 1AE



2nd Floor - 5 Sheepmarket
Spalding
PE11 1BH
Tel : 01775 768 921
e-mail: enquiries@remwaydesign.co.uk


Date : dec10

Scale : As Noted


Drawing No:

1980 - 03


Contractor to check all Dimensions on site prior to ordering materials / commencing work. Do Not Scale from this Drawing - If in doubt then please ask

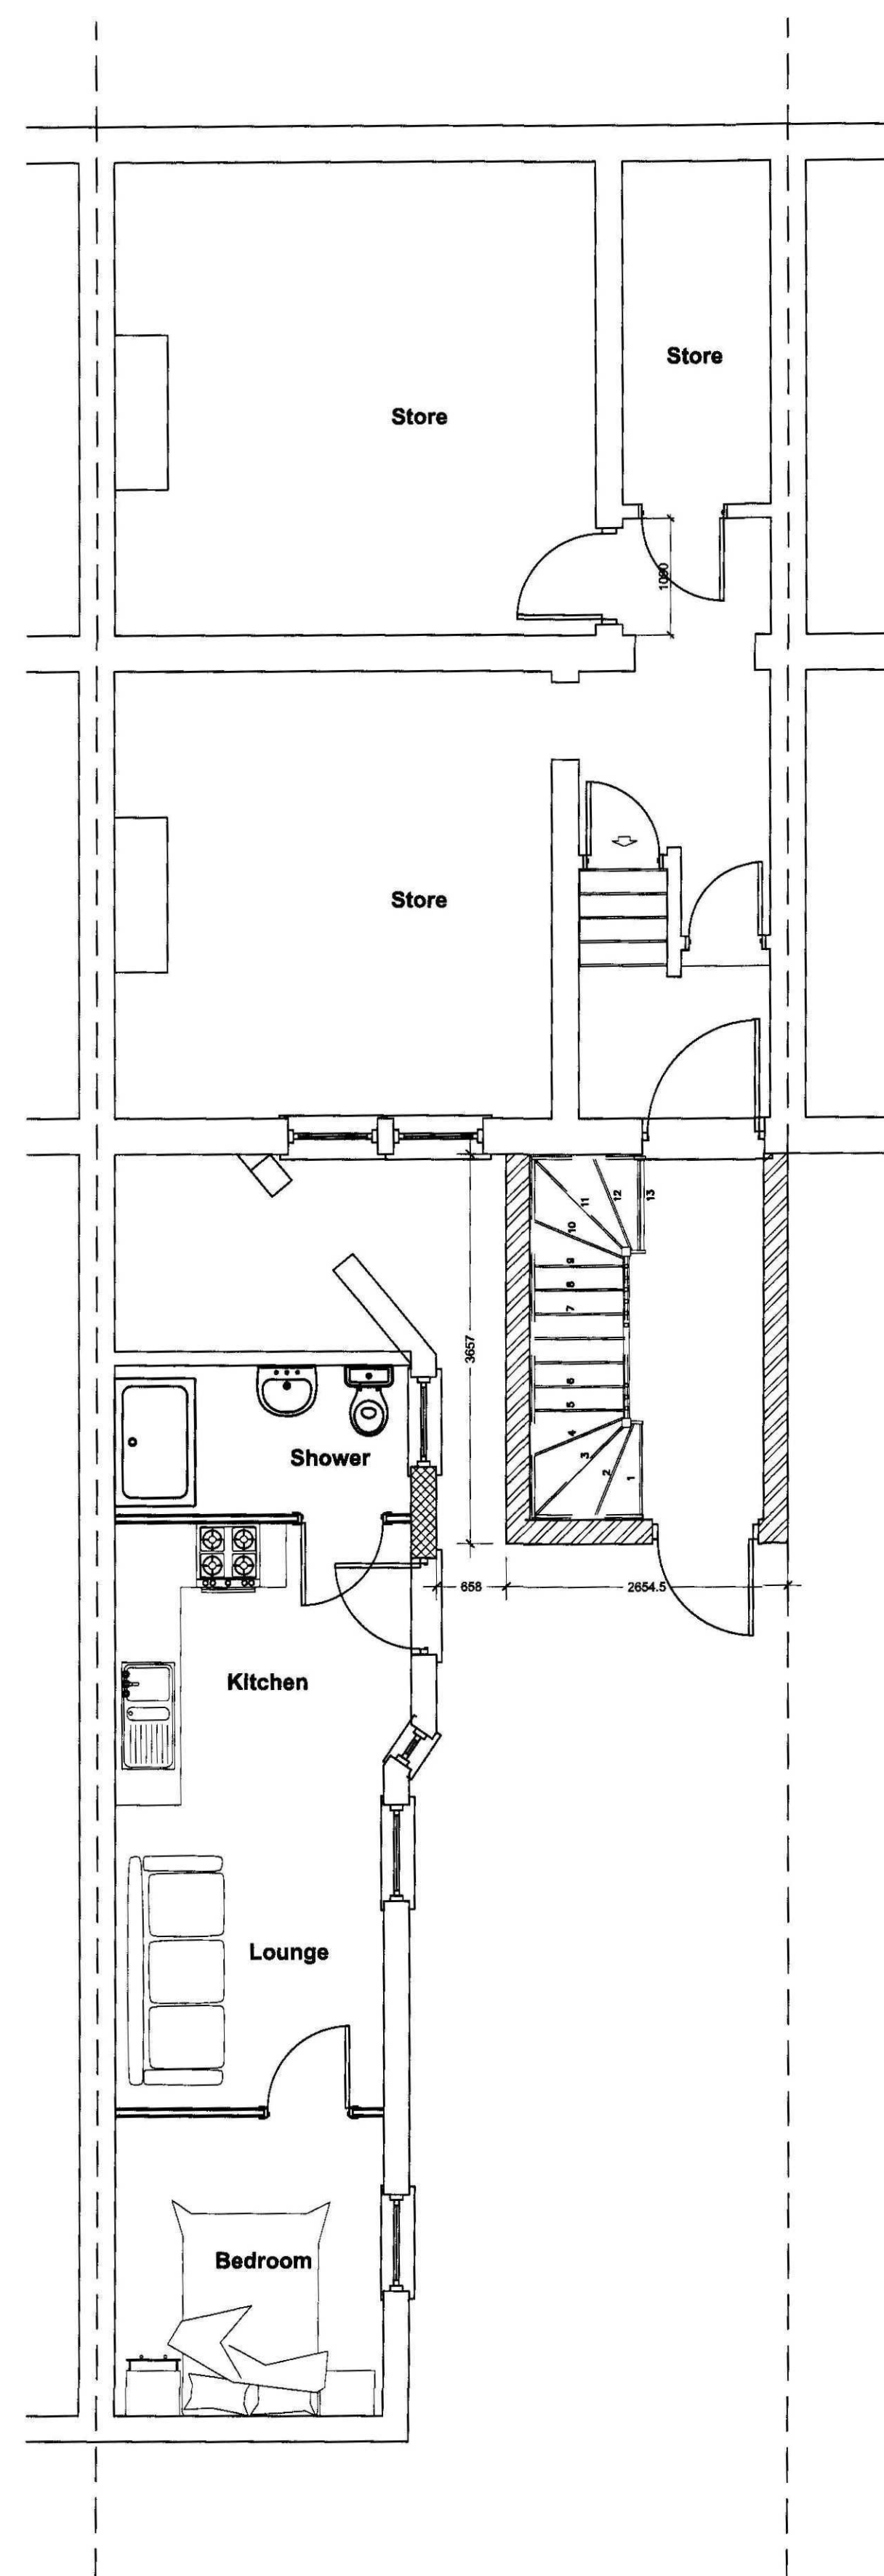


Proposed Lwr Ground Floor Plan
Scale 1:50

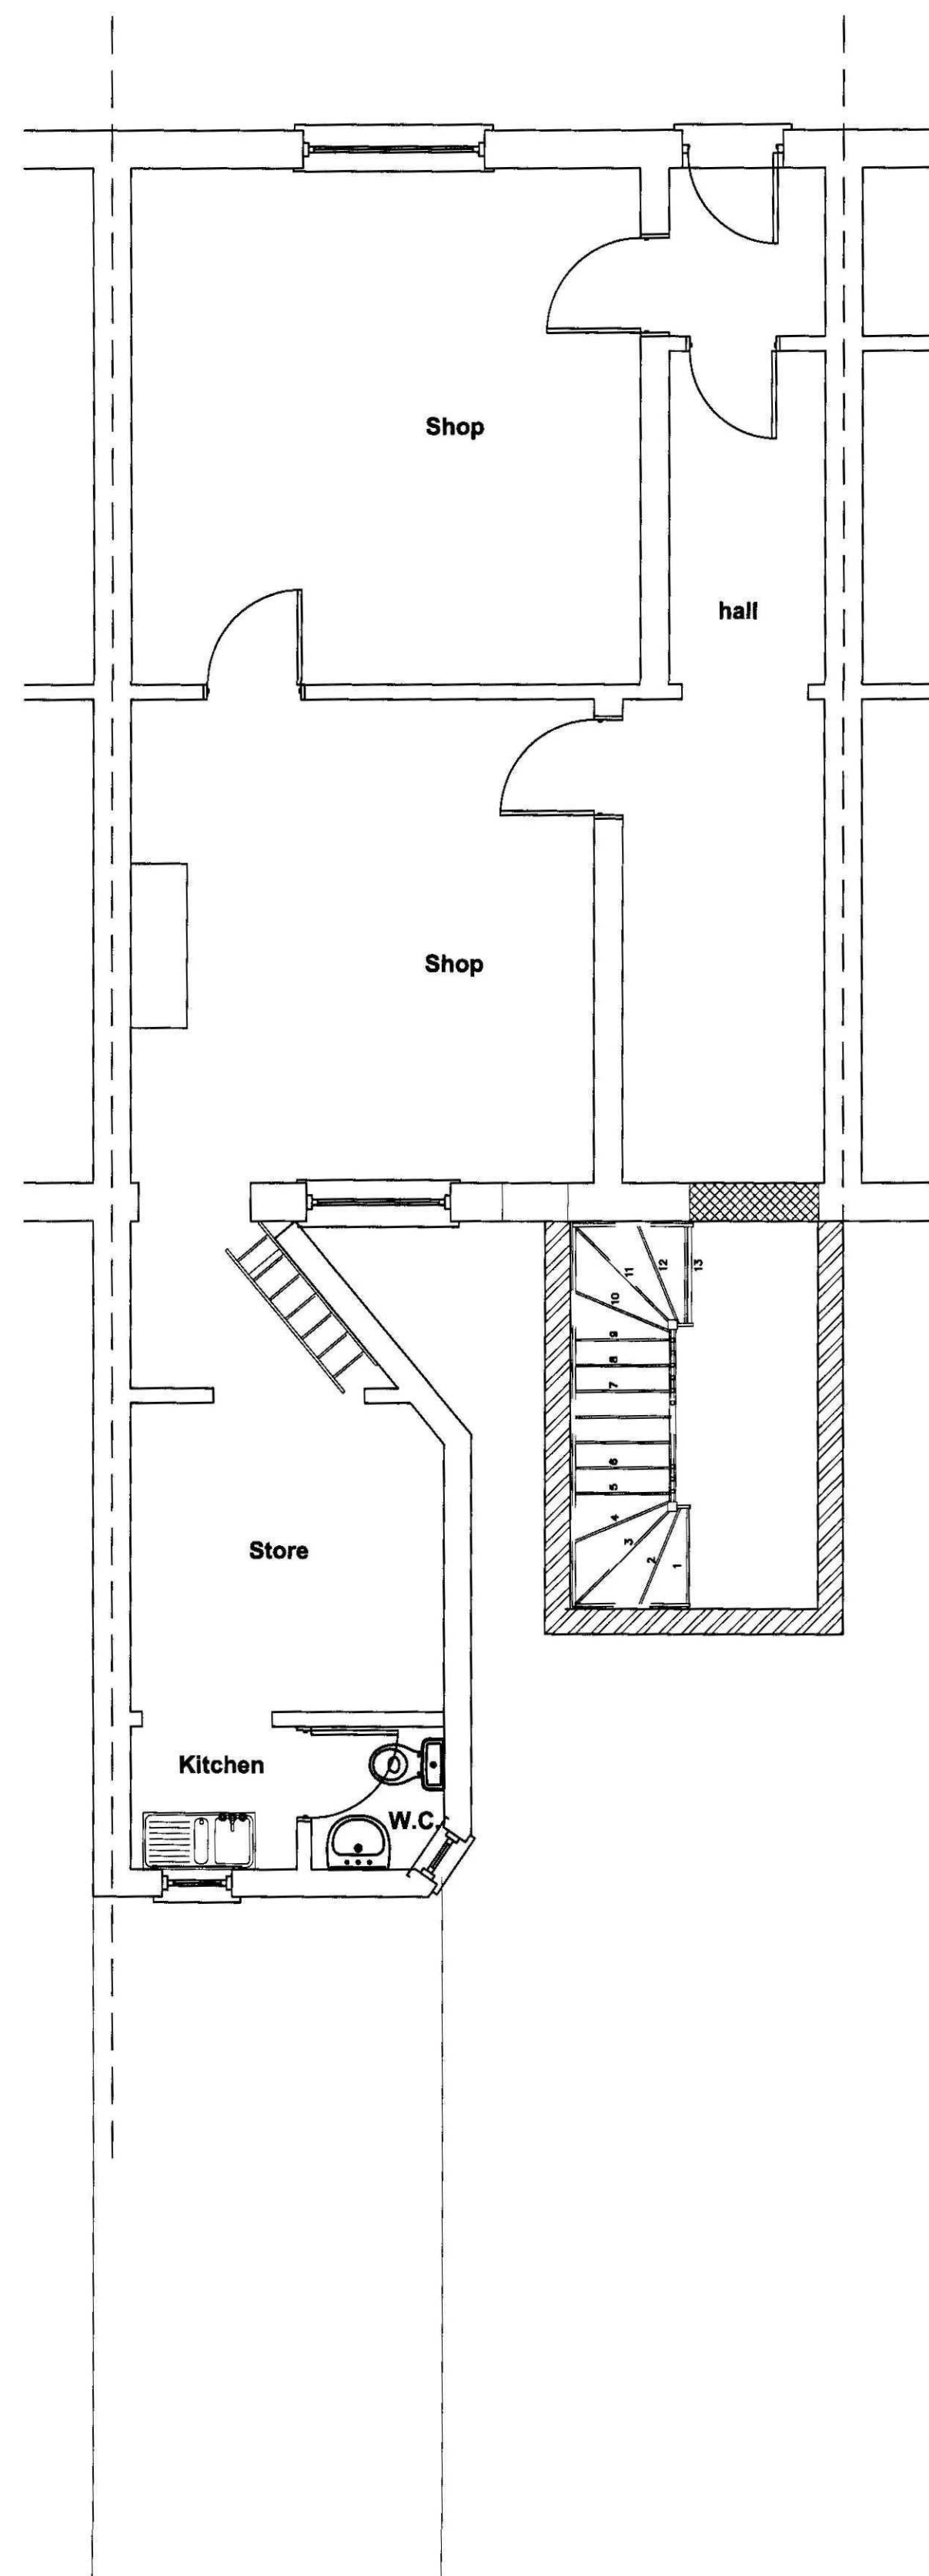


Proposed Upper Ground Floor Plan
Scale 1:50

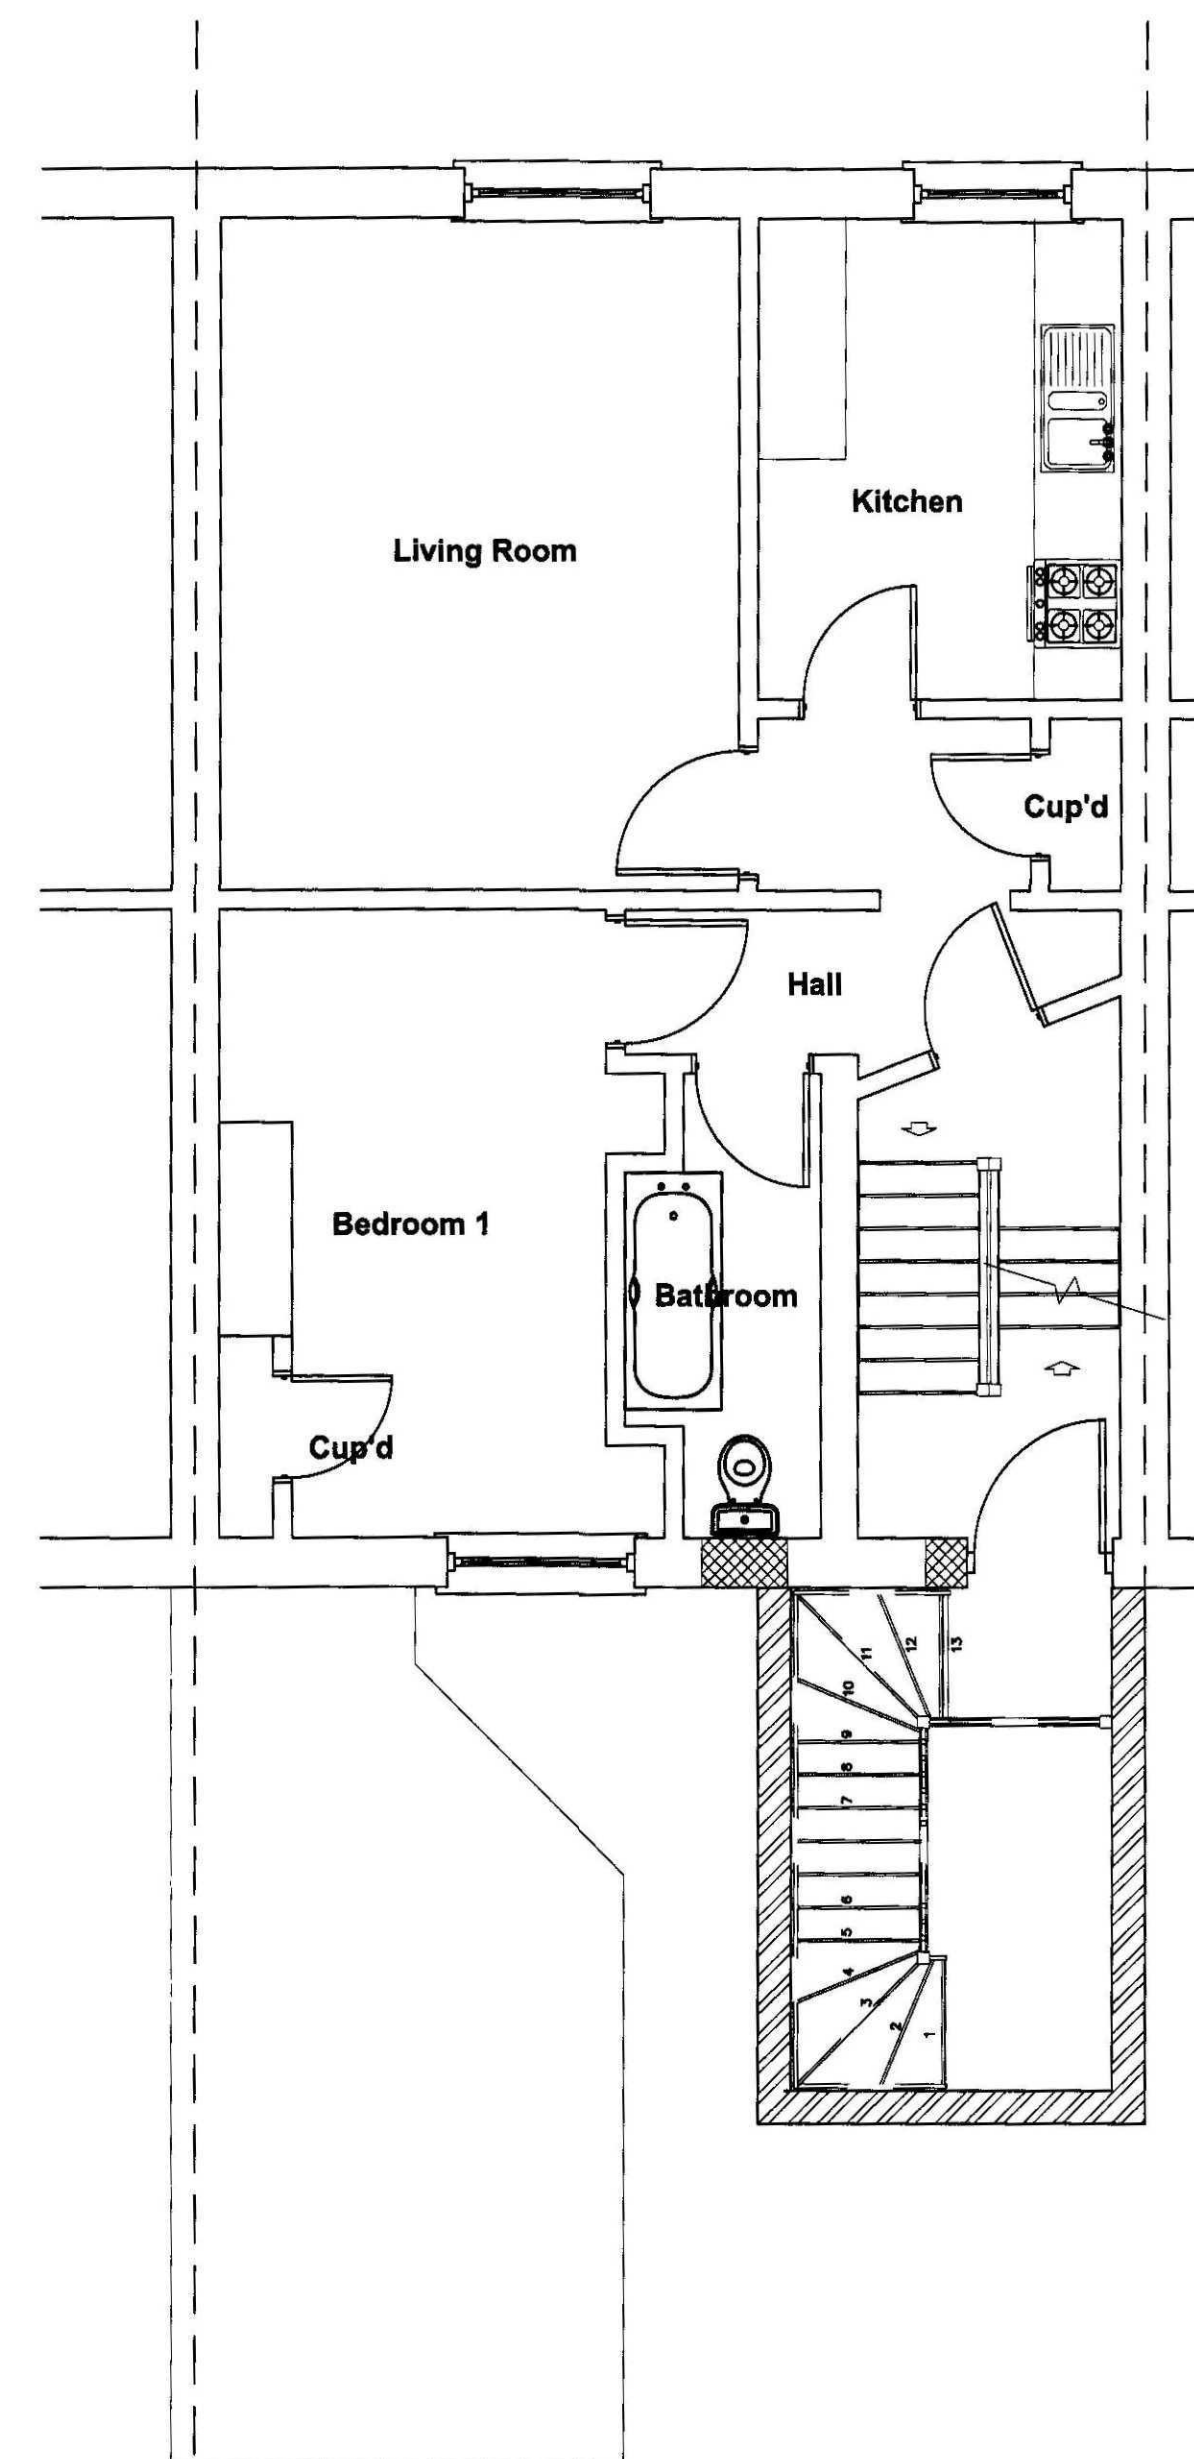

Proposed First Floor Plan
Scale 1:50

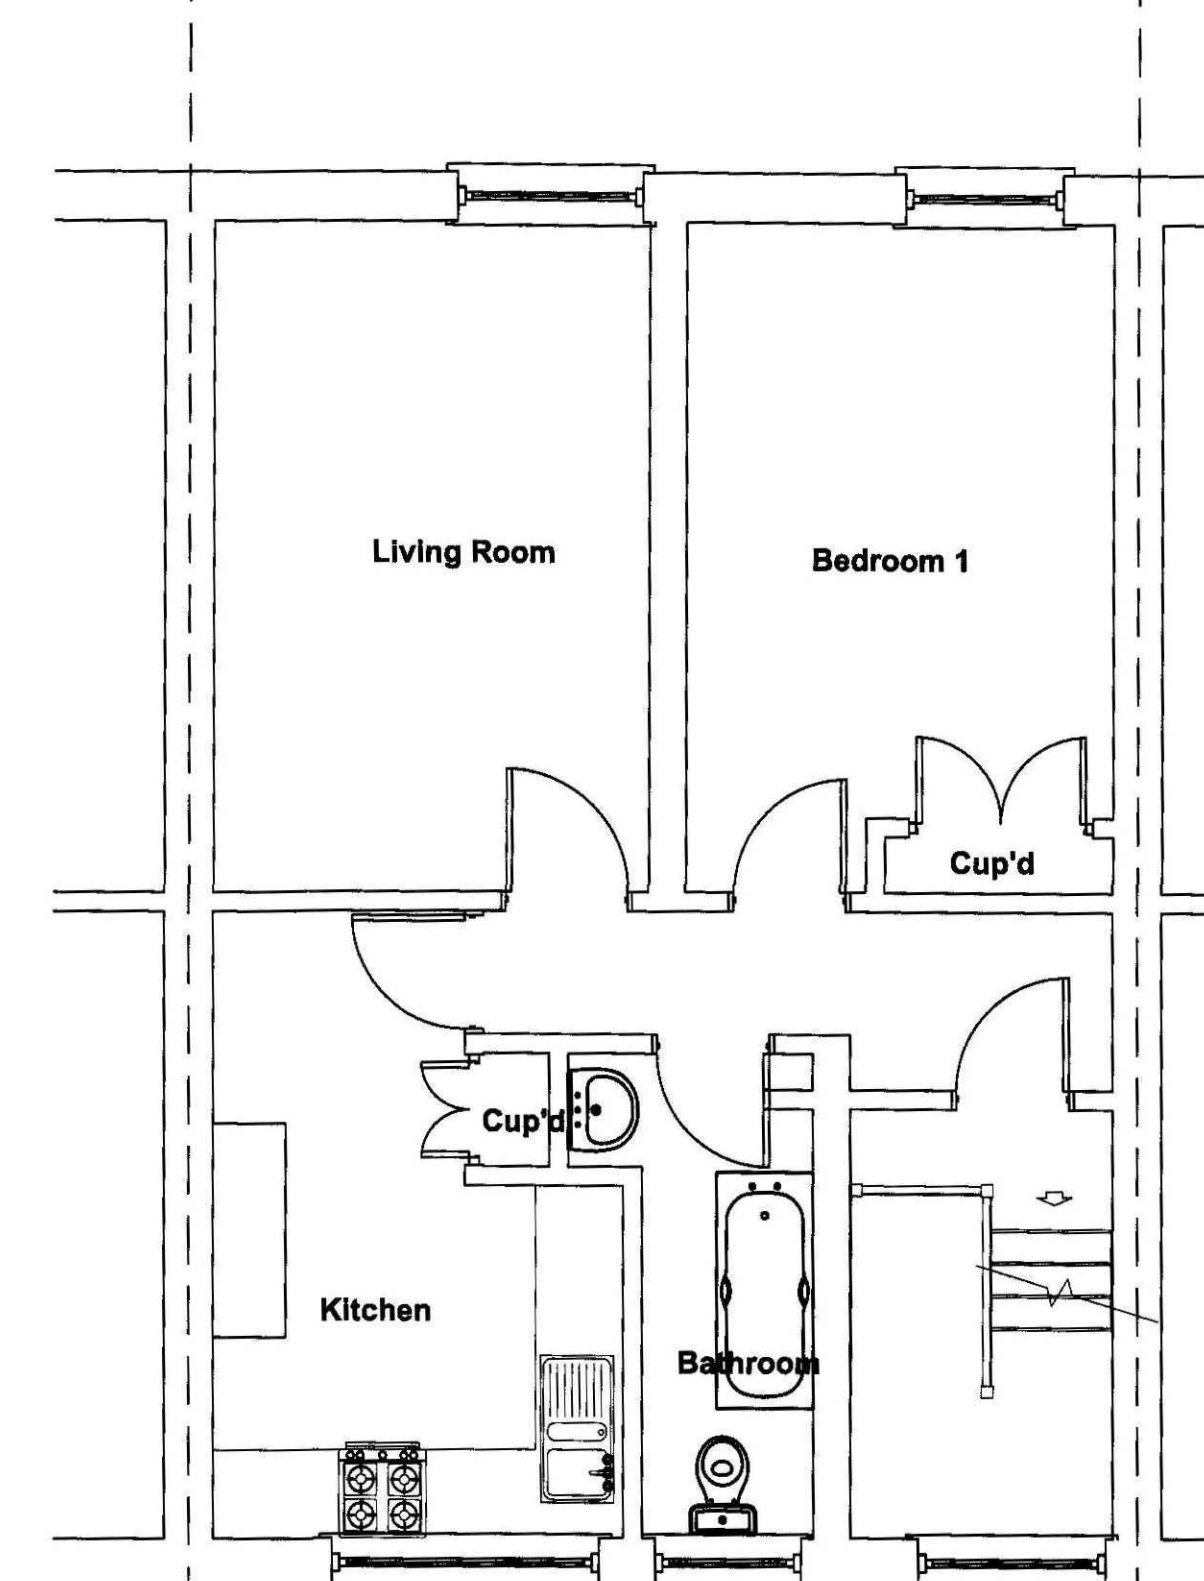

Proposed Second Floor Plan
Scale 1:50

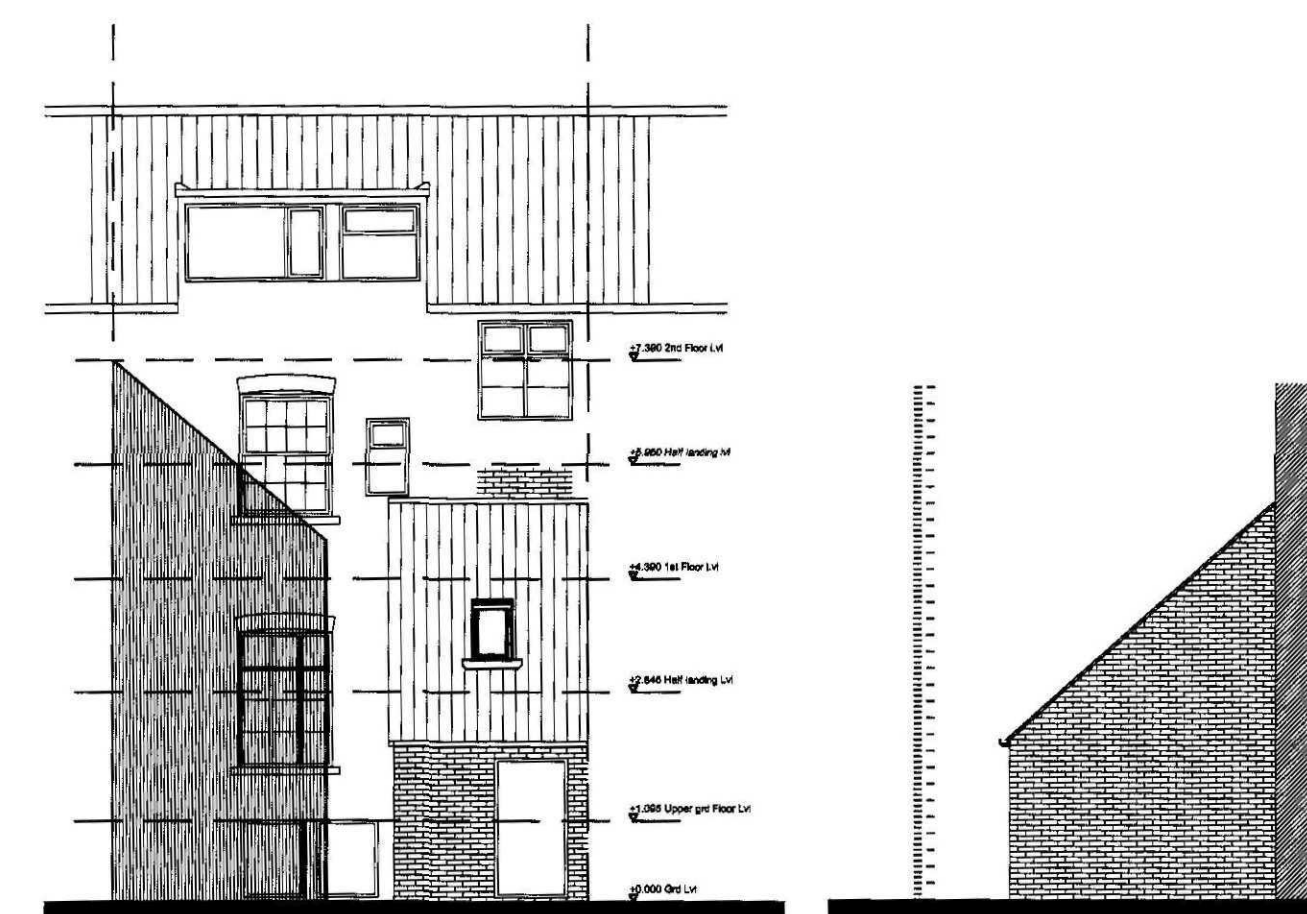

Proposed Rear Elevation
Scale 1:100

Proposed Side Elevation
Scale 1:100

SHD
Planning & Development
21 DEC 2010
Ref: 1056710

Client :
Mr C Bosworth
Willow Villa
10 Green Lane
Spalding

Site :
Proposed External Staircase and
Enclosure to Existing Flats at:
8 Crescent
Spalding
PE11 1AE

remway
Design Ltd

2nd Floor - 5 Sheepmarket
Spalding
PE11 1BH
Tel : 01775 768 921
e-mail: enquiries@remwaydesign.co.uk

Date : dec10 Scale : As Noted

Drawing No:
1980 - 04