



DO NOT SCALE FROM THIS DRAWING
ALL DIMENSIONS TO BE VERIFIED ON SITE

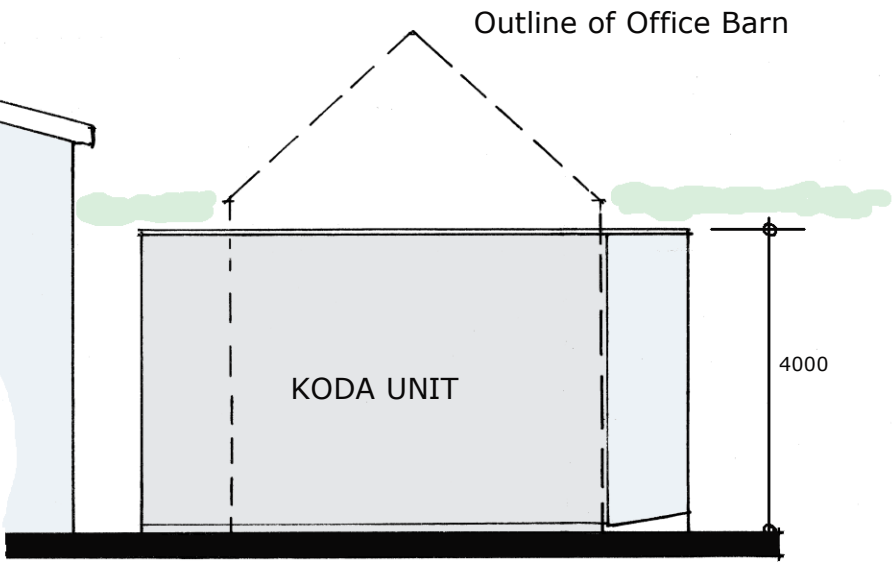

FRONT ELEVATION TO A16



SIDE ELEVATION

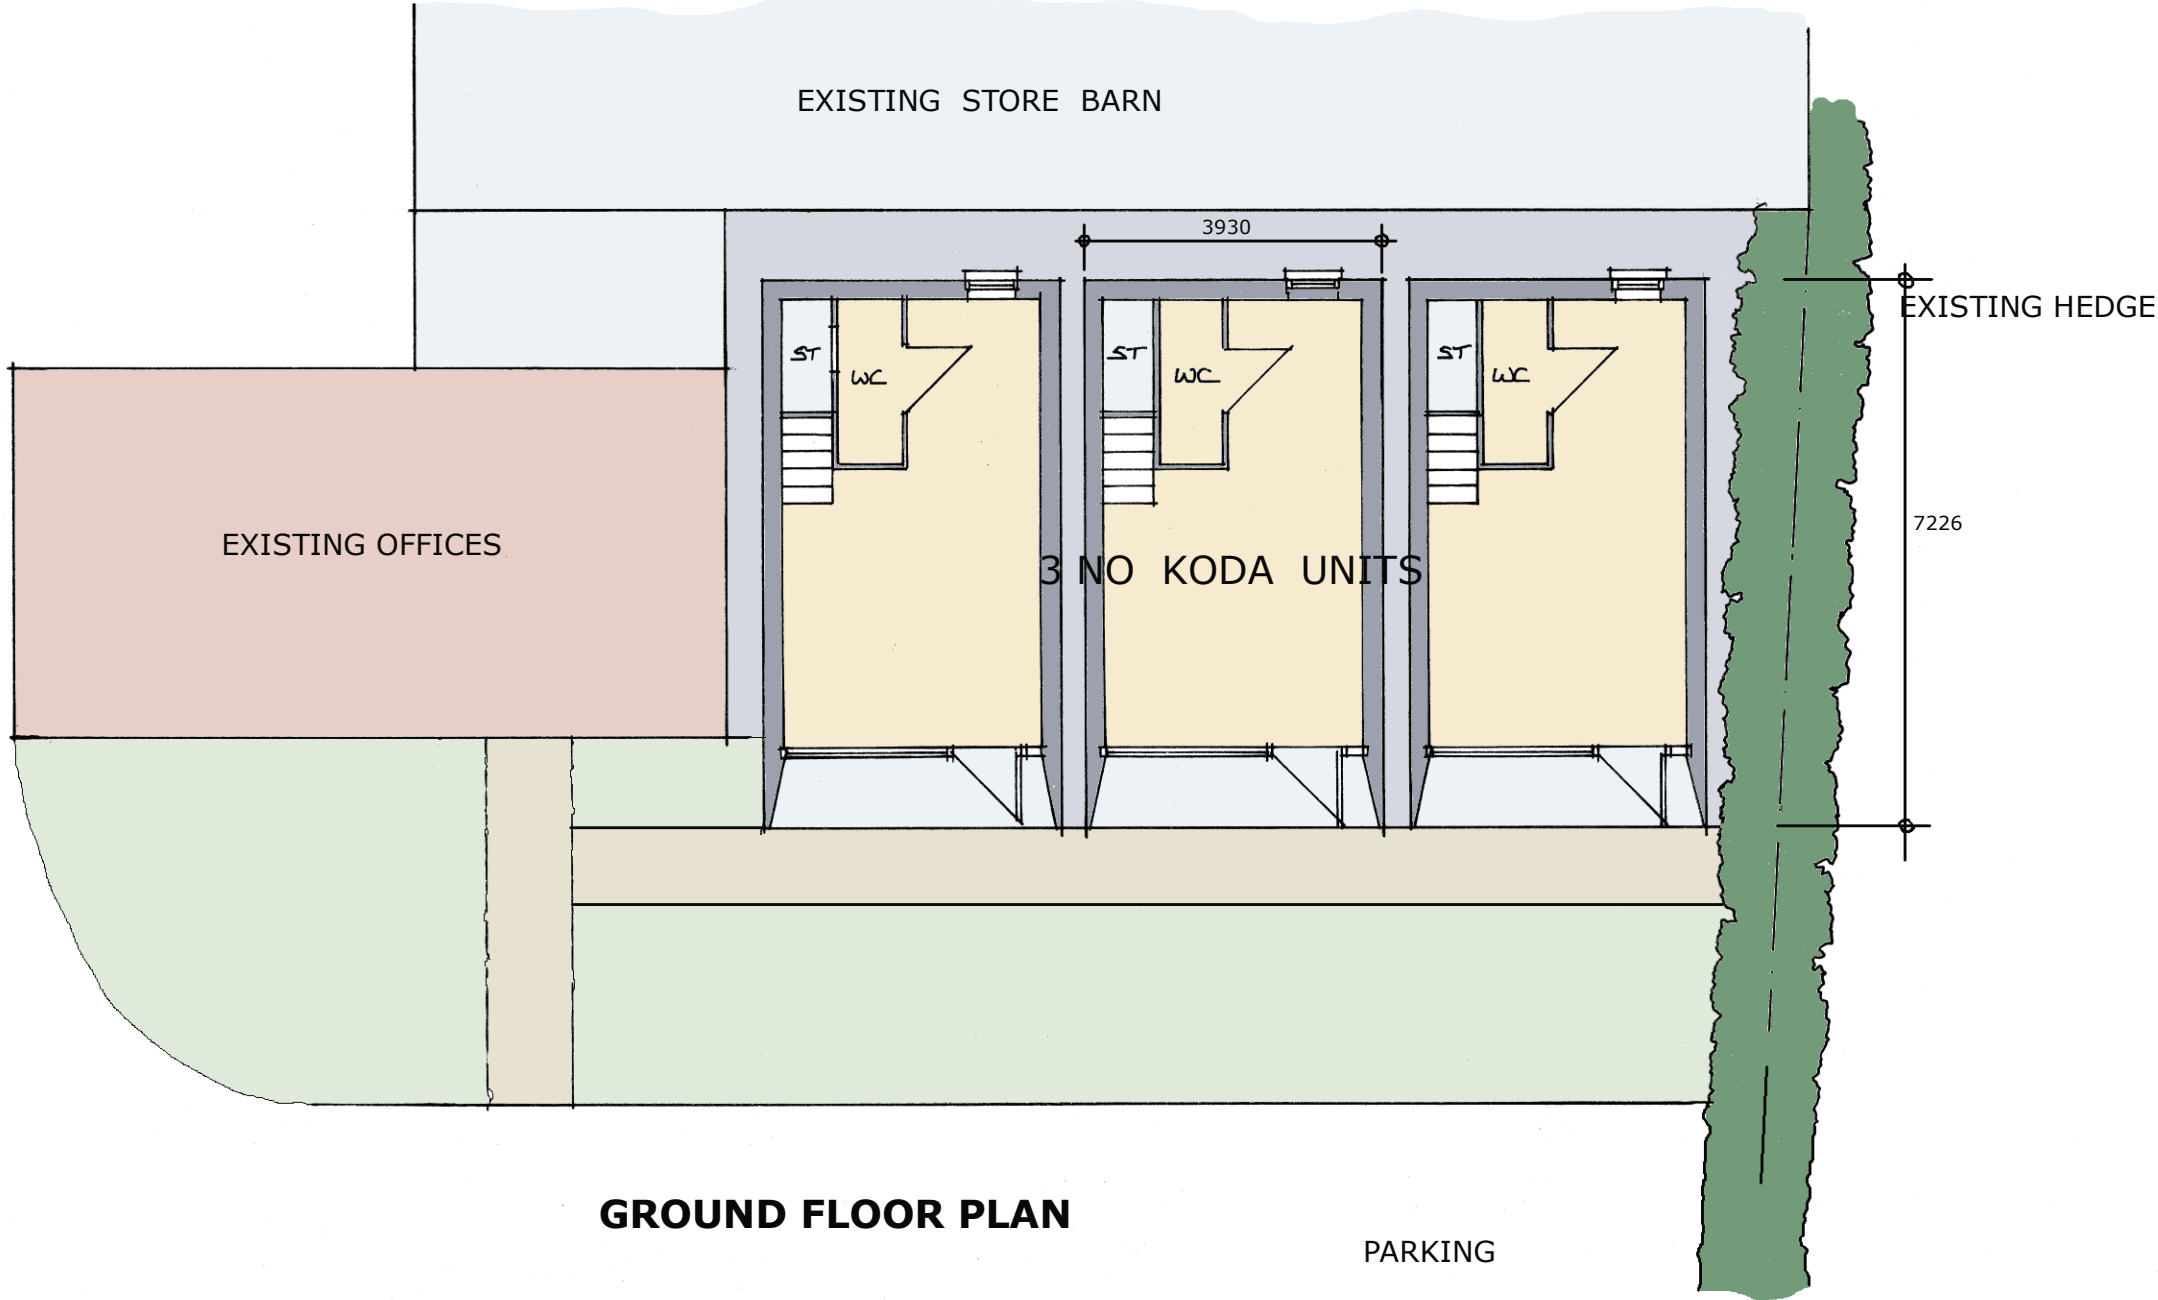

GROUND FLOOR PLAN

M.Arch

Scheme	
3no KODA UNITS AT HOLBEACH ROAD, SPALDING FOR CASTLEBUILD SCAFFOLDING	
Title	
BLOCK ELEVATION AND PLANS	
Drawing No	SD/01
Scale	1:100 @ A3
Date	10:11:23