




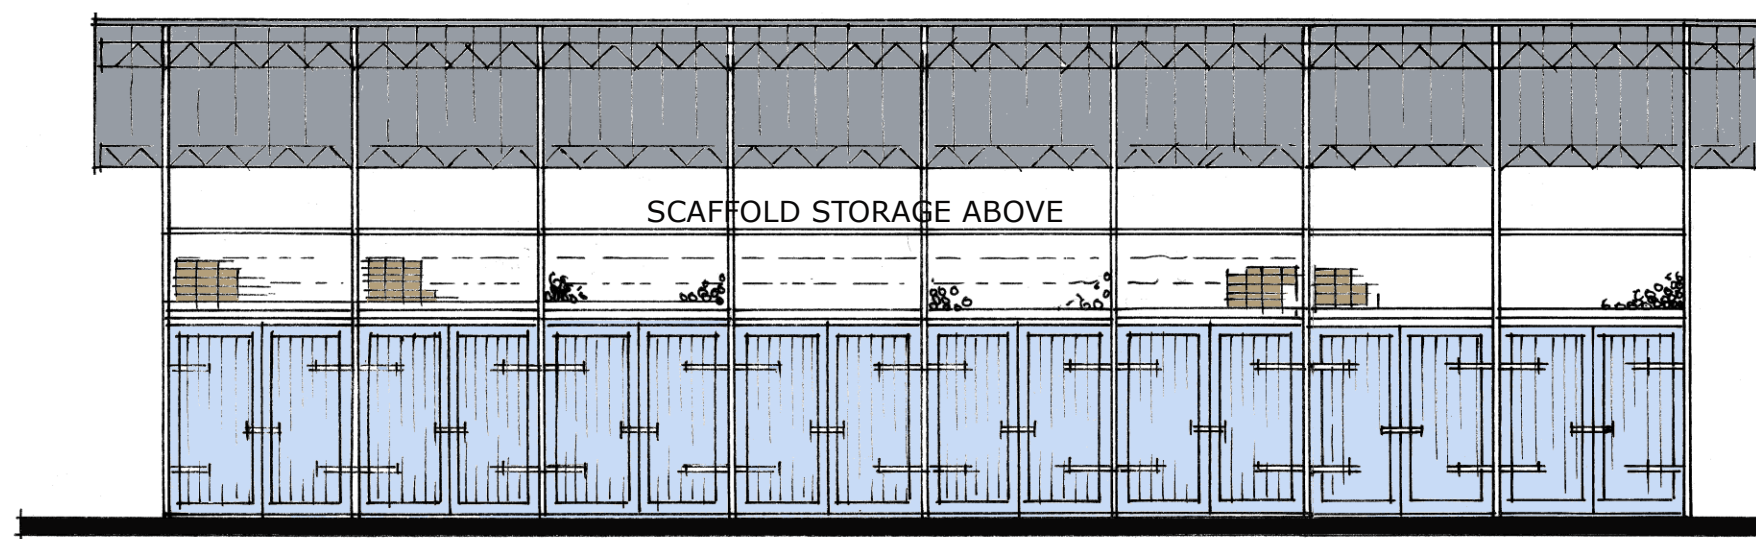


**FRONT ELEVATION**

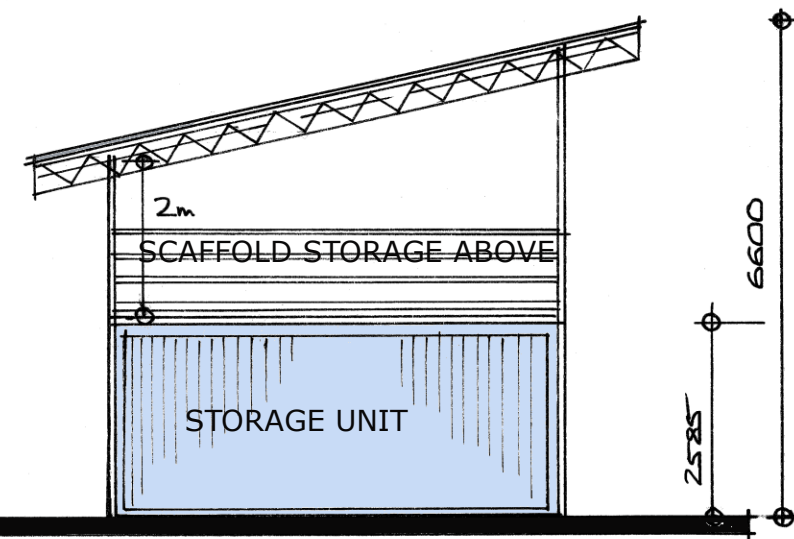


**SIDE ELEVATION**

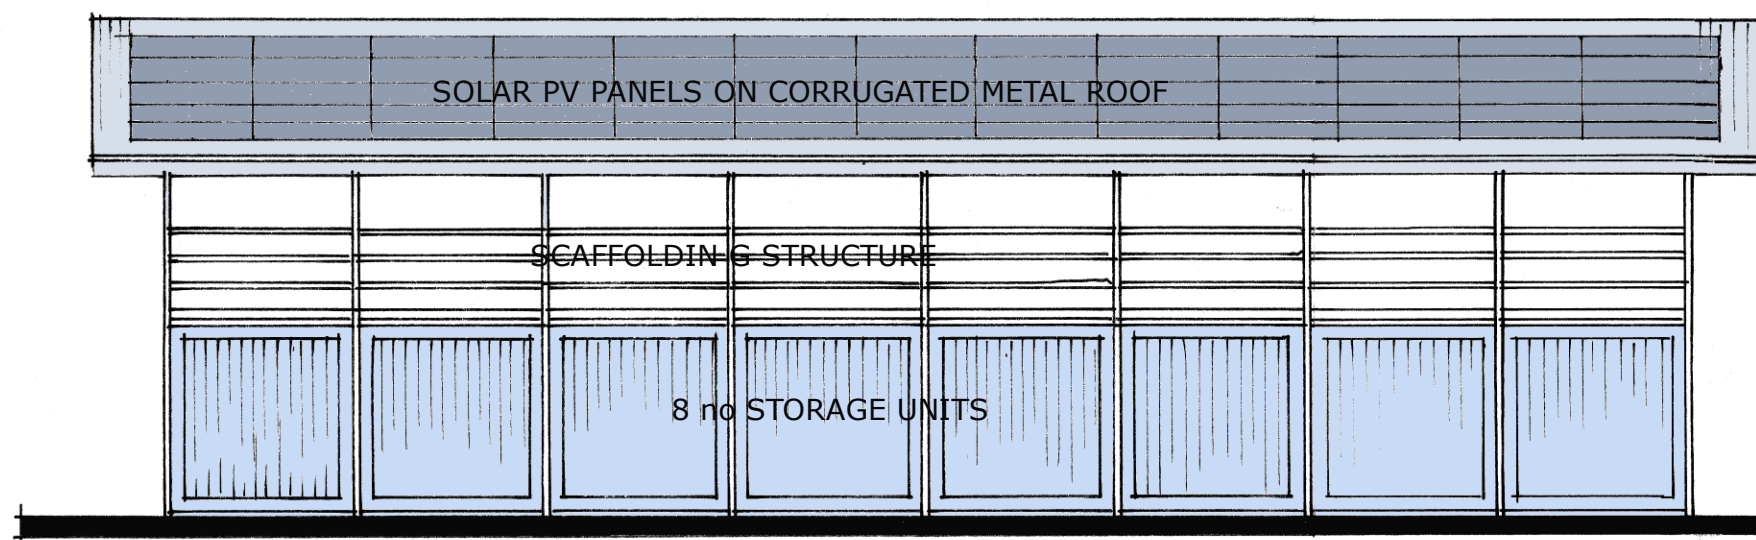

**REAR ELEVATION**

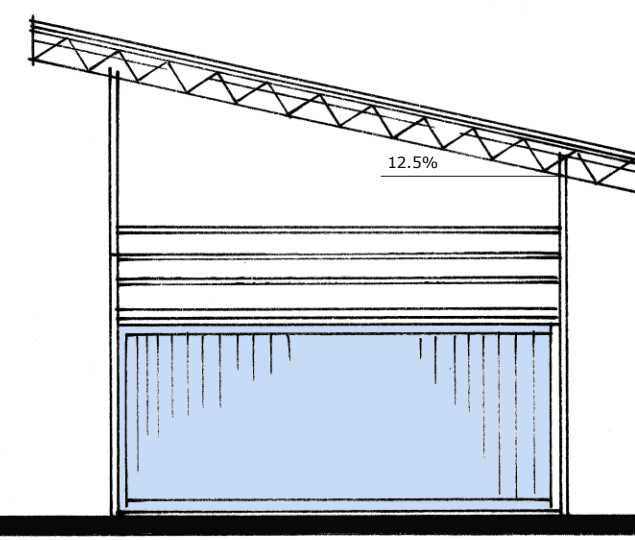

**SIDE ELEVATION**

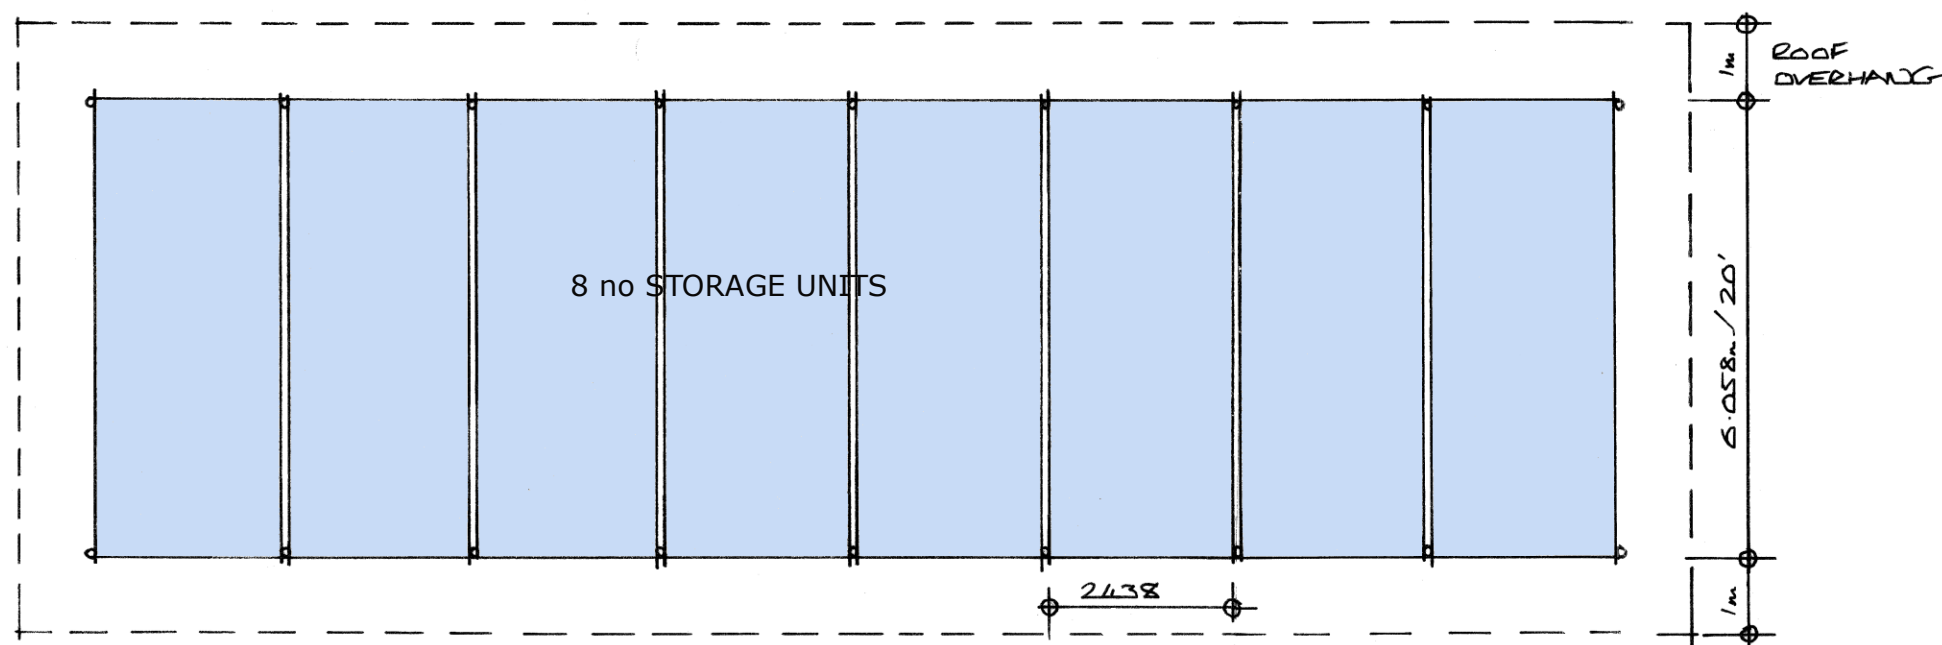

**GROUND FLOOR PLAN**

**M.Arch**

Scheme

**8no STORAGE UNITS AND ROOF AT  
HOLBEACH ROAD, SPALDING  
FOR  
CASTLEBUILD SCAFFOLDING**

Title

**ELEVATIONS AND PLANS**

Drawing No

SD/02

Scale

1:100 @ A3

Date

14:11:23

ORIGINAL BLOCK WIDTH 100MM -THIS PRINT MAY BE REDUCED