




Contractor to check all Dimensions on site prior to ordering materials / commencing work.Do Not Scale from this Drawing - If In doubt then please ask

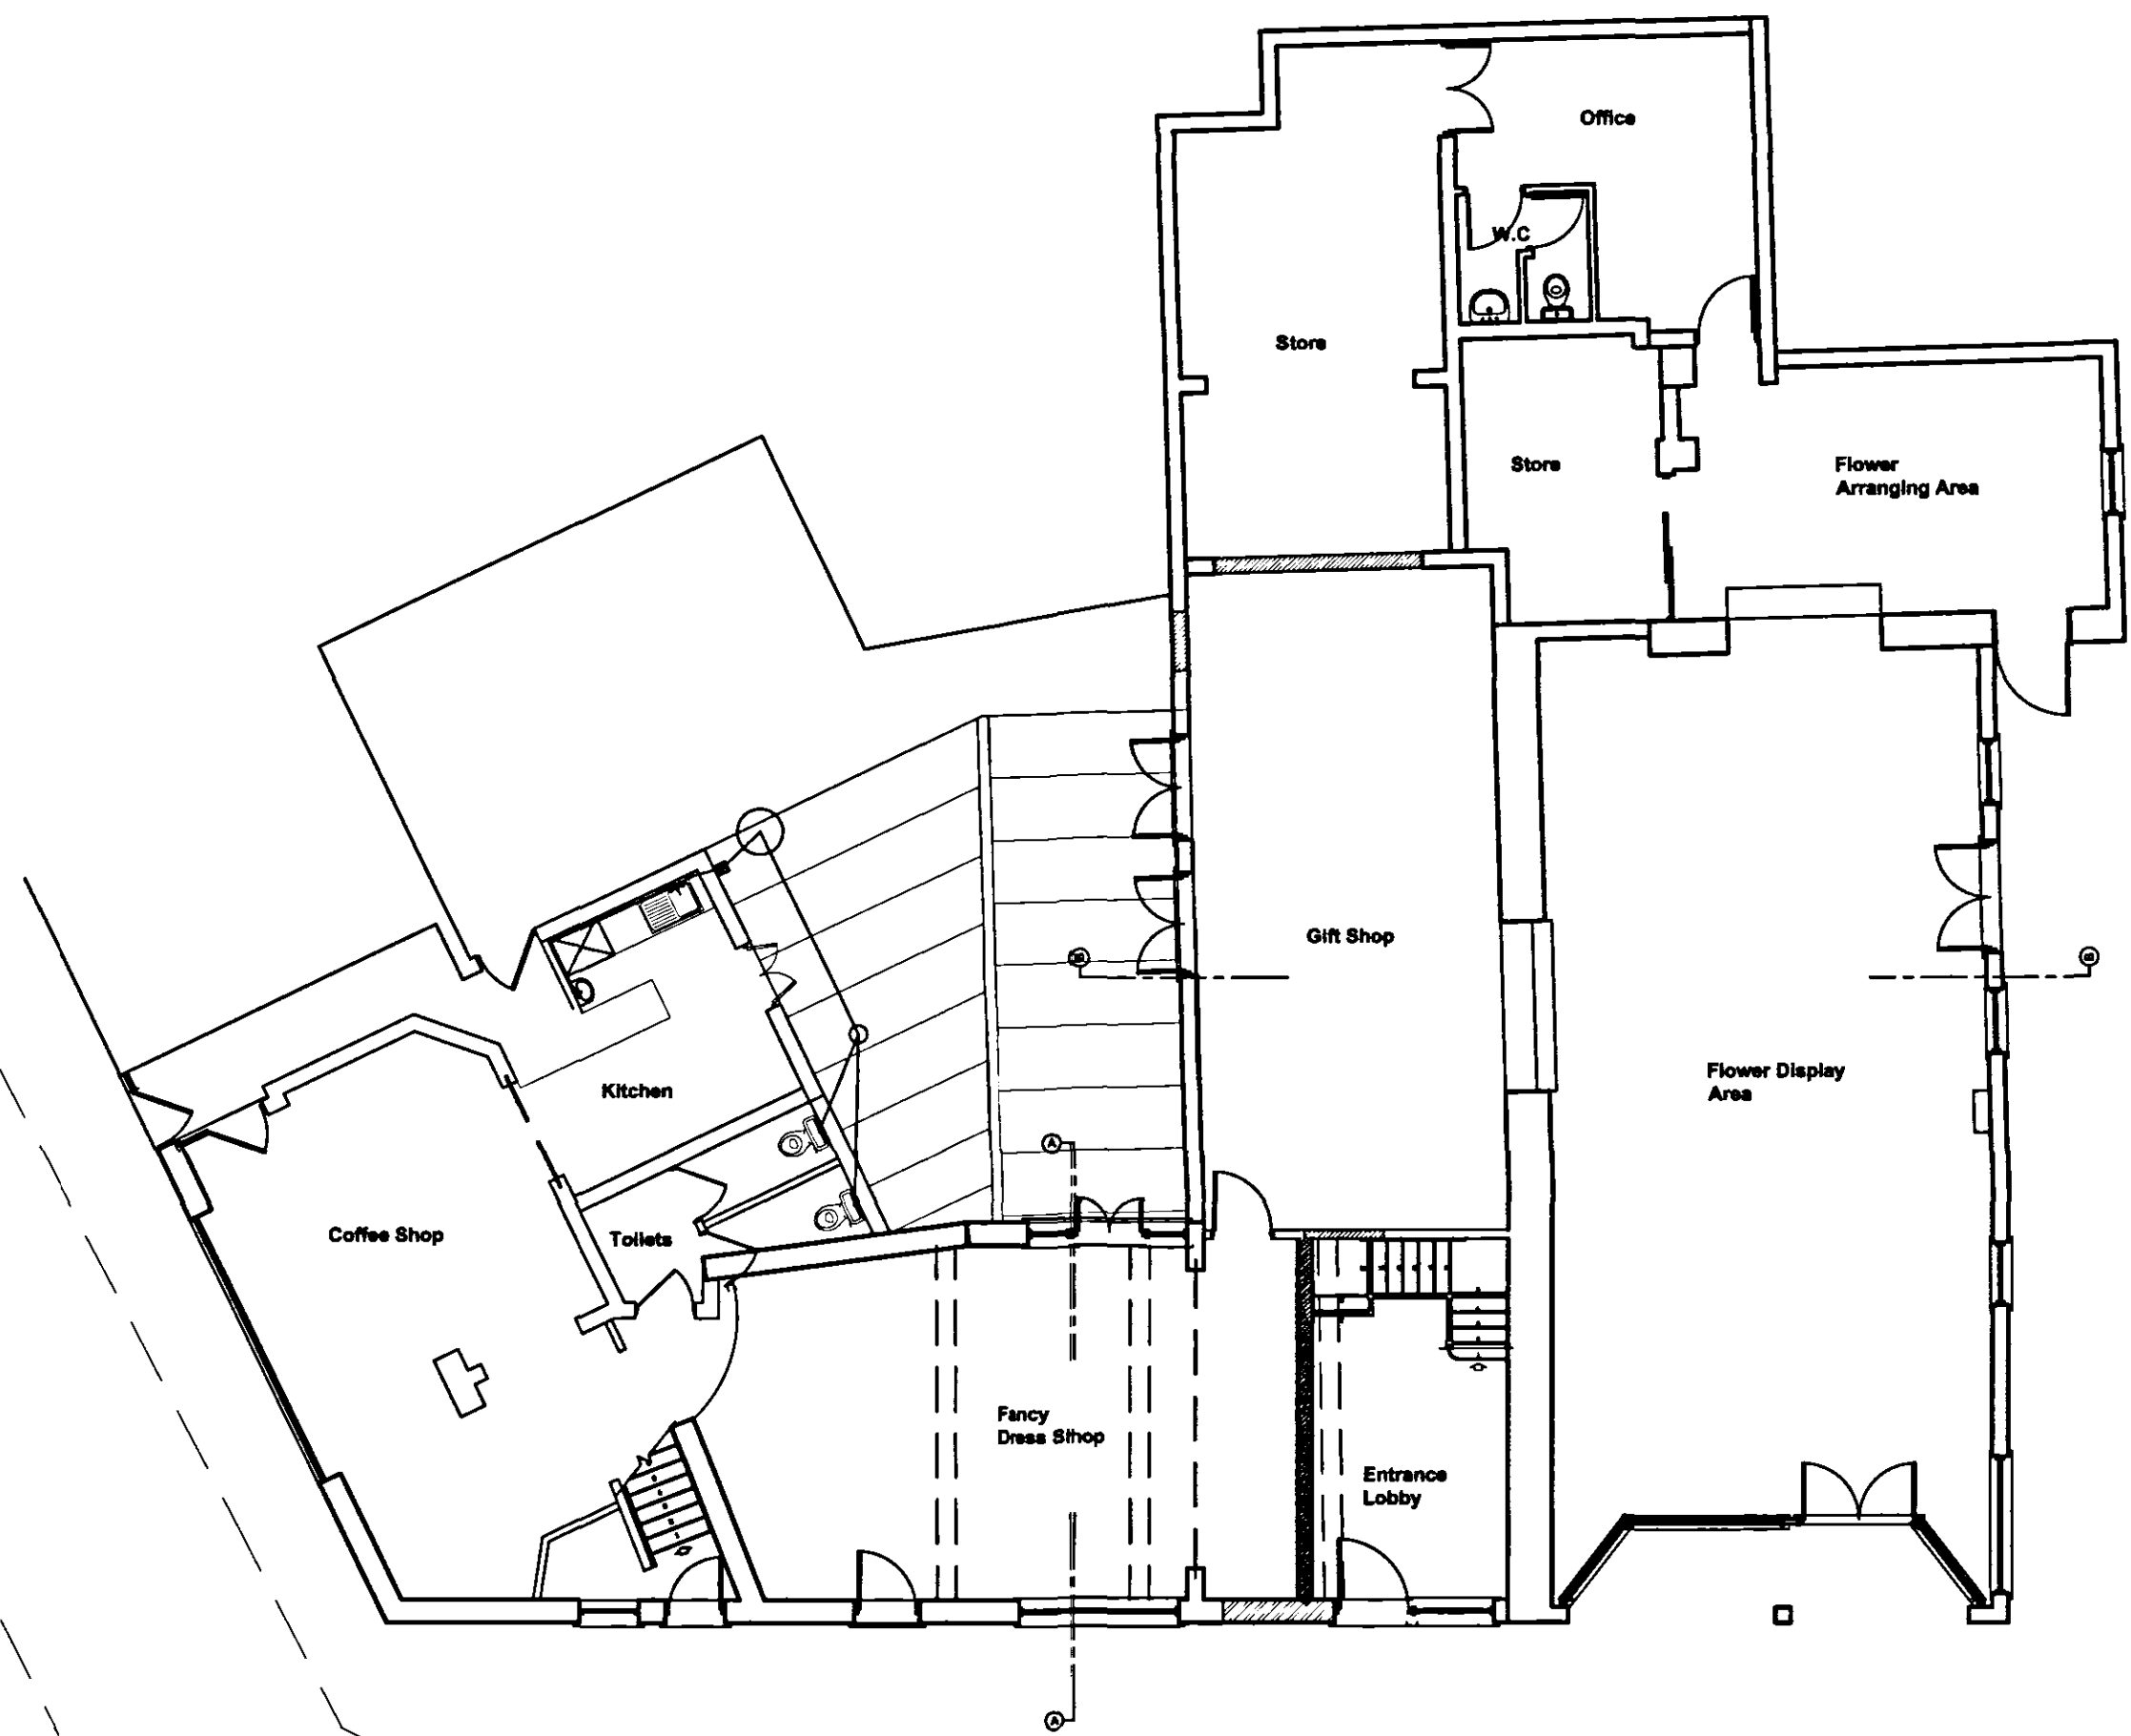

Proposed Ground Floor Plan  
Scale 1:100

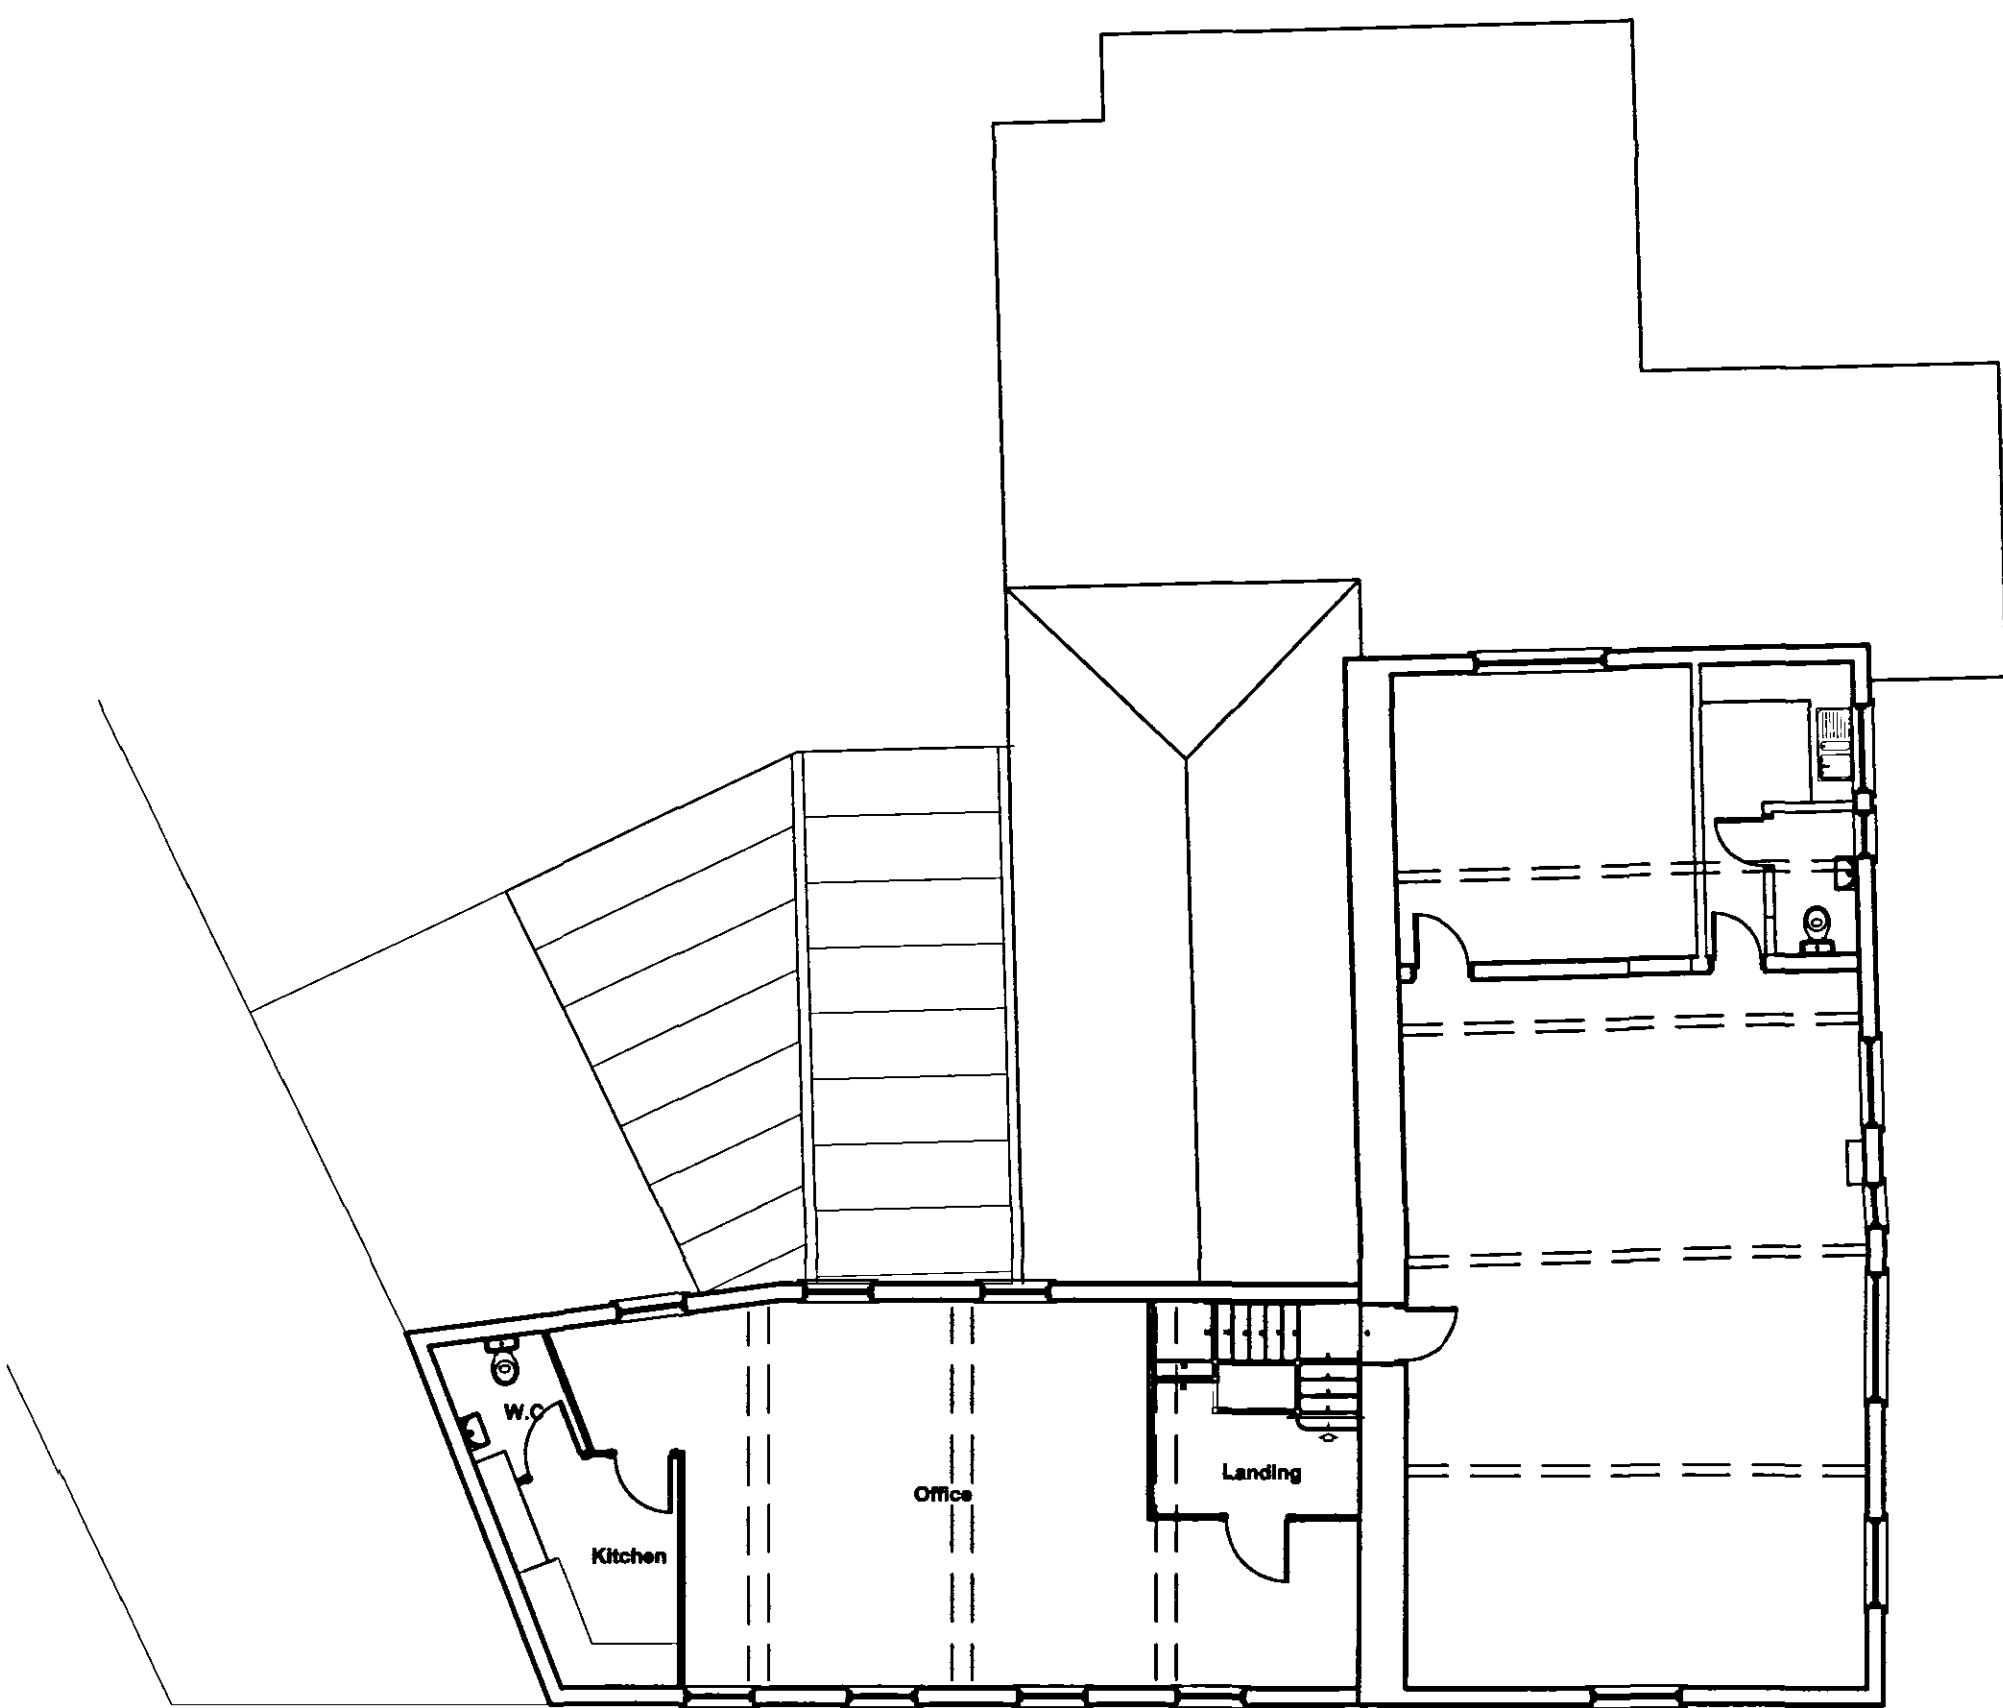

Proposed First Floor Plan  
Scale 1:100

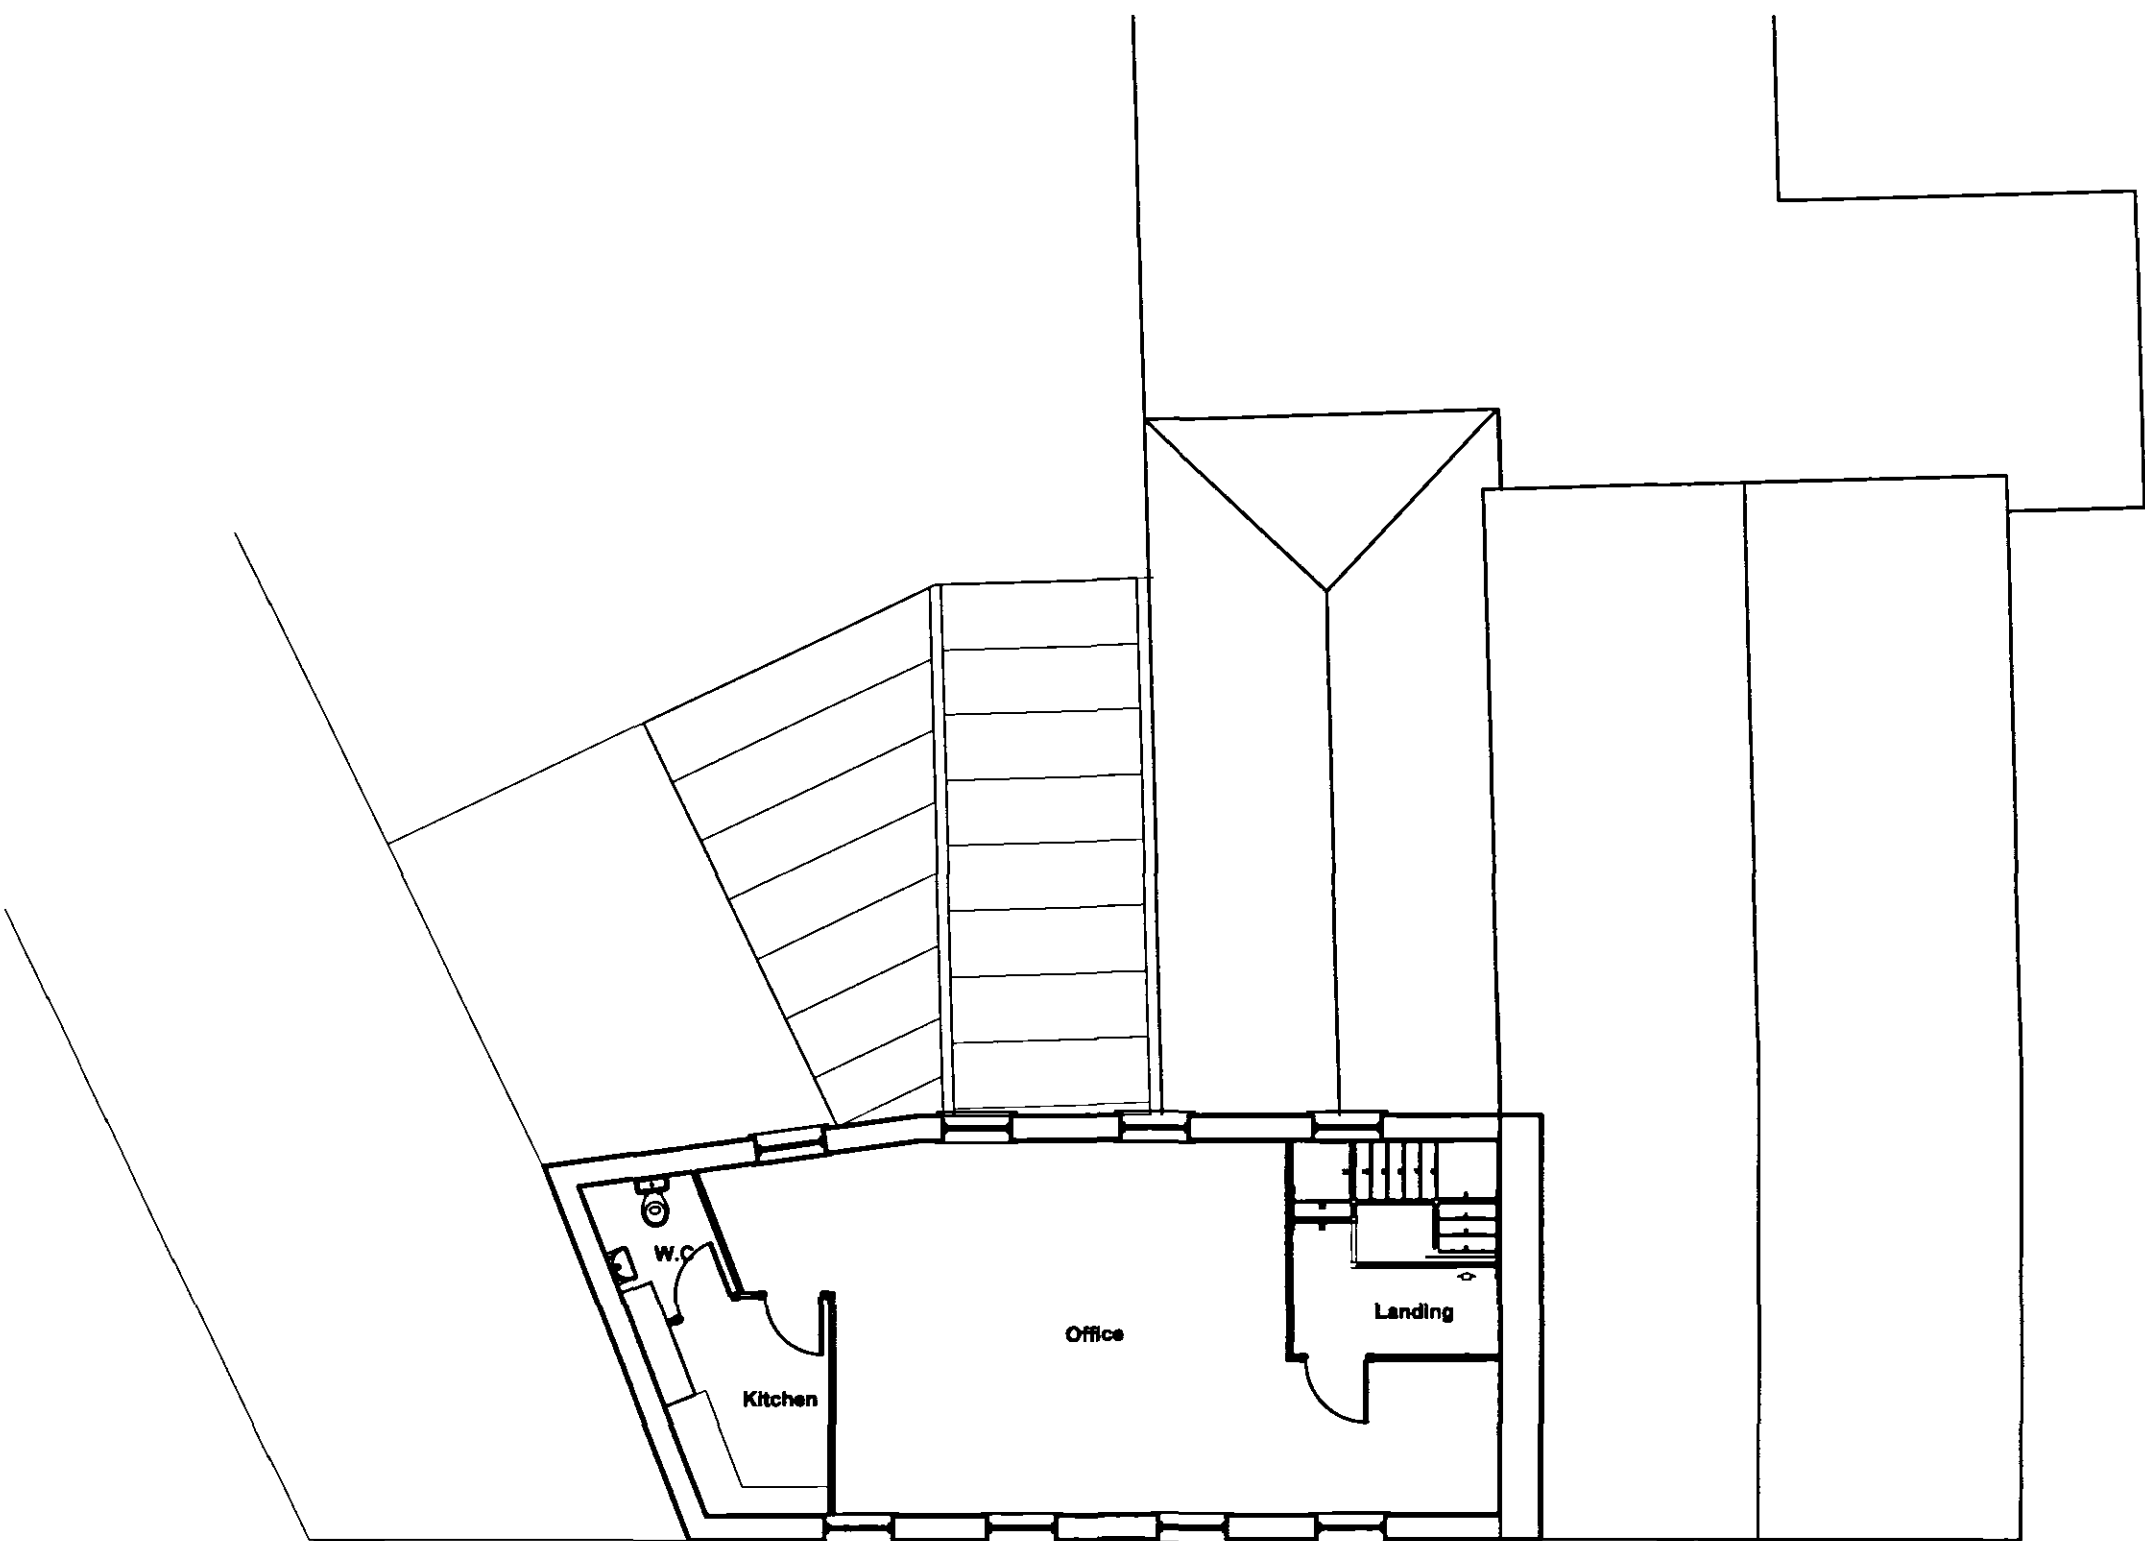

Proposed Second Floor Plan  
Scale 1:100

GENERAL CONDITIONS  
Contractors are responsible for checking all dimensions on site when work commences and before ordering any materials. Any discrepancies should be brought to the attention of the Client for remedial action before commencing further.  
All details shown are based on typical site conditions for that area, any abnormal conditions should be brought to the attention of the Client and Local Authority.  
The notes shown are mainly to cover the requirements of Building Regulations and should not be treated as full specification.  
No allowance has been made for any Structural Calculations, a "SAP" calculation, Soil Investigation or Flood Risk Assessment. If deemed necessary then these will be a chargeable extra. All steel beam sizes shown on drawing are all subject to confirmation from Structural Engineer.  
All materials not specified to be of a standard suitable for the work proposed and be fit for purpose. All work to be in accordance with good building practice and all necessary BS codes for Workmanship on Building Sites.

Client : **Flowers 'N' Things**  
3 Red Lion Street  
Spalding  
PE11 1SX

Site : **Proposed First and Second Floors Change of Use to Office Accommodation**

**remway Design Ltd**  
2 Red Lion Street  
Spalding  
PE11 1SX  
Tel / Fax: 01775 768 921  
Mobile : 07815 112 058  
e-mail: jason@remwaydesign.co.uk

Date : Feb07 Scale : As Noted

Drawing No: **1445 - 02**

SHDC  
Planning & Development  
- 3 AUG 2007  
Ref: 1057/07

**DETERMINED PLAN**

PLEASE NOTE:  
Due to areas of the structure being covered, unexposed or otherwise inaccessible the notes / specifications of existing materials are subject to confirmation of site when it is feasible to expose the relevant areas of construction.