


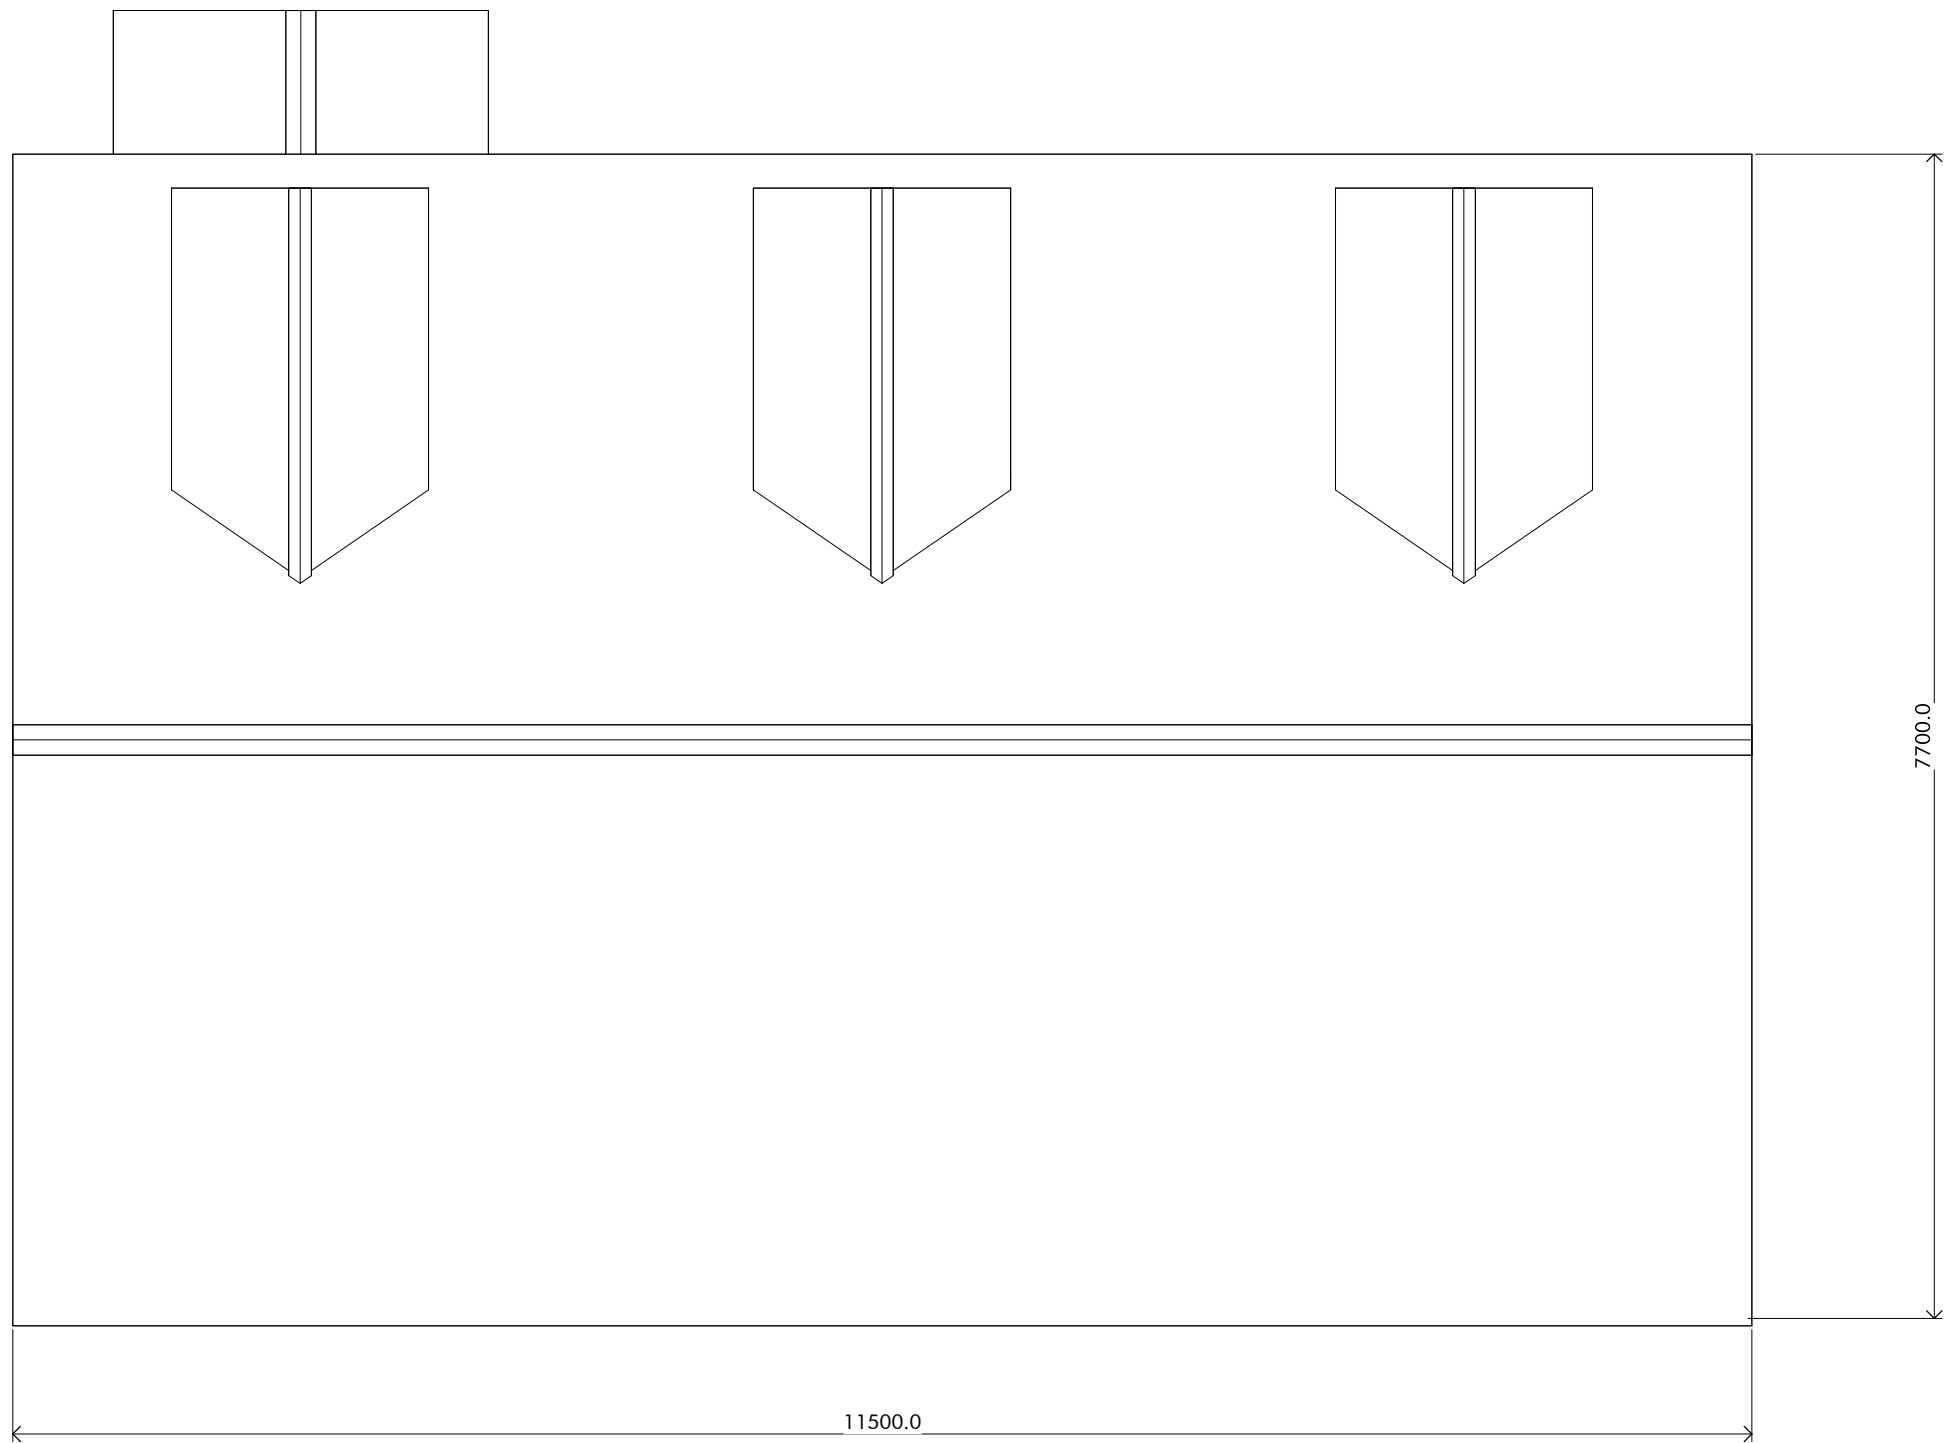

Roof Plan - Proposed

B	ERS	11.11.24	Updating layout and elevations
A	ERS	24.07.24	Another layout option
-	ERS	18.07.24	First Issue


Rev	Drawn	Date	Details
-----	-------	------	---------



TMV Architects
The Repeater Station
London Road
Norman Cross
Peterborough PE7 3TB
info@tmvarchitects.co.uk
01733 794 795
tmvarchitects.co.uk

Note
Contractors must work only to figured dimensions which are to be checked on site, any discrepancies are to be reported to the architect before proceeding
All rights described in chapter IV of the copyright, designs and patents act 1988 have been generally asserted

Information contained within this drawing is the sole copyright of TMV Architects and should not be reproduced or imparted to a third party without written permission

 

Planning

Drawing Name
Proposed Roof Plan

Project Name 8 Sandringham Walk, Spalding, Peterborough, PE11 2RS	Project No. 1140	Dwg No. 007
Rev. 8	Scale 1 : 50 @ A1	Date 11/11/2024
Drawn ERS		