


Area Schedule

Floor Level	Area (m2)	Area (sq ft)
First Floor	71.9 m²	773.99 ft²
Ground Floor	71.9 m²	773.99 ft²
	143.8 m²	1547.98 ft²

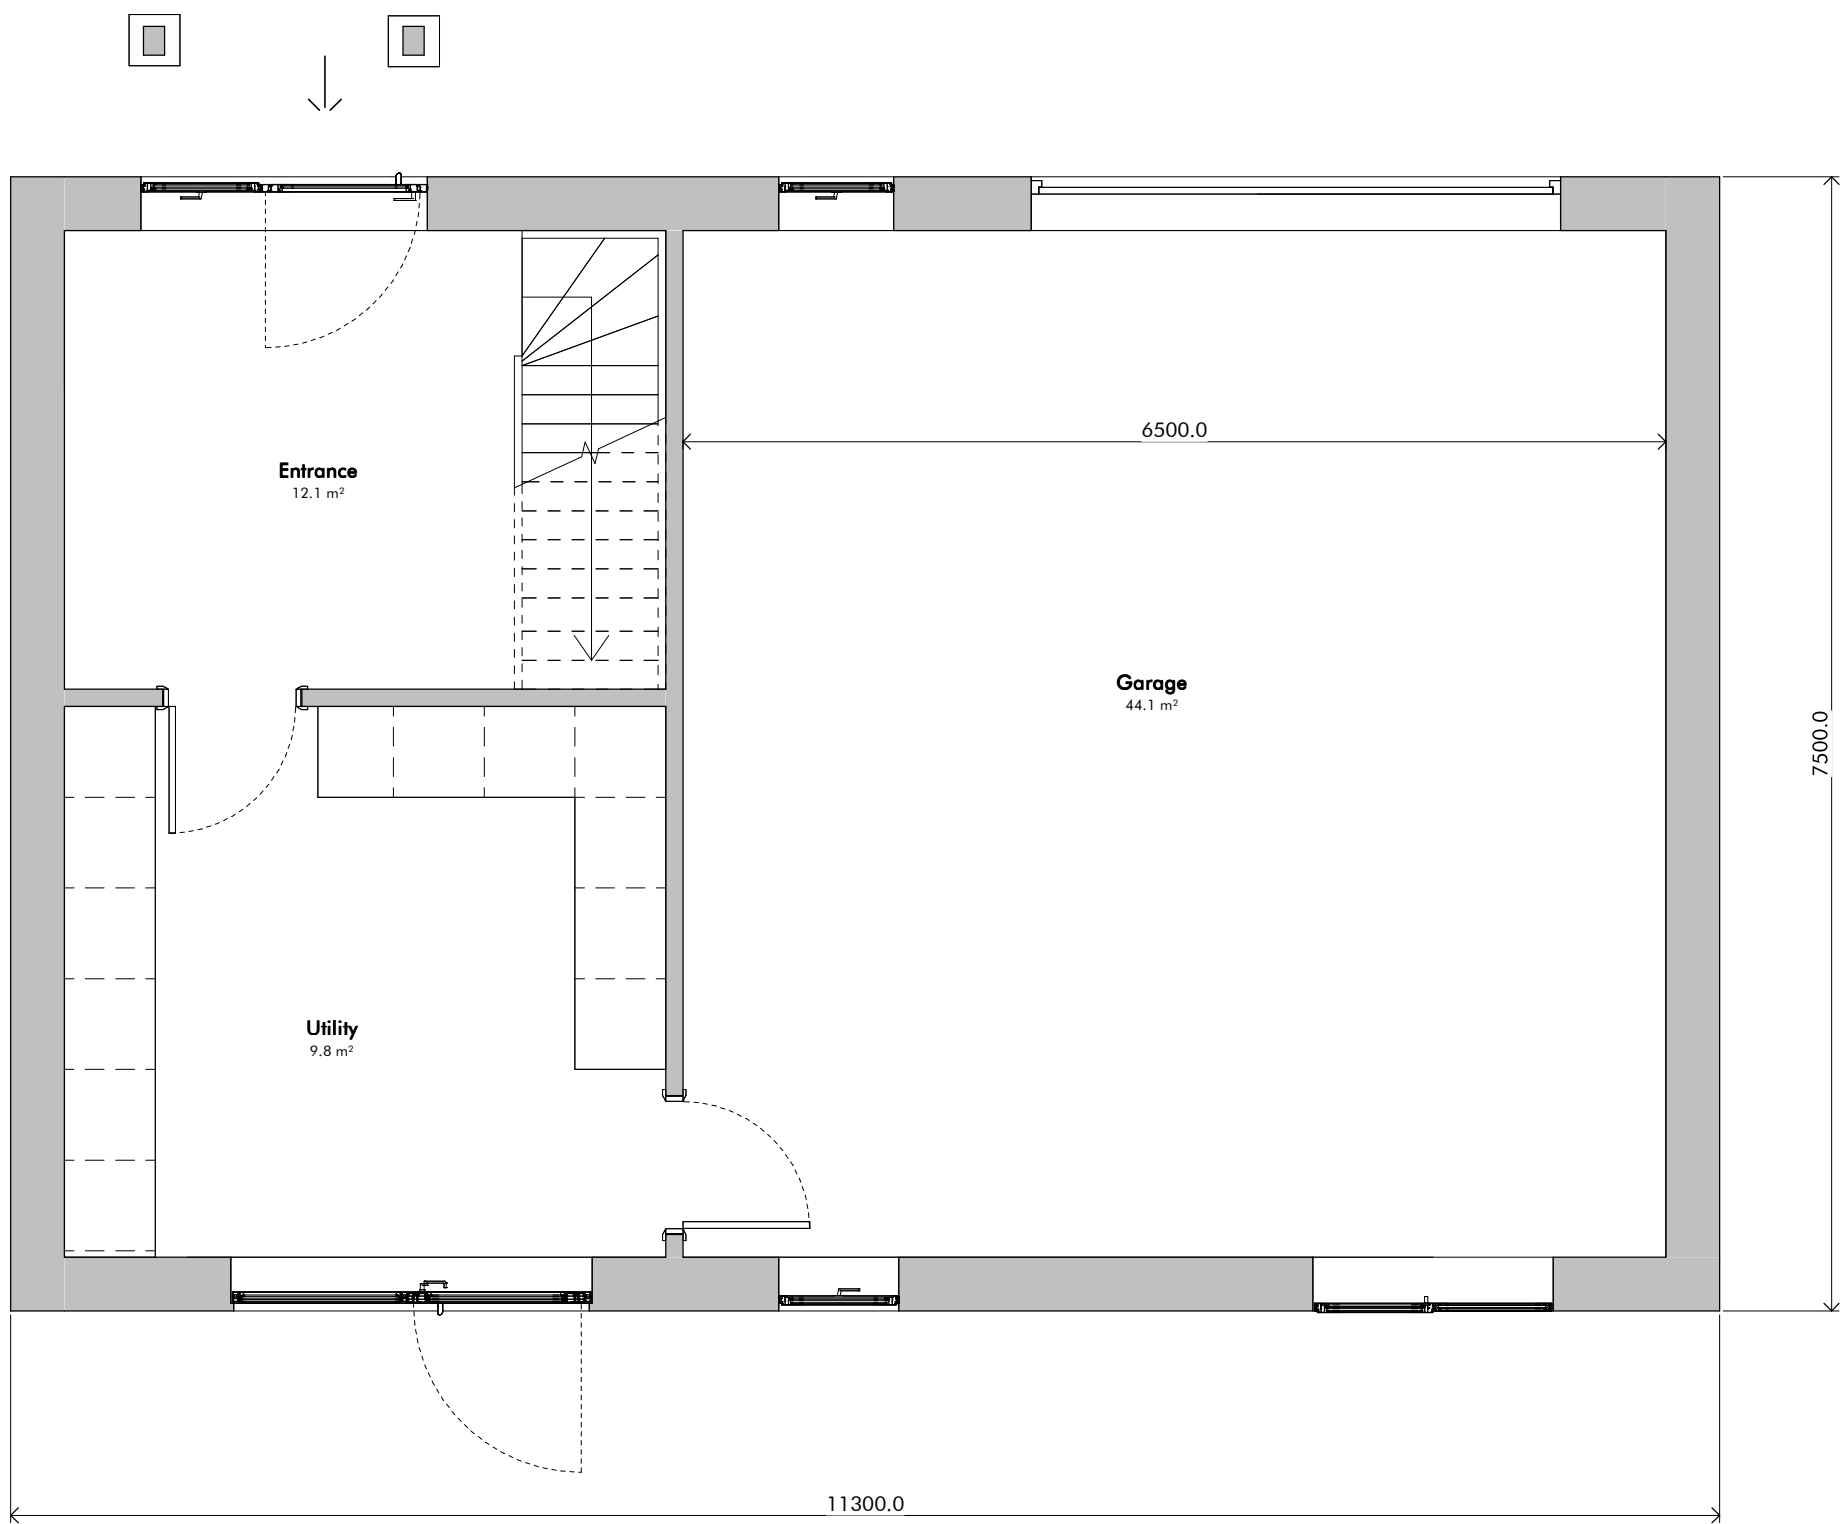

Ground Floor - Proposed


B	ERS	11.11.24	Updating layout and elevations
A	ERS	24.07.24	Another layout option
-	ERS	18.07.24	First Issue

Rev Drawn Date Details



TMV Architects
The Repeater Station
London Road
Norman Cross
Peterborough PE7 3TB
info@tmvarchitects.co.uk
01733 794 795
tmvarchitects.co.uk

Note
Contractors must work only to figured dimensions which are to be checked on site, any discrepancies are to be reported to the architect before proceeding
All rights described in chapter IV of the copyright, designs and patents act 1988 have been generally asserted
Information contained within this drawing is the sole copyright of TMV Architects and should not be reproduced or imparted to a third party without written permission

 

Planning

Drawing Name
Proposed Ground Floor Plan

Project Name 8 Sandringham Walk, Spalding, Peterborough, PE11 2RS	Project No. 1140	Dwg No. 005
Rev. 8	Scale 1 : 50 @ A1	Date 11/11/2024
Drawn ERS		