


Contractor to check all Dimensions on site prior to ordering materials / commencing work. Do Not Scale from this Drawing - If in doubt then please ask

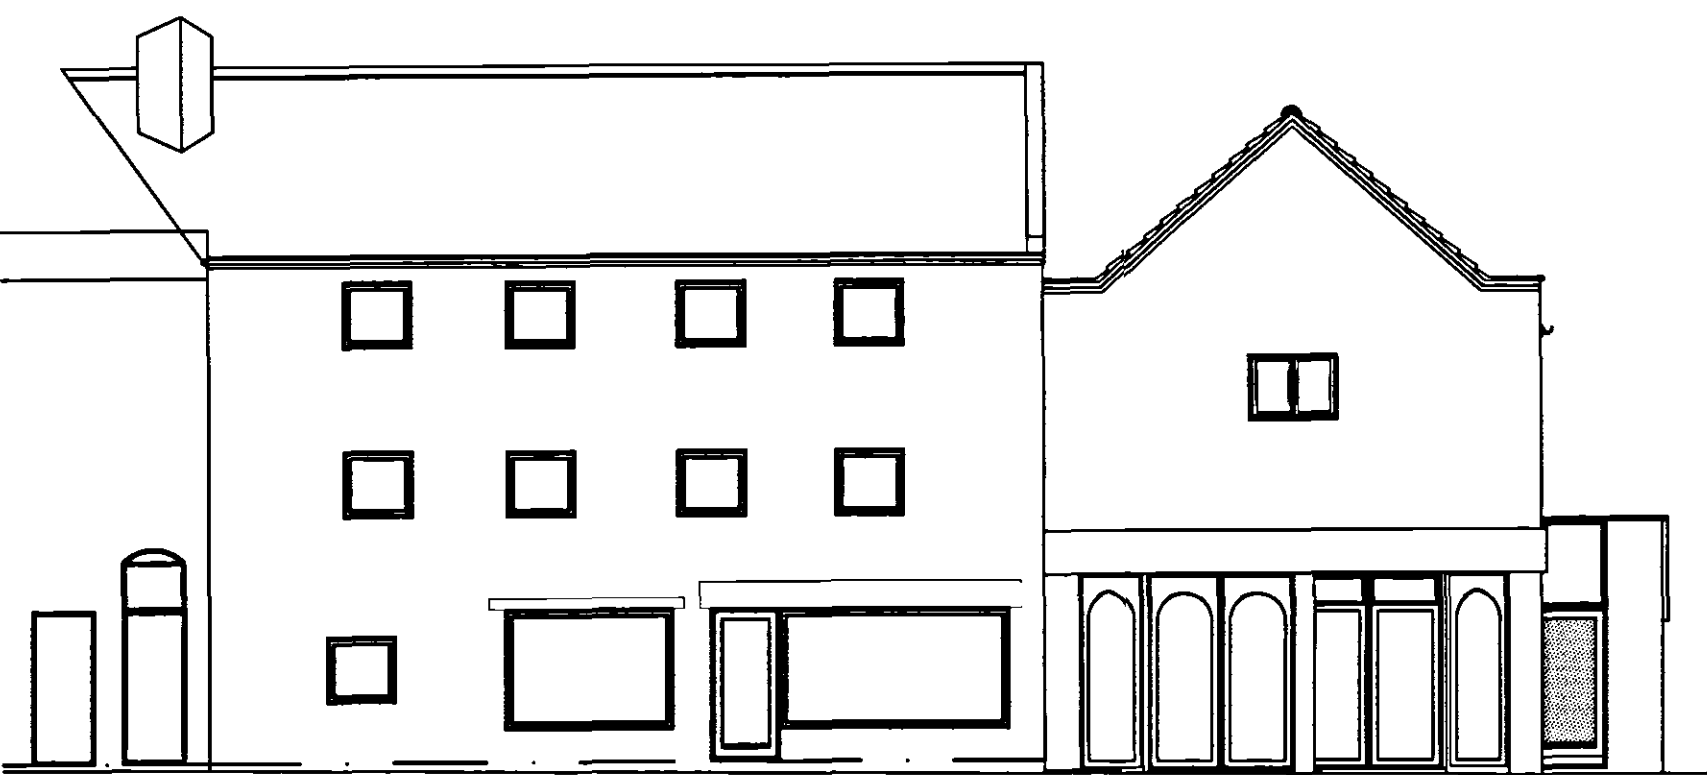

Existing Front Elevation  
Scale 1:100





Existing Side Elevation  
Scale 1:100



Proposed Front Elevation  
Scale 1:100



Proposed Side Elevation  
Scale 1:100

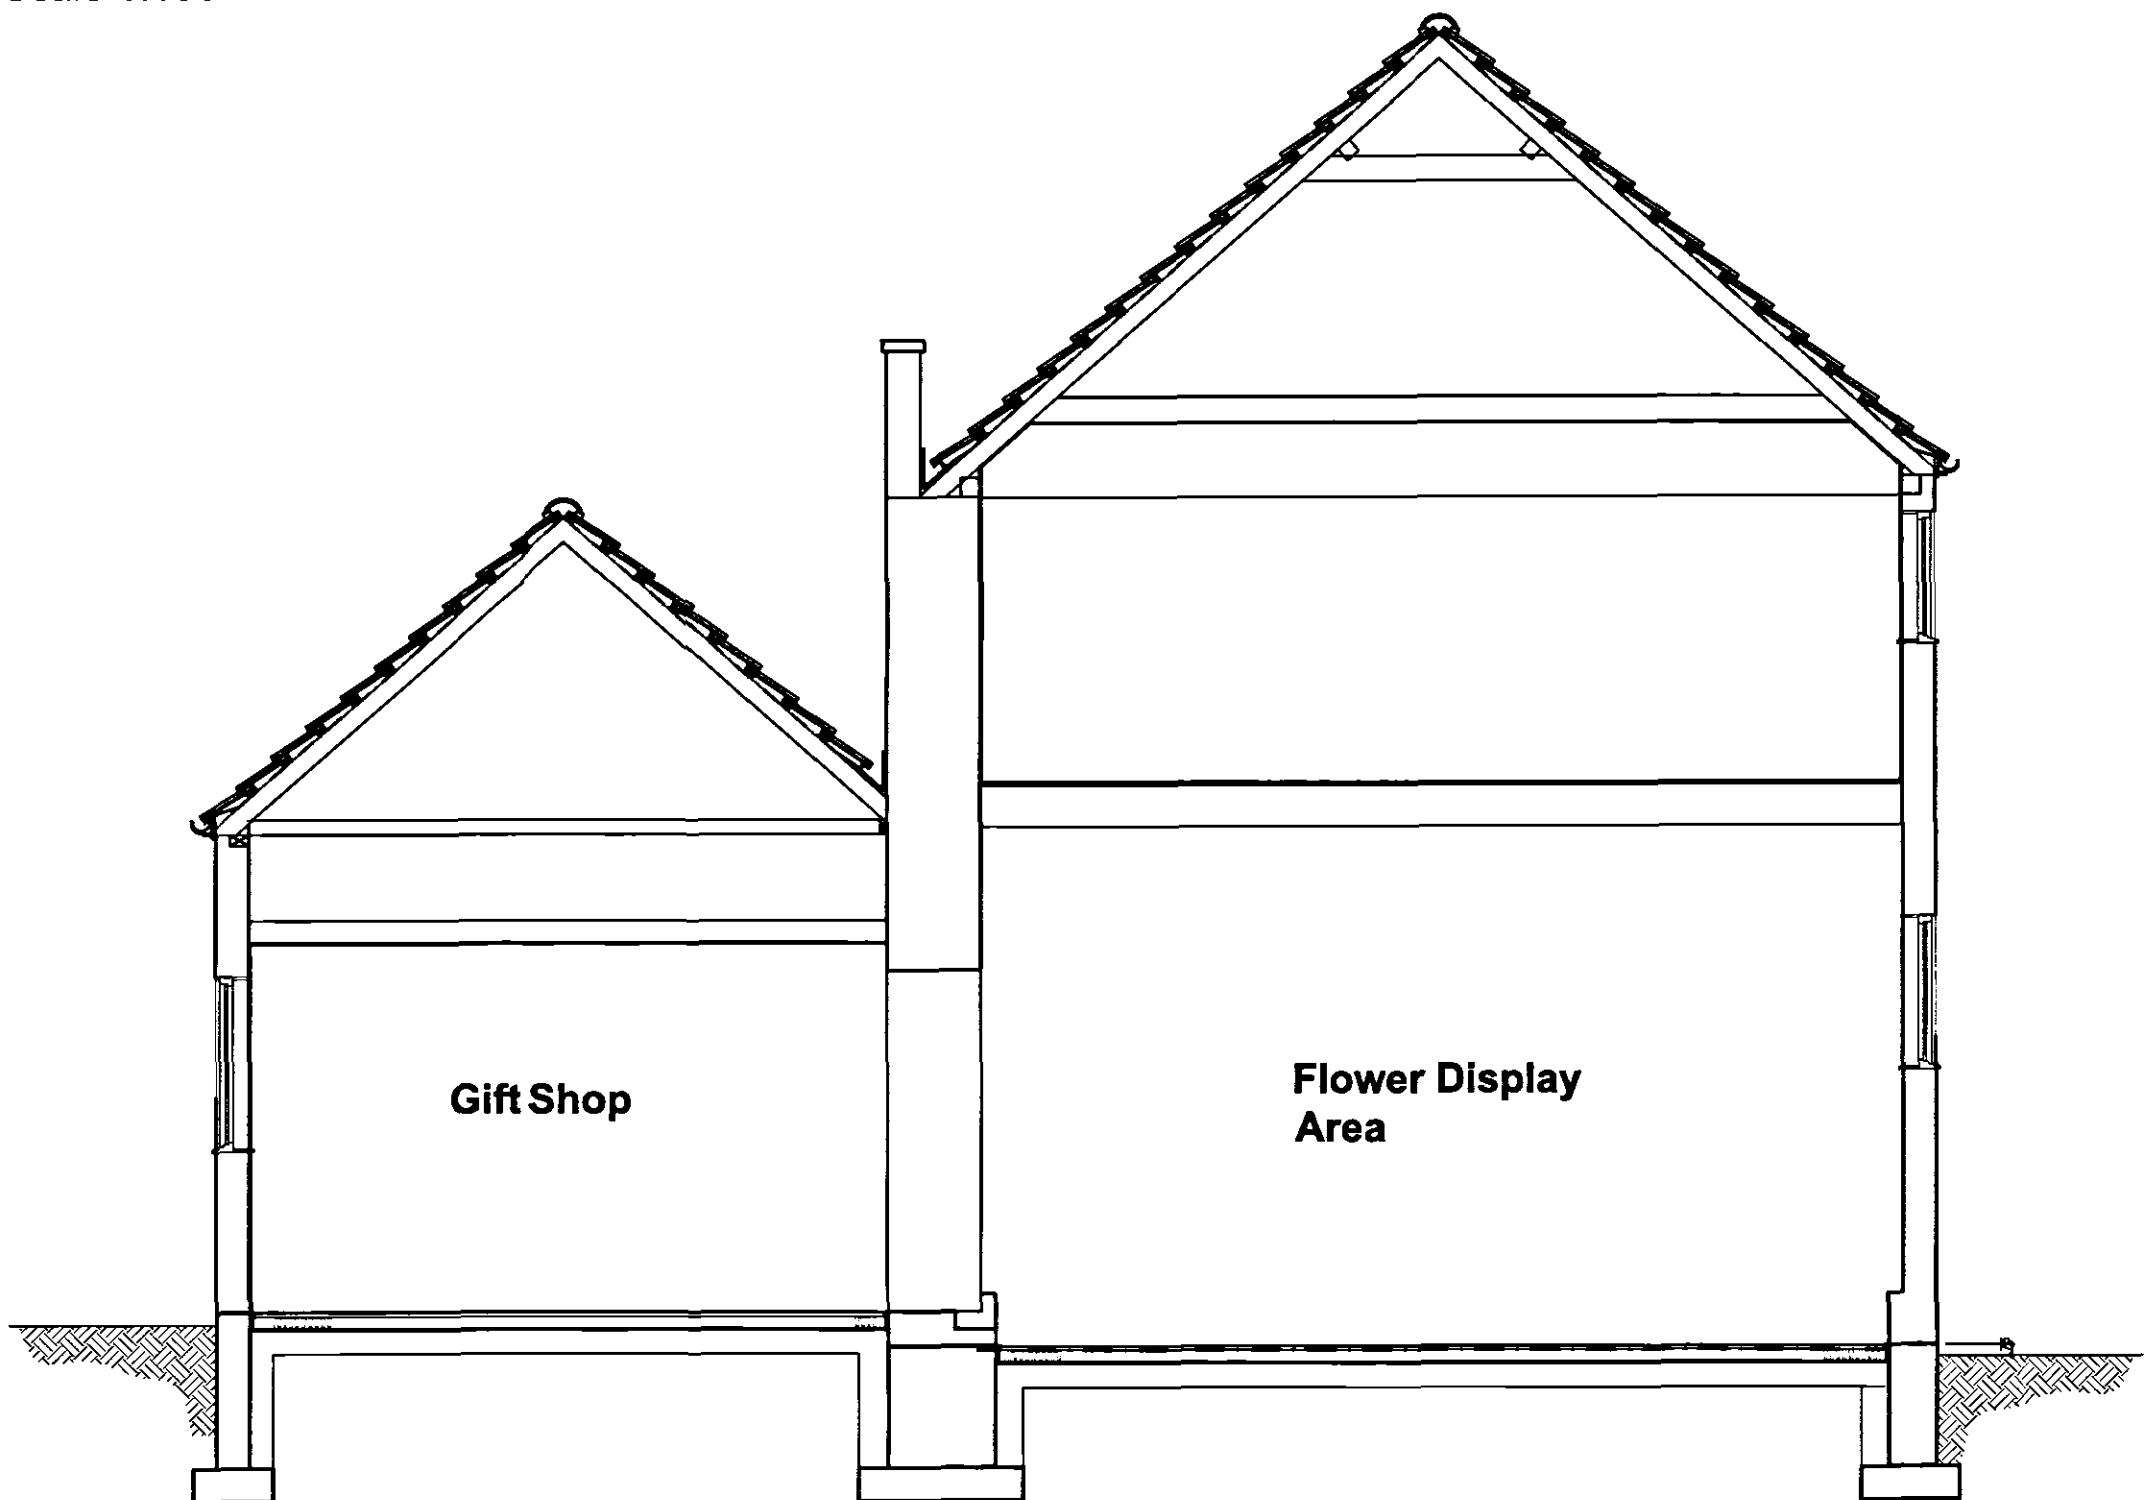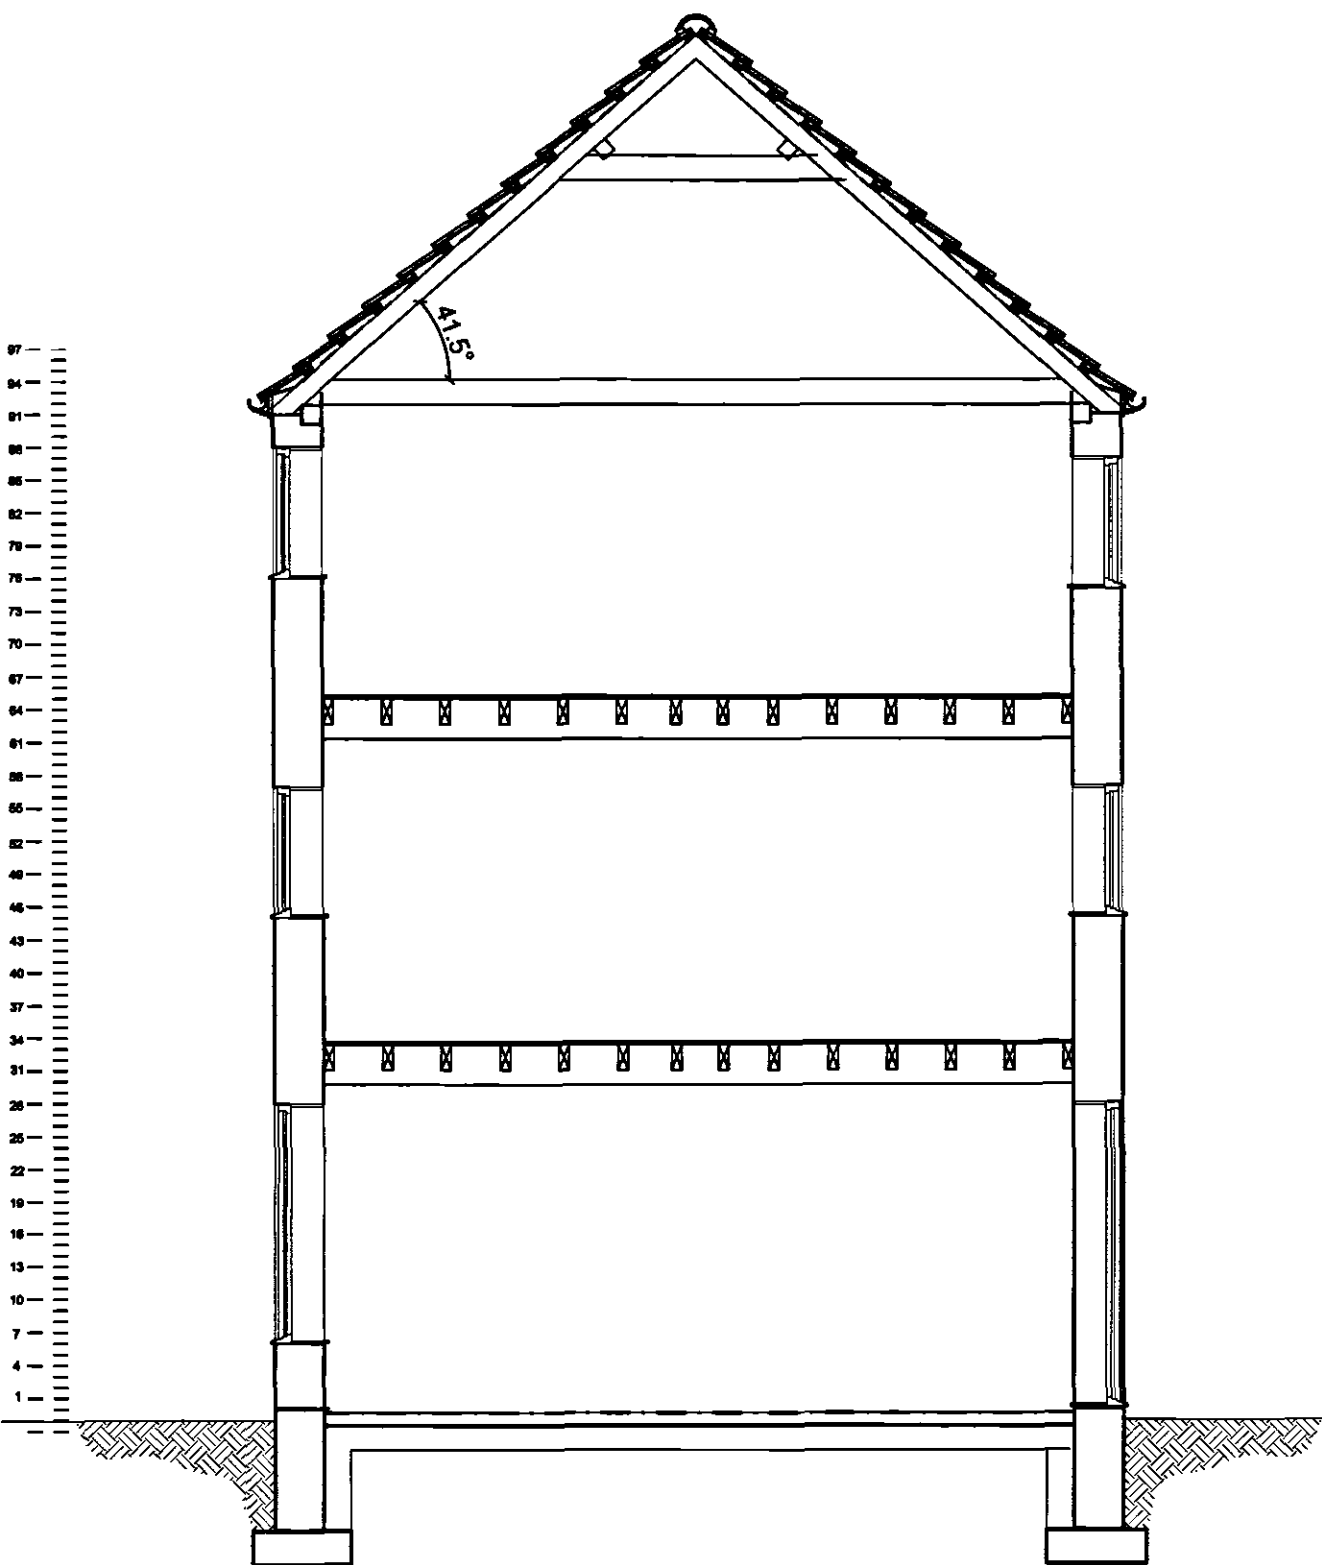

SHDC  
Planning & Development  
- 3 AUG 2007  
Ref: 1052/07

**GENERAL CONDITIONS**  
Contractors are responsible for checking all dimensions on site when work commences and before ordering any materials. Any discrepancies should be brought to the attention of the Client for remedial action before commencing further.  
All details shown are based on typical site conditions for that area, any abnormal conditions should be brought to the attention of the Client and Local Authority.  
The notes shown are mainly to cover the requirements of Building Regulations and should not be treated as full specification.  
No allowance has been made for any Structural Calculations, a "SAP" calculation, Soil Investigation or Flood Risk Assessment. If deemed necessary then these will be a chargeable extra. All steel beam sizes shown on drawing are all subject to confirmation from Structural Engineer.  
All materials not specified to be of a standard suitable for the work proposed and be fit for purpose. All work to be in accordance with good building practice and all necessary BS codes for Workmanship on Building Sites.

Client : **Flowers 'N' Things**  
3 Red Lion Street  
Spalding  
PE11 1SX

Site : **Proposed First and Second Floors Change of Use to Office Accommodation**

**remway**  
Design Ltd  
2 Red Lion Street  
Spalding  
PE11 1SX  
Tel / Fax: 01775 788 921  
Mobile : 07815 112 058  
e-mail: jason@remwaydesign.co.uk

Date : Feb07 Scale : As Noted

Drawing No: **1445 - 03**