




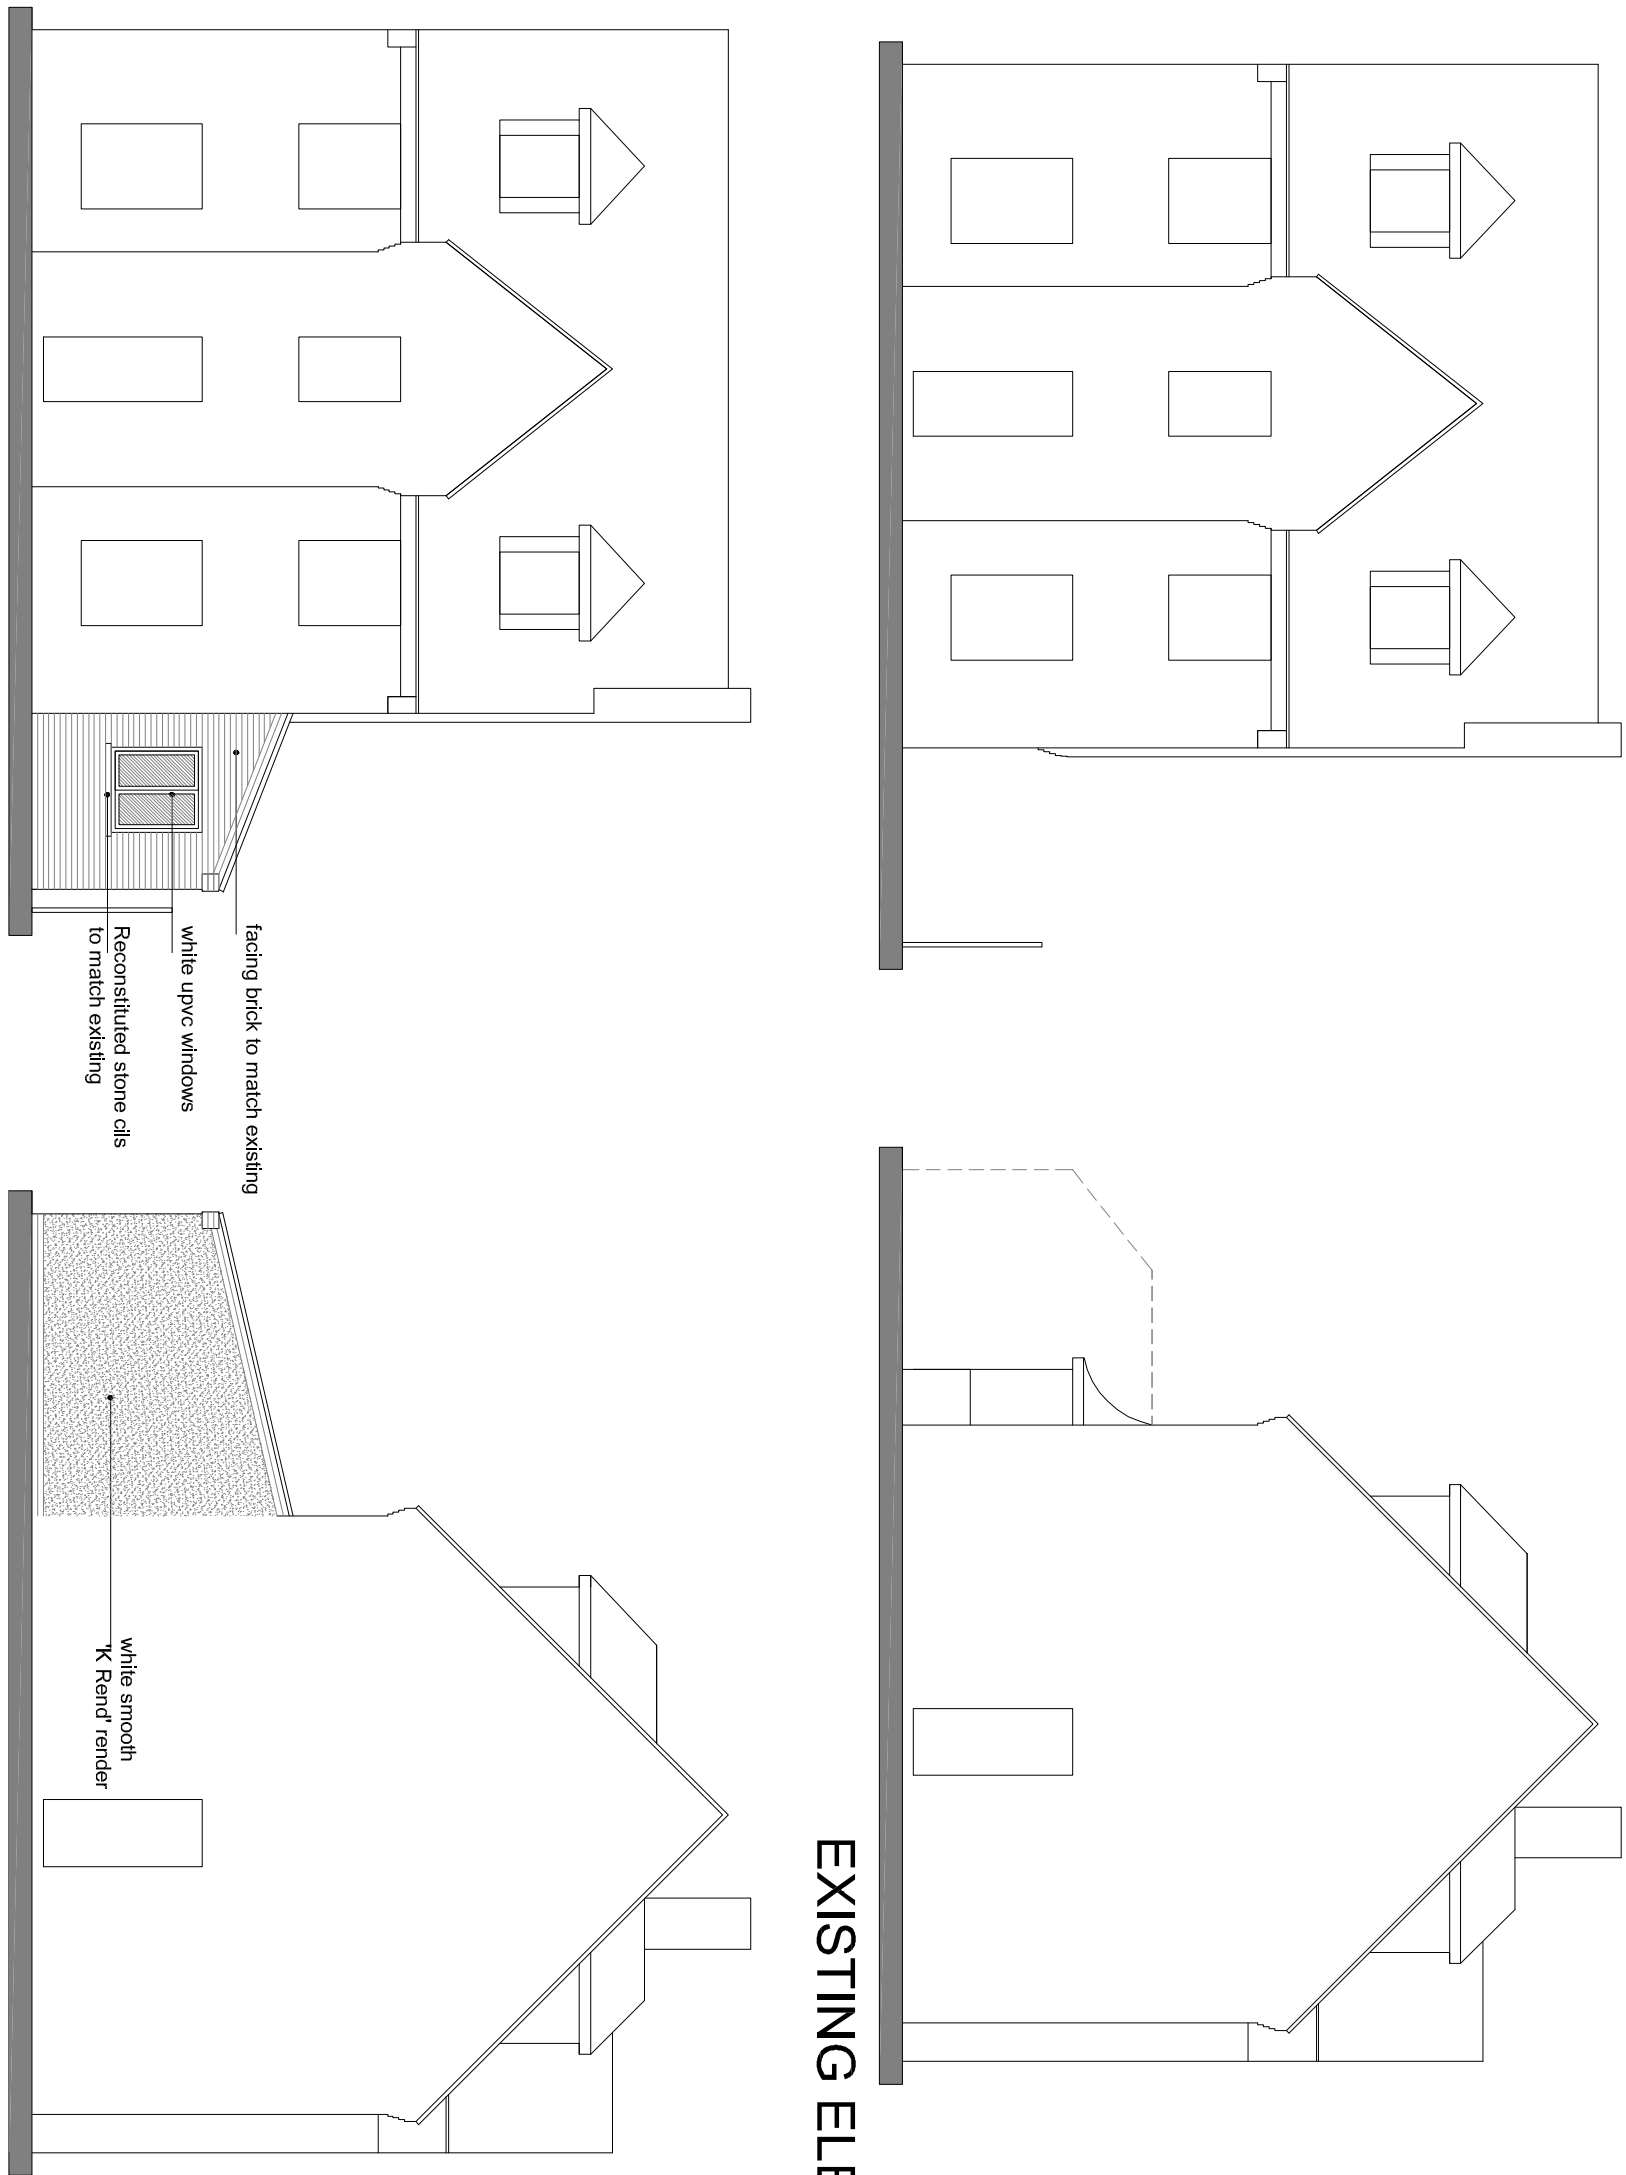

EXISTING ELEVATIONS

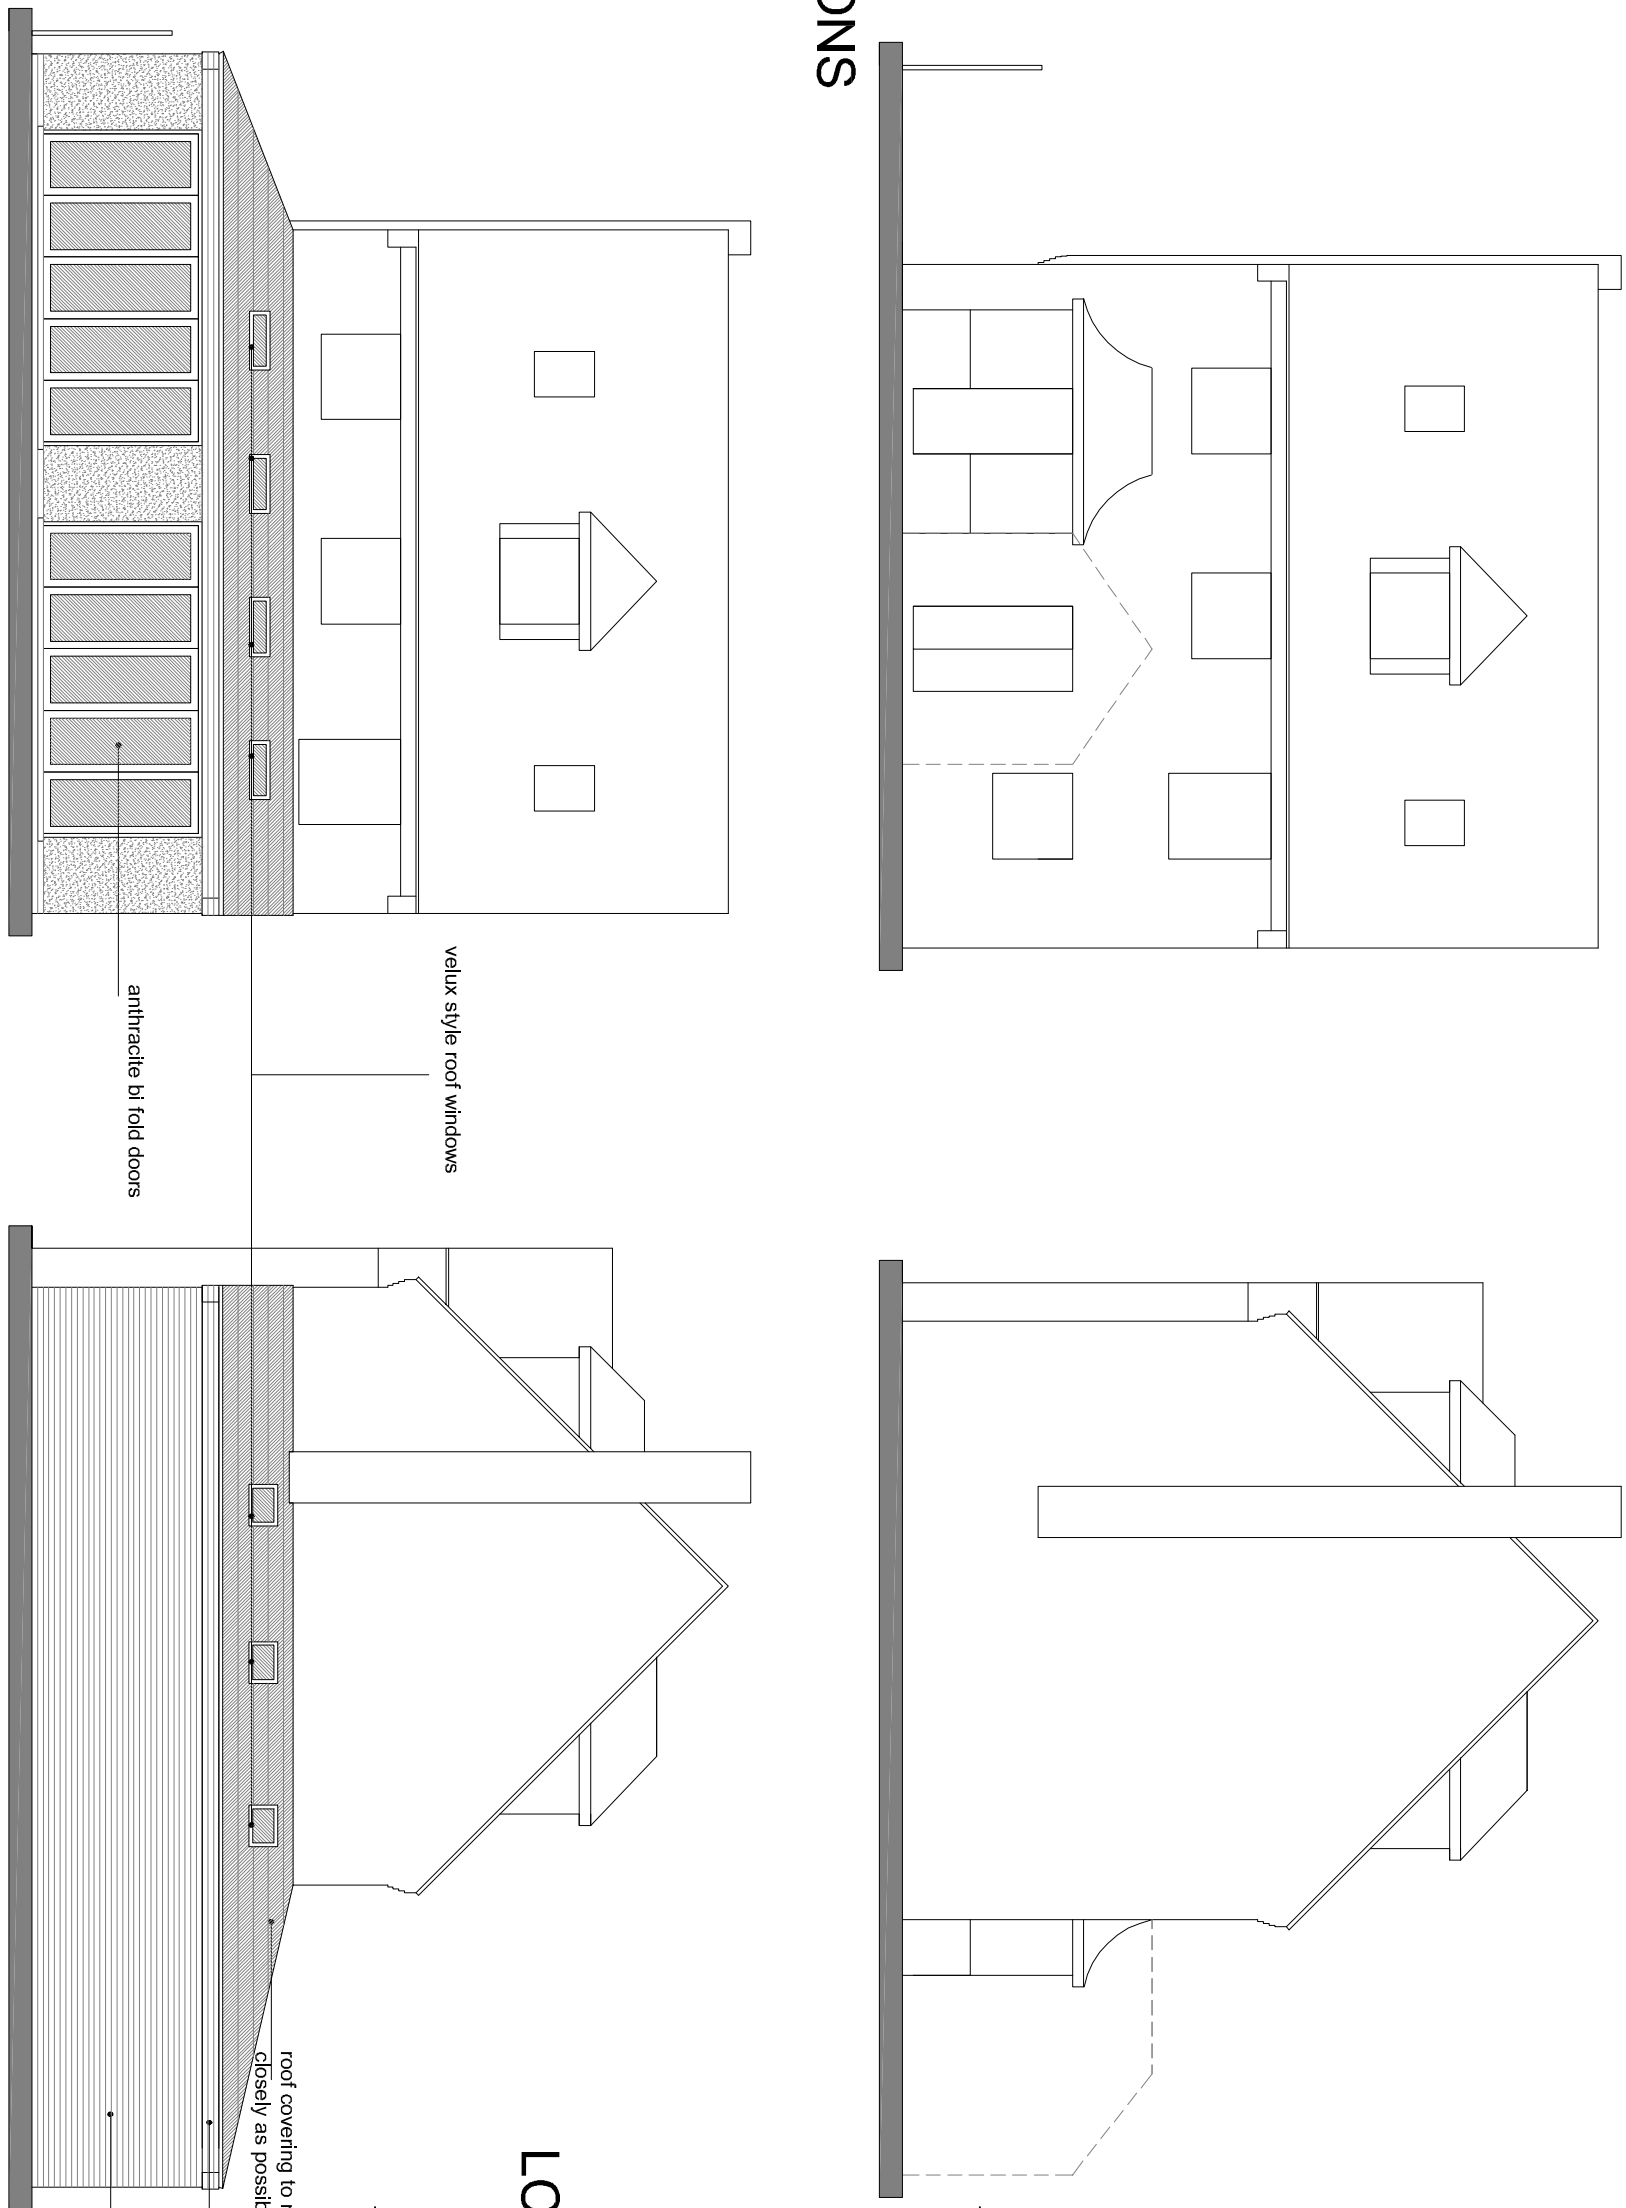


PROPOSED ELEVATIONS

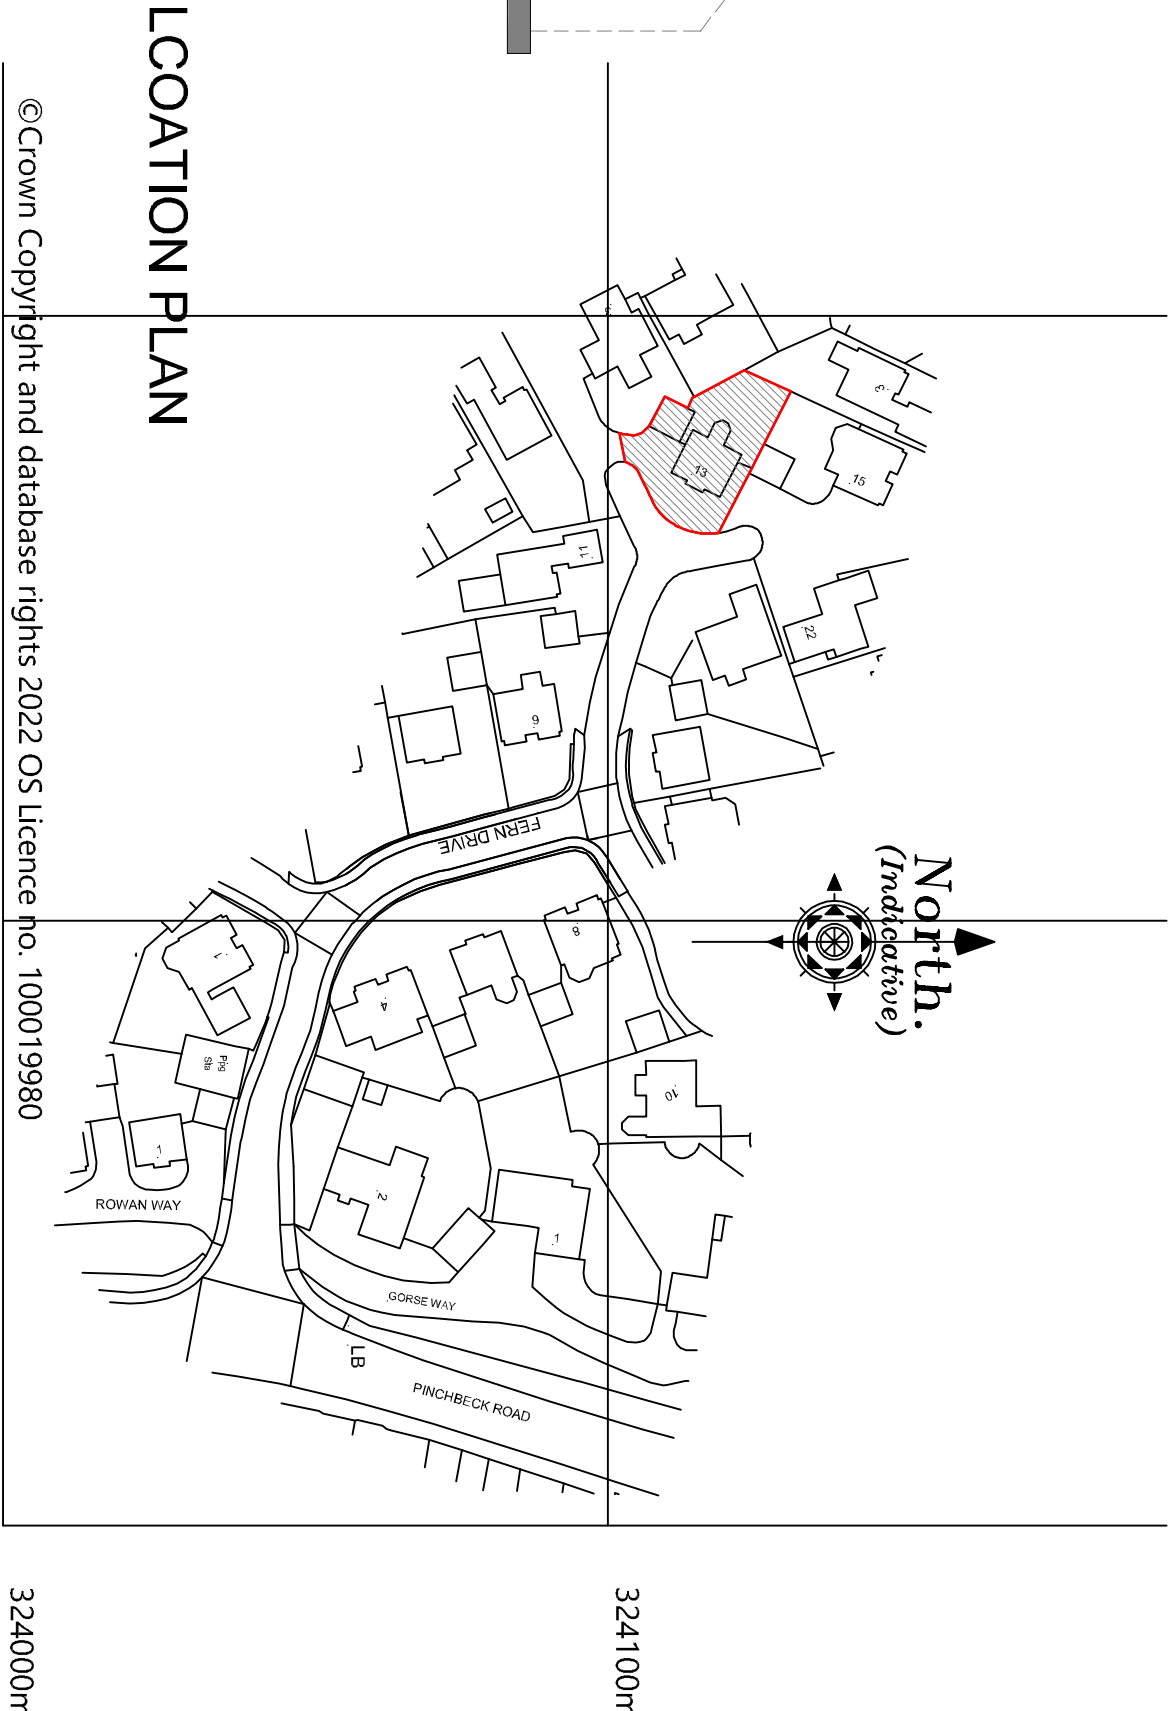


LOCATION PLAN

©Crown Copyright and database rights 2022 OS licence no. 1000719980

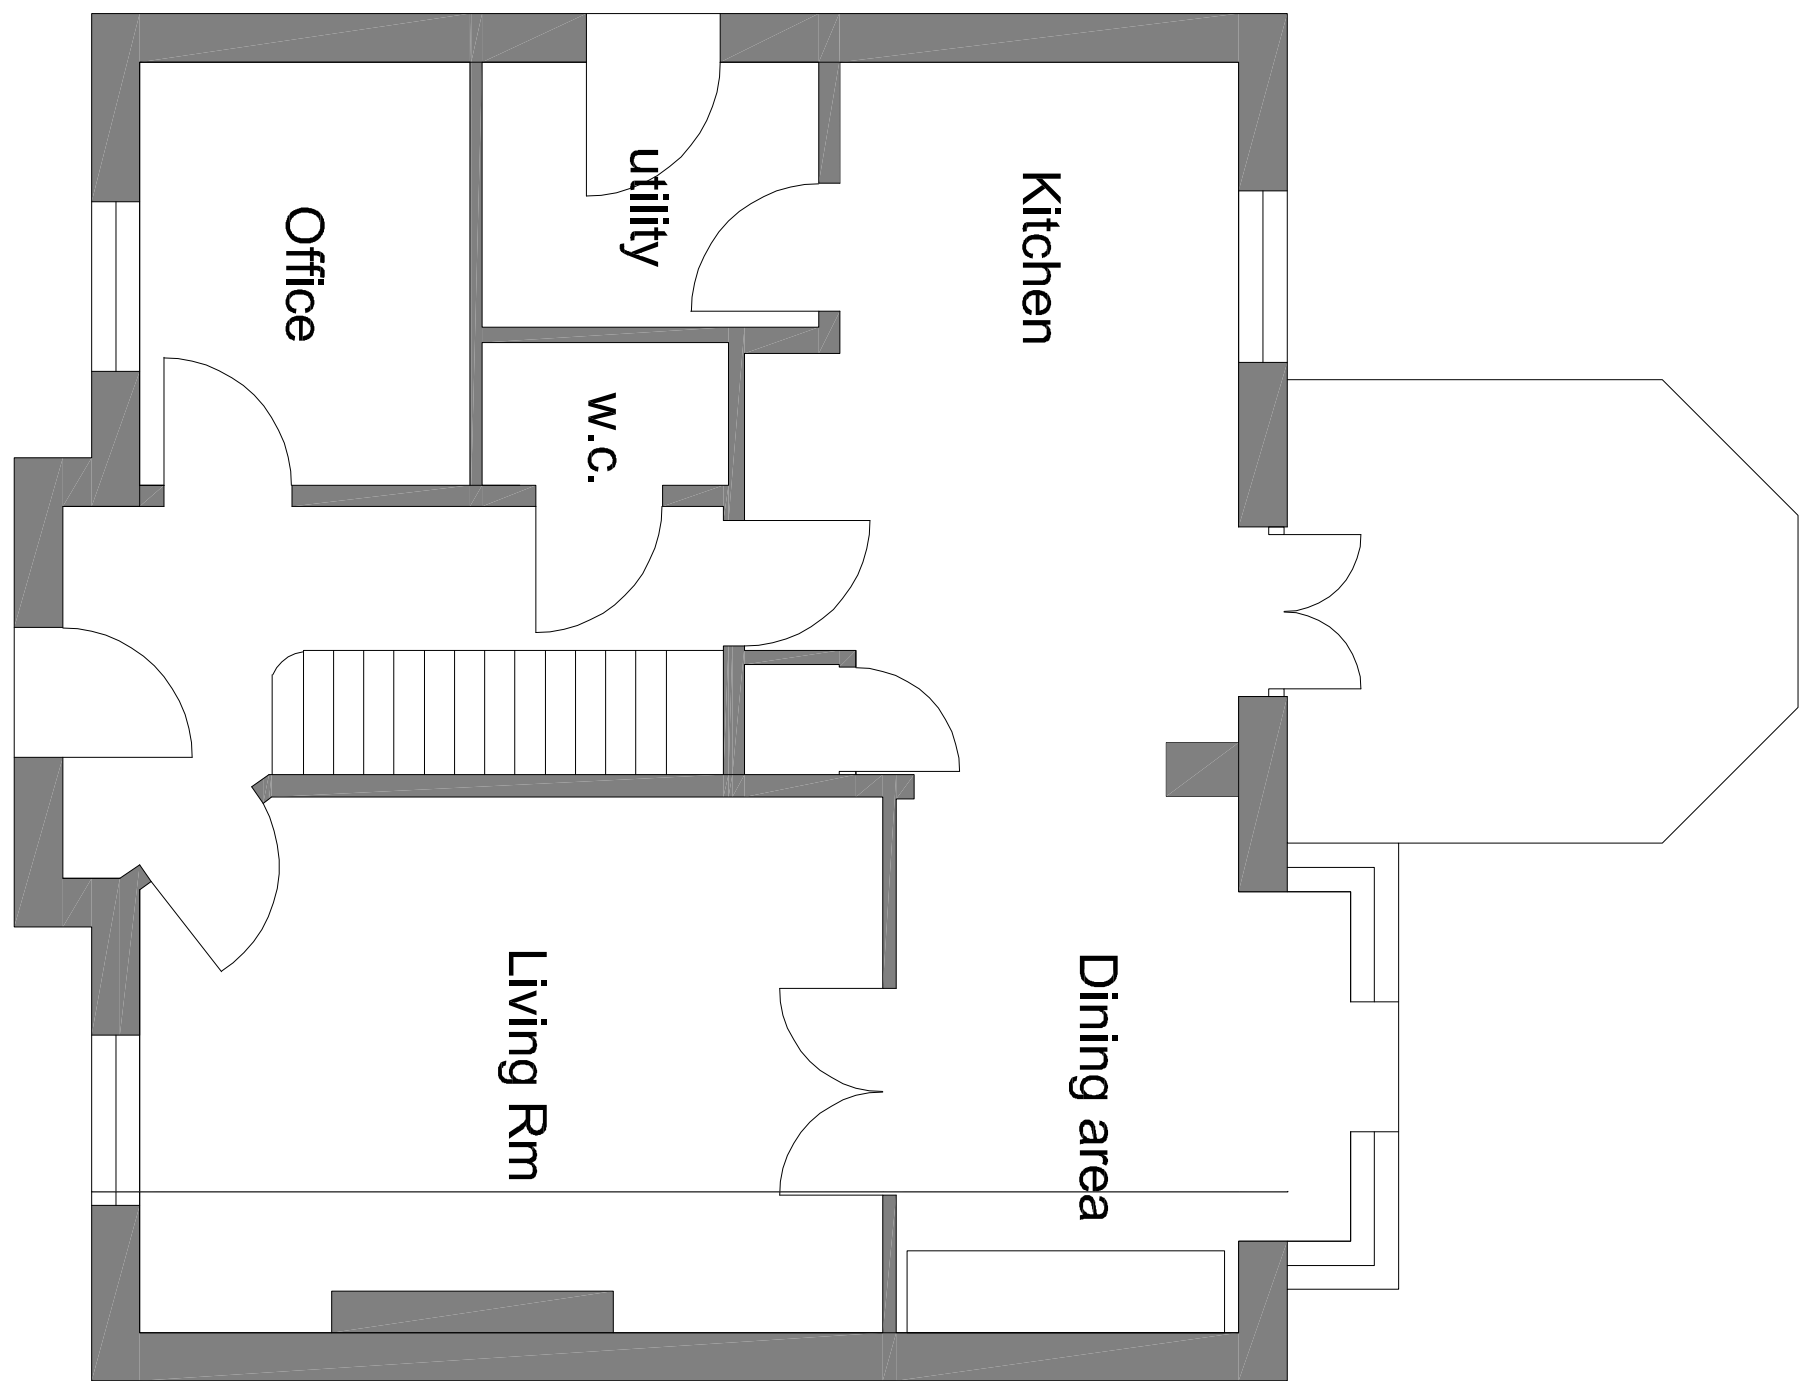


EXISTING GROUND FLOOR PLAN

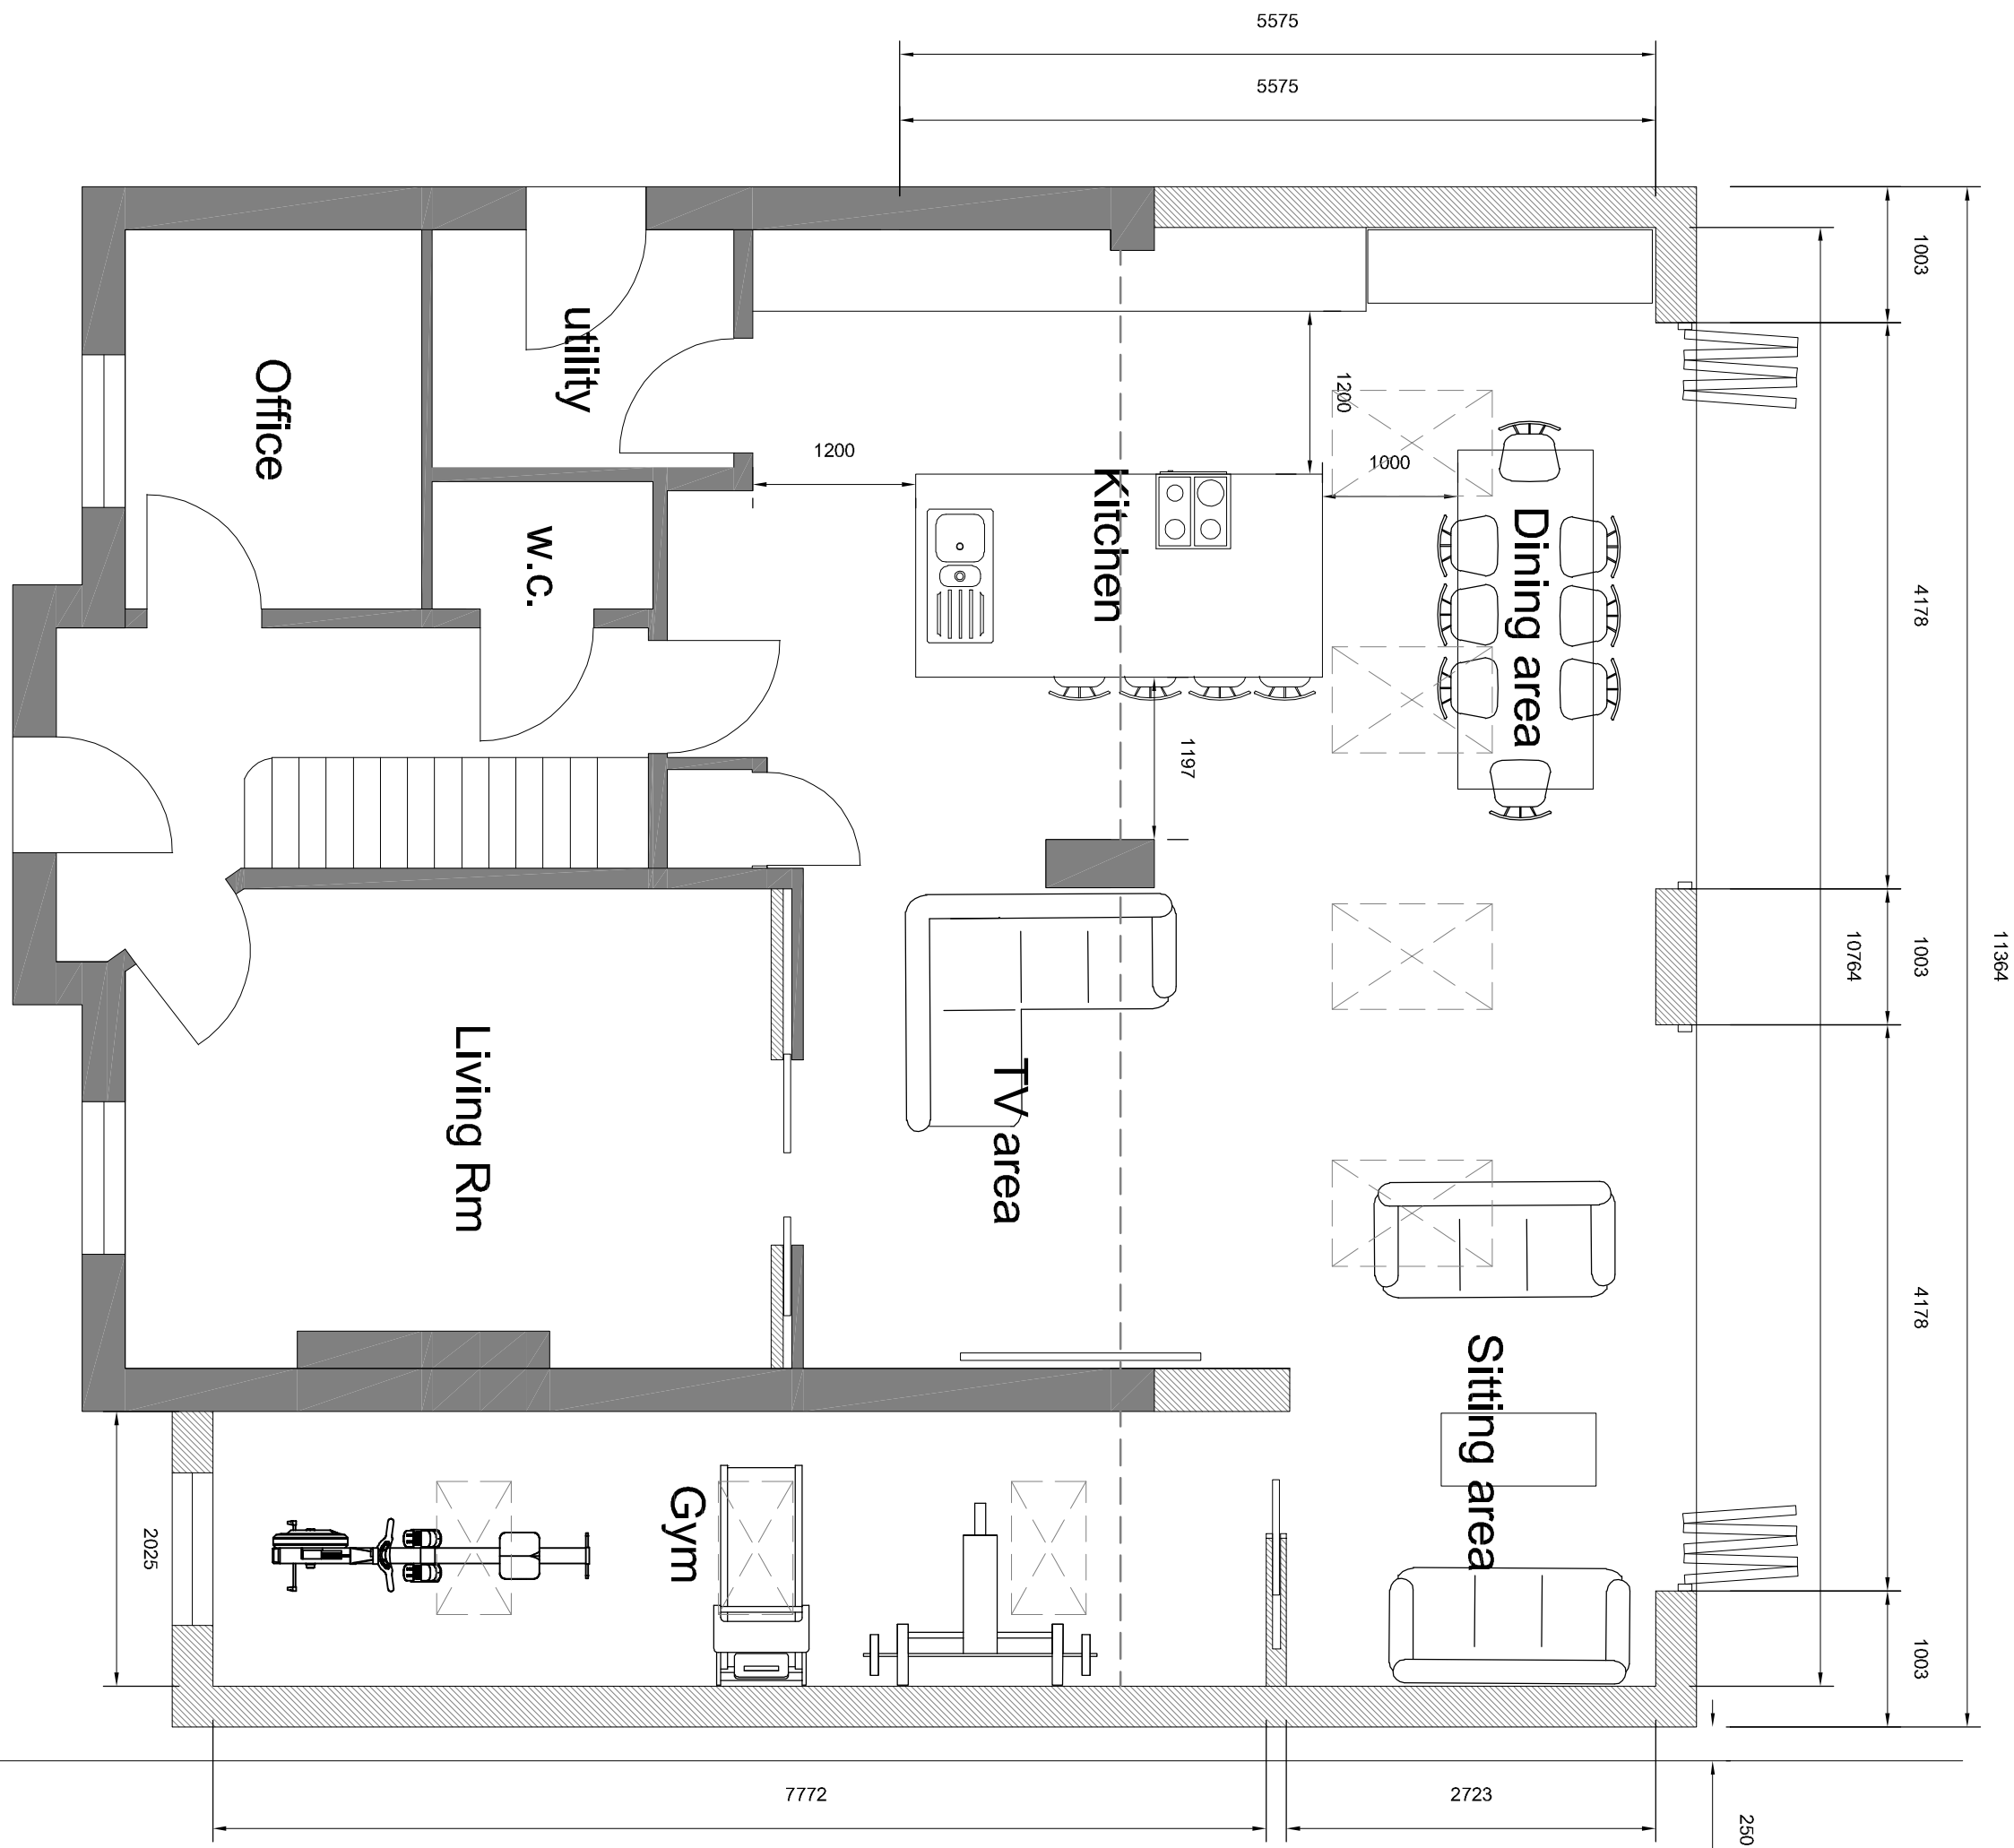

PROPOSED GROUND FLOOR PLAN

PROPOSED BLOCK PLAN

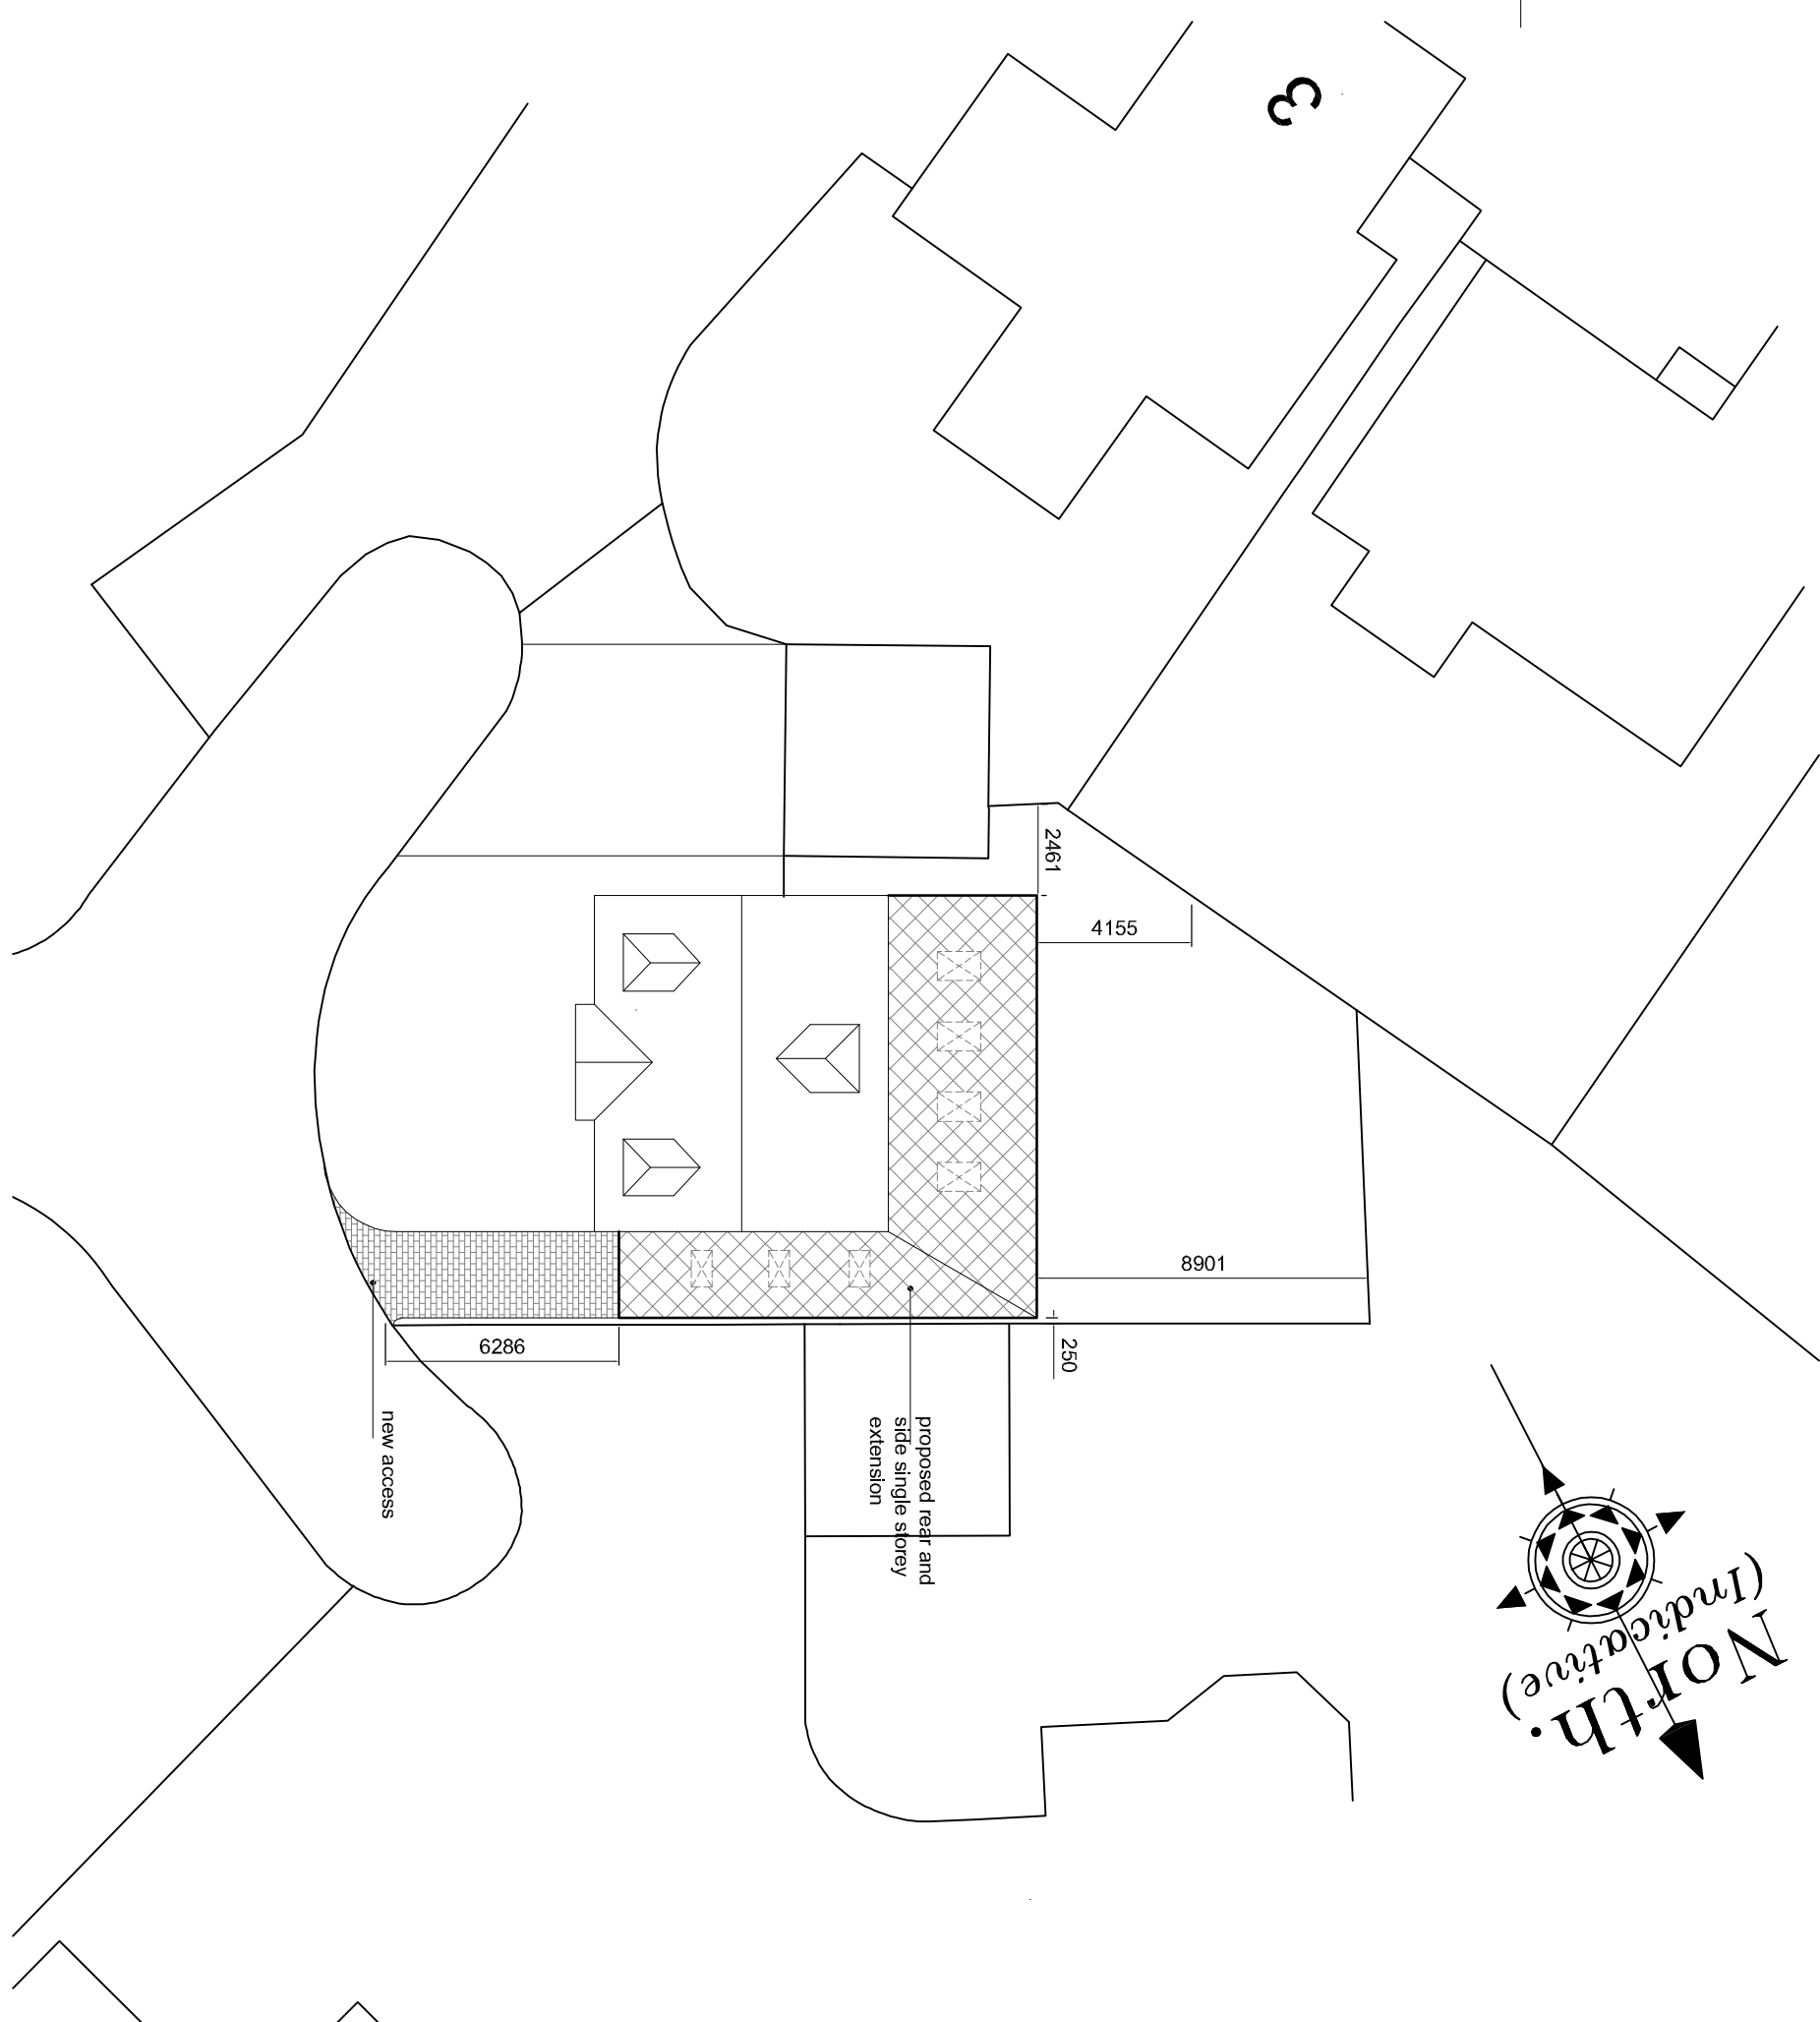

Revision	Date	Drawn	Description
Client	Mr & Mrs J Crane		
Project	Proposed rear and side extension @ 13 Fern Drive, Spalding		
Drawing	Sketch Design		

Scale	1:50, 1:100	Drawn	AWM	Checked	TAC	Date	26/10/22
Project	1:200 @ A1						
Trevor A Clay RIBA Ltd, 14 Old Fendike Road, Weston Hills, Spalding, Lincs. PE126DD							
01406 380027							
trevor@tclarchitects.co.uk							