

The West half of this sheet is Plan 1H 2021
The East half of this sheet is Plan TF2121

PLAN TF2021 &

D ADMIN CO

213

214

TF2122

215

216

217

218


219

60

70


90

DEFINITIONS
PLAN

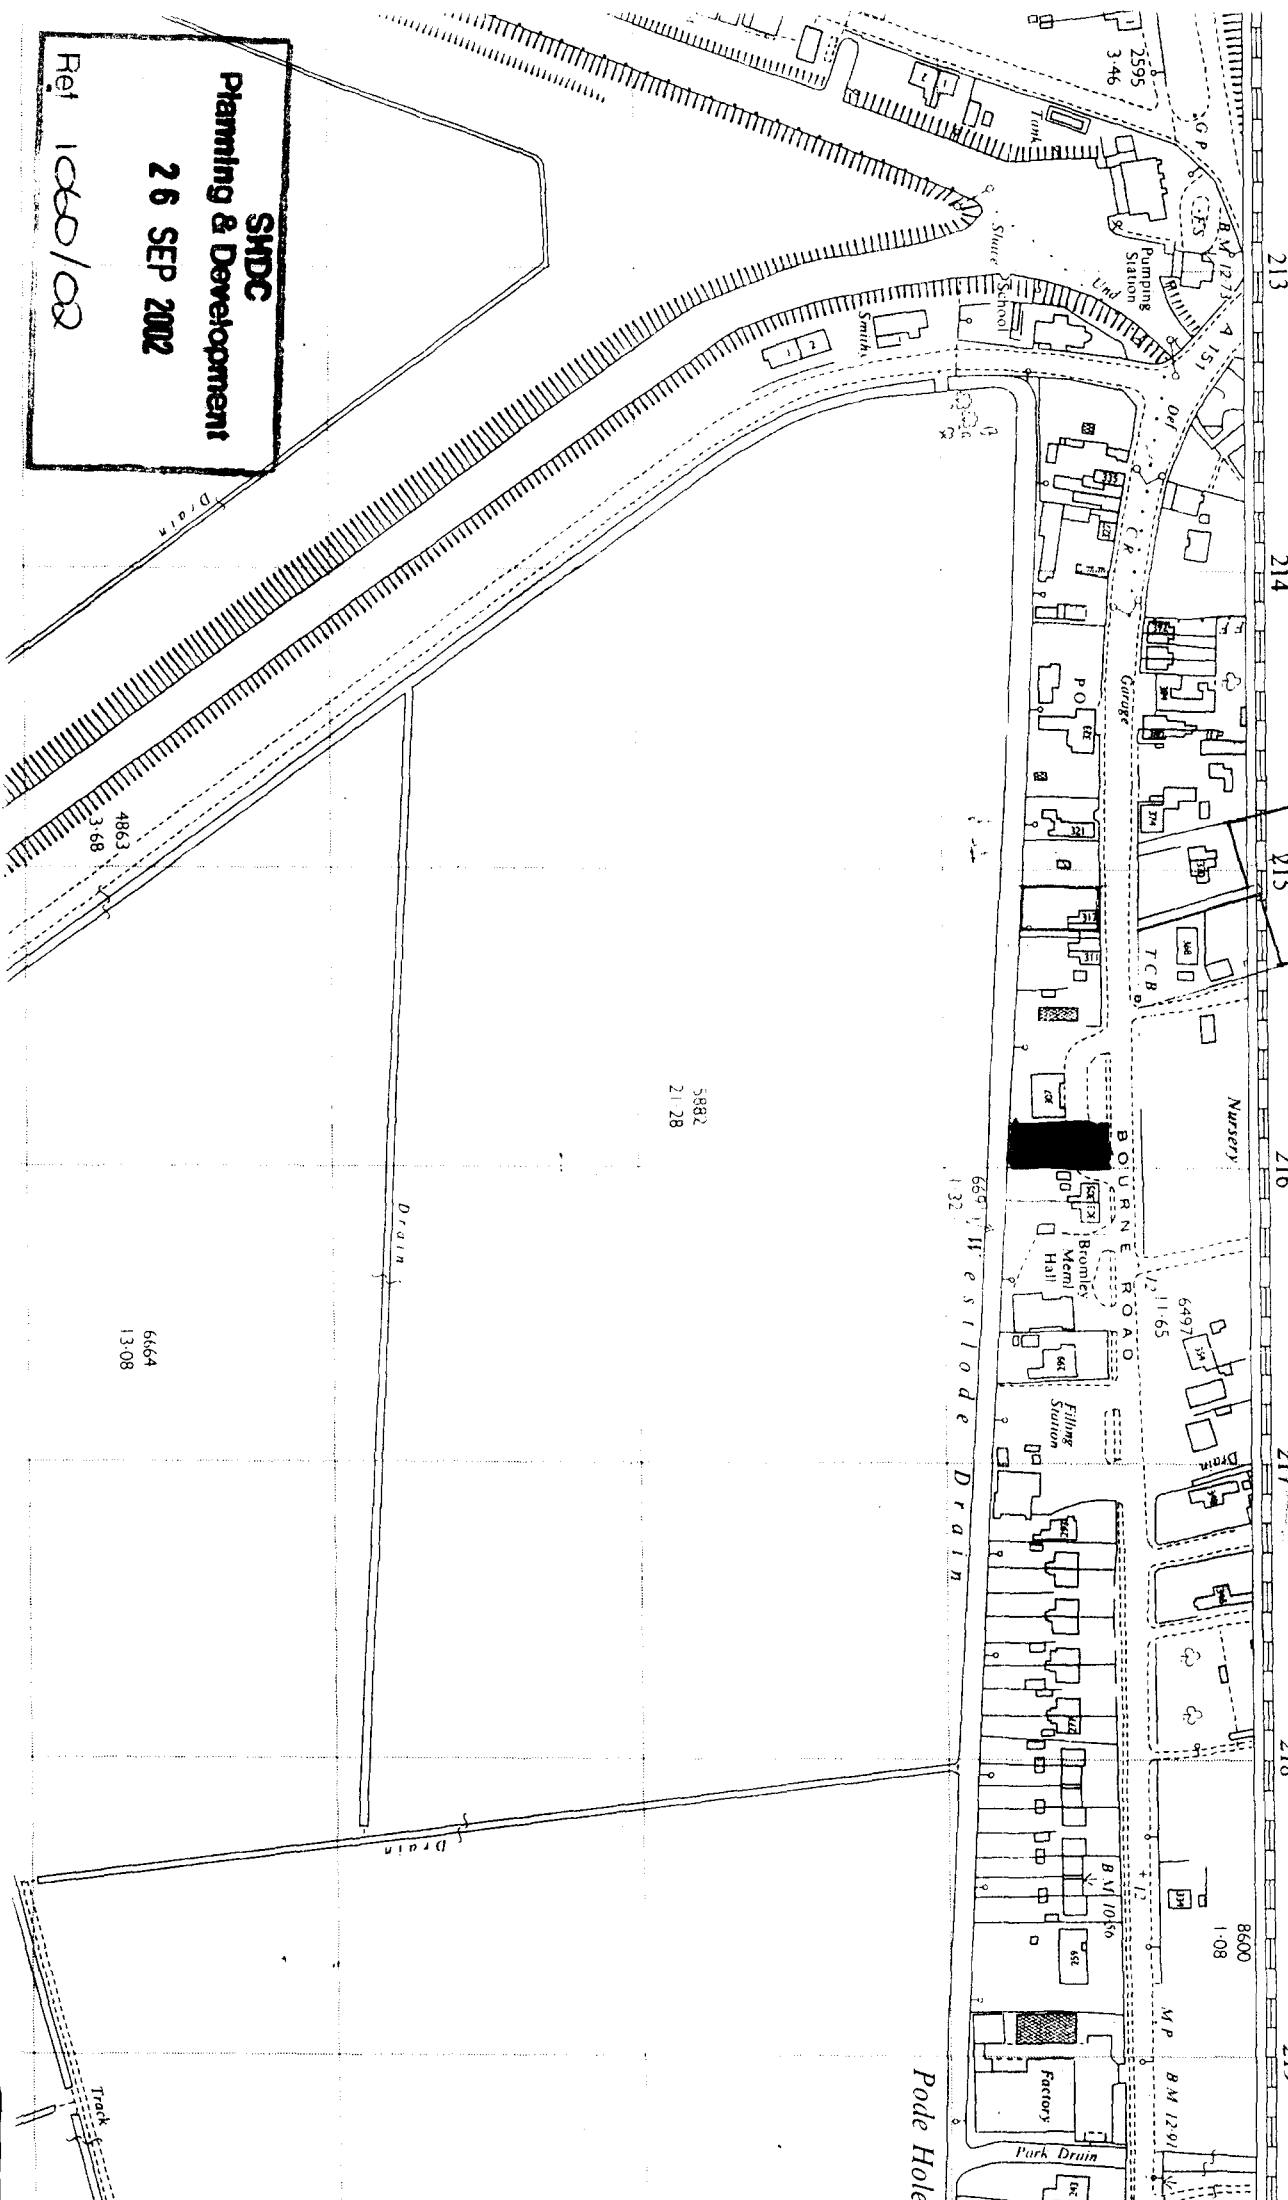

SHDC
Planning & Development
26 SEP 2002
Ref 1060/02

DETERMINED
PLAN

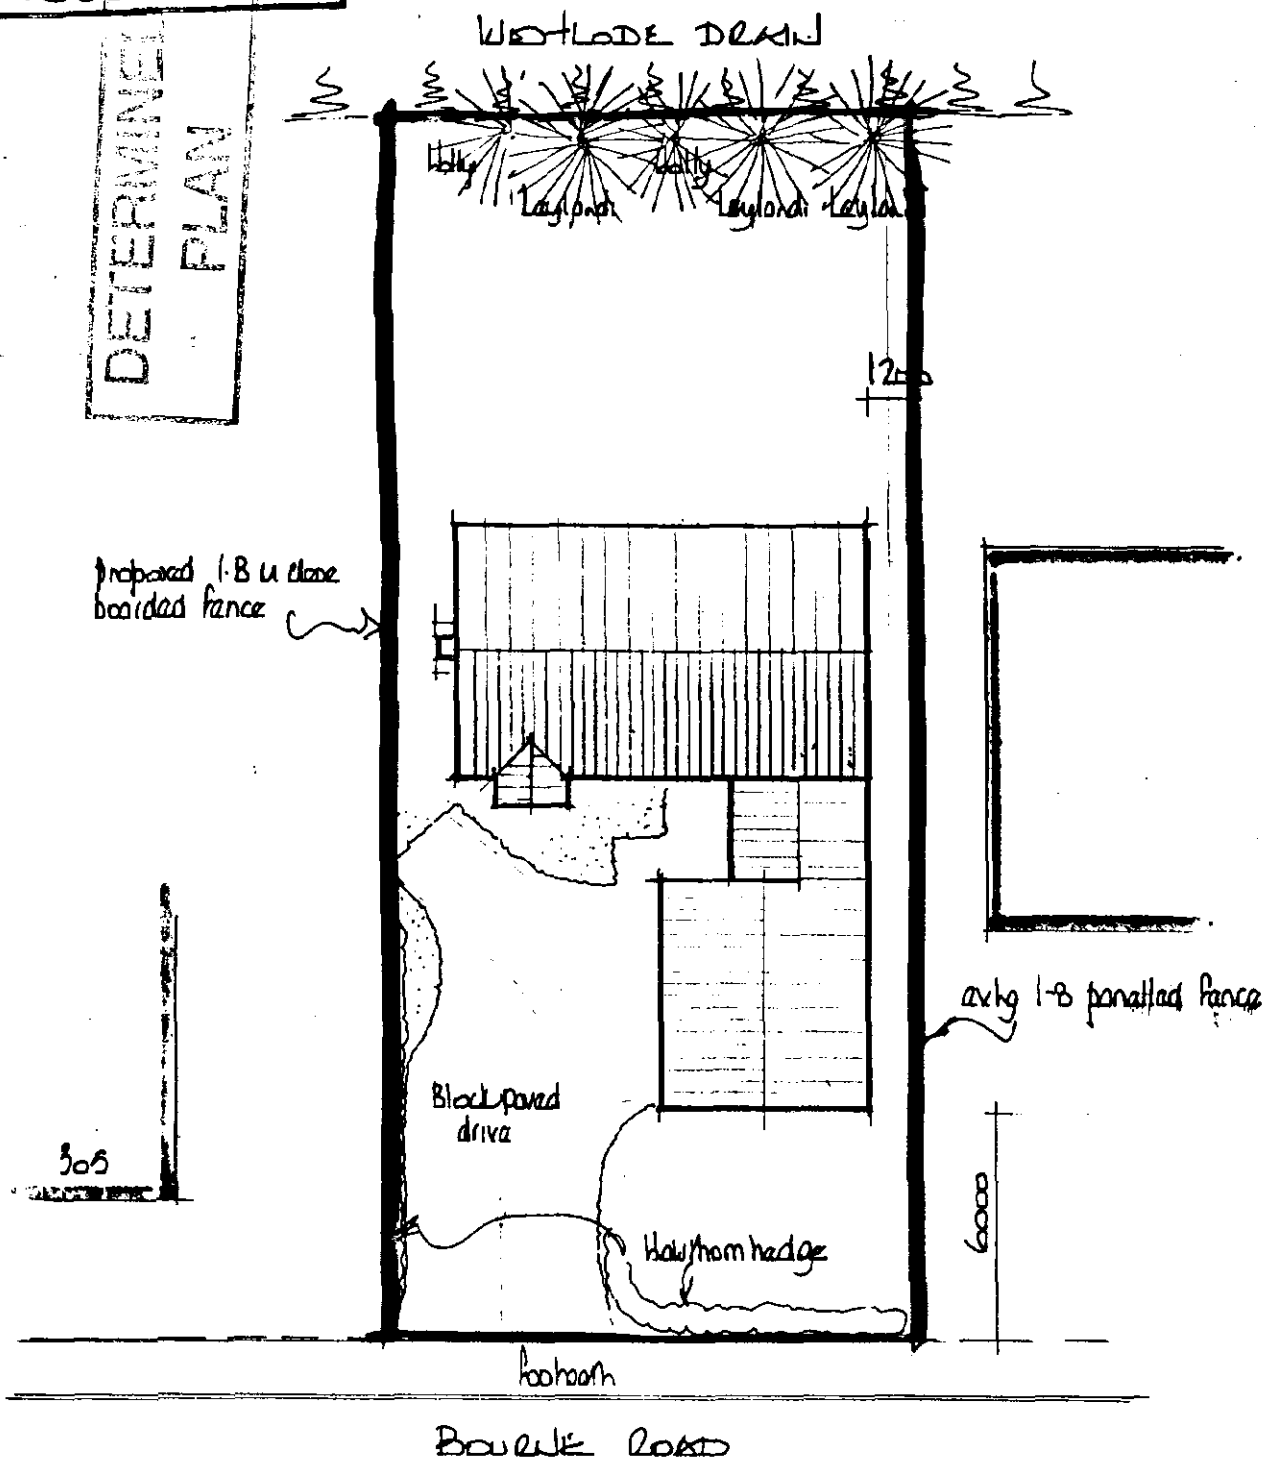


PROPOSED DWELLING AT BOUENE ROAD, SPALDING, Lincs
for Mr D. MUMFORD

Scale 1:200




north

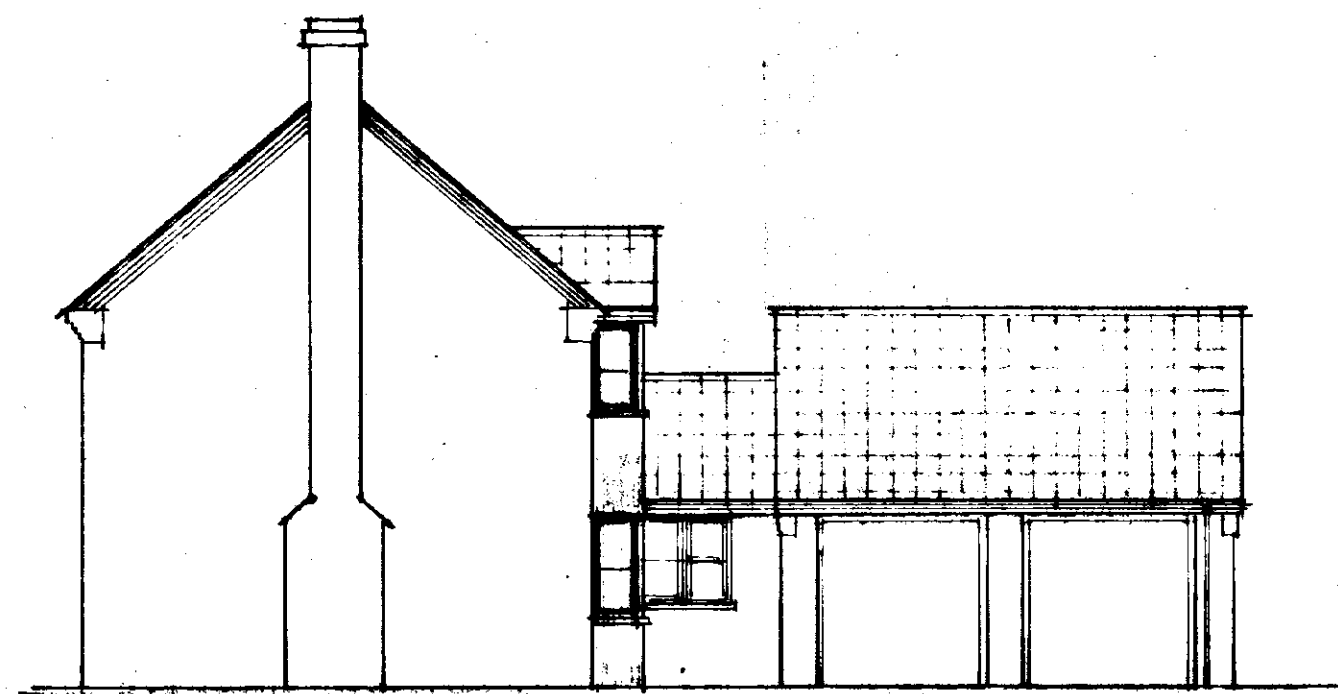


east




south

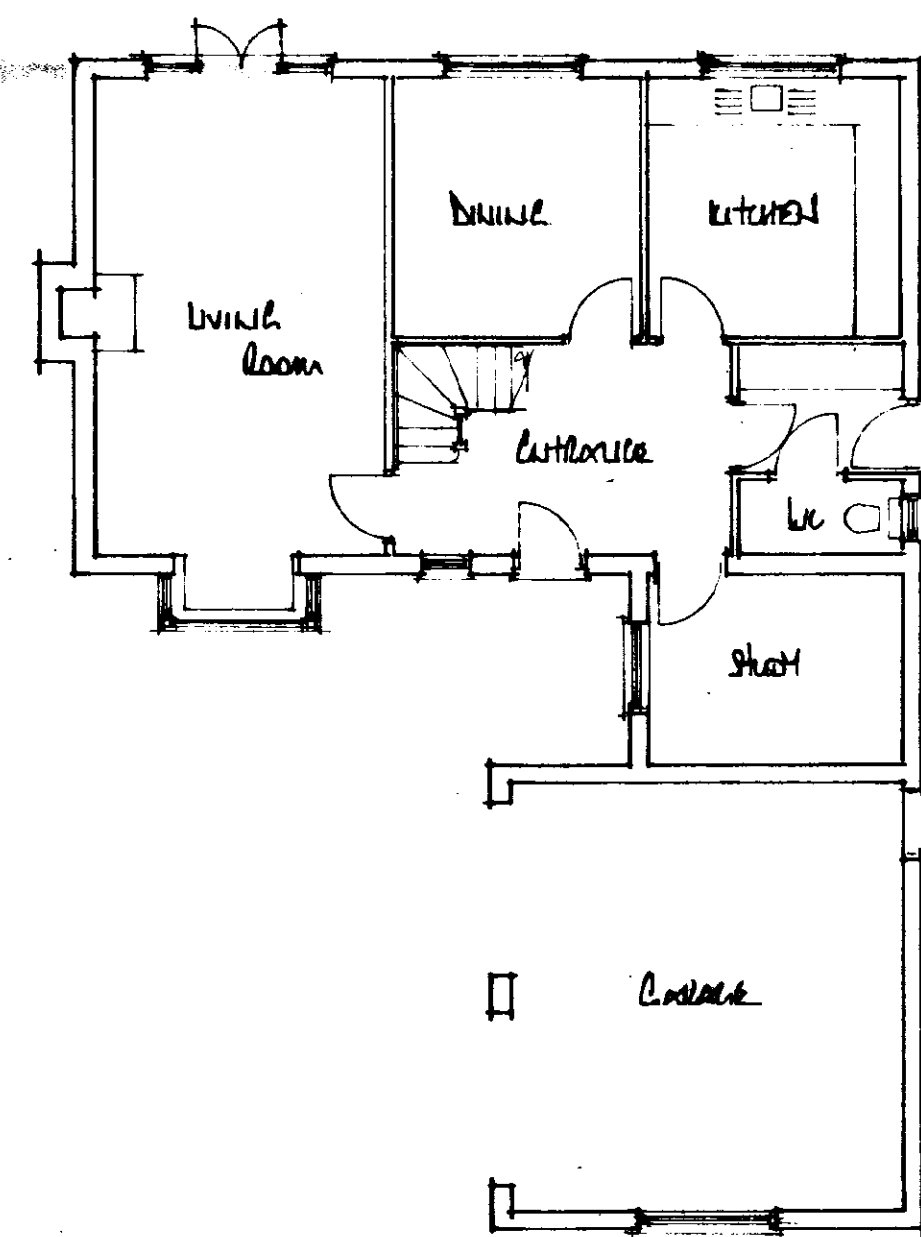

ground floor plan

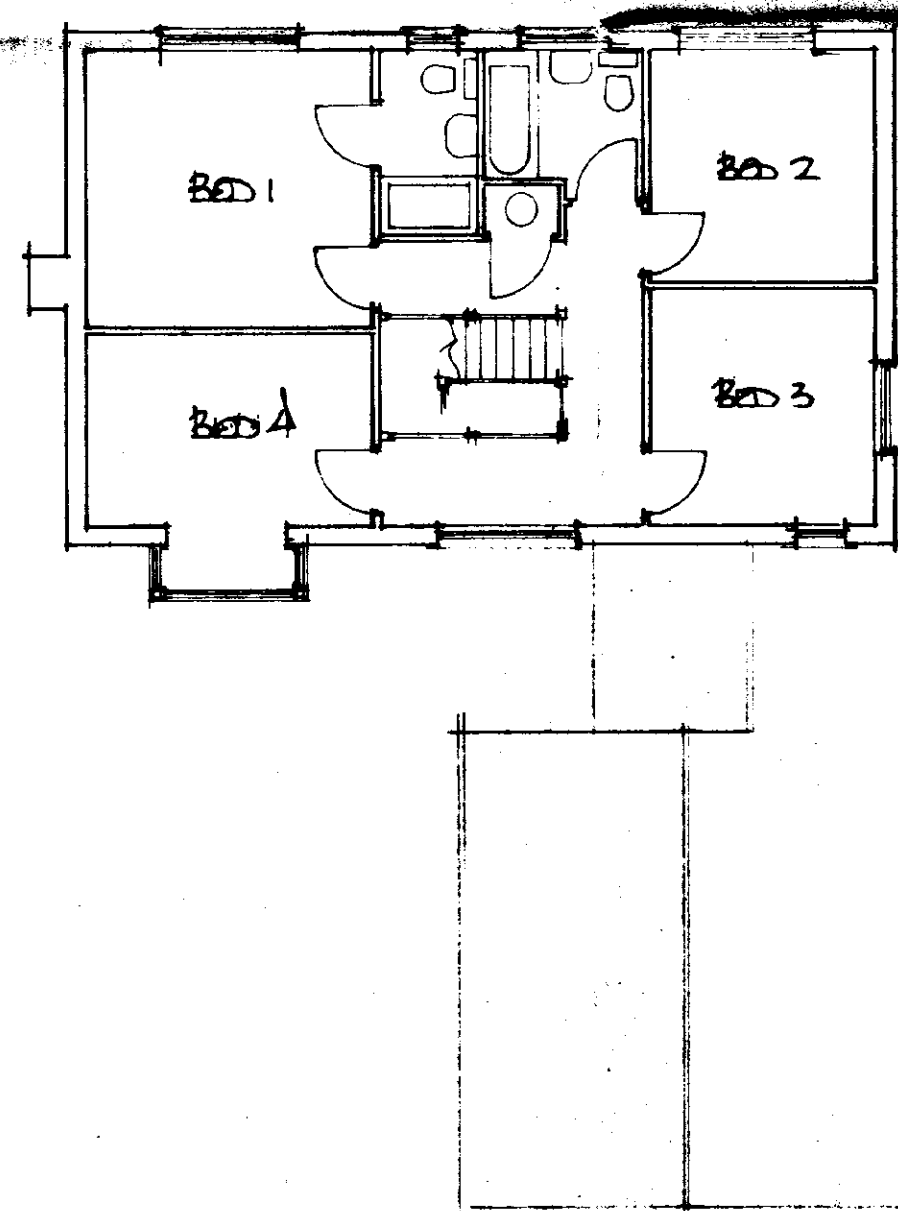

first floor plan

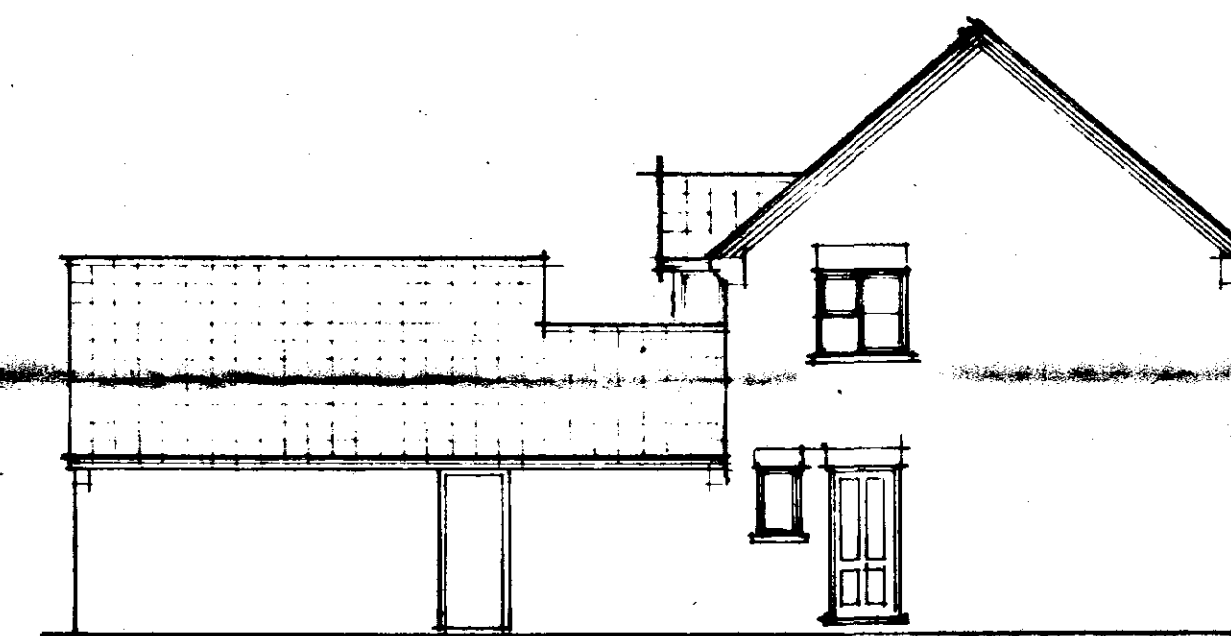

west

**DETERMINED
PLAN**

SHDC
Planning & Development
26 SEP 2002
Ref 1060/02

A		Date	Revisions
© copyright			
East Midlands Design Associates "Willow Lodge", Horseshoe Road, Spalding, Lincs. PE11 3JA Tel: Spalding (0773) 767968			
Client			
MR D. MANSON			
Job Title			
PROPOSED DWELLING AT 5076 BOURNE ROAD POOR HOLE SPALDING Lincs.			
Drawing Title			
PLAN - ELEVATIONS			
Scale			
1:100 & 1:			
Date		Drawn by	
June 02		AL	
Dwg No		Rev	
02/01/01			